



This drawing is the copyright of the architects.
All dimensions and conditions to be verified on site prior to proceeding.

Unless otherwise stated standard industry solutions apply.
All dimensions are to finishes.





Proposed Rear Elevation

1:100



Proposed Front Elevation

1:100

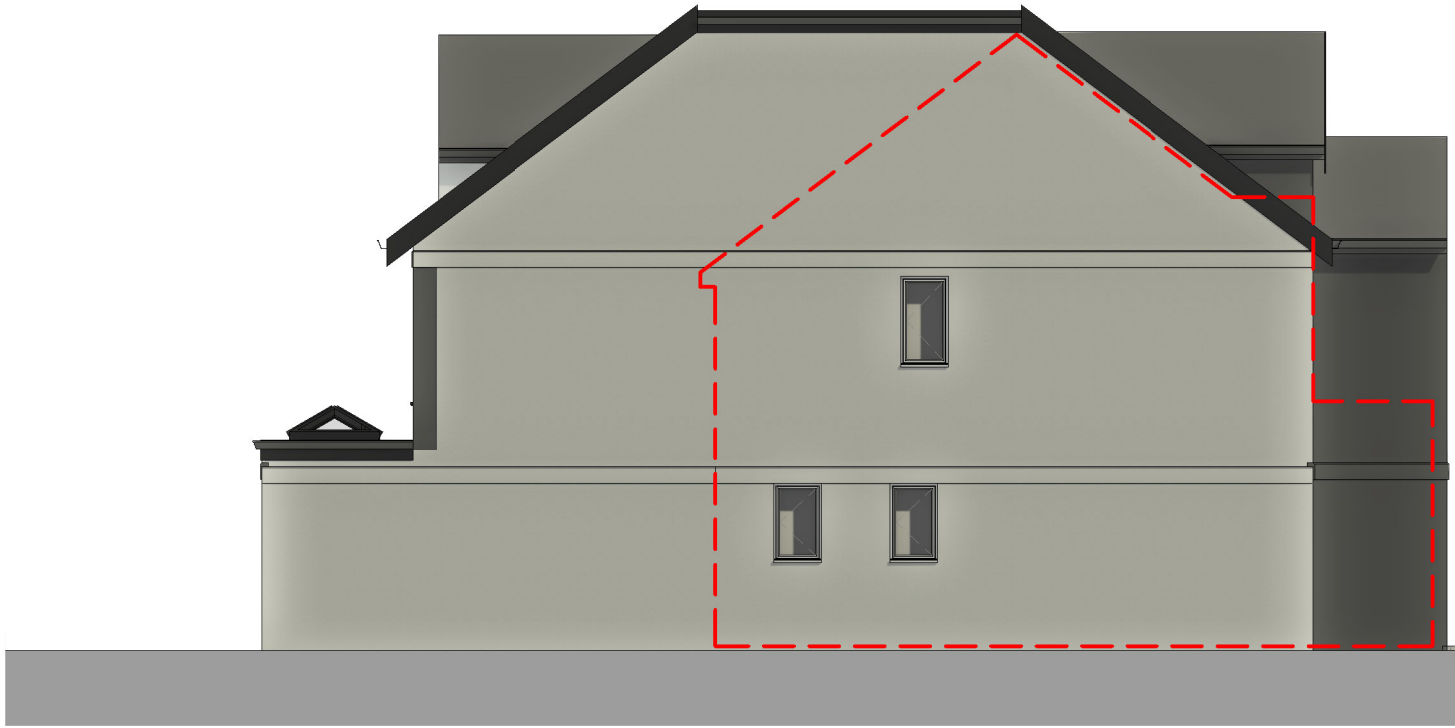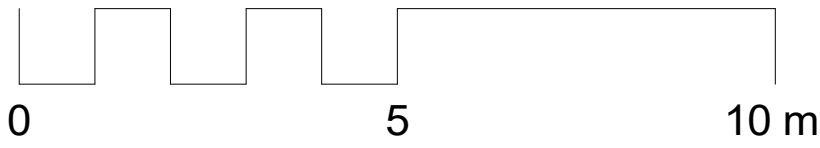

Proposed Side Elevation 2

1:100



Proposed Side Elevation

1:100



2	28/1/25	AT	Side extension set back and made smaller
1	08/07/24	AT	Planning Issue

Rev.	DD/MM/YY	Initials	Description
------	----------	----------	-------------

at | Designed Ltd.
at | Designed Ltd.
25 Woodend Drive
Ascot, SL5 9BD

T +44 (0)7566 854 732
Andy@atdesigned.co.uk
www.atdesigned.com

Project:	Wokingham
Client:	Luftar
Drawing:	Proposed Elevations
Date:	06/07/24
Scale:	As indicated @ A1
Drawn By:	AT
Drawing No:	1656_0016
Revision	2
Preliminary	☒ [X]
Tender	☐ []
Construction	☐ []

