



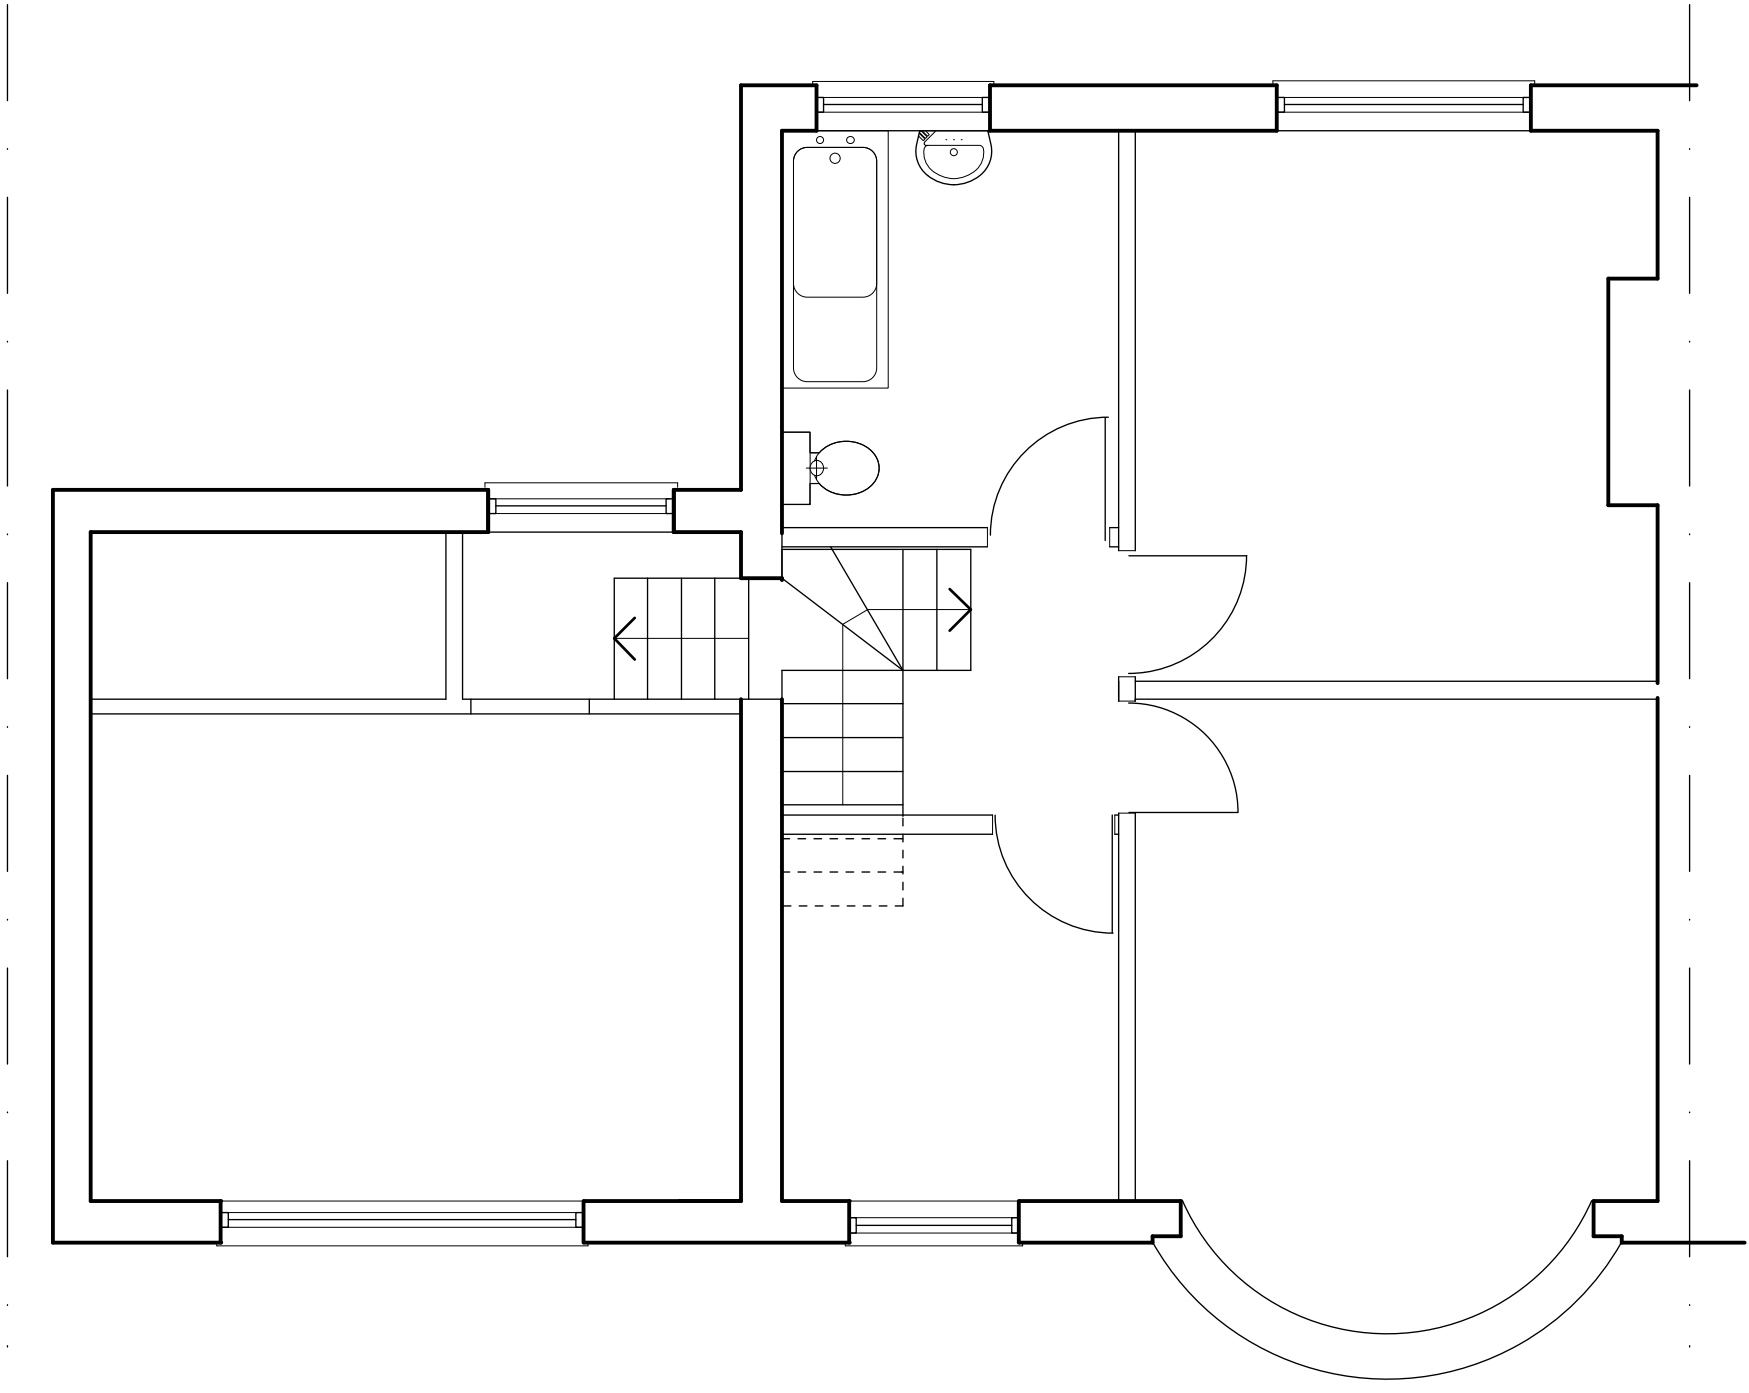


EXISTING FIRST FLOOR PLAN



EXISTING FRONT ELEVATION

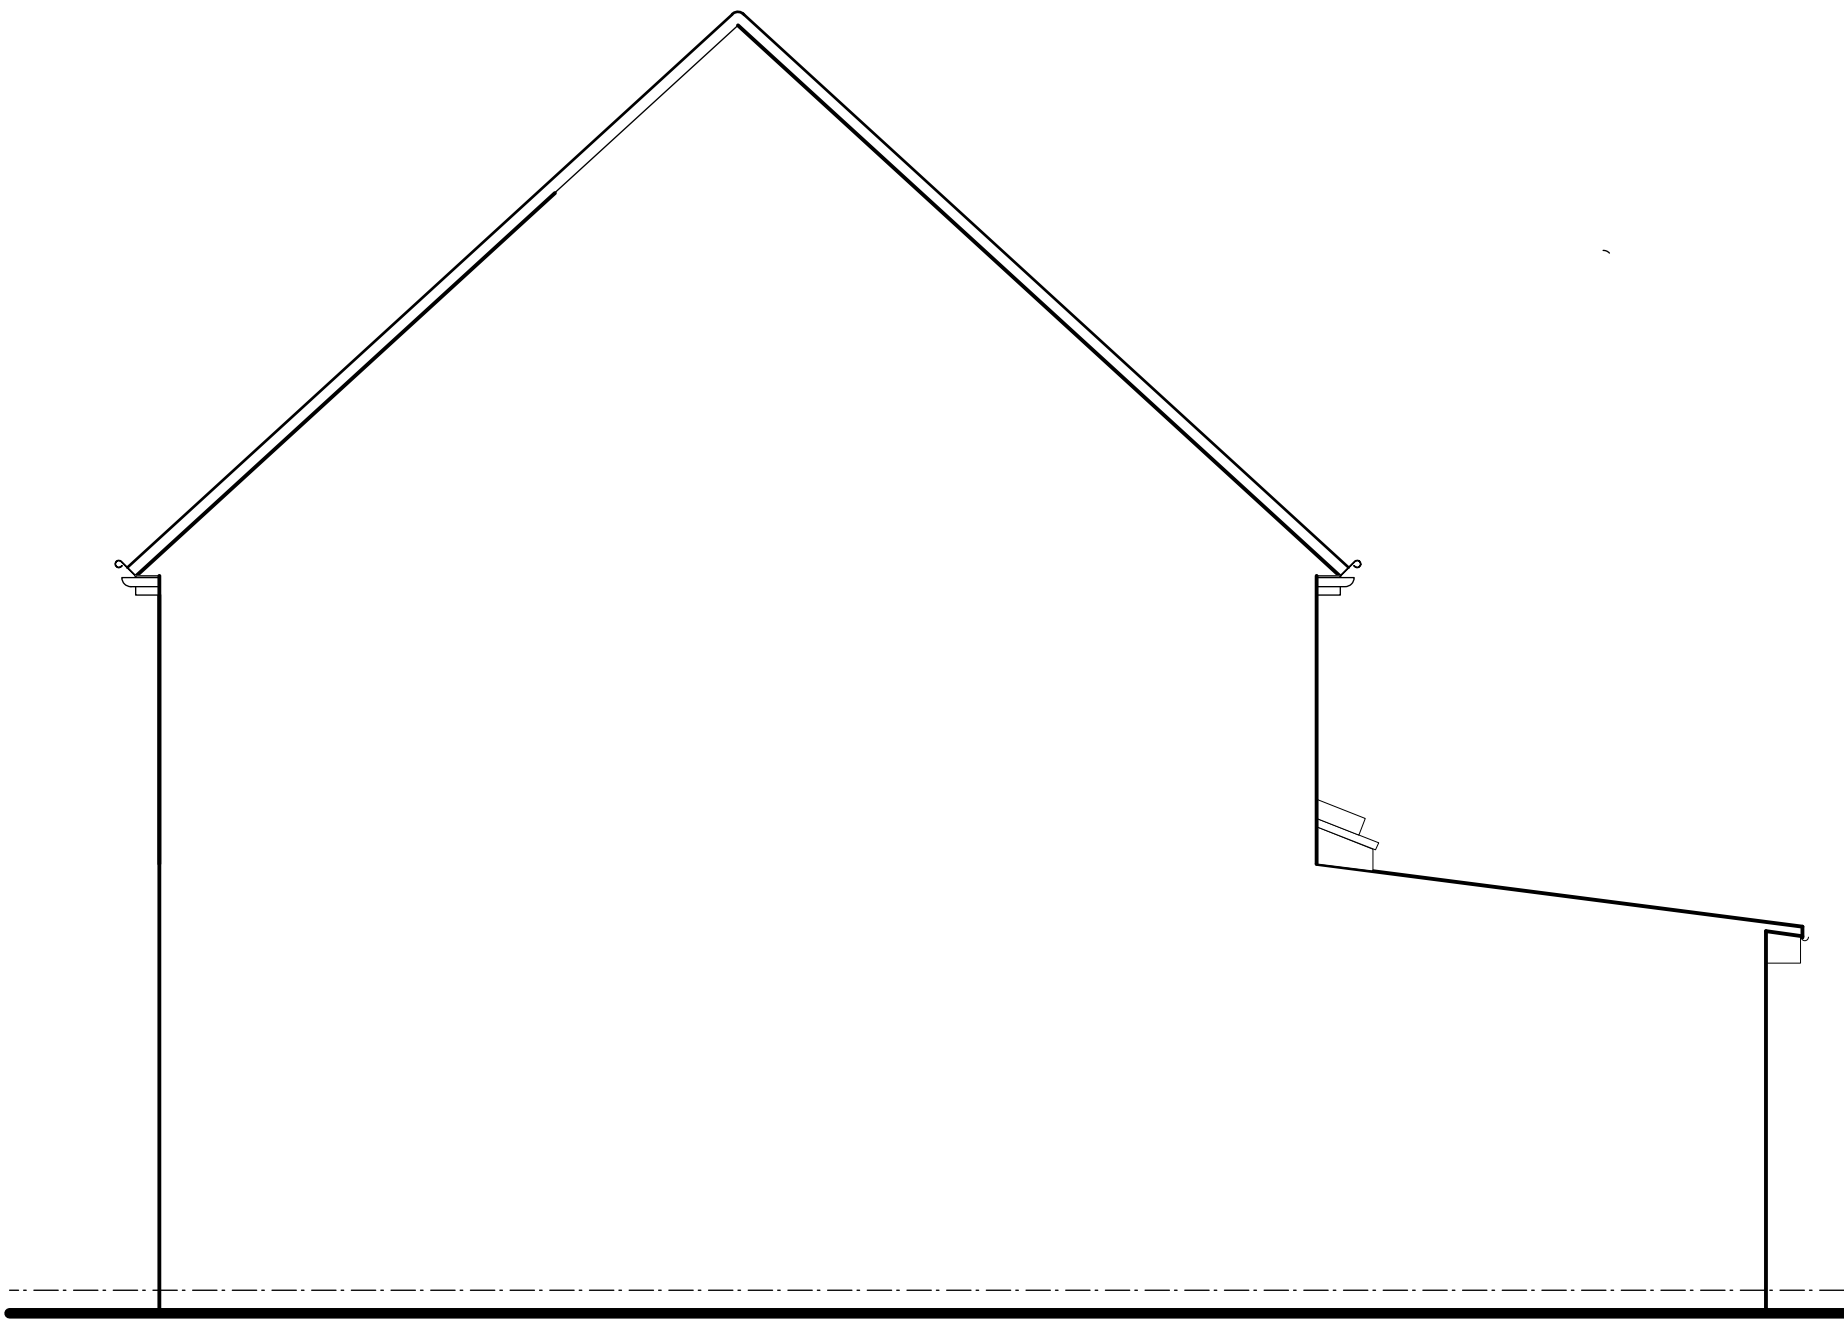


EXISTING SECTIONAL SIDE ELEVATION

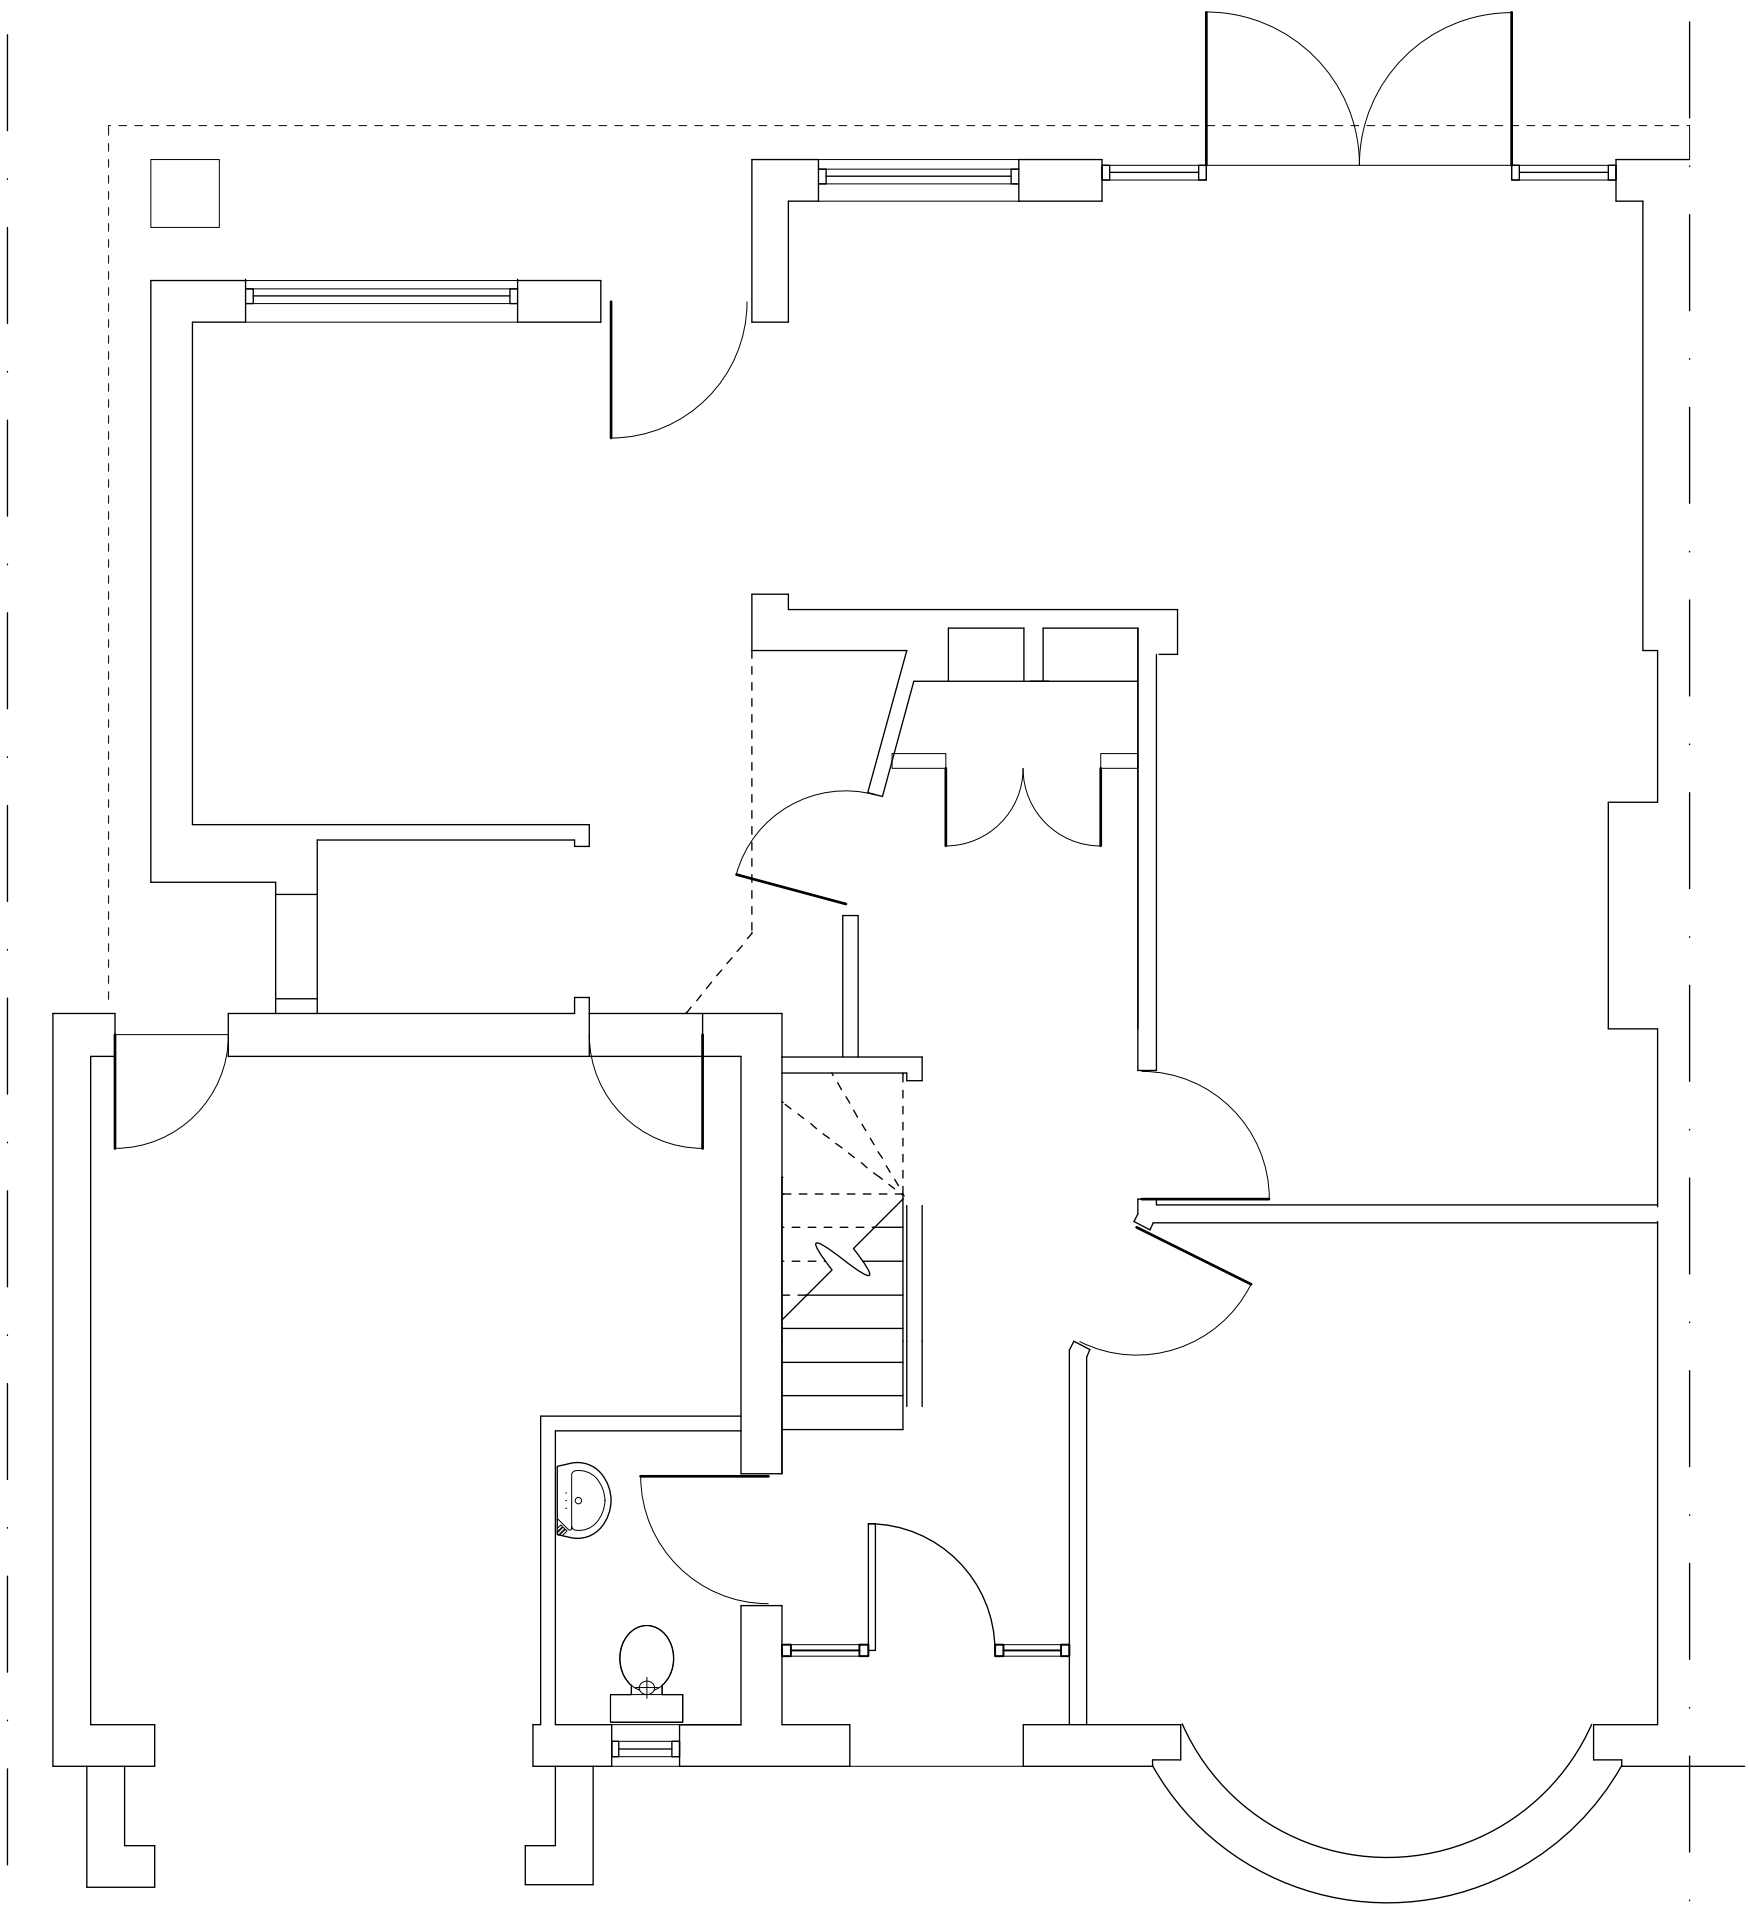

EXISTING GROUND FLOOR PLAN



EXISTING REAR ELEVATION

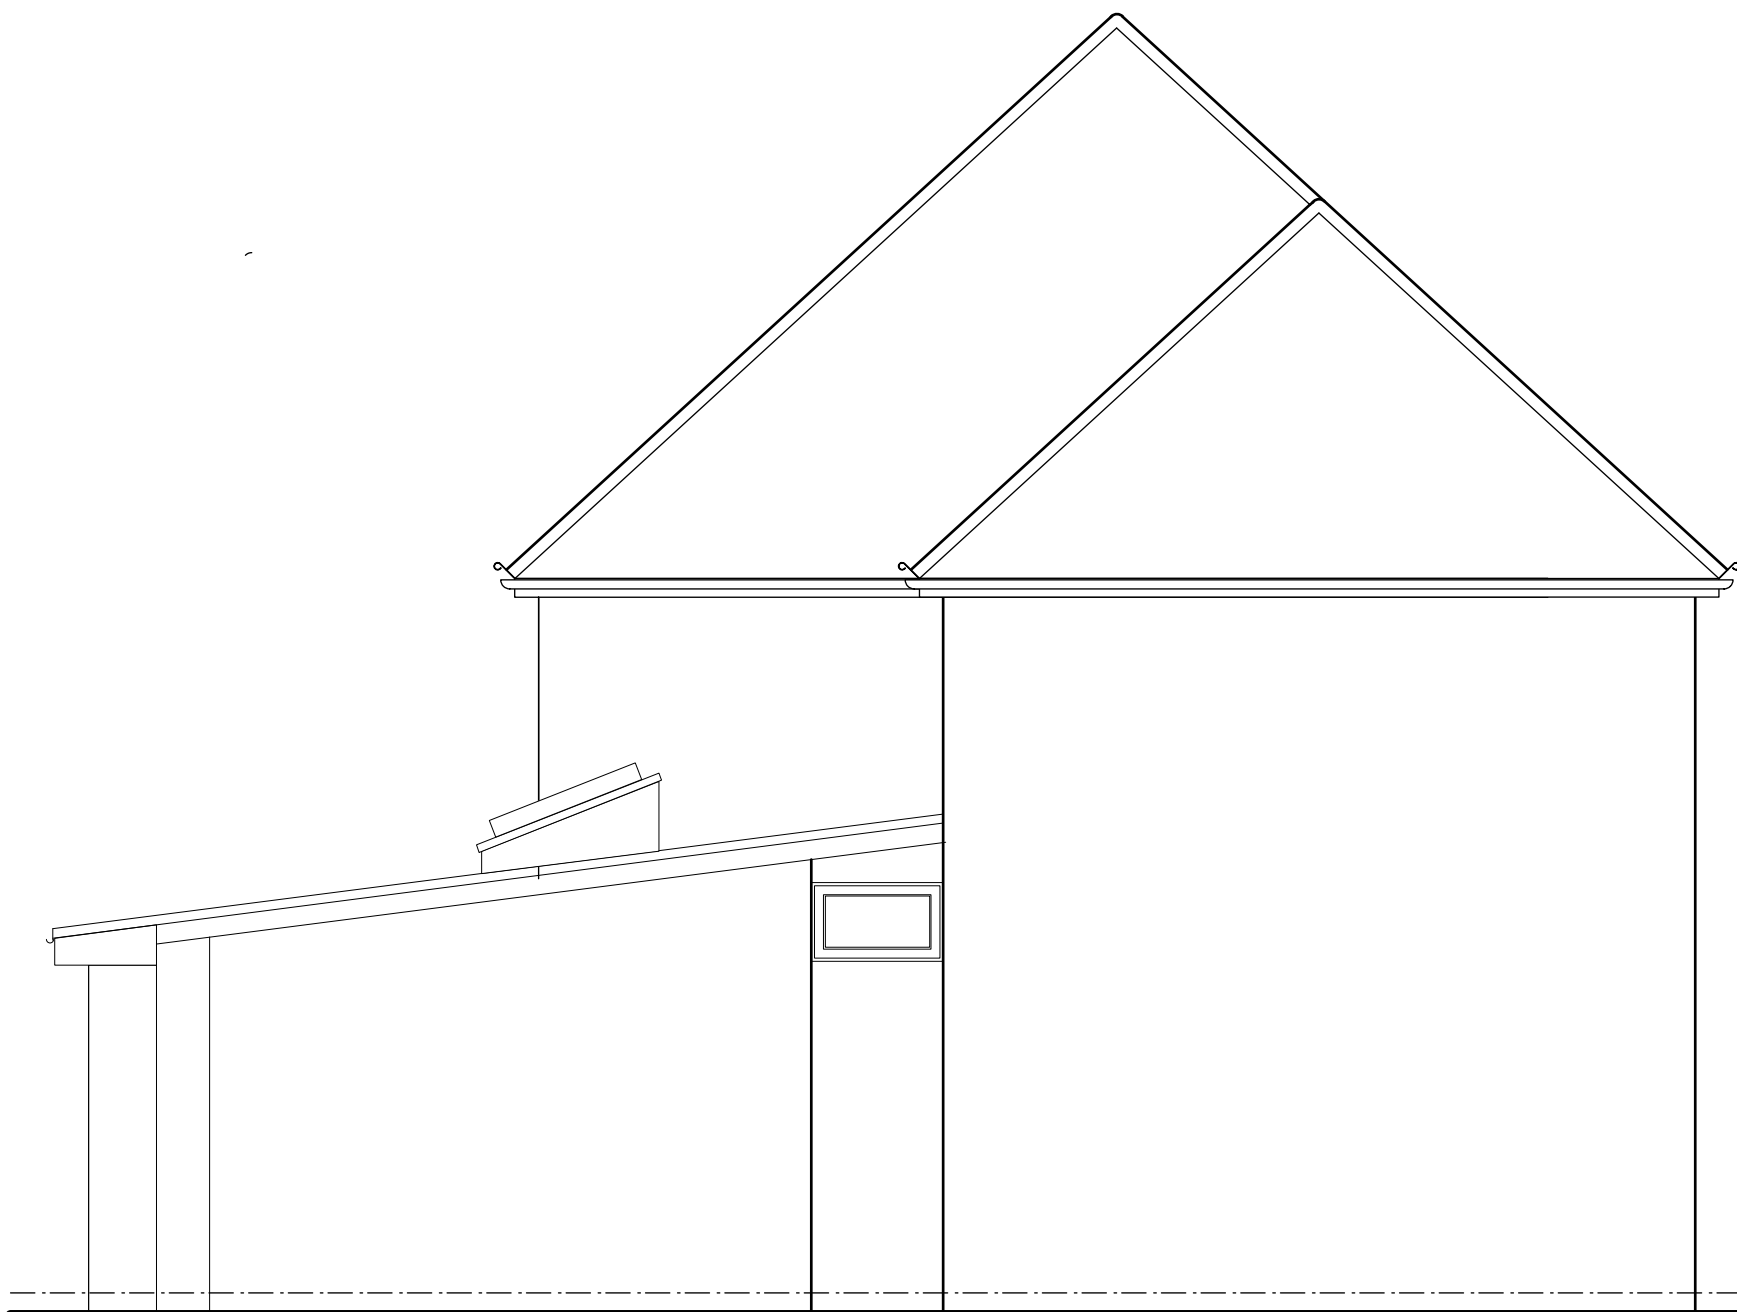

EXISTING SIDE ELEVATION

Rev	Date	Comment		

THE LIVING PERSPECTIVE t.0118 3765533 m.07788 726100 e.mattwprice@ntlworld.com 19, Upper Crown Street, Reading, Berk, RG1 2SS	ClientOilly and Freya O'Mara, 4 Ramsbury Drive Earley, Reading RG67RT Scale 1:50 Date Dec 2024 Drawn	Drawing titleExisting plans and elevations P1 01
--	--	---