





PROPOSED REAR ELEVATION

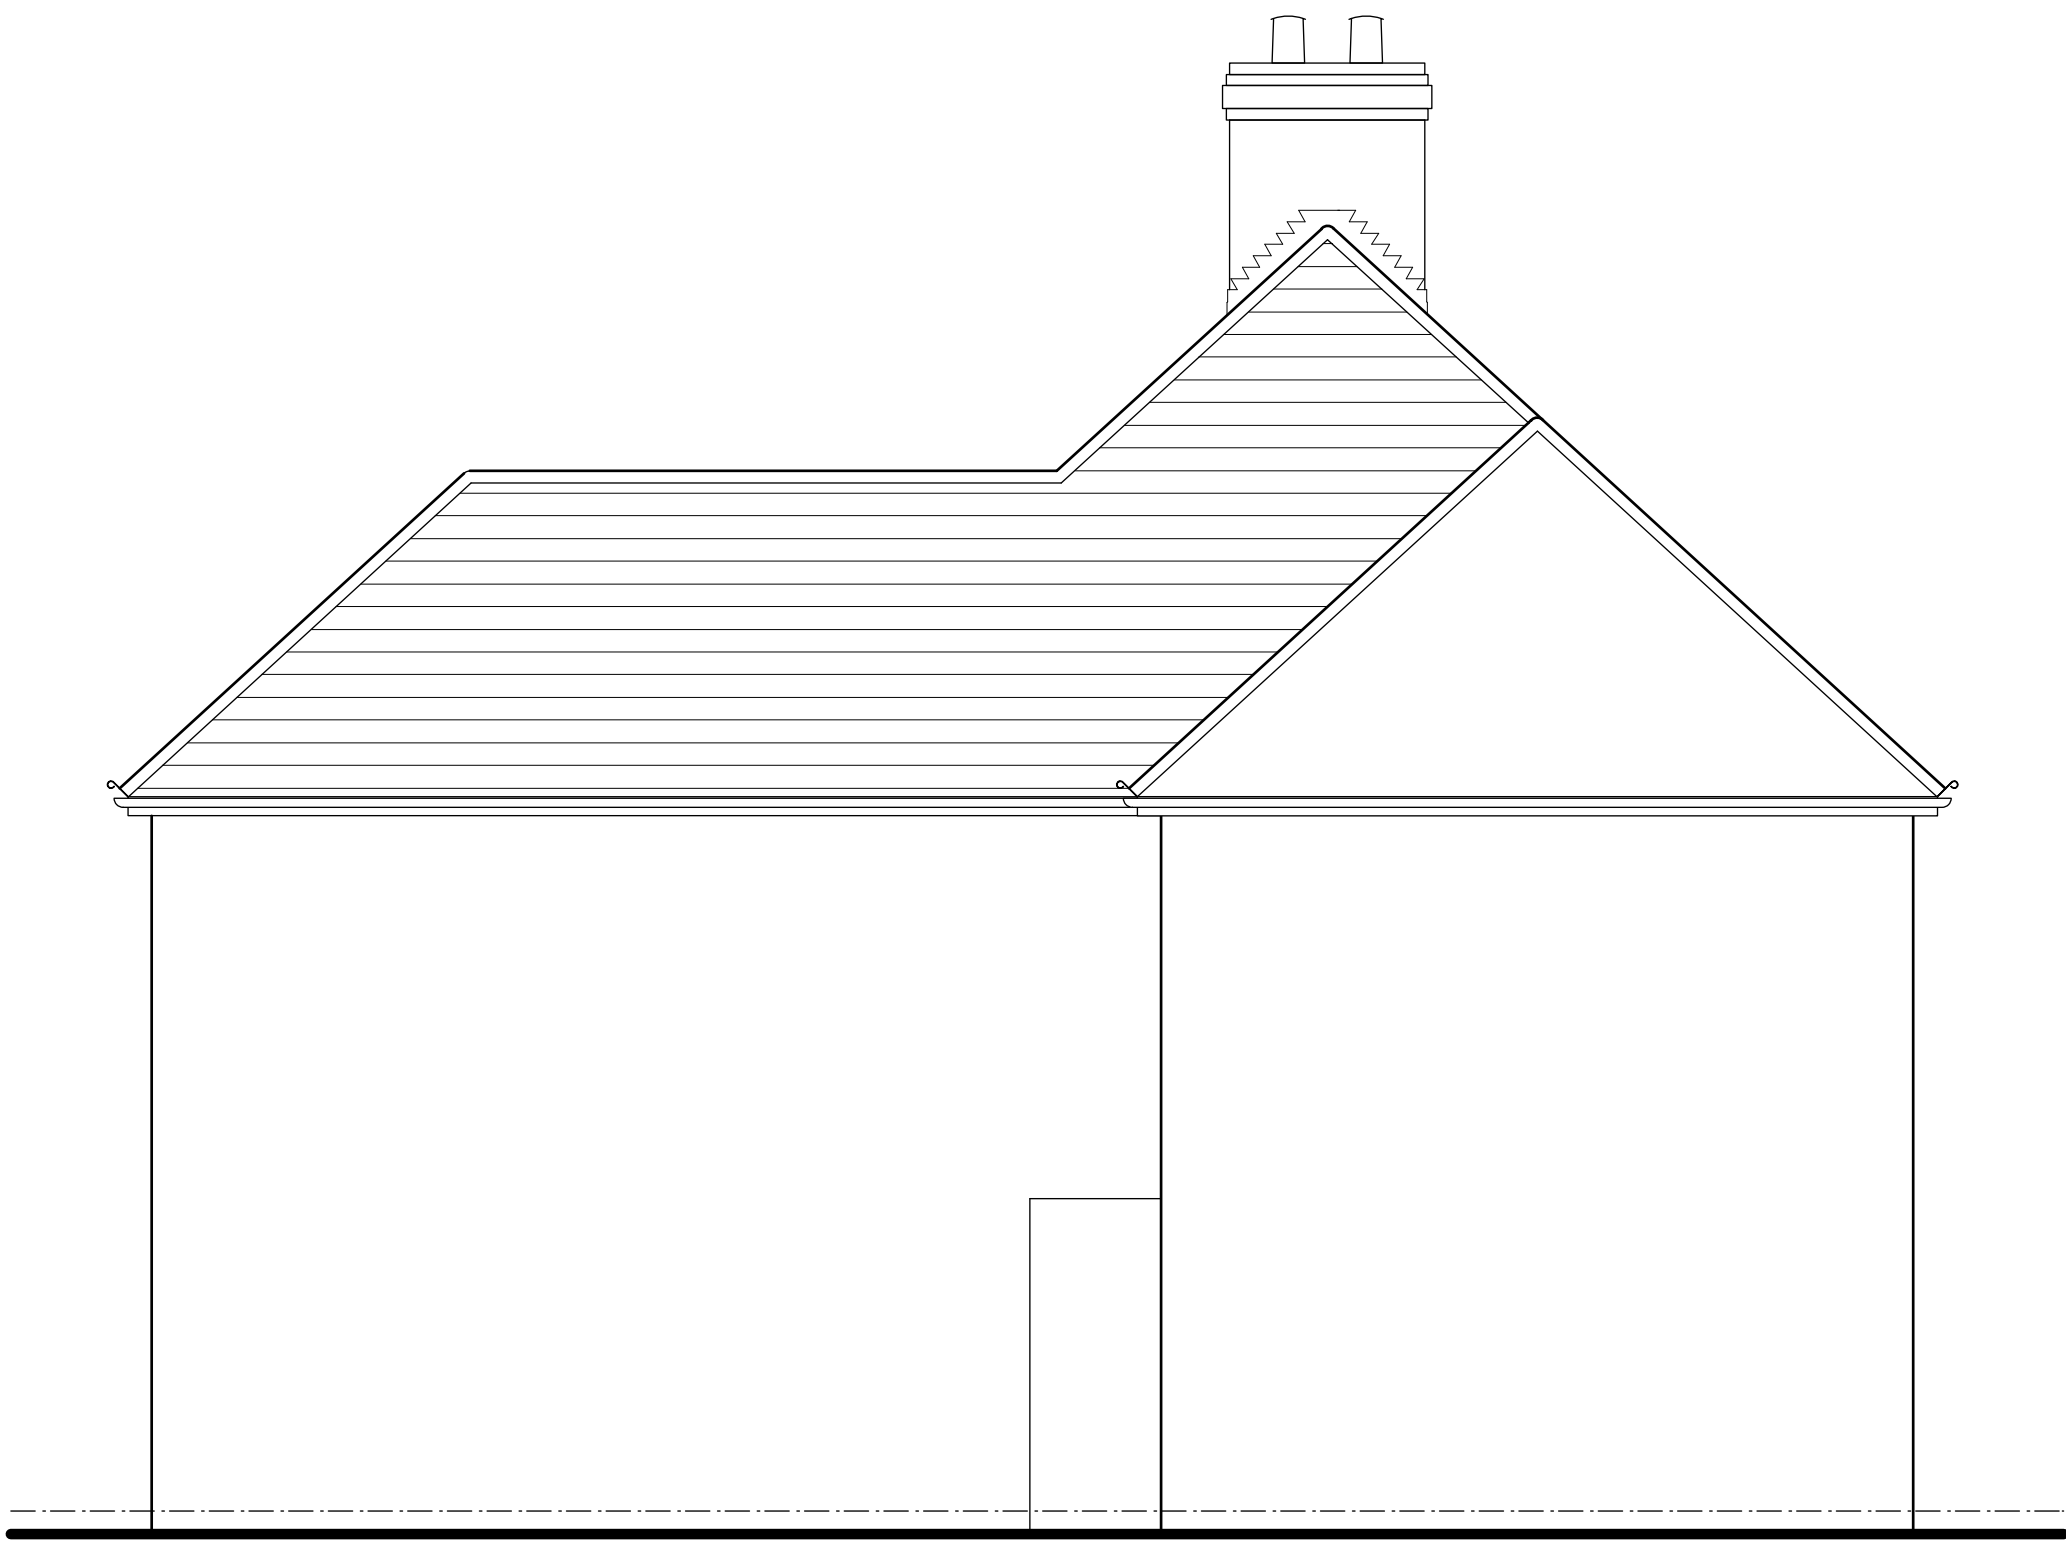

PROPOSED SIDE ELEVATION



PROPOSED FRONT ELEVATION

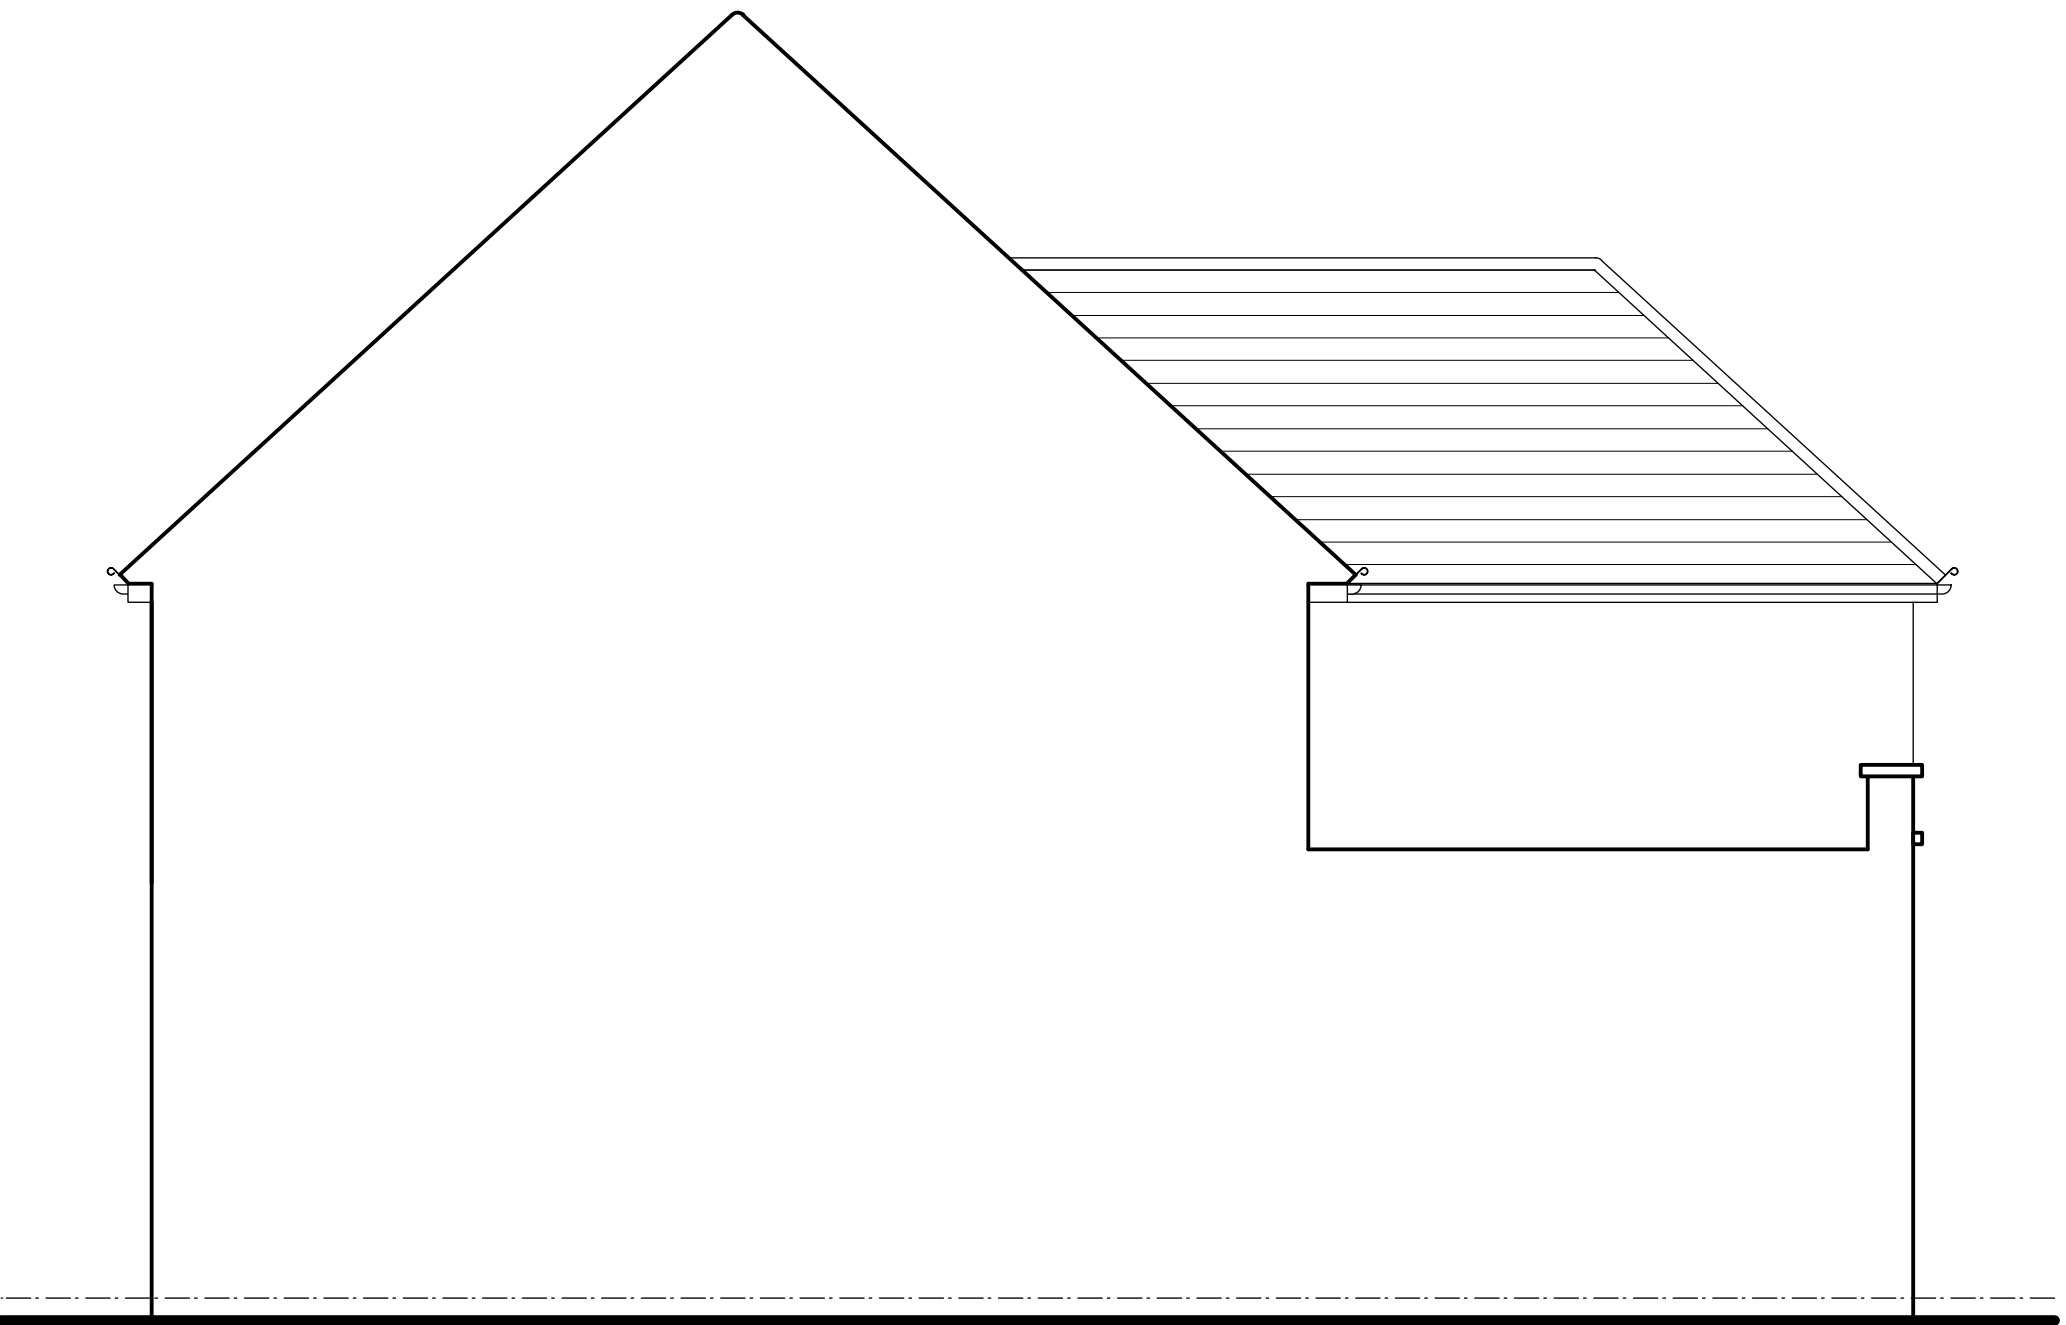

PROPOSED SECTIONAL SIDE ELEVATION

| Rev | Date | Comment |  |  |
|-----|------|---------|--|--|
|     |      |         |  |  |
|     |      |         |  |  |
|     |      |         |  |  |
|     |      |         |  |  |
|     |      |         |  |  |

|   |   |                                                           |                                             |    |
|---|---|-----------------------------------------------------------|---------------------------------------------|----|
| <b>THE LIVING PERSPECTIVE</b><br>t.0118 3765533 m.07788 726100<br>e.mattwprice@ntlworld.com<br><small>19, Upper Crown Street,<br/>Reading,<br/>Berkshire,<br/>RG1 2SS</small> | <b>Client</b> Olly and Freya O'Mara,<br>4 Ramsbury Drive<br>Earley,<br>Reading<br>RG67RT                                                                    | <b>Scale</b> 1:50<br><b>Date</b> Dec 2024<br><b>Drawn</b> | <b>Drawing title</b><br>Proposed elevations |    |
|   | <b>Job title</b> Two storey side and rear extension<br>with loft conversion and internal alterations to<br>4 Ramsbury Drive<br>Earley,<br>Reading<br>RG67RT |                                                           | P1                                          | 03 |