




© COPYRIGHT HARRISON MCAFEE LTD
90m
60m
30m
20m
10m
5m
0

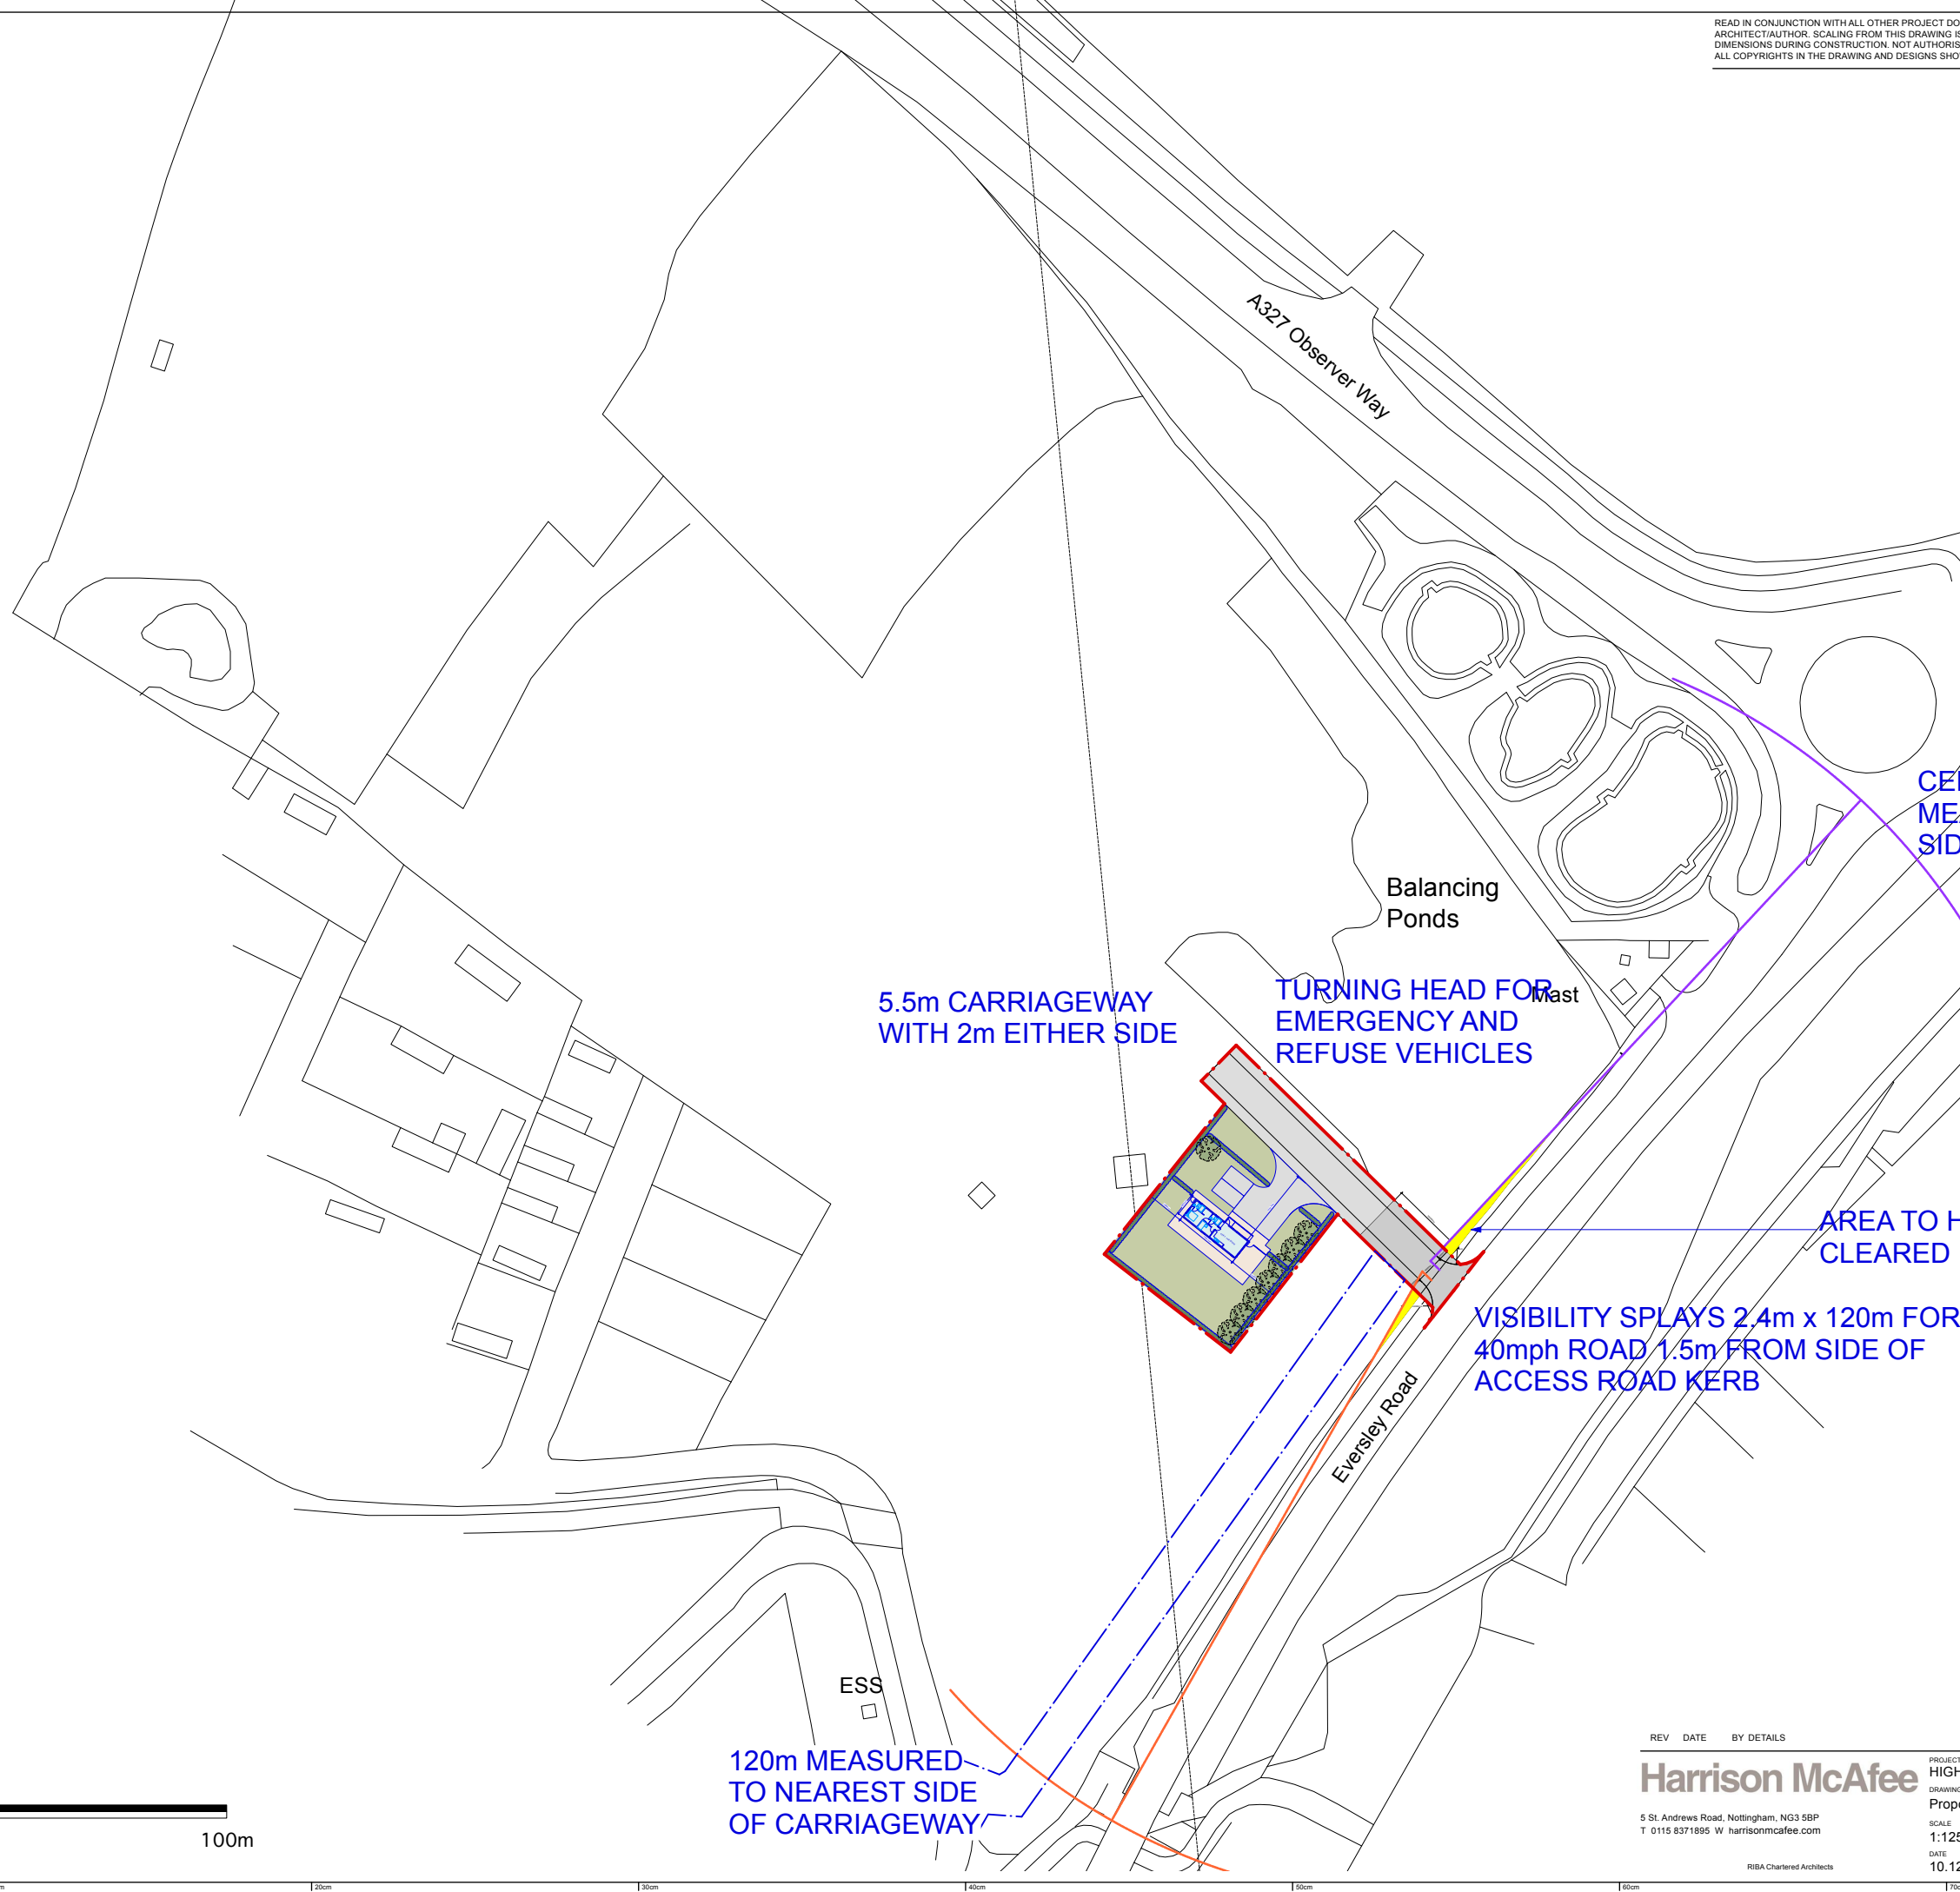

CENTRAL DIVIDER. 120m
MEASURED TO NEAREST
SIDE OF CARRIAGEWAY

5.5m CARRIAGEWAY
WITH 2m EITHER SIDE


TURNING HEAD FOR
EMERGENCY AND
REFUSE VEHICLES

AREA TO HAVE VEGETATION
CLEARED HIGHLIGHTED IN YELLOW

VISIBILITY SPLAYS 2.4m x 120m FOR
40mph ROAD 1.5m FROM SIDE OF
ACCESS ROAD KERB

120m MEASURED
TO NEAREST SIDE
OF CARRIAGEWAY

1:1250 SITE PLAN

 

0 5m 10m 20m 30m 40m 50m 60m 70m 80m 90m 100m

REV	DATE	BY	DETAILS
Harrison McAfee			
PROJECT HIGHFIELD PARK, ARBORFIELD			
DRAWING TITLE Proposed Access Plan			
SCALE 1:1250 @A3			
DATE 10.12.25			
DRAWN BY RH			
DOCUMENT NO. 2509(p)112 C			

5 St. Andrews Road, Nottingham, NG3 5BP
T 0115 8371895 W harrisonmcafee.com
RIBA Chartered Architects