

© COPYRIGHT HARRISON MCAFEE LTD

50m

60m


30m

20m


10m

0

0 5m 10m 20m 30m 40m 50m 60m 70m 80m

 

READ IN CONJUNCTION WITH ALL OTHER PROJECT DOCUMENTS - REFER ALL DISCREPANCIES, OMISSIONS AND ERRORS TO THE ARCHITECT/AUTHOR. SCALING FROM THIS DRAWING IS PERMITTED EXCEPT FOR CONSTRUCTION PURPOSES - WORK ONLY TO FIGURED DIMENSIONS DURING CONSTRUCTION. NOT AUTHORISED FOR CONSTRUCTION UNLESS SPECIFICALLY STATED. ALL COPYRIGHTS IN THE DRAWING AND DESIGNS SHOWN THEREIN IS RETAINED - DO NOT REPRODUCE WITHOUT CONSENT

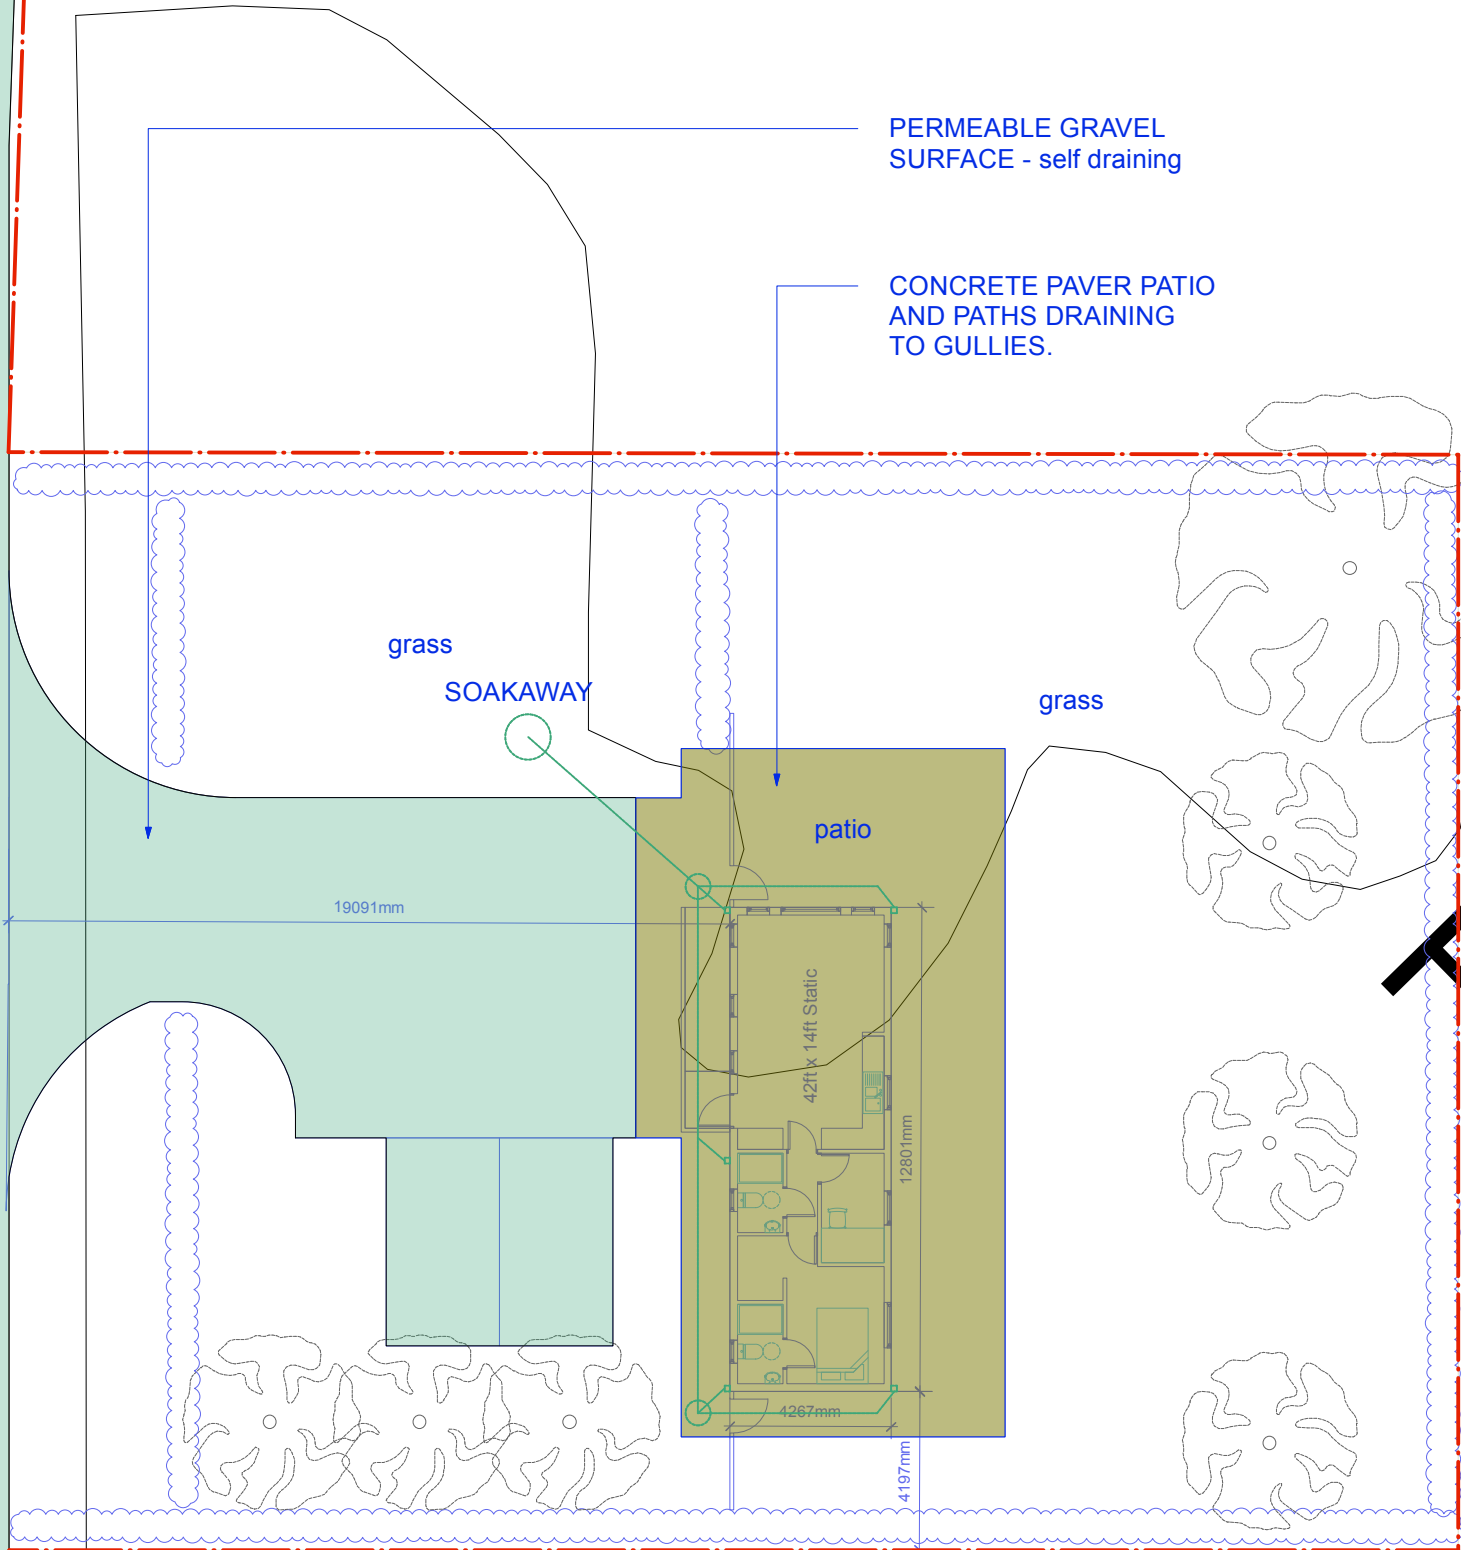

Balancing Ponds

| REV | DATE | BY | DETAILS |
|-----|------|----|---------|
|-----|------|----|---------|

**Harrison McAfee**

5 St. Andrews Road, Nottingham, NG3 5BP  
T 0115 8371895 W harrisonmcafee.com

RIBA Chartered Architects

PROJECT  
HIGHFIELD PARK, ARBORFIELD  
DRAWING TITLE  
Surface Drainage Plan

SCALE  
1:200 @A3  
DATE  
10.12.25

DRAWN BY  
RH

DOCUMENT NO.  
2509(p)156

© COPYRIGHT HARRISON MCAFEE LTD