



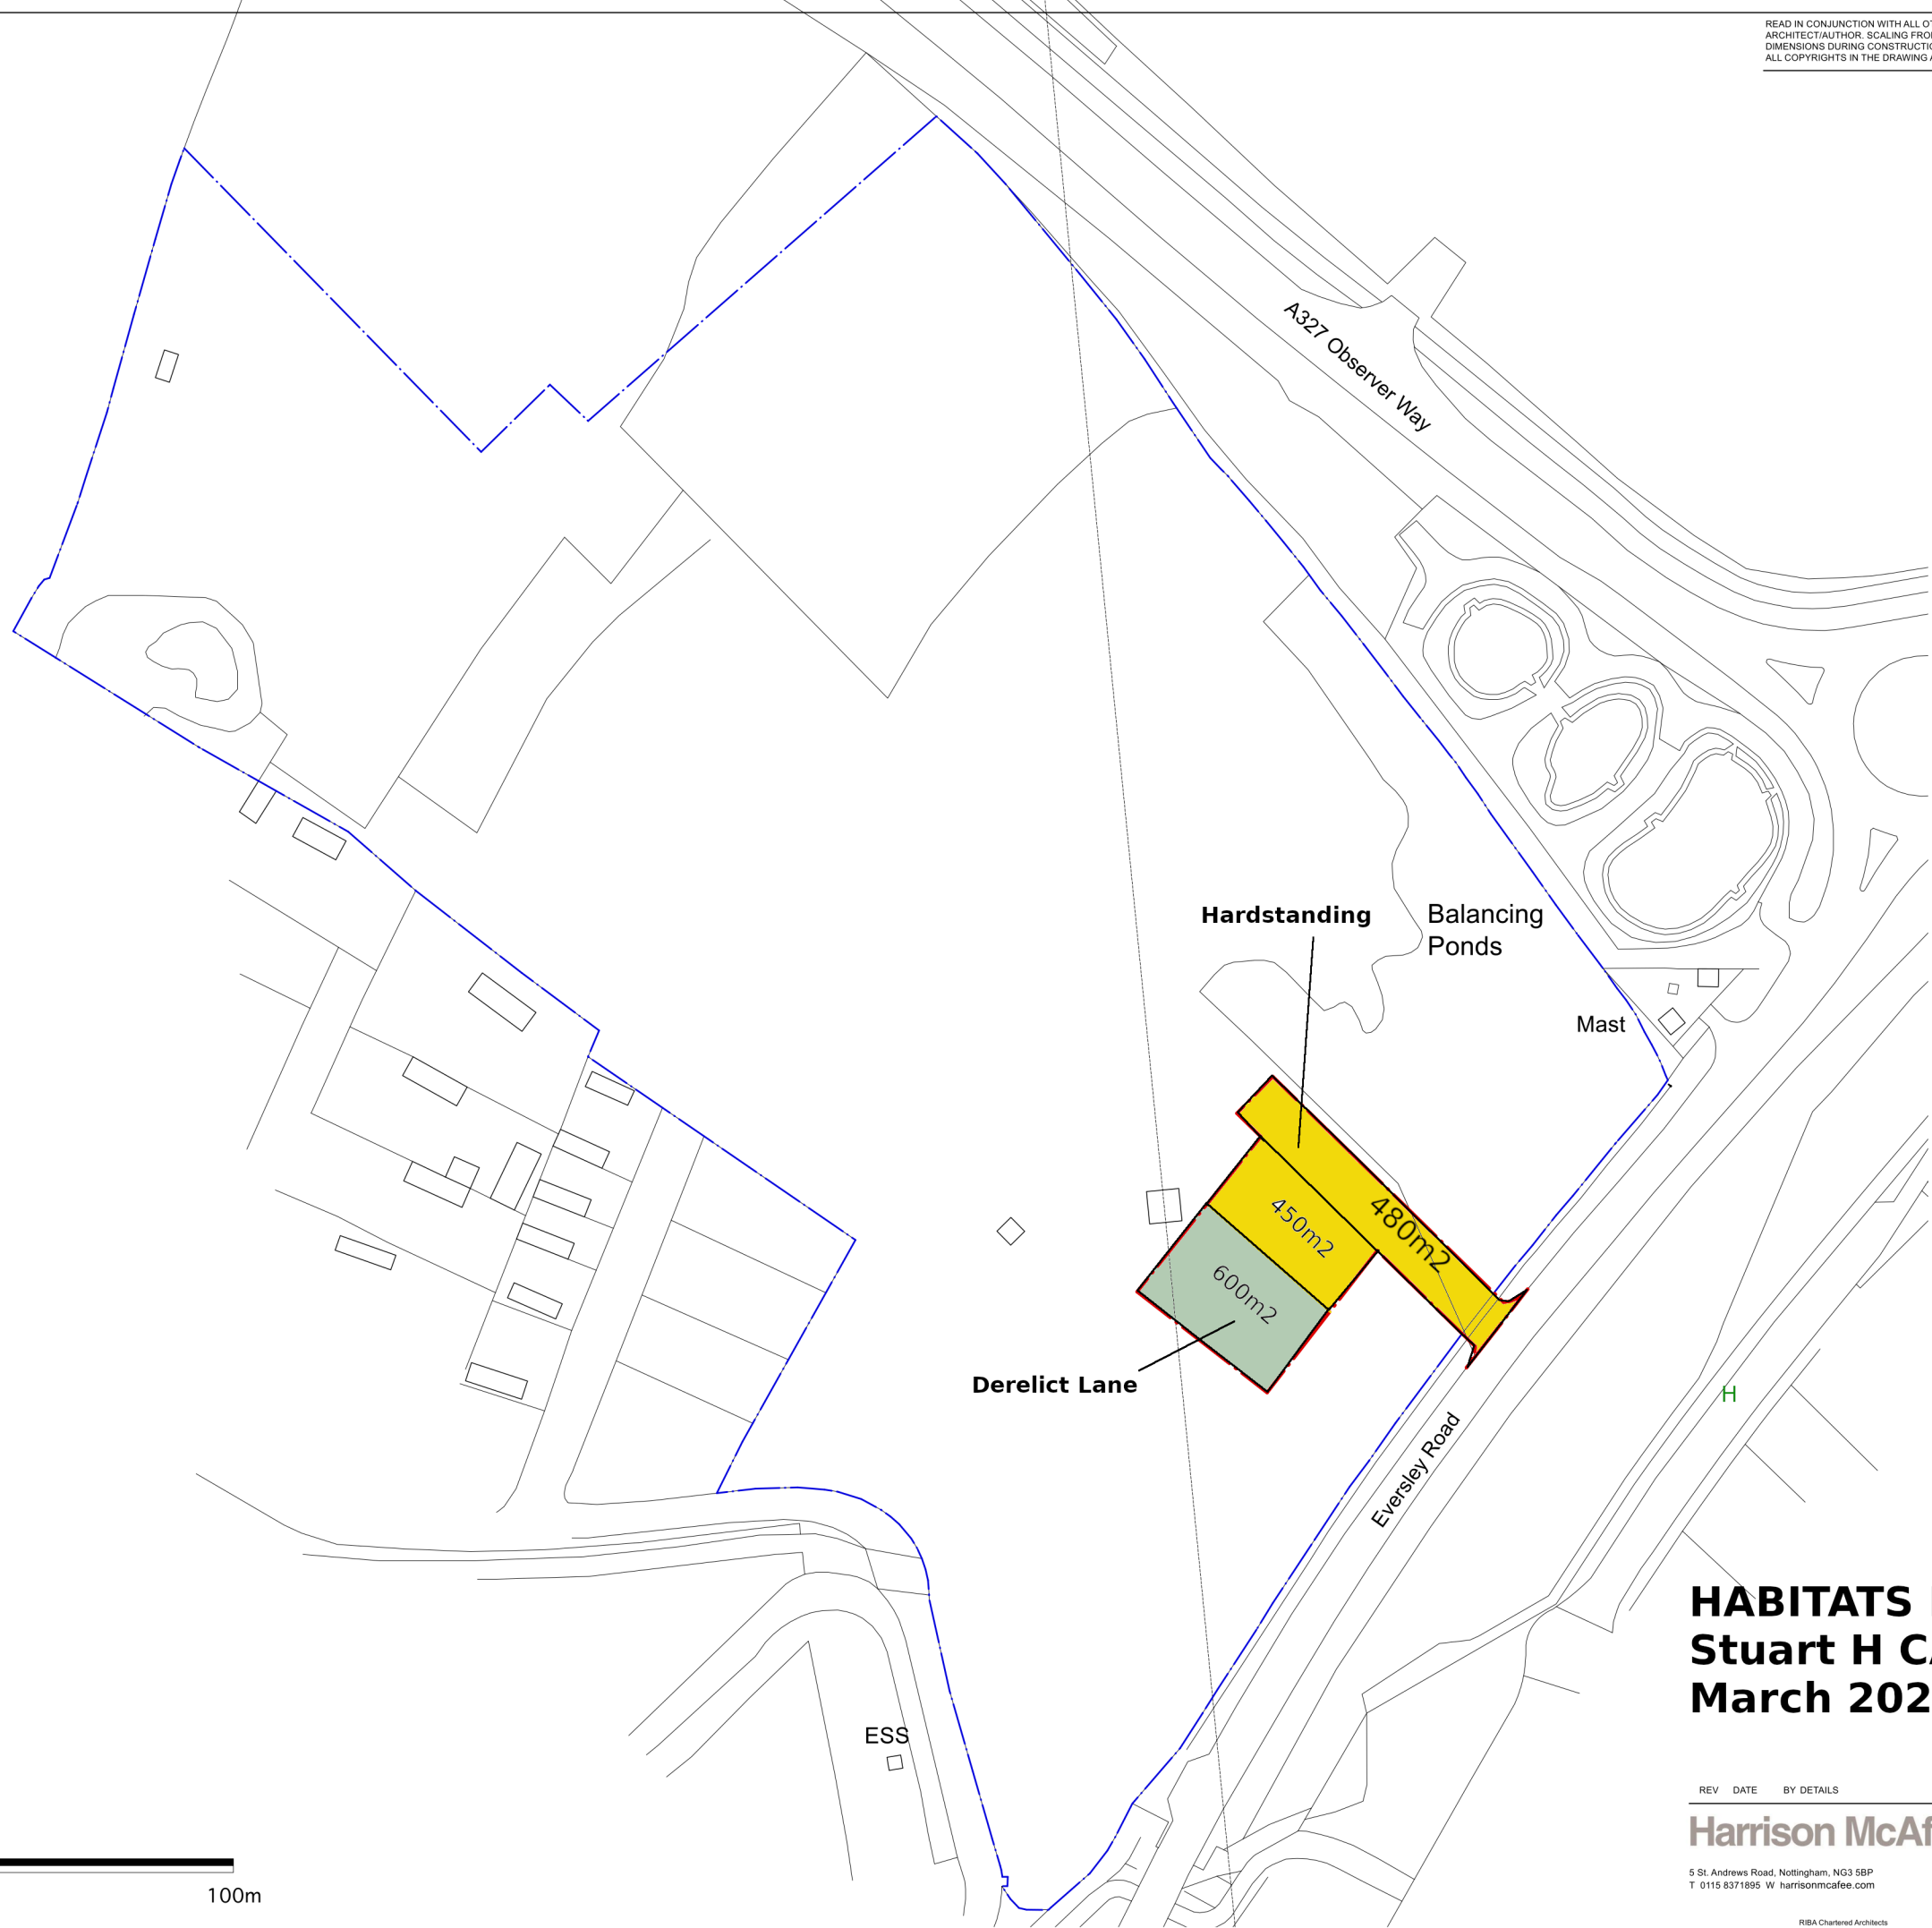

1:1250 SITE PLAN

 

HABITATS PLAN

Stuart H CARRUTHERS

March 2026

REV DATE BY DETAILS

Harrison McAfee

5 St Andrews Road, Nottingham, NG3 5BP
T 0115 8371895 W harrisonmcafee.com

RIBA Chartered Architects

PROJECT HIGHFIELD PARK, ARBORFIELD

DRAWING TITLE

Location Plan

SCALE
1:1250 @A3

DATE
10.12.25

DRAWN BY
RH

DOCUMENT NO.
2509(p)100 B