
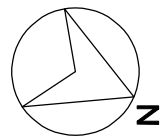



NOTE
This drawing is copyright.
It is not to be used for any other project without the written consent of the architect.
The contractor is to check all dimensions on site before commencement of
works. Any discrepancies must be reported immediately to the architect before
proceeding.

LAWFUL DEVELOPMENT


REV	DATE	DESCRIPTION	CHK.
-----	------	-------------	------

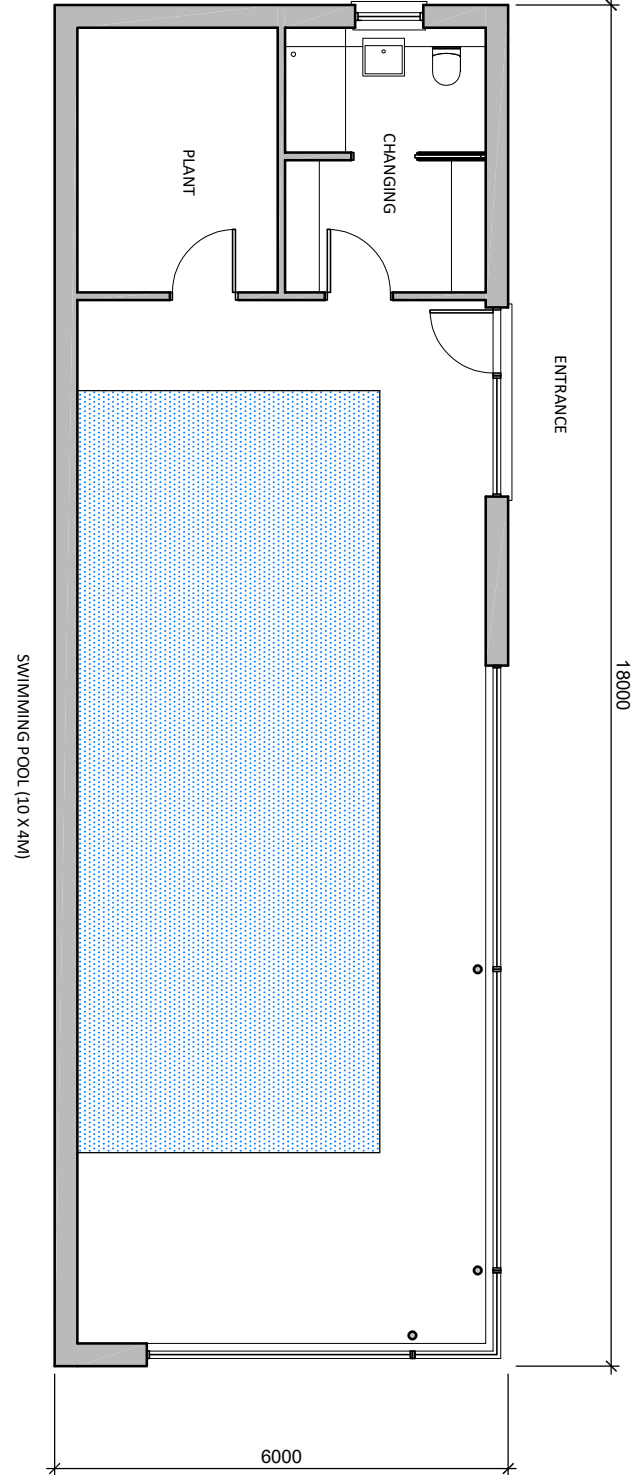


GROUND FLOOR PLAN AS PROPOSED
Scale 1:100

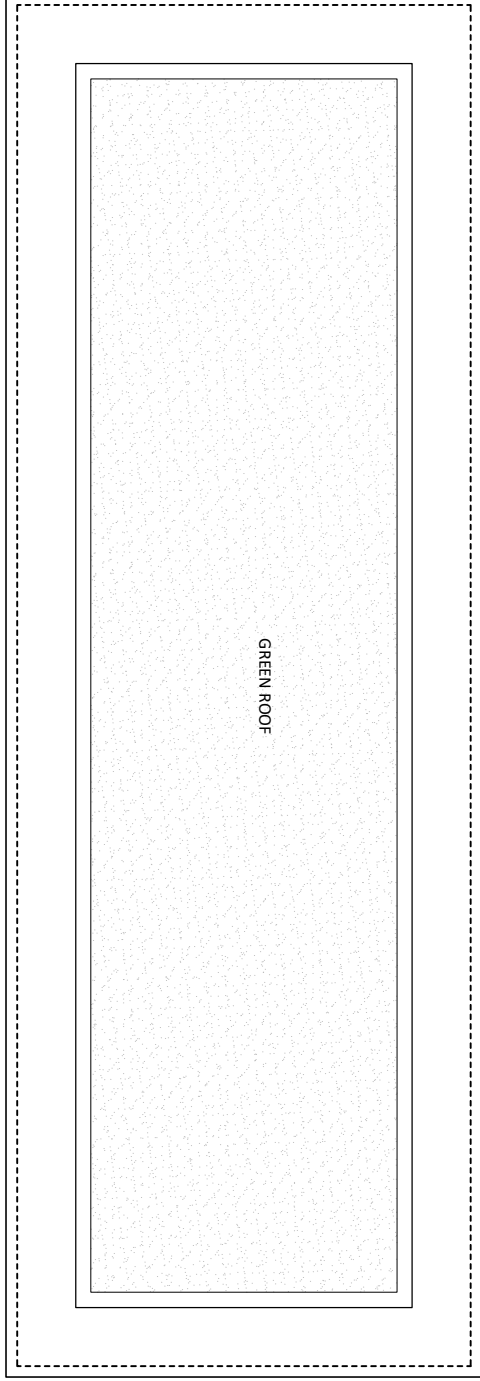


ROOF FLOOR PLAN AS PROPOSED
Scale 1:100

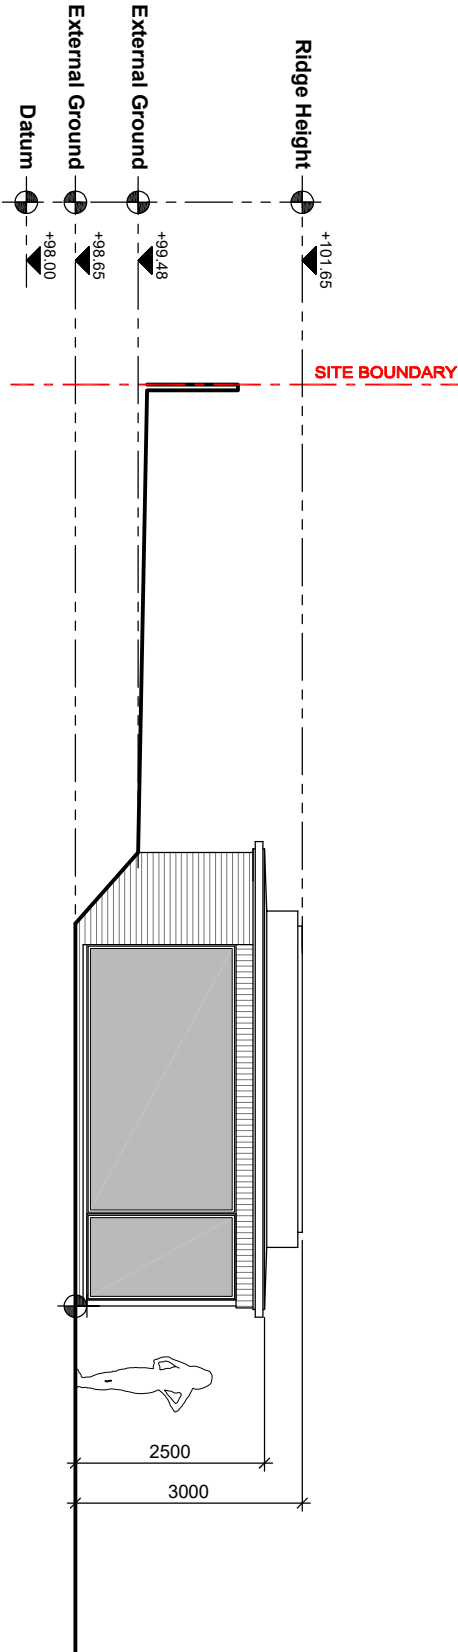


EAST (SIDE) SECTIONAL ELEVATION AS PROPOSED
Scale 1:100

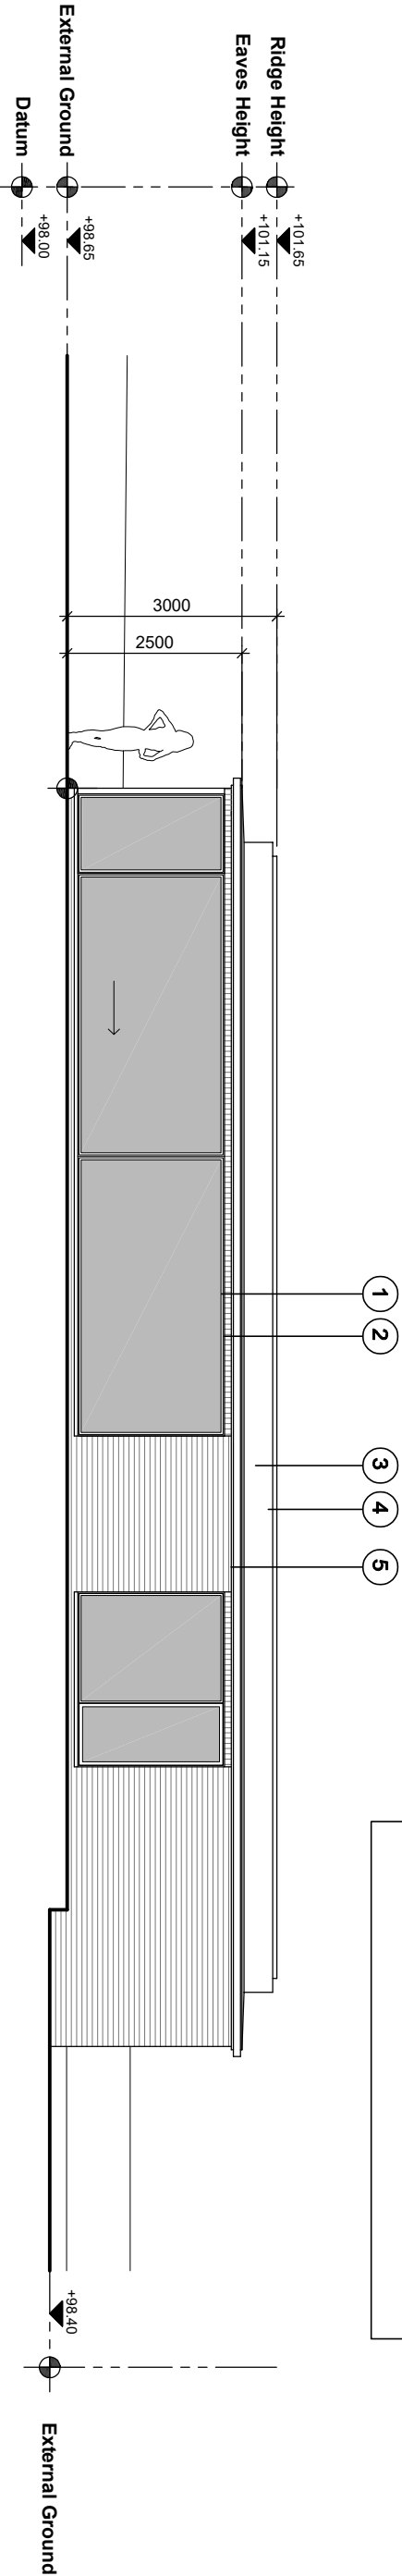

NORTH (FRONT) SECTIONAL ELEVATION AS PROPOSED
Scale 1:100

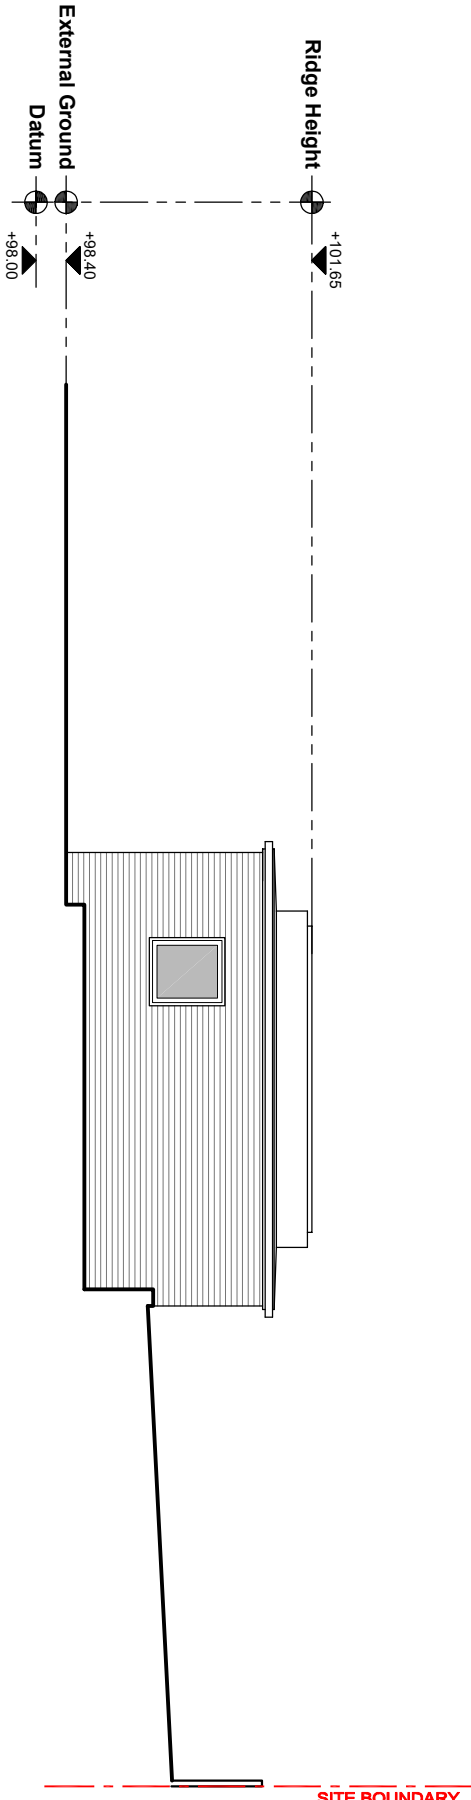

WEST (SIDE) SECTIONAL ELEVATION AS PROPOSED
Scale 1:100

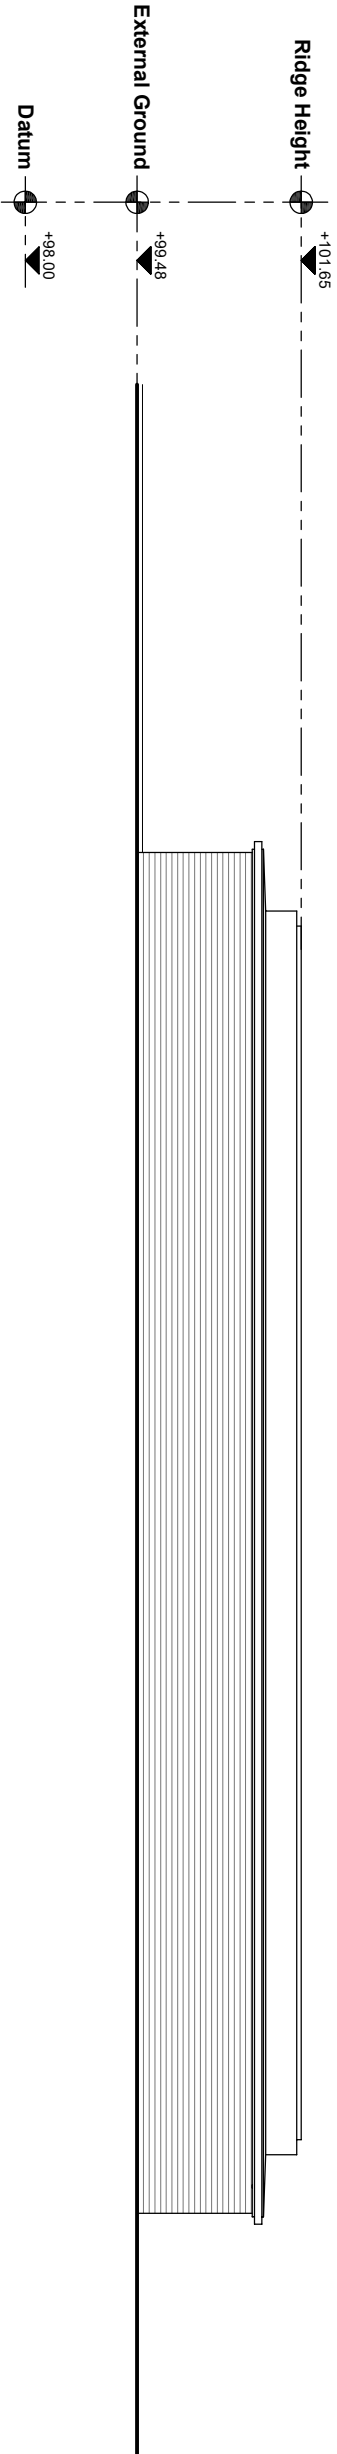

SOUTH (REAR) SECTIONAL ELEVATION AS PROPOSED
Scale 1:100

iane duncan
architects+
interiors

The Old Warehouse
200-202, The Old Warehouse
Little Chalfont, Amersham
Bucks HP7 9PN
+44 (0)1494 755 605
info@ineduncanarchitects.co.uk
jane@ineduncanarchitects.co.uk

CLIENT

MR & MRS LERCHE-THOMSEN

ADDRESS

THE DAIRY HOUSE, REMENHAM, OXFORDSHIRE RG9 3HN

PROJECT

POOL OUTBUILDING

DRAWING TITLE

PLANS AND ELEVATIONS AS PROPOSED

DRAWING NO.

LRH - 526 - PL102

REV NO.

SCALE DATE DRAWN CHECKED

1:100 @ A1 12.02.26 RJH