

Copyright in the design and this drawing is the property of RESI. Reproduction in whole or in part is forbidden without written sanction of RESI. This drawing must be read in conjunction with all other relevant documentation and drawings.

RESI accepts no liability for any expense, loss or damage of whatsoever nature and however arising from any variation which has not been referred to them and their approval obtained.

Print out to actual scale. Do not scale, except unless for Planning purposes. All dimensions to be cross-checked on-site prior to manufacture and construction. Any discrepancies to be reported to RESI immediately.

NOTES

KEY

Neighbouring context Boundary line



Revision		
Rev	Notes	Date
A	Planing Issue	26/03/2026




Job Title
Proposed loft conversion with rear dormer, external staircase width to be increased, existing canopy to be extended, internal alterations and all associated works at 12 Farmers End, Charvil, Reading, RG10 9RZ

Drawing Status
Planning Drawings


Client
Tolu Adebekun

Drawing Title
Car Parking Plan

Scale 1 : 200 @ A3	Drawn AF
Date March 2026	Checked AF
Drawing No. B278374-3001	REV A

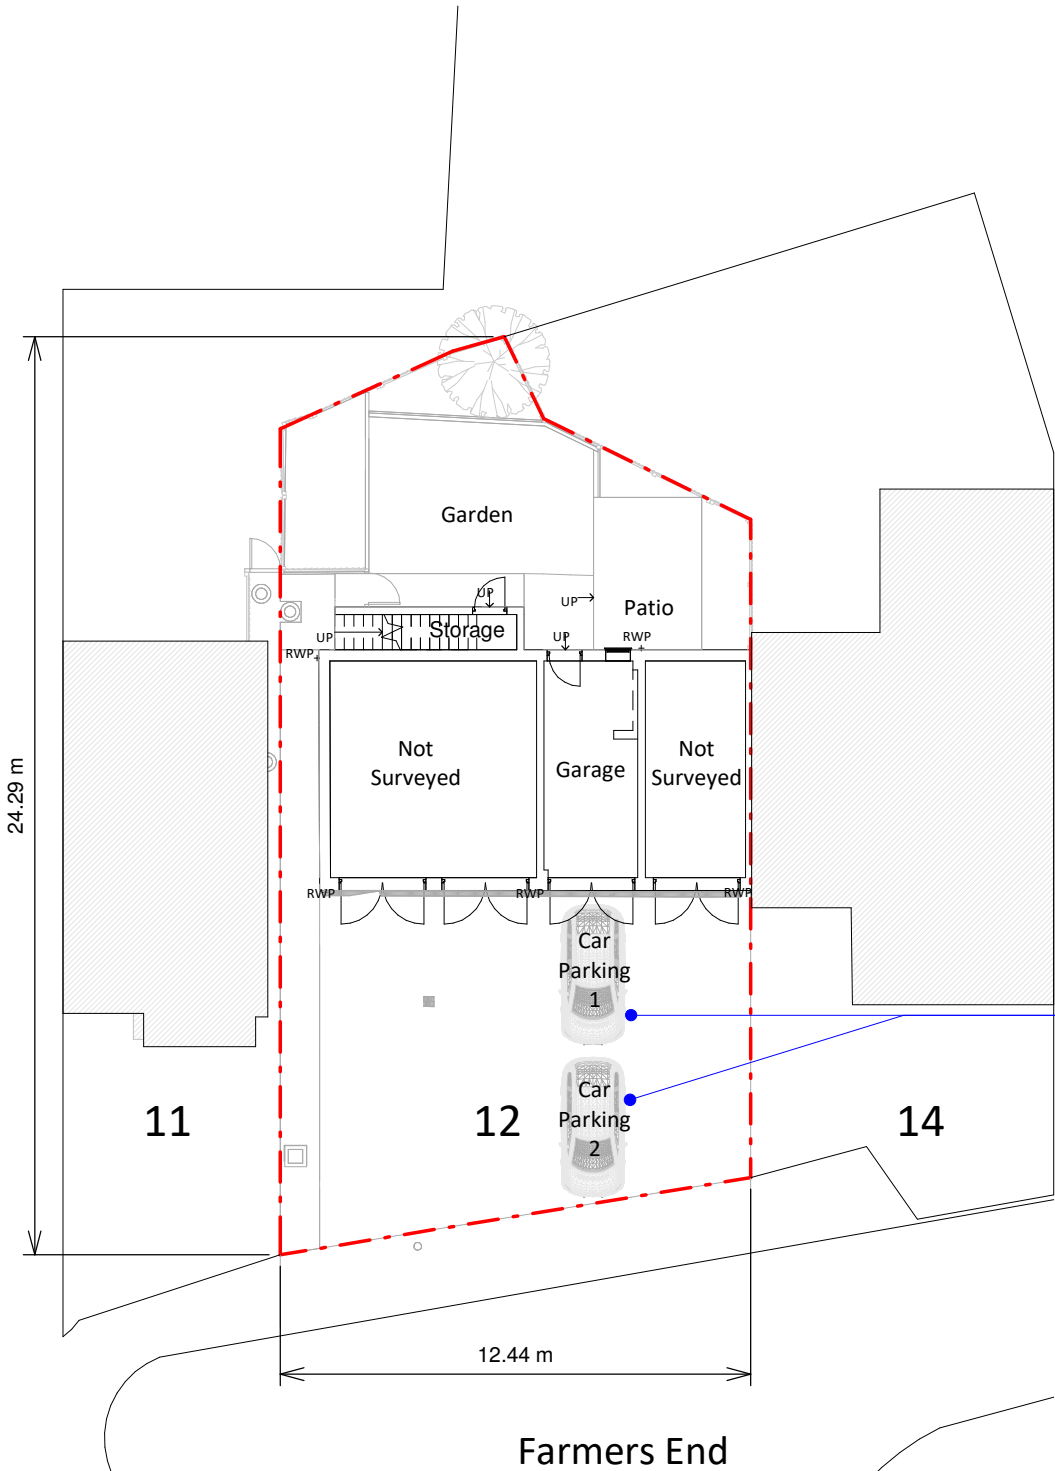

Ground Floor Plan - Existing

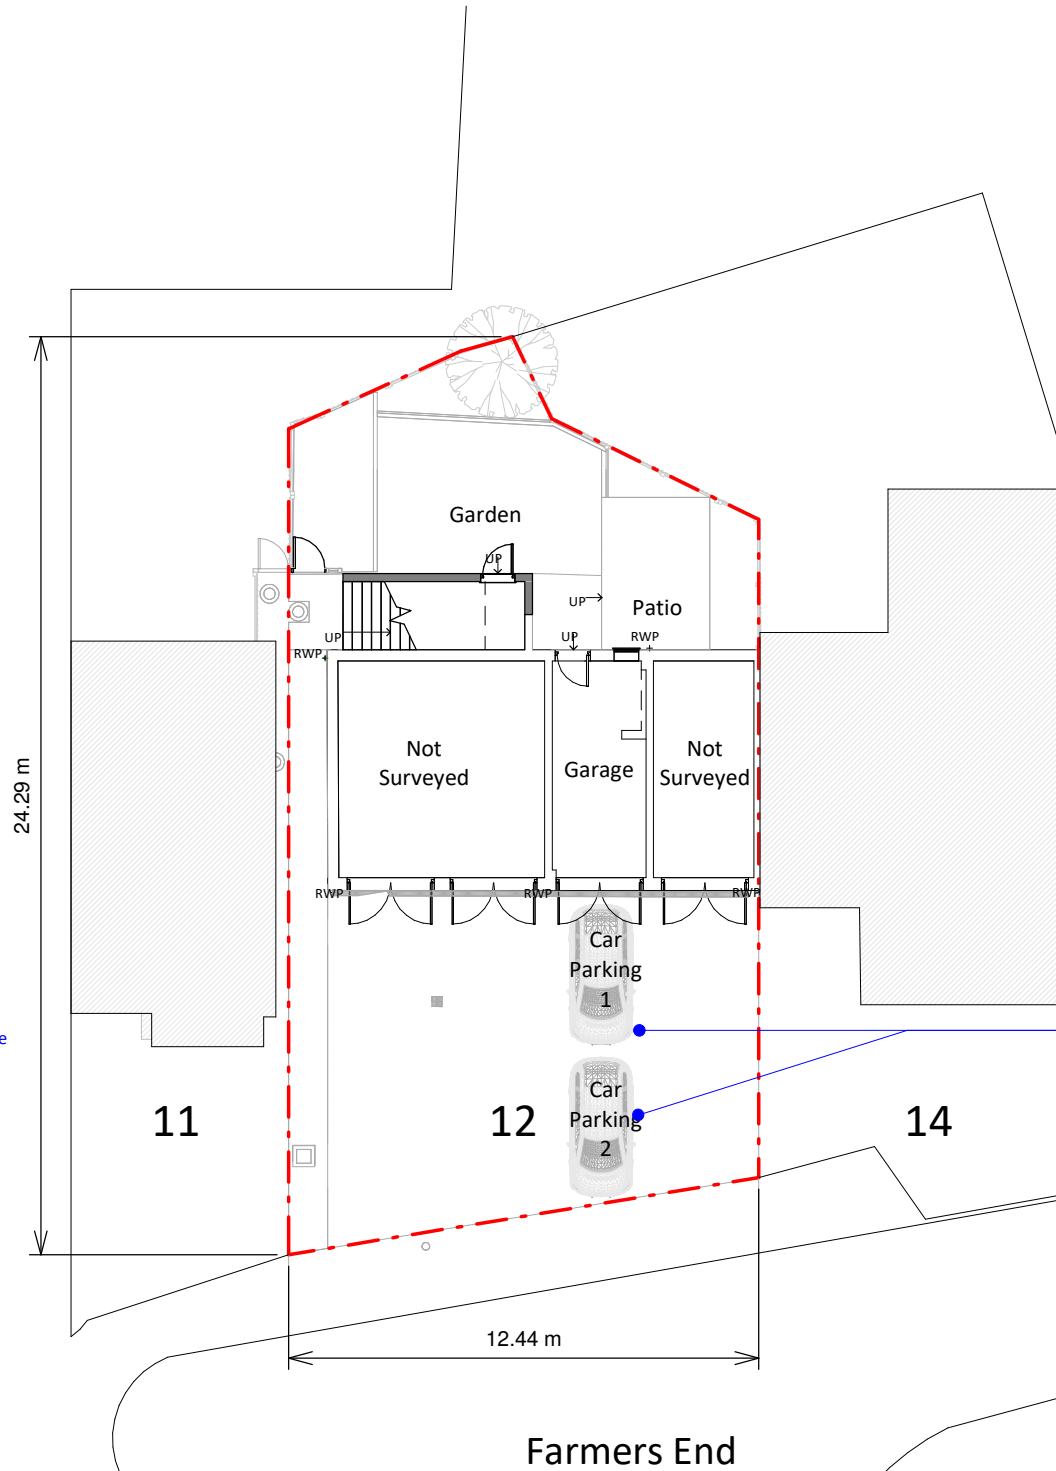

Ground Floor Plan - Proposed

