





LOCATION PLAN
SCALE 1:1250@A3

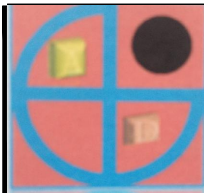


BLOCK PLAN
SCALE 1:500@A3


	PROJECT:	30 Reading Road Woodley	DRAWN BY:	P.S.	DRAWING TITLE:		ArchDezine Limited archdeziner7@gmail.com
	PROPOSED FIRST FLOOR SIDE EXTENSION		DATE:	15/06/2025	LOCATION AND BLOCK PLAN		
			SCALE:	AS SHOWN@A3	DRAWING NUMBER:	RR-01	
			FILENAME:	24019			

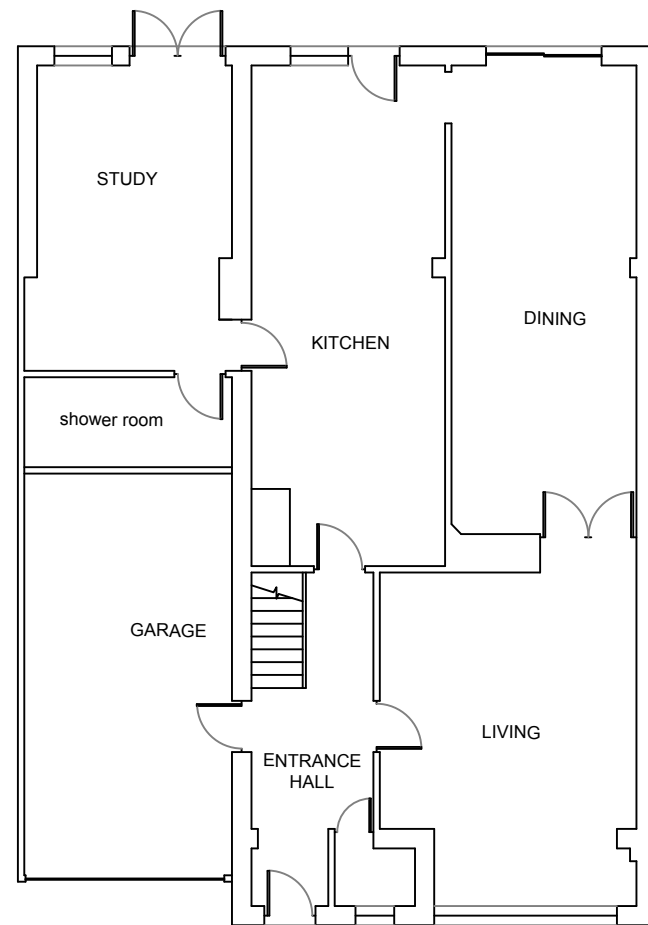


EXISTING GROUND FLOOR PLAN

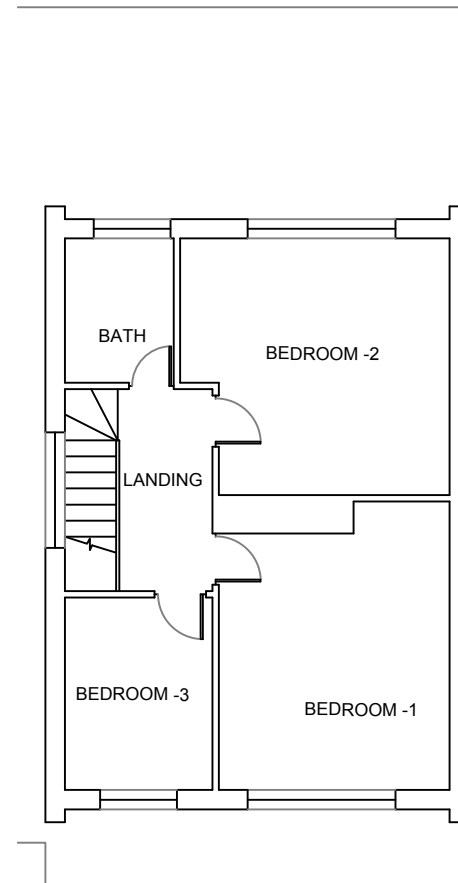


EXISTING FIRST FLOOR PLAN

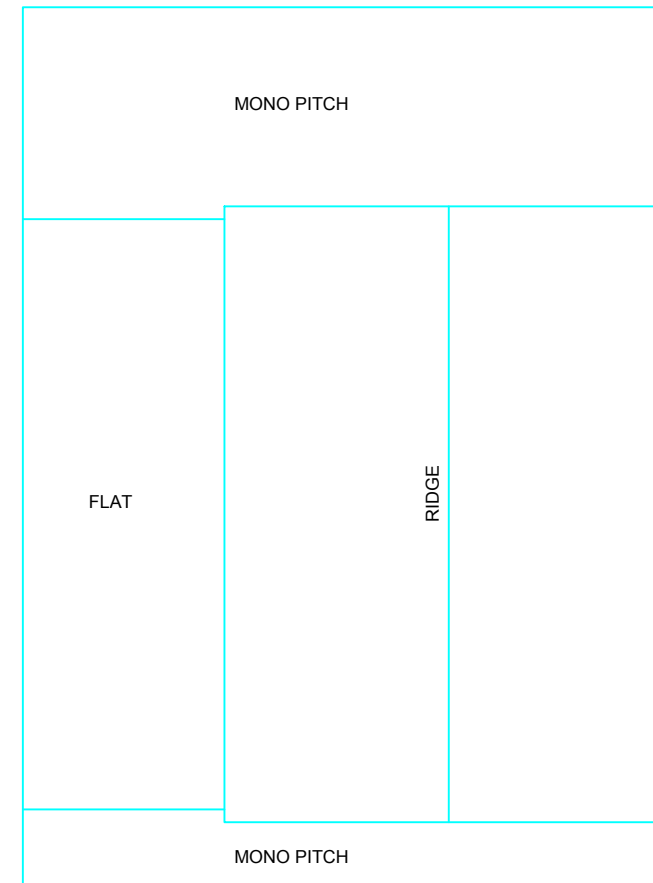


EXISTING ROOF PLAN

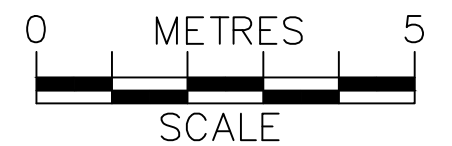

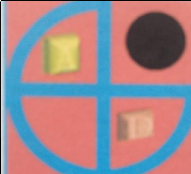	PROJECT:	30 Reading Road Woodley	DRAWN BY:	P.S.	DRAWING TITLE:		ArchDezine Limited archdeziner7@gmail.com
	PROPOSED FIRST FLOOR SIDE EXTENSION		DATE:	15/06/2025	EXISTING PLANS		
			SCALE:	1:100@A3	DRAWING NUMBER:		
			FILENAME:	24019	RR-02		




EXISTING FRONT ELEVATION

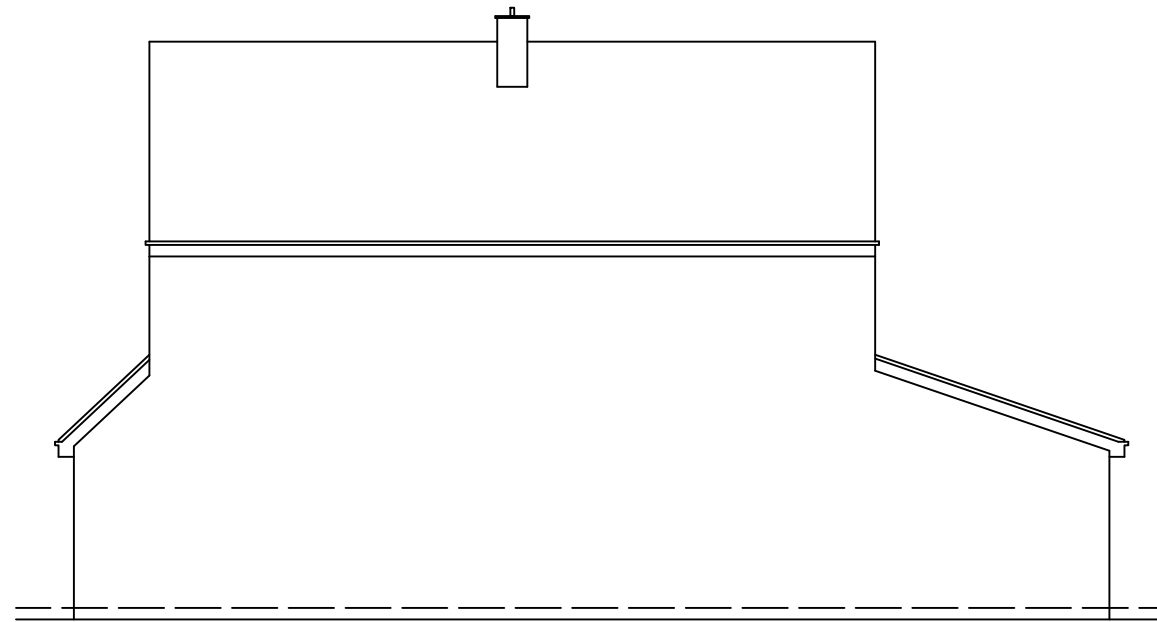


EXISTING SIDE-1 ELEVATION





EXISTING EAST ELEVATION

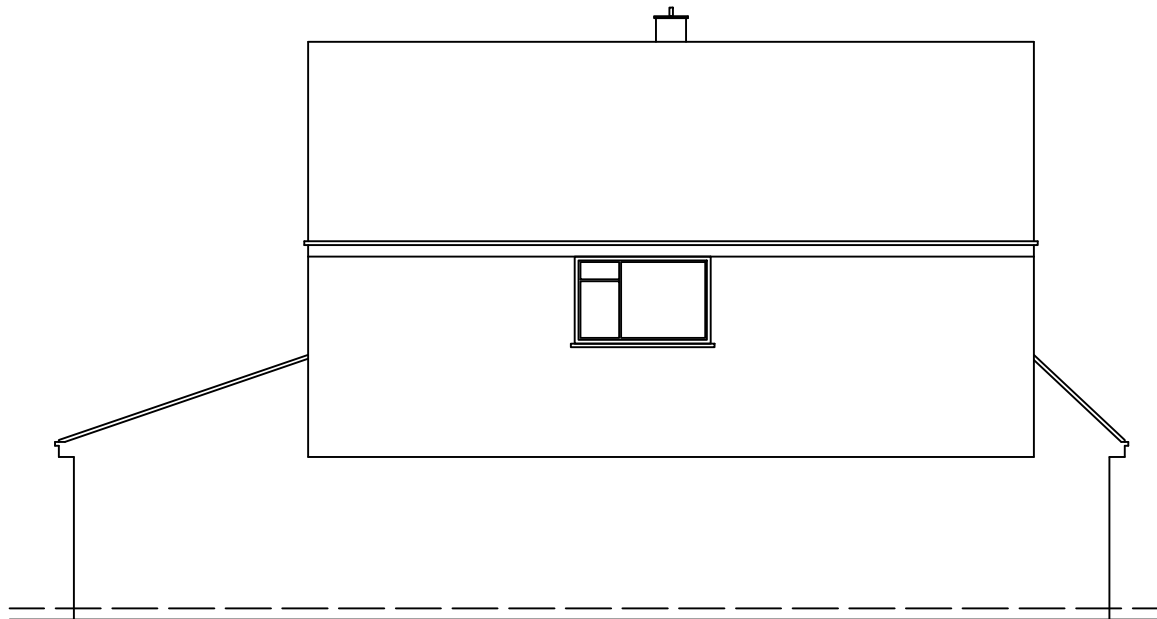


EXISTING SIDE-2 ELEVATION

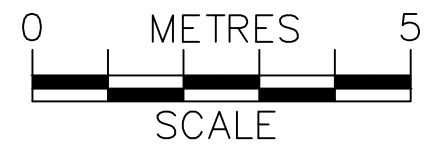

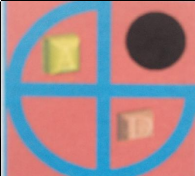
	PROJECT:		30 Reading Road Woodley	DRAWN BY:	P.S.	DRAWING TITLE:		 archdeziner7@gmail.com	
	PROPOSED FIRST FLOOR SIDE EXTENSION			DATE:	15/06/2025	EXISTING ELEVATIONS			
				SCALE:	1:100@A3				
				FILENAME:	24019	DRAWING NUMBER:	RR-03		

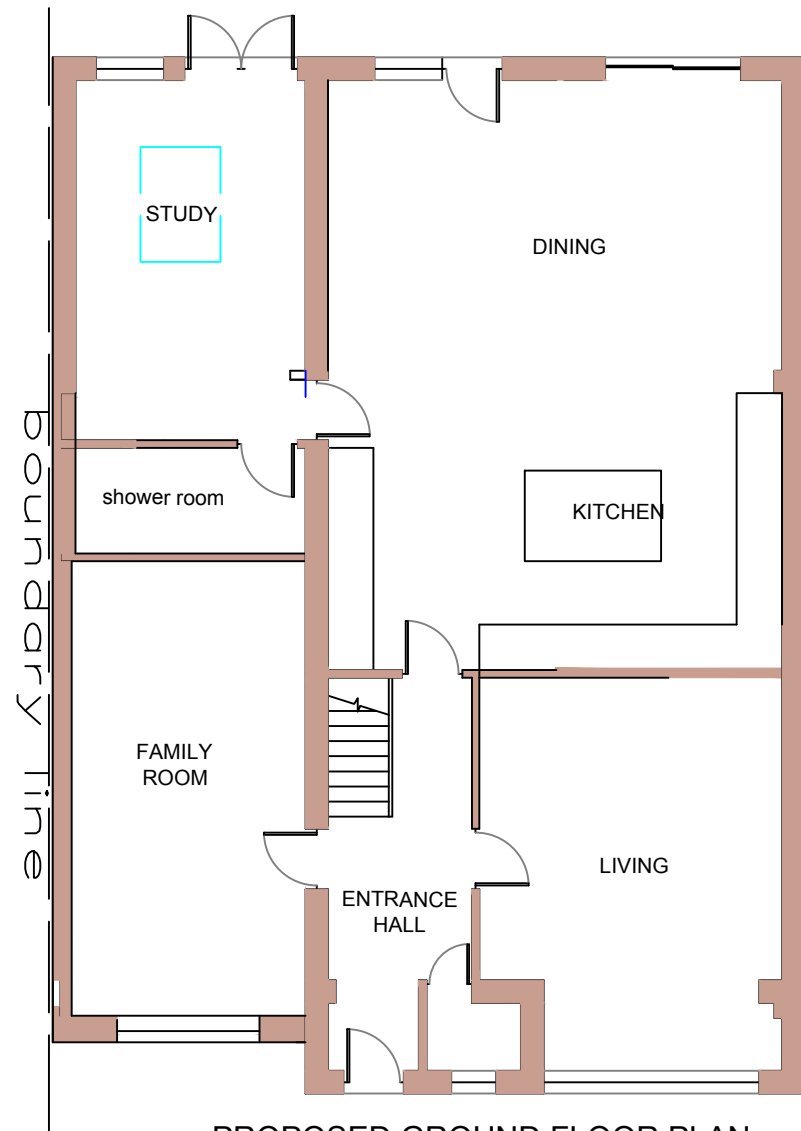


PROPOSED GROUND FLOOR PLAN

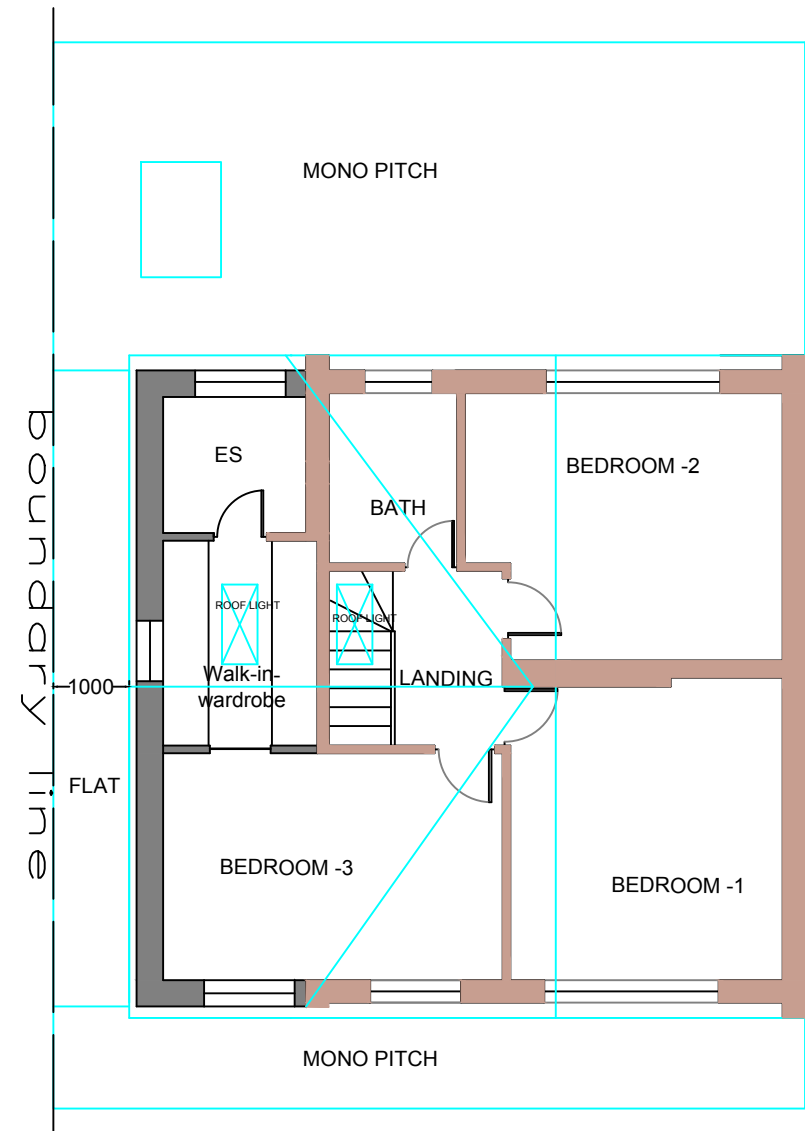

PROPOSED FIRST FLOOR PLAN

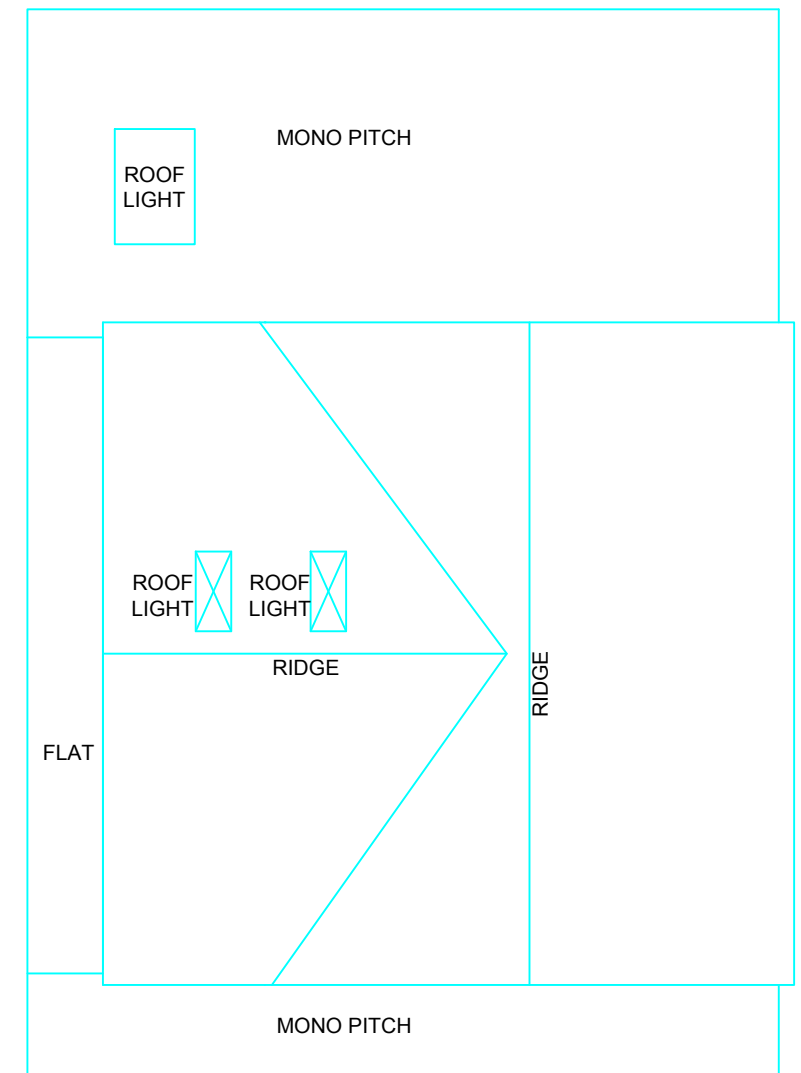


PROPOSED ROOF PLAN

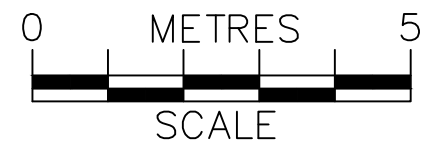

	PROJECT:	30 Reading Road Woodley	DRAWN BY:	P.S.	DRAWING TITLE:		ArchDezine Limited archdeziner7@gmail.com
	PROPOSED FIRST FLOOR SIDE EXTENSION		DATE:	15/06/2025	PROPOSED PLANS		
			SCALE:	1:100@A3			
			FILENAME:	24019	DRAWING NUMBER:	RR-04	




PROPOSED WEST ELEVATION

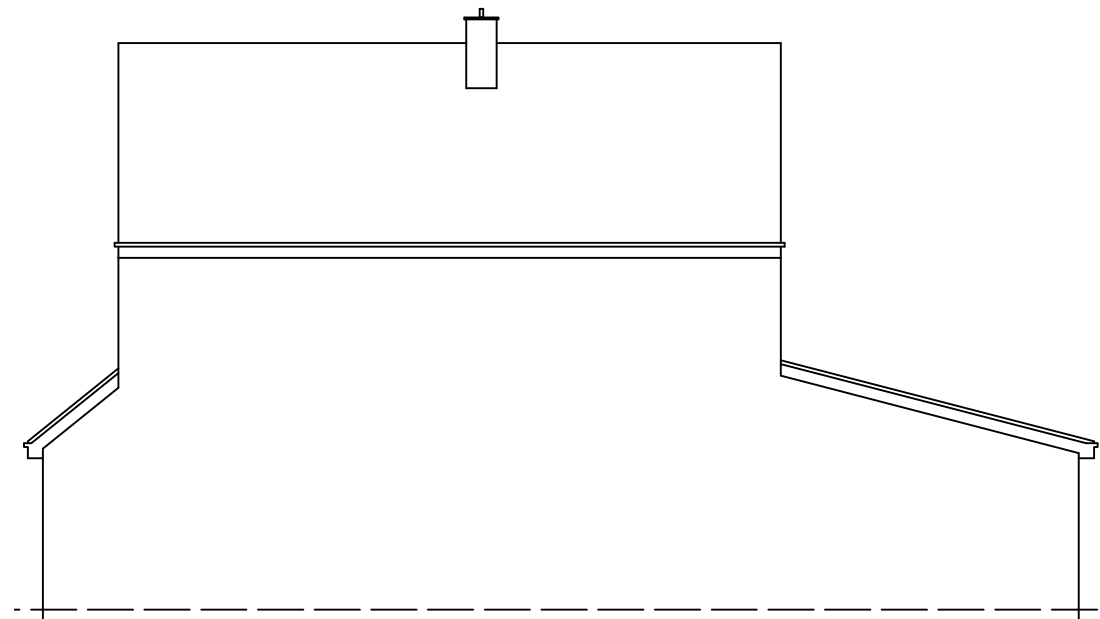


PROPOSED SOUTH ELEVATION




PROPOSED EAST ELEVATION

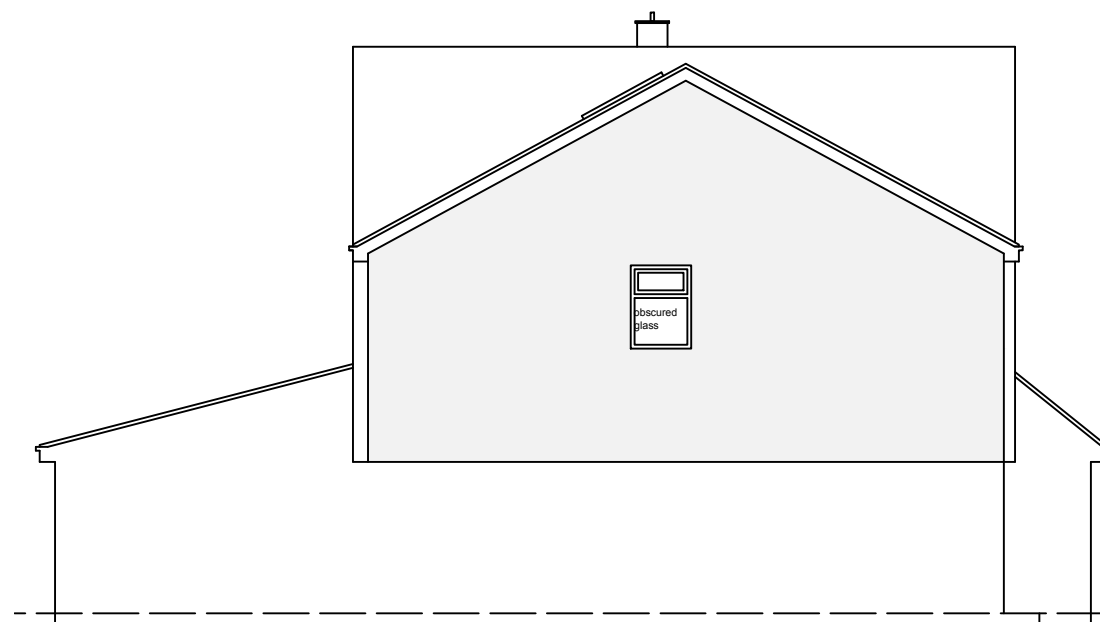

PROPOSED NORTH ELEVATION

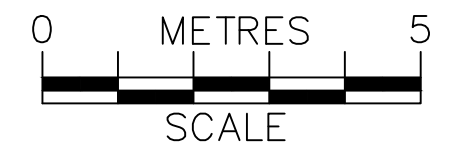

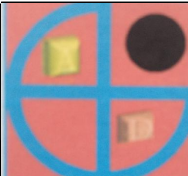	PROJECT:	30 Reading Road Woodley	DRAWN BY:	P.S.	DRAWING TITLE:		ArchDezine Limited archdeziner7@gmail.com
	PROPOSED FIRST FLOOR SIDE EXTENSION		DATE:	15/06/2025	PROPOSED ELEVATIONS		
			SCALE:	1:100@A3			
			FILENAME:	24019	DRAWING NUMBER:	RR-05	