



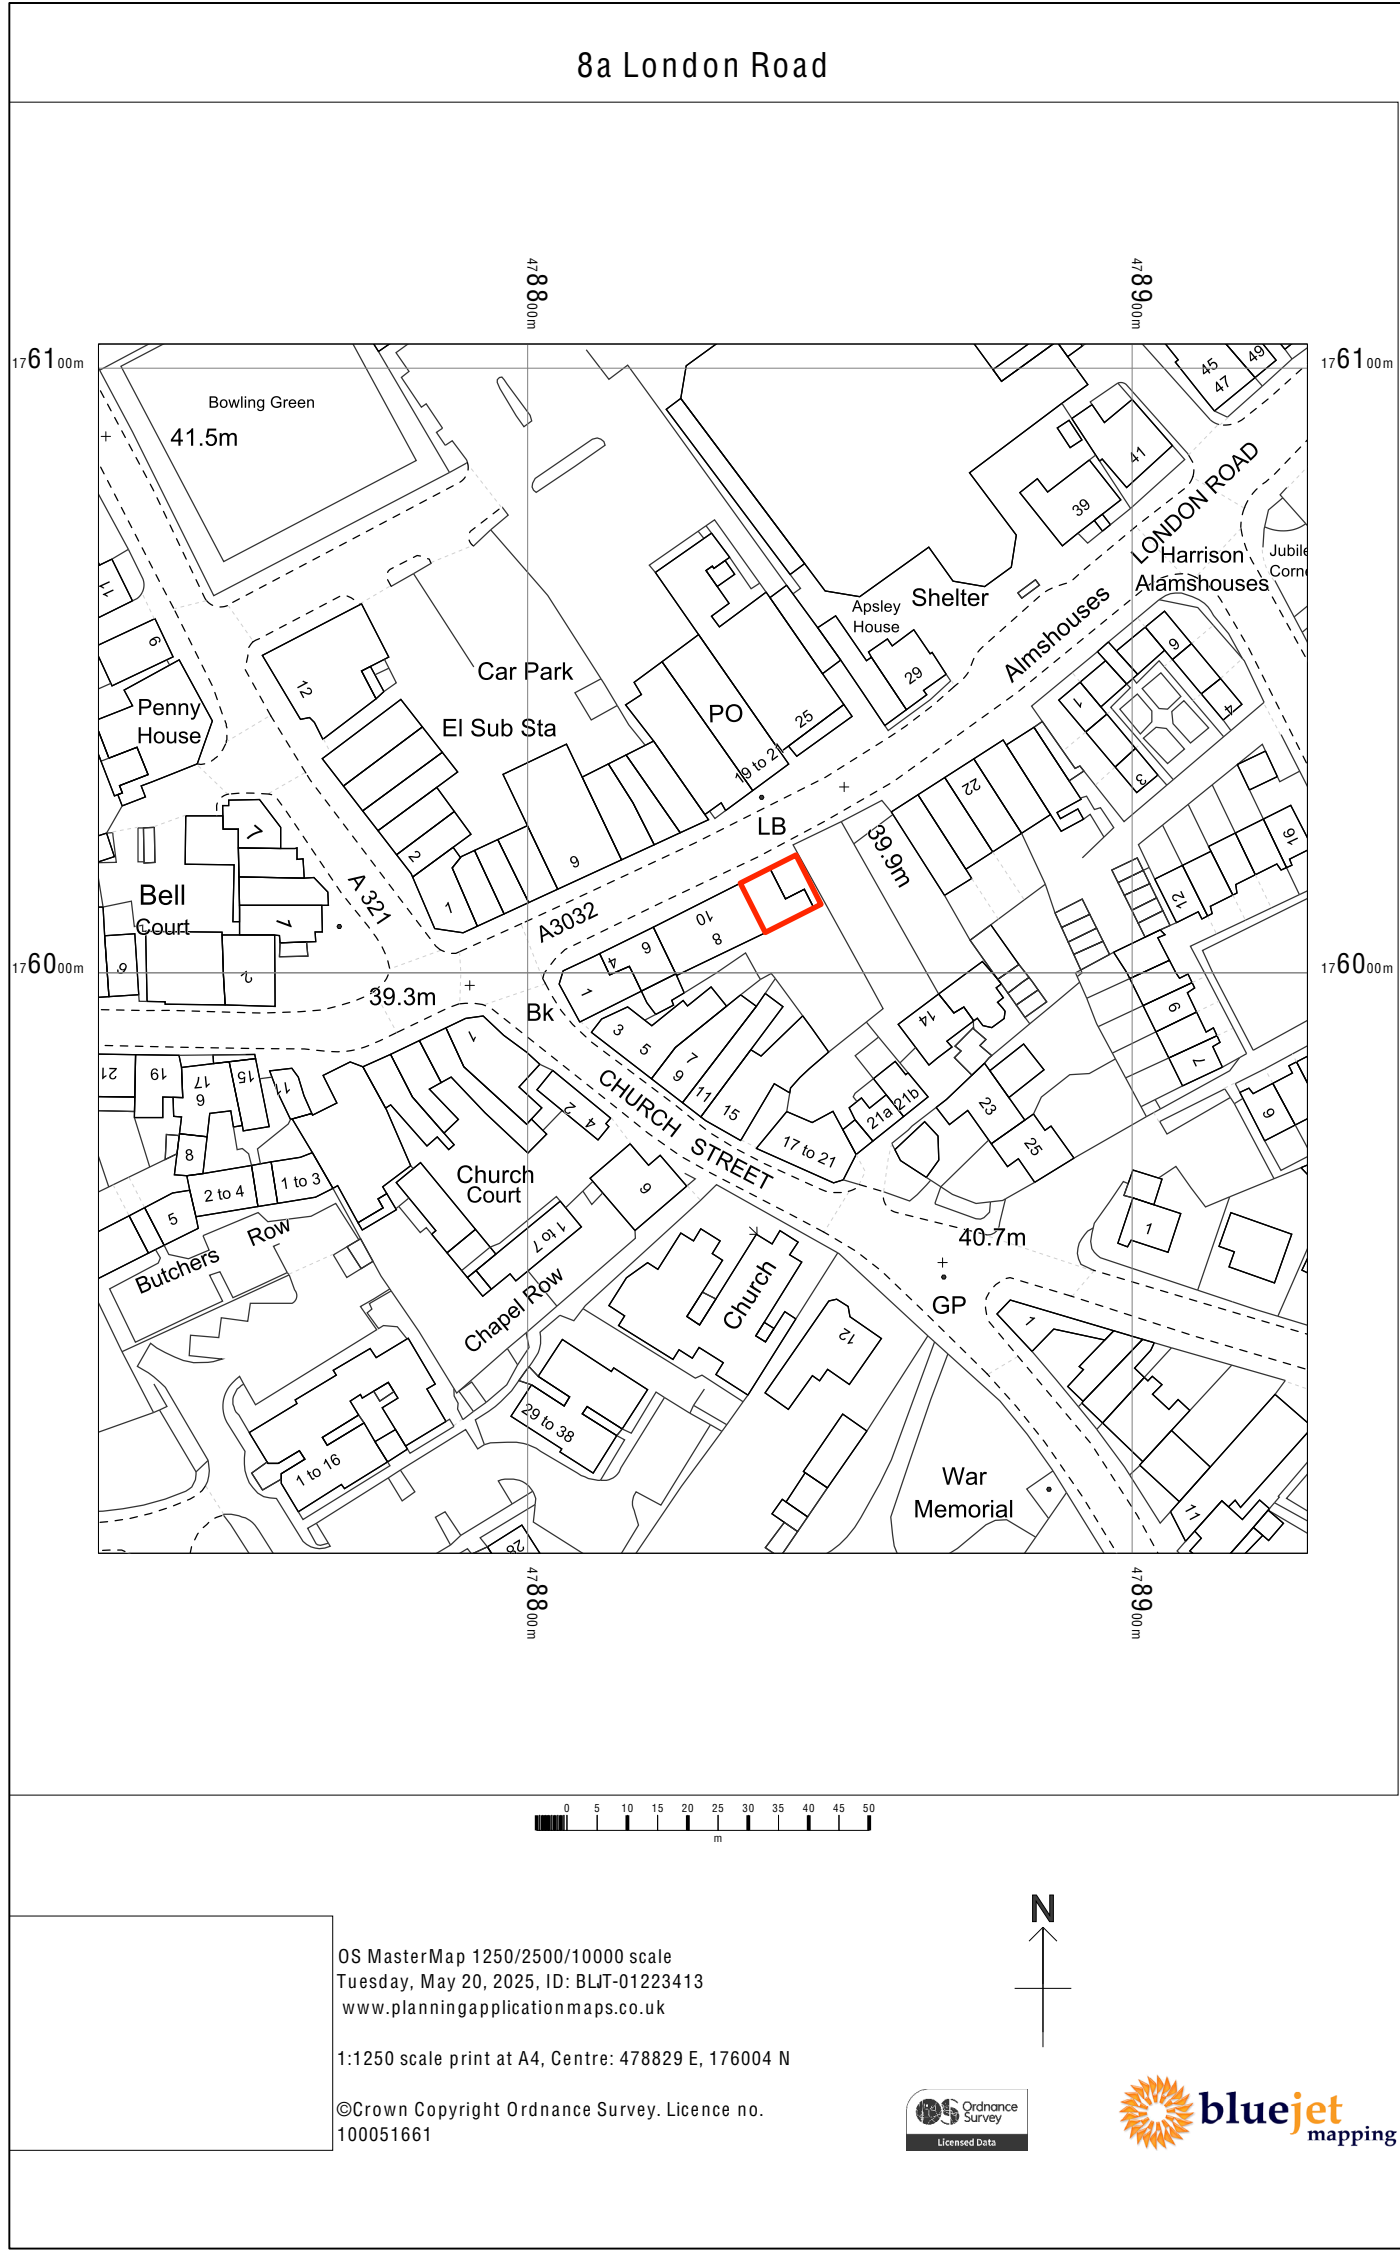

LOCATION PLAN
SCALE 1:1250 @ A1

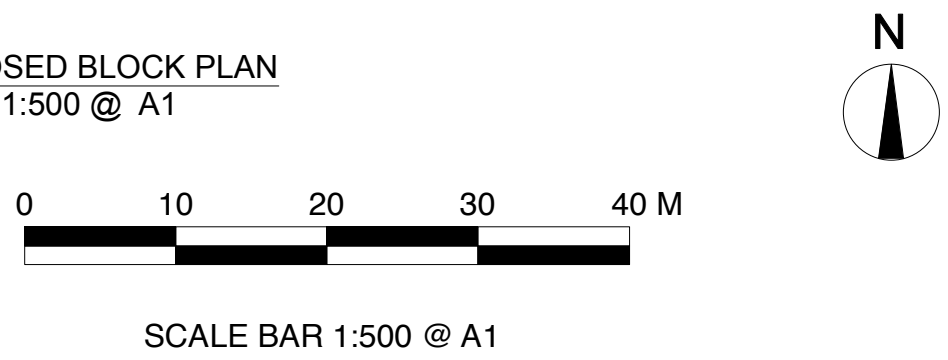

THESE PLANNING APPLICATION DRAWINGS ARE FOR THE
PURPOSE OF THE CHANGE OF THE WINDOWS ONLY

THE REPLACEMENT WINDOWS ARE
TO MATCH EXISTING SIZE - MATERIAL
CHANGE FROM TIMBER TO UPVC

REFER TO WINDOW FROM DETAILS.

EXISTING WINDOWS
ARE TIMBER FRAME
WINDOWS

EXISTING WINDOWS
ARE TIMBER FRAME
WINDOWS

EXISTING WINDOWS
ARE TIMBER FRAME
WINDOWS

EXISTING WINDOWS
ARE TIMBER FRAME
WINDOWS

EXISTING WINDOWS
ARE TIMBER FRAME
WINDOWS

EXISTING WINDOWS
ARE TIMBER FRAME
WINDOWS

EXISTING FRONT ELEVATION
SCALE 1:50 @ A1

THE REPLACEMENT WINDOWS ARE
TO MATCH EXISTING SIZE - MATERIAL
CHANGE FROM TIMBER TO UPVC

REFER TO WINDOW FROM DETAILS.

PROPOSED WINDOWS
TO BE UPVC
TO MATCH EXISTING

PROPOSED WINDOWS
TO BE UPVC
TO MATCH EXISTING

PROPOSED WINDOWS
TO BE UPVC
TO MATCH EXISTING

PROPOSED WINDOWS
TO BE UPVC
TO MATCH EXISTING

PROPOSED WINDOWS
TO BE UPVC
TO MATCH EXISTING

PROPOSED WINDOWS
TO BE UPVC
TO MATCH EXISTING

PROPOSED FRONT ELEVATIONS
SCALE 1:50 @ A1



PROPOSED REAR ELEVATIONS
SCALE 1:50 @ A1

ISSUED FOR PLANNING APPROVAL

minoarchitects design + architecture	MINO ARCHITECTS 36 SOUTH STREET ROCHFORD ESSEX SS4 1BQ		DRAWN BY	SCALE	DRAWING TITLE	PROJECT TITLE	DRAWING NUMBER	
	Tel: +44 (0)1702 817292 Email: info@minoarchitects.com Web: www.minoarchitects.com		DDP	1:50 @A1	EXISTING AND PROPOSED WINDOW REPLACEMENTS	8A LONDON ROAD, TWYFORD, RG10 9ER	MA0239.01.01	
			CHECKED BY	1:1250 @A1			DRAWING DATE	REV
				1:500 @A1			JUNE 2025	-