
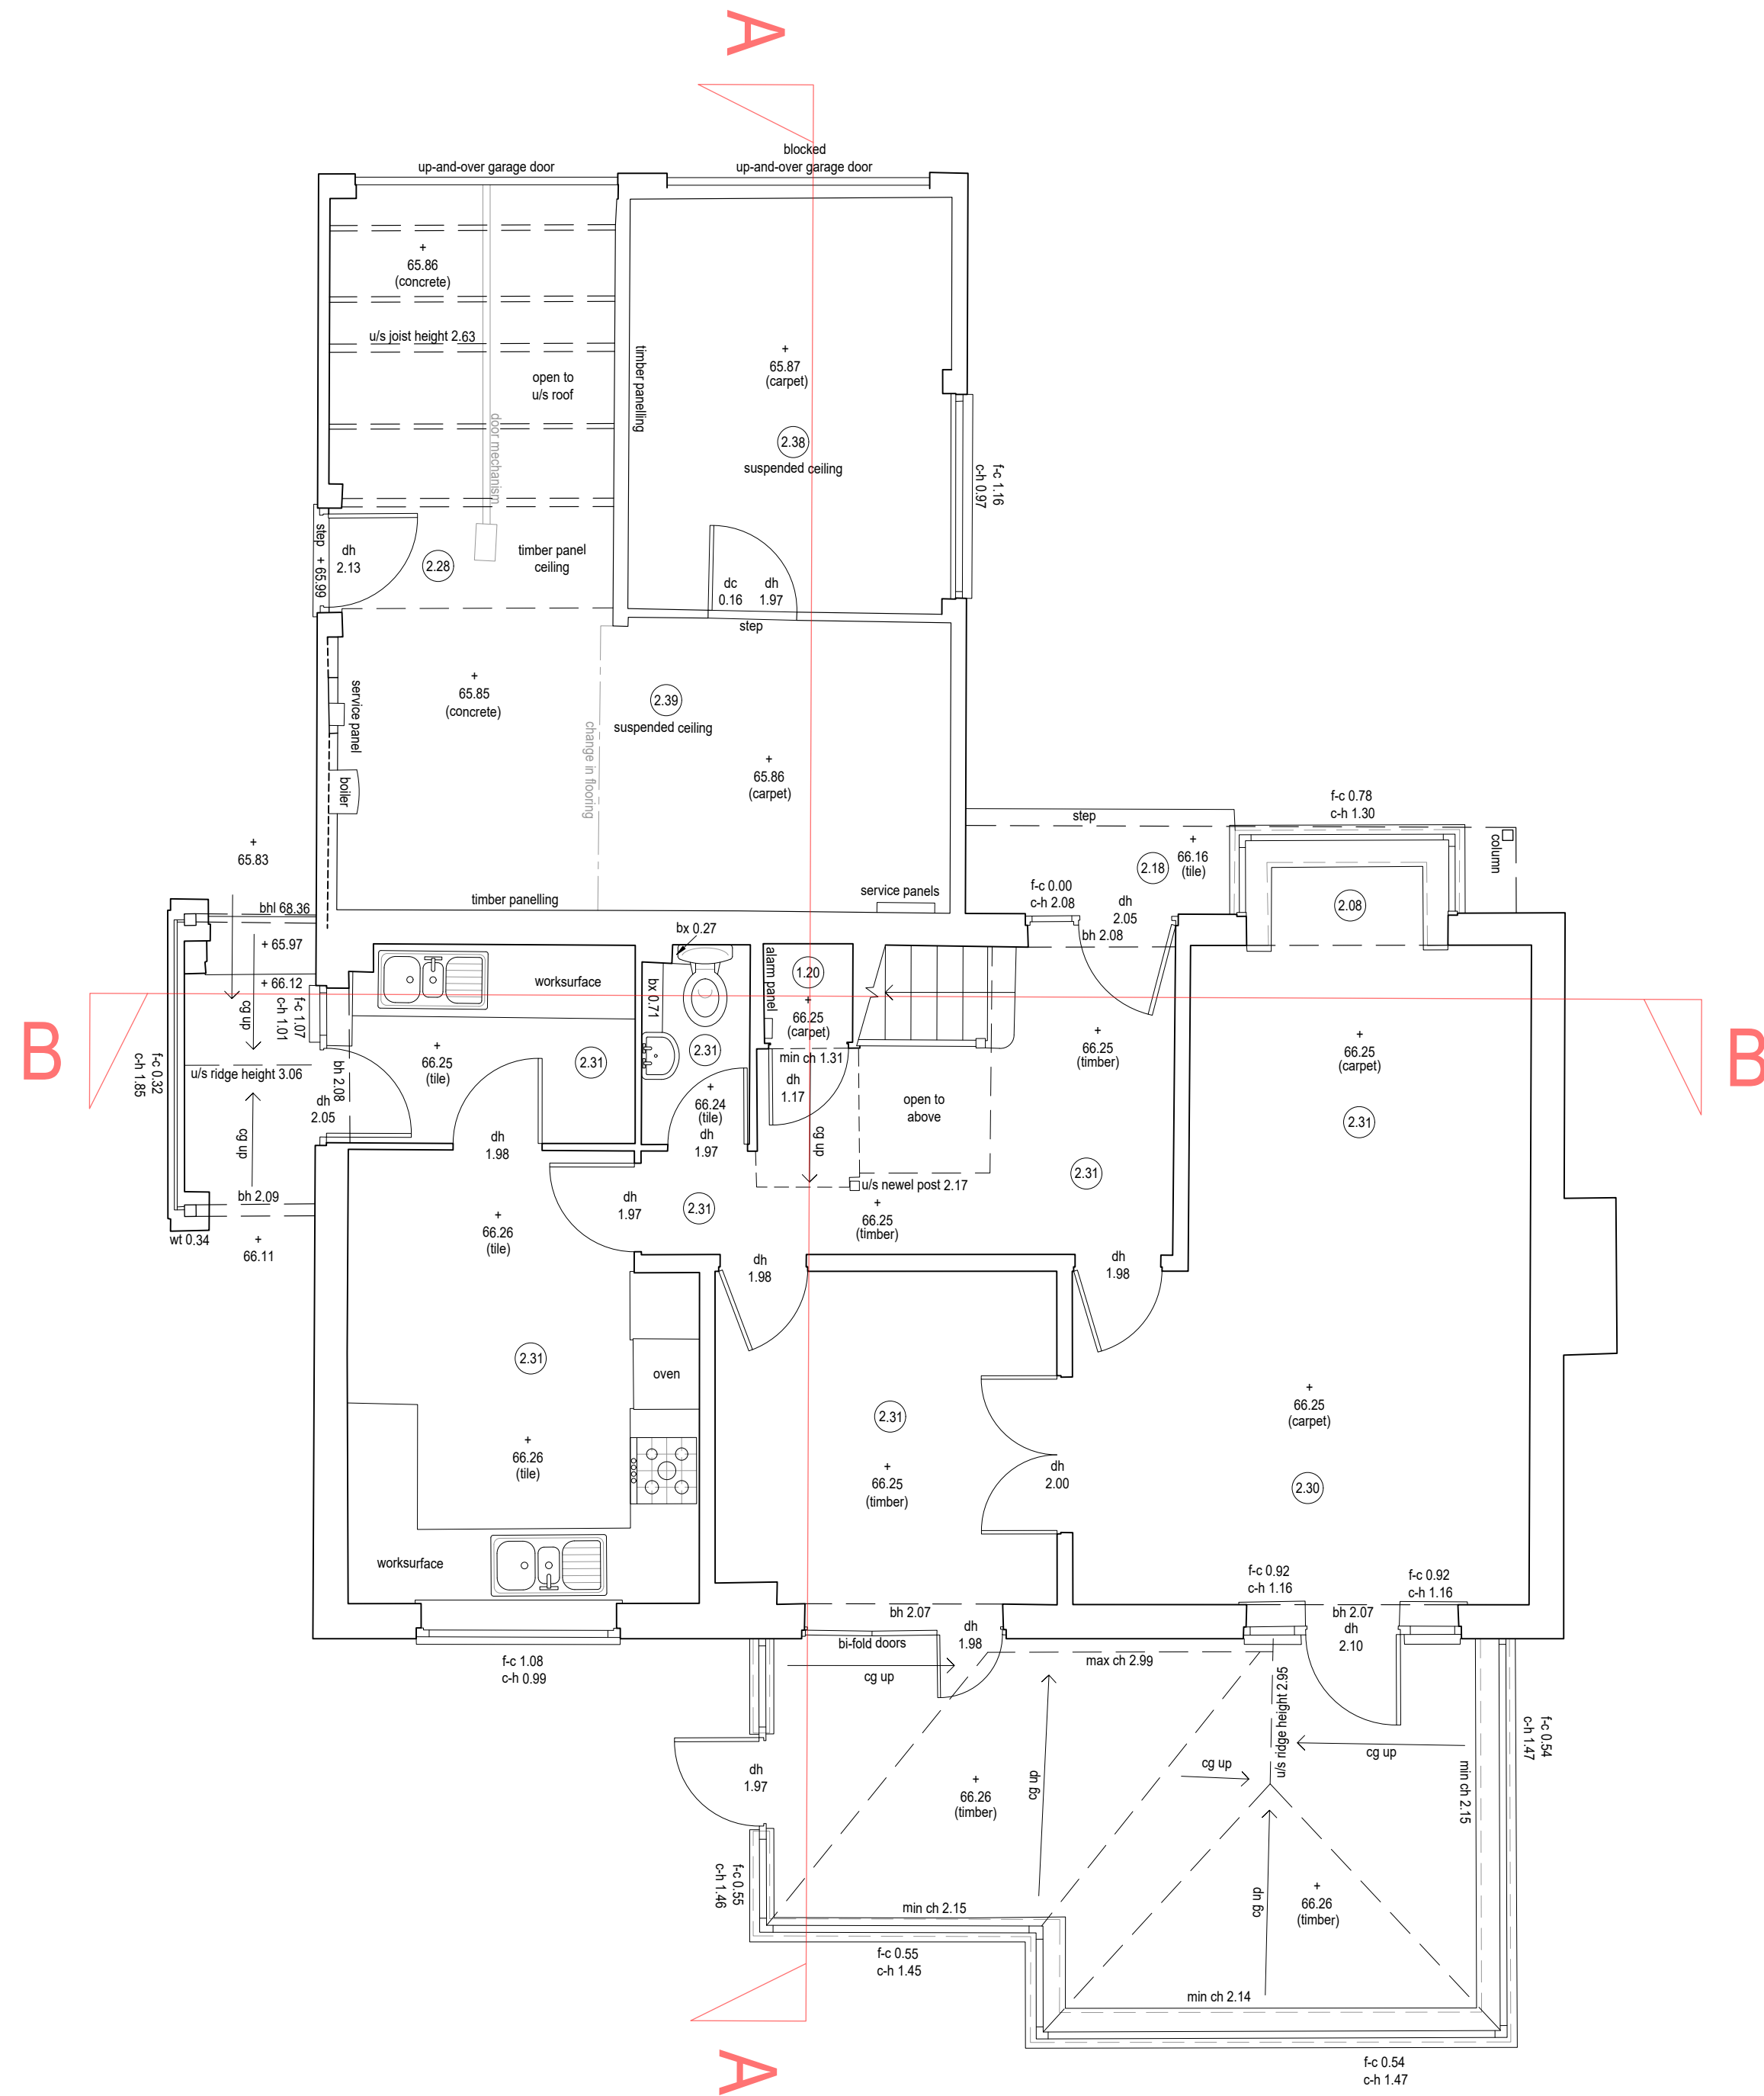


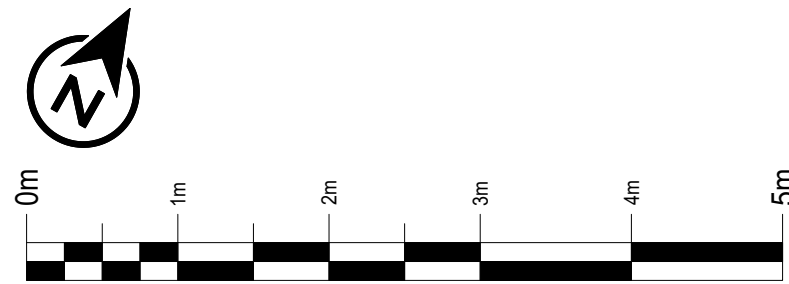

Ground Floor

KEY		
	+ 1.23 (carpet)	floor level (covering)
	doors	
	4.56	ceiling heights
a	arch apex height	f-c floor to cill height
al	arch apex level	gu gully / drain level
bh	beam height	mh manhole cover level
bhl	beam level	pu purlin u/s height
bx	boxing height	pul purlin u/s level
bxl	boxing level	rwp rain water pipe
c-h	cill to head height	s arch springer height
cg up	ceiling slope direction	sl arch springer level
ch	ceiling height	svp soil vent pipe
chl	ceiling level	sus. suspended ceiling
dh	door head height	u/s underside
dhl	door head level	wcl window cill level
dc	door cill height	whl window head level
dcl	door cill level	wt wall top height / level

NOTES

Levels are related to OS Datum determined from the National GPS Network using OSGM15.



Floor levels, and heights to features above, will generally be taken from the top of any floor covering (carpet, tiles, etc.).

Window levels and heights relate to internal reveals unless otherwise stated.



t: 023 8081 1081 w: siteline.co.uk

Drawing Title		
FLOOR AND ROOF PLANS		
Drawing Number		
1269WK301	SHEET 1 OF 3	
Client		
K GOODCHILD & P MORRISON		
Contract		
71 DORSET WAY WOKINGHAM		
Scale		Date
1:50 at A1		FEBRUARY 2025
Surveyor(s)	Drawn by	Checked by
CG	CC	ST

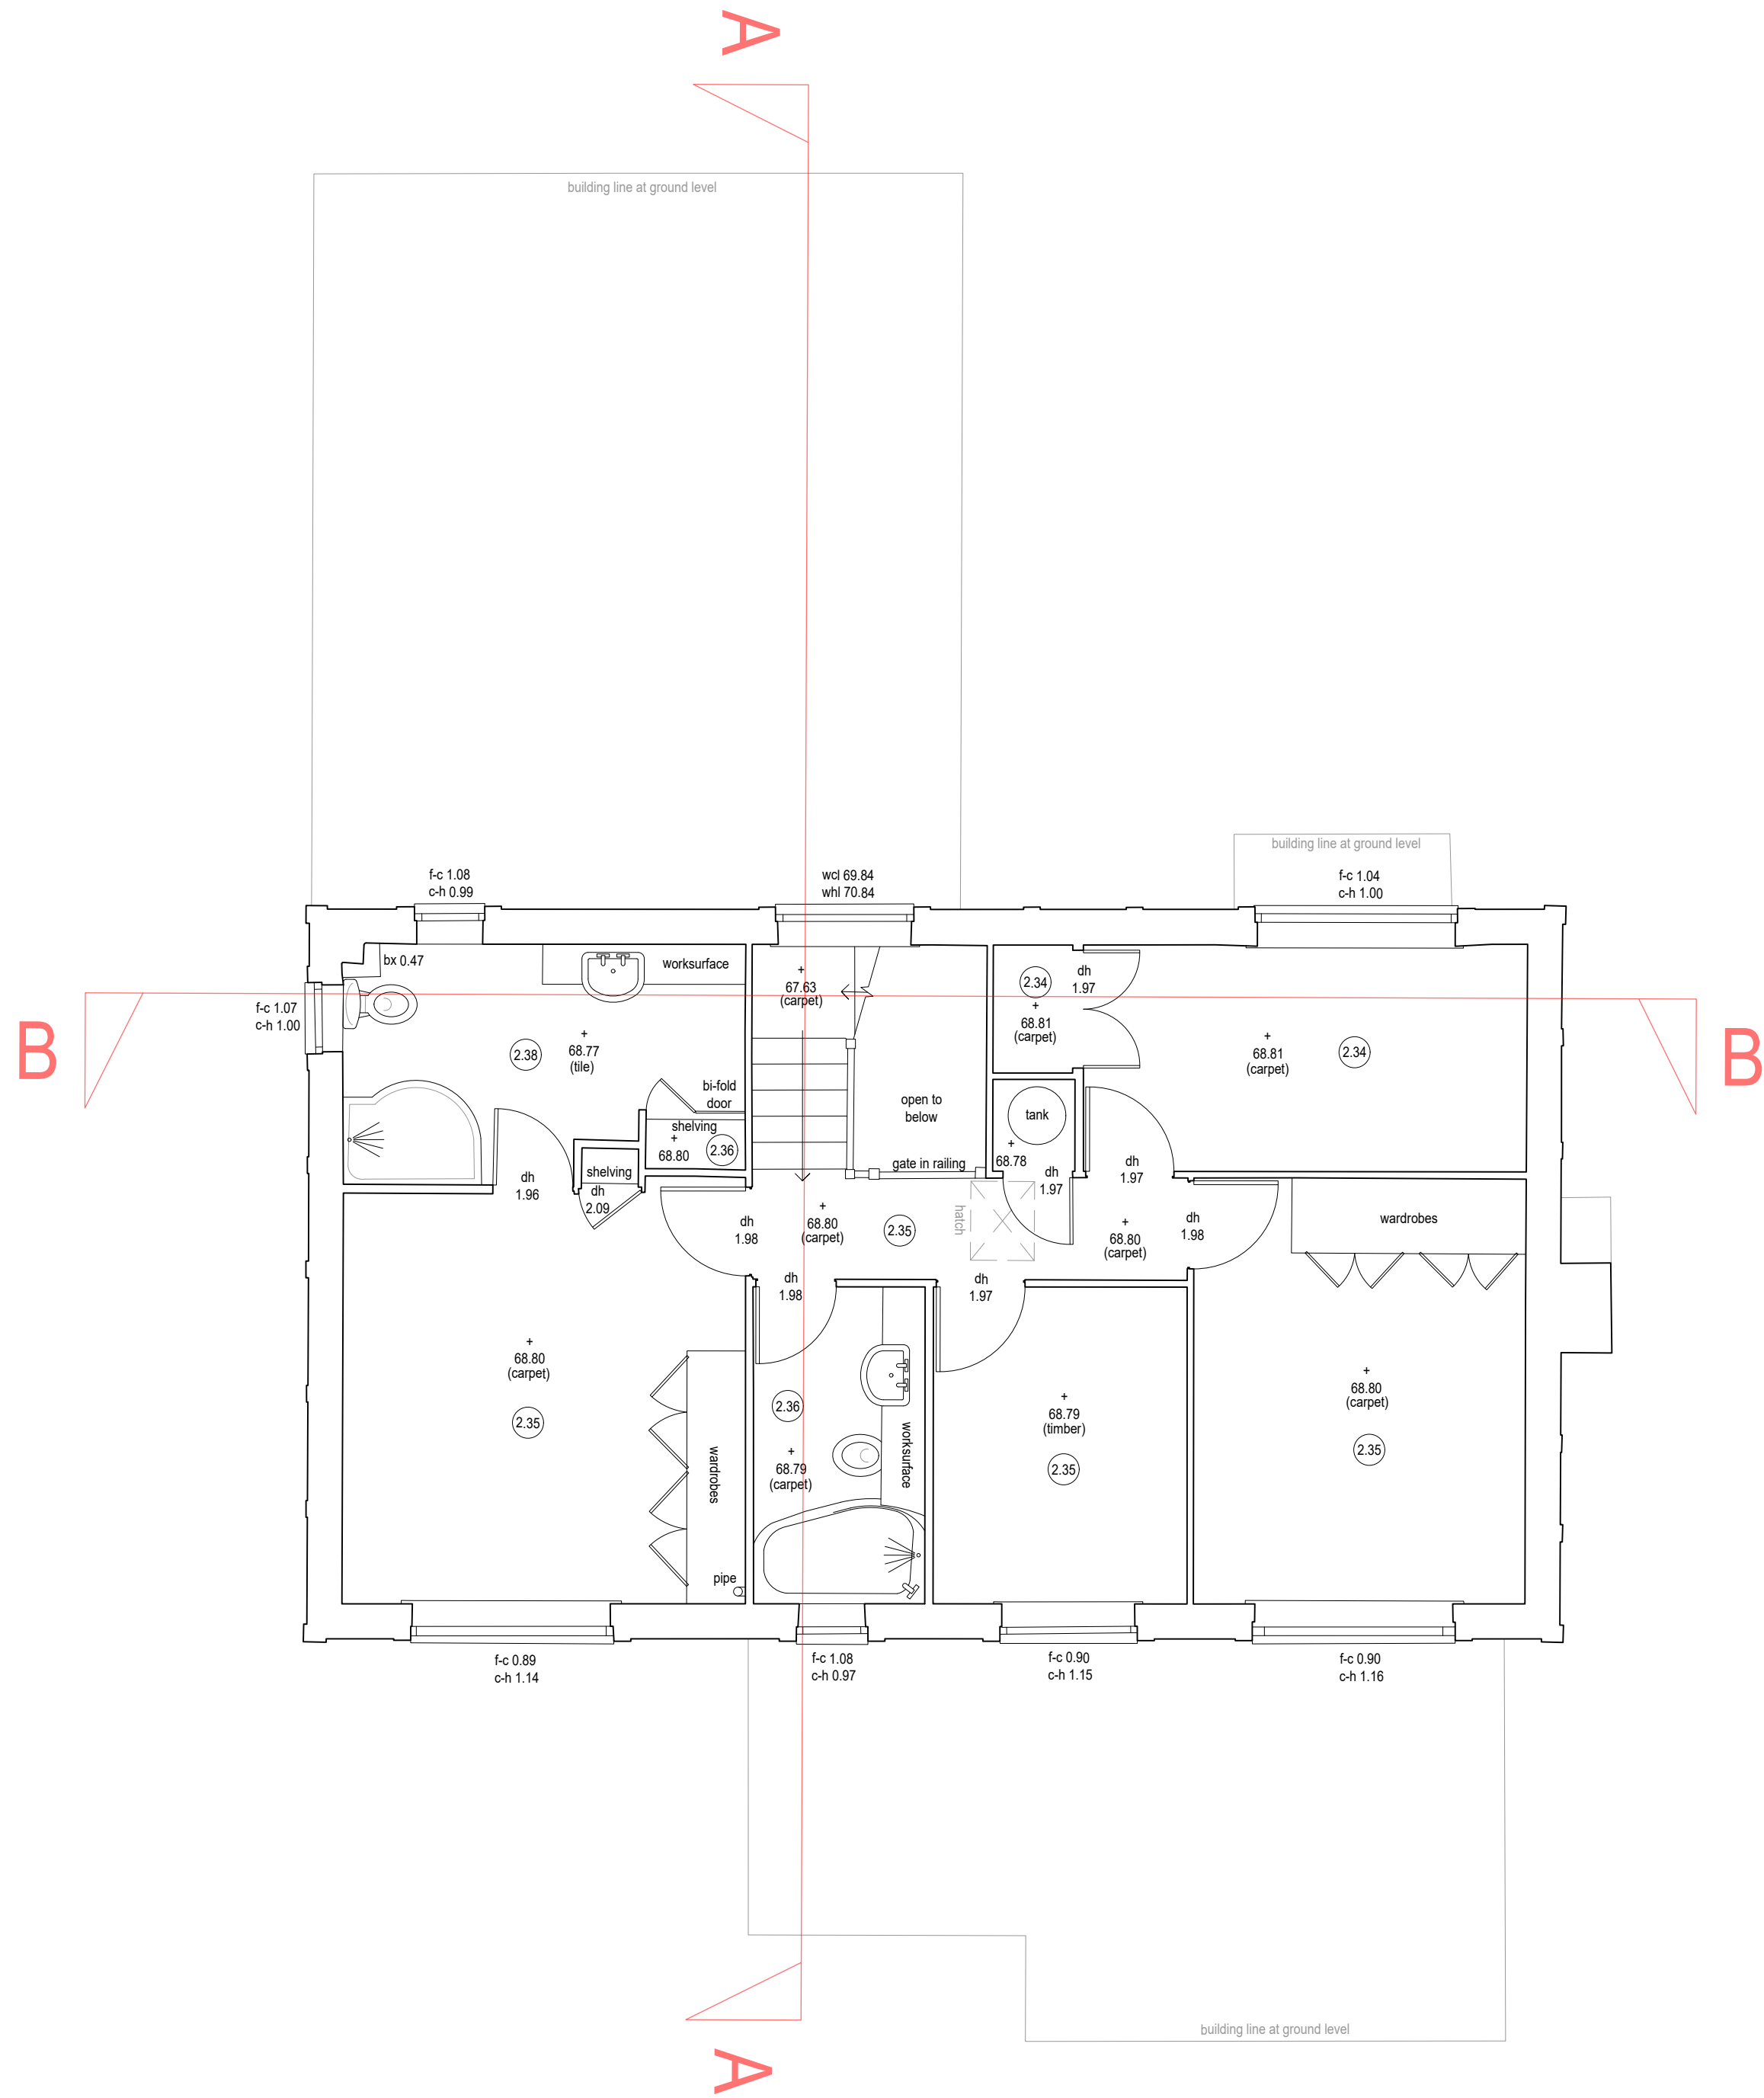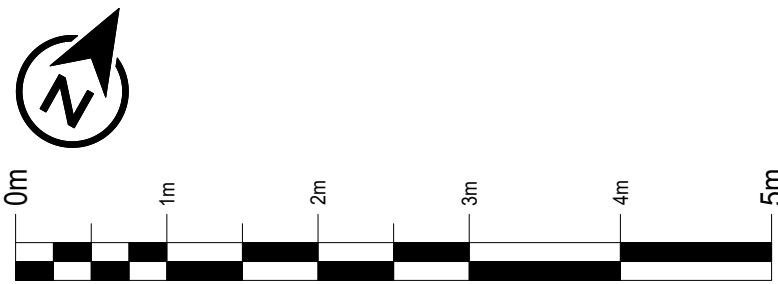

First Floor

KEY		
	+ 1.23 floor level (covering)	
	doors	
	4.56 ceiling heights	
a	arch apex height	f-c floor to cill height
al	arch apex level	gu gully / drain level
bh	beam height	mh manhole cover level
bhl	beam level	pu purlin u/s height
bx	boxing height	pul purlin u/s level
bxl	boxing level	rwp rain water pipe
c-h	cill to head height	s arch springer height
cg up	ceiling slope direction	sl arch springer level
ch	ceiling height	svp soil vent pipe
chl	ceiling level	sus. suspended ceiling
dh	door head height	u/s underside
dhl	door head level	wcl window cill level
dc	door cill height	whl window head level
dcl	door cill level	wt wall top height / level

NOTES

Levels are related to OS Datum determined from the National GPS Network using OSGM15.

Floor levels, and heights to features above, will generally be taken from the top of any floor covering (carpet, tiles, etc.).

Window levels and heights relate to internal reveals unless otherwise stated.




Siteline
Geospatial




t: 023 8081 1081 w: siteline.co.uk

Drawing Title		
FLOOR AND ROOF PLANS		
Drawing Number		
1269WK301	SHEET 2 OF 3	
Client		
K GOODCHILD & P MORRISON		
Contract		
71 DORSET WAY WOKINGHAM		
Scale		Date
1:50 at A1		FEBRUARY 2025
Surveyor(s)	Drawn by	Checked by
CG	CC	ST

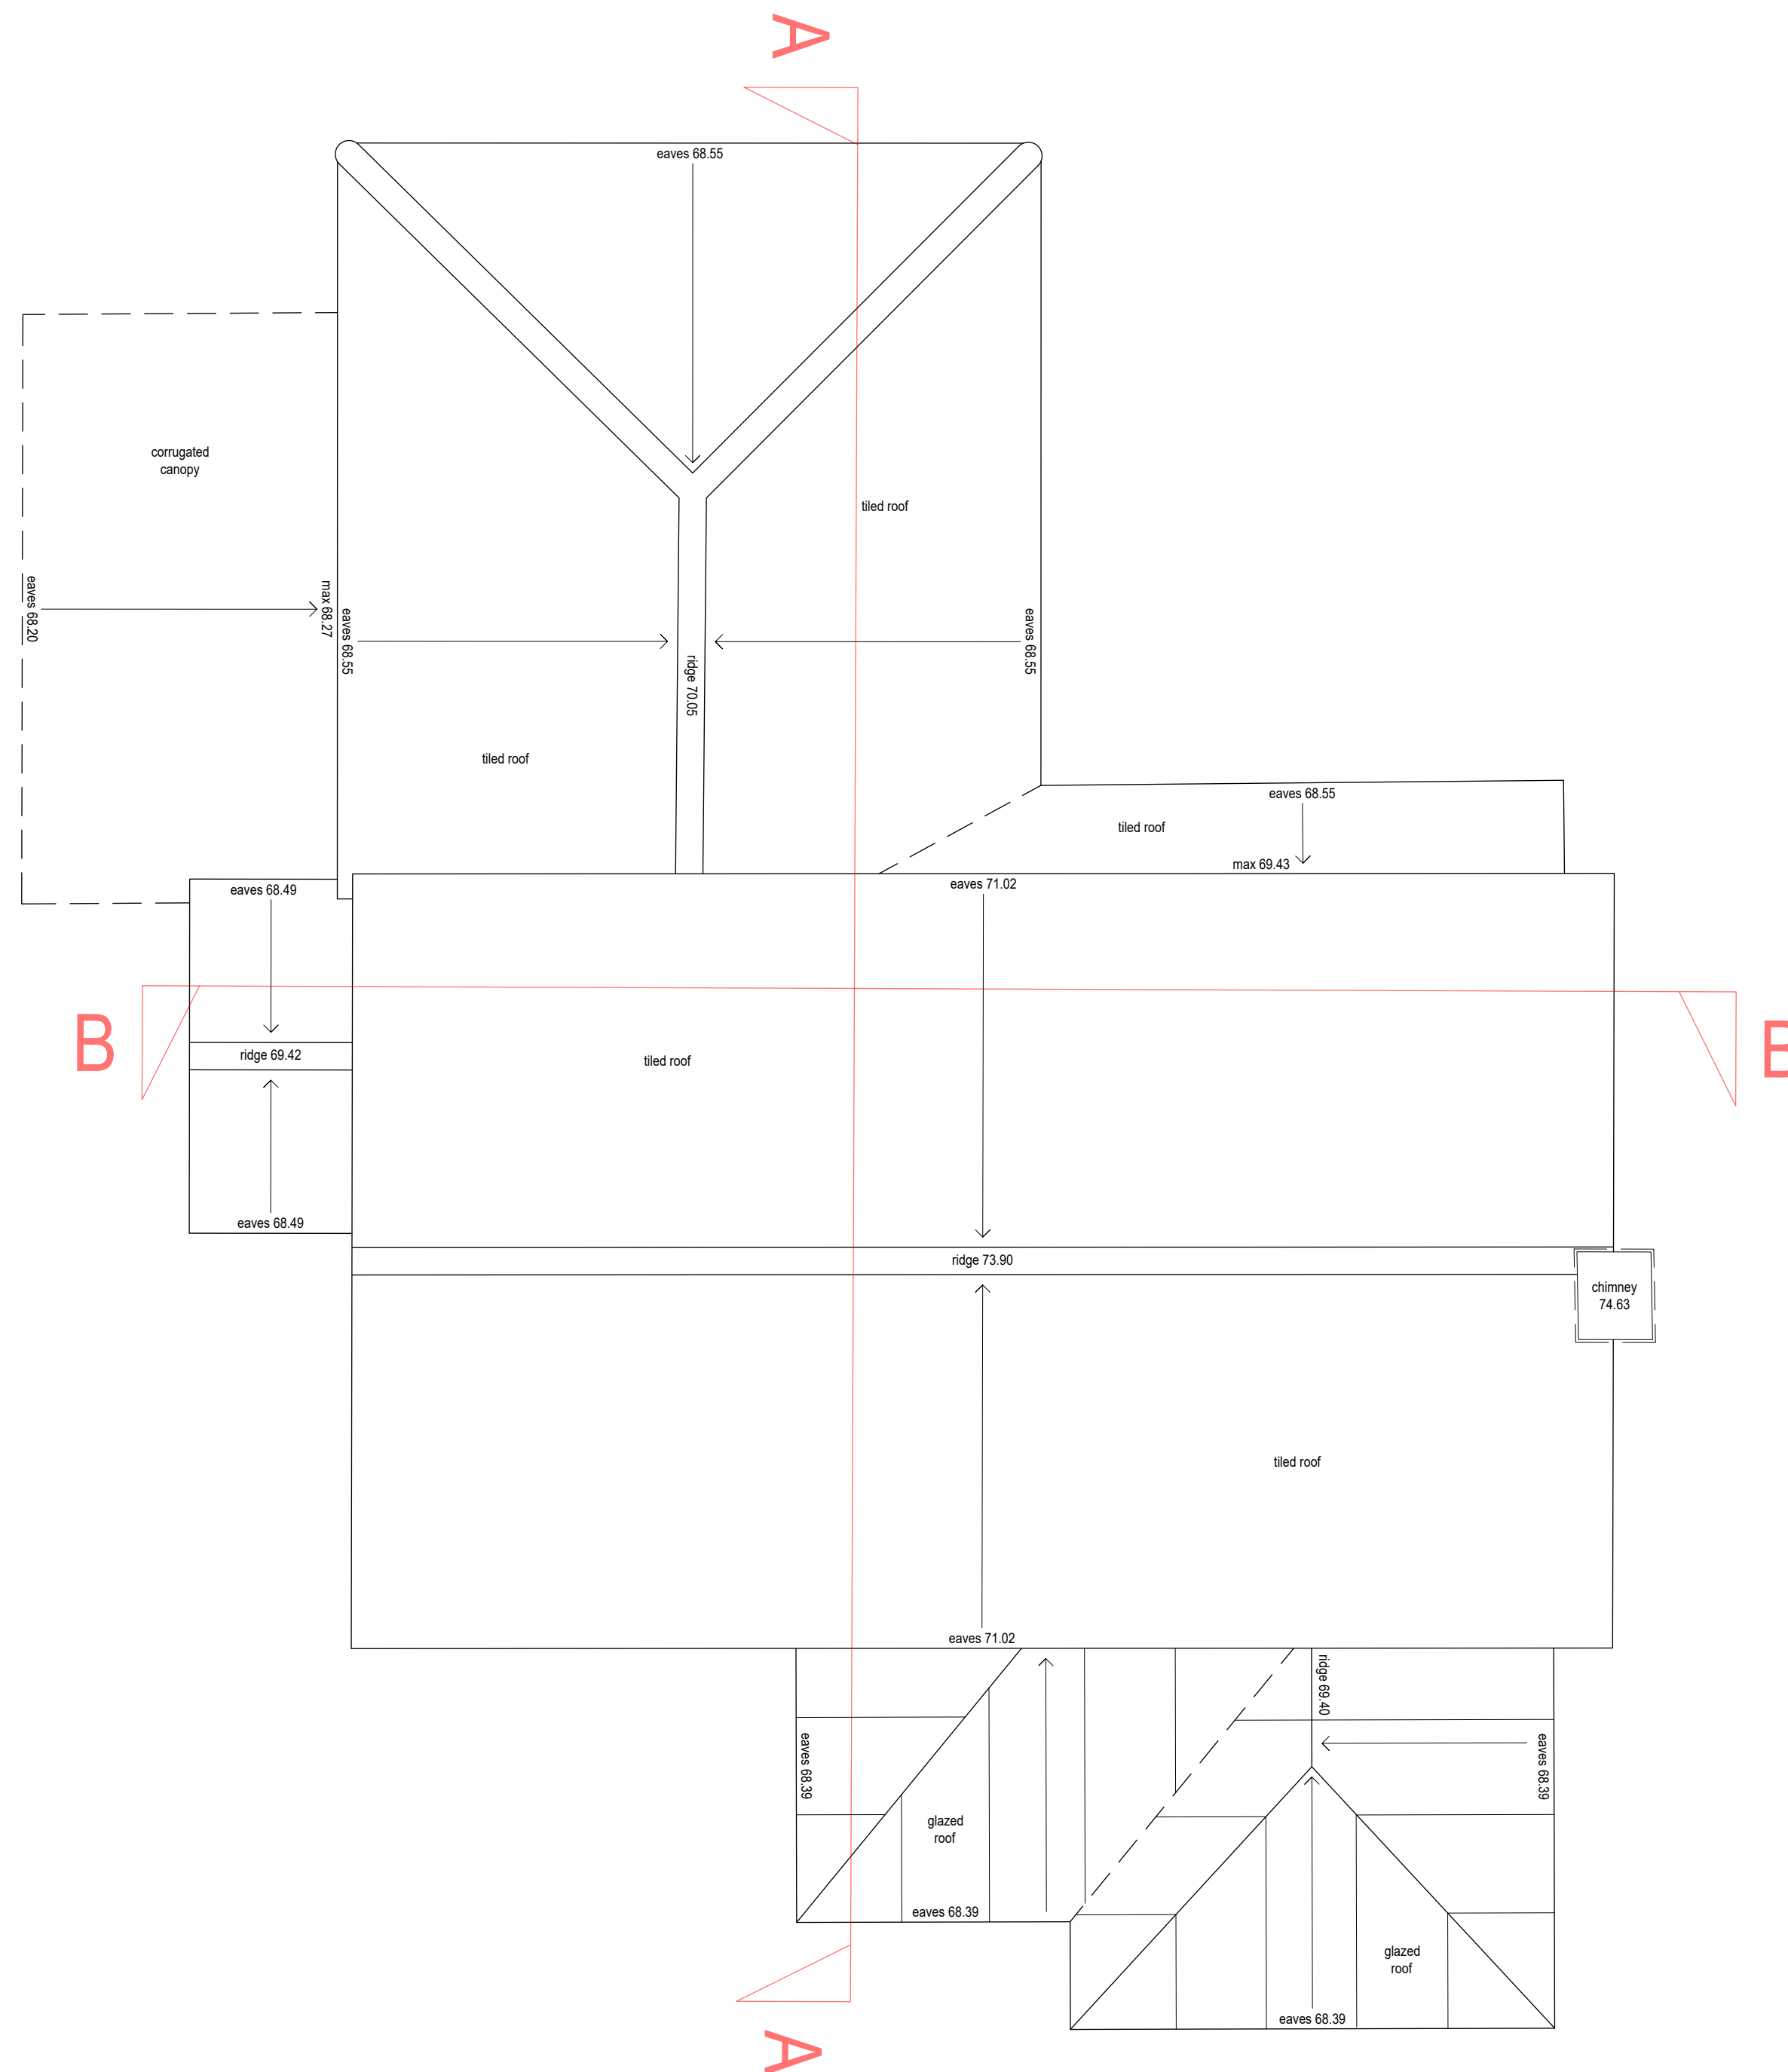

Roof Plan

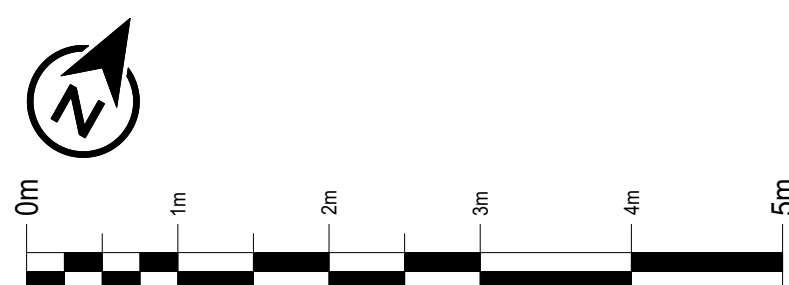

KEY			
			
	floor level (covering)	doors	ceiling heights
a	arch apex height	f-g	floor to ci height
al	arch apex level	gu	glory / drain level
bb	beam level	mh	manhole cover level
bh	beam height	pu	purin u/s height
bx	boxing height	pul	purin u/s level
bxh	boxing level	nwp	rain water pipe
c	chill to head height	s	s arch spring u/s level
cg up	ceiling slope direction	sl	s arch spring level
ch	ceiling height	svp	soil vent pipe
chl	ceiling level	sus.	suspended ceiling
dh	door head height	u/s	underside
dhv	door head level	wcl	windor sill level
dc	door ci level	whi	windor height level
dcl	door ci level	wt	wall top head / level

NOTES

Levels are related to OS Datum determined from the National GPS Network using OSGM15.

Floor levels, and heights to features above, will generally be taken from the top of any floor covering (carpet, tiles, etc.).

Window levels and heights relate to internal reveals unless otherwise stated.



t: 023 8081 1081

W: siteline.co.uk

Drawing Title

FLOOR AND ROOF PLANS

Drawing Number

SHEET 3 OF 3

Client

K GOODCHILD & P MORRISON

Contract

71 DORSET WAY
WOKINGHAM

Scale

istic

1:50 at A1

FEBRUARY 2025

Surveyor(s)

Drawn

Checked 1
OT