




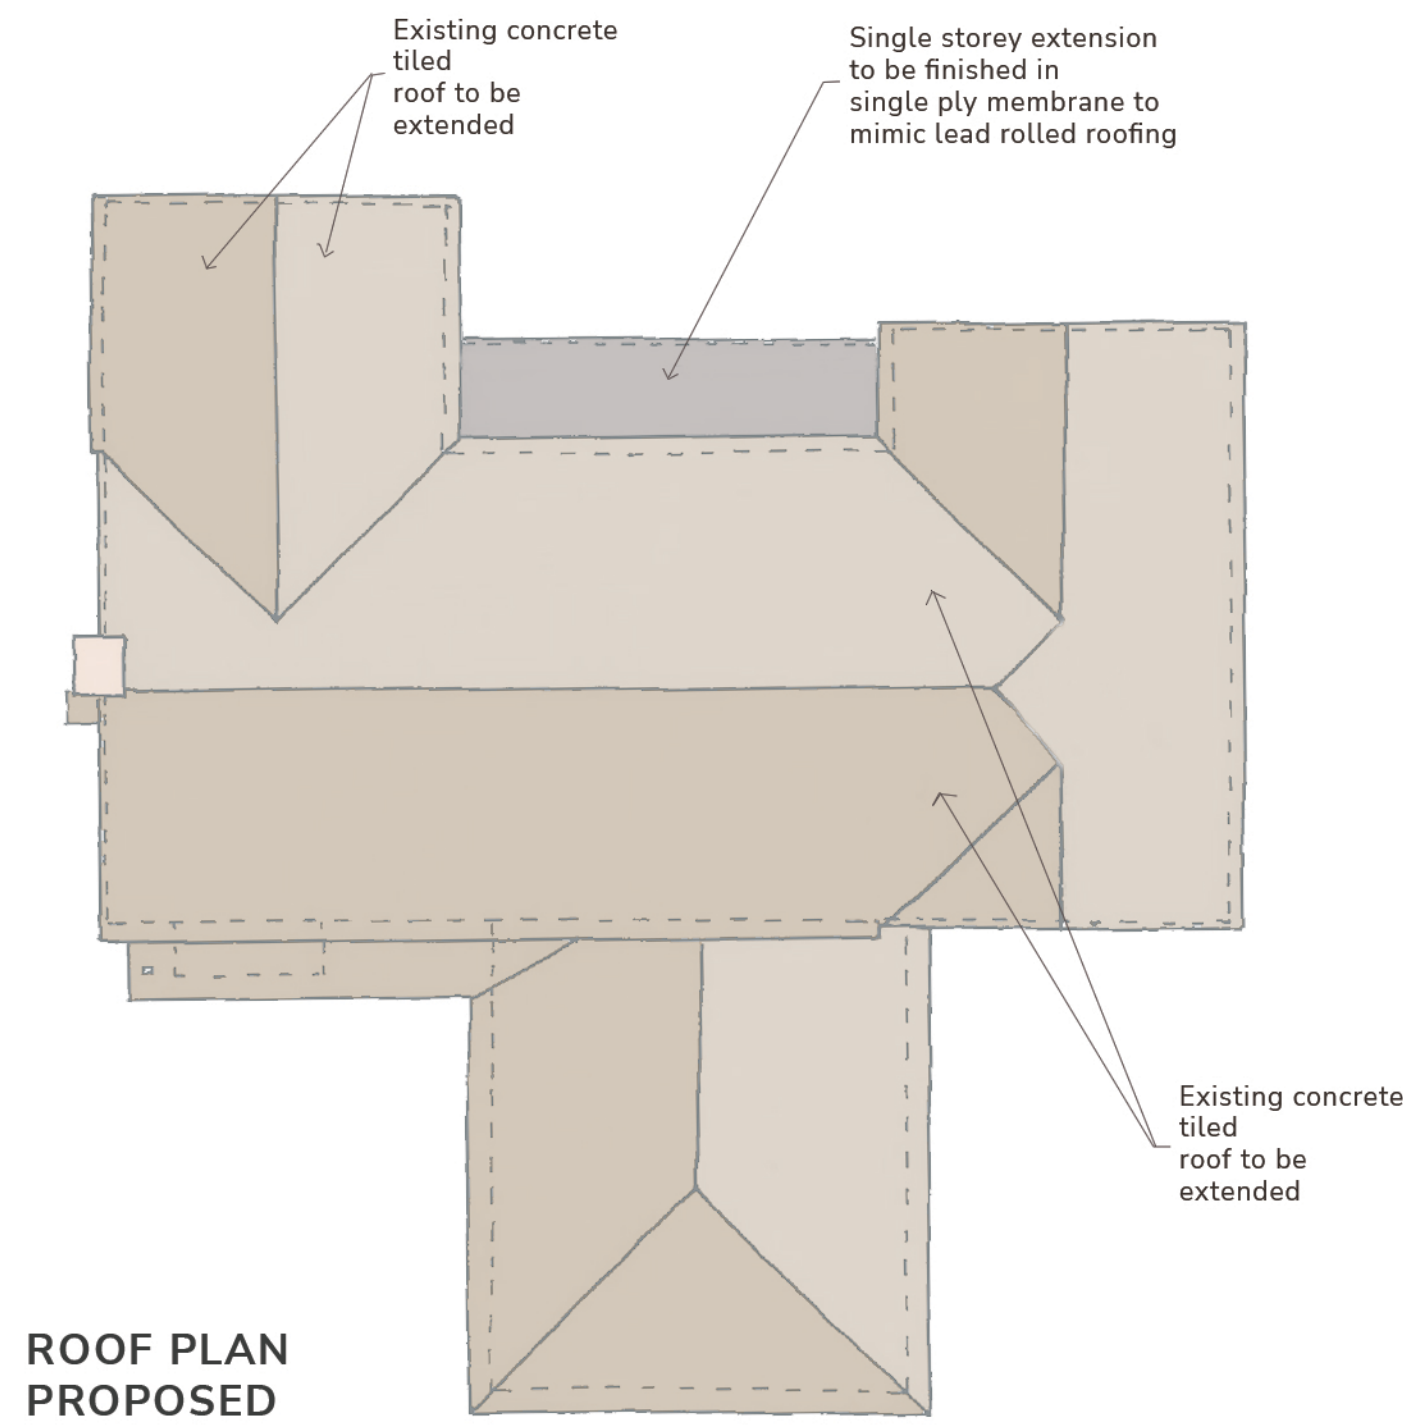

ROOF PLAN PROPOSED

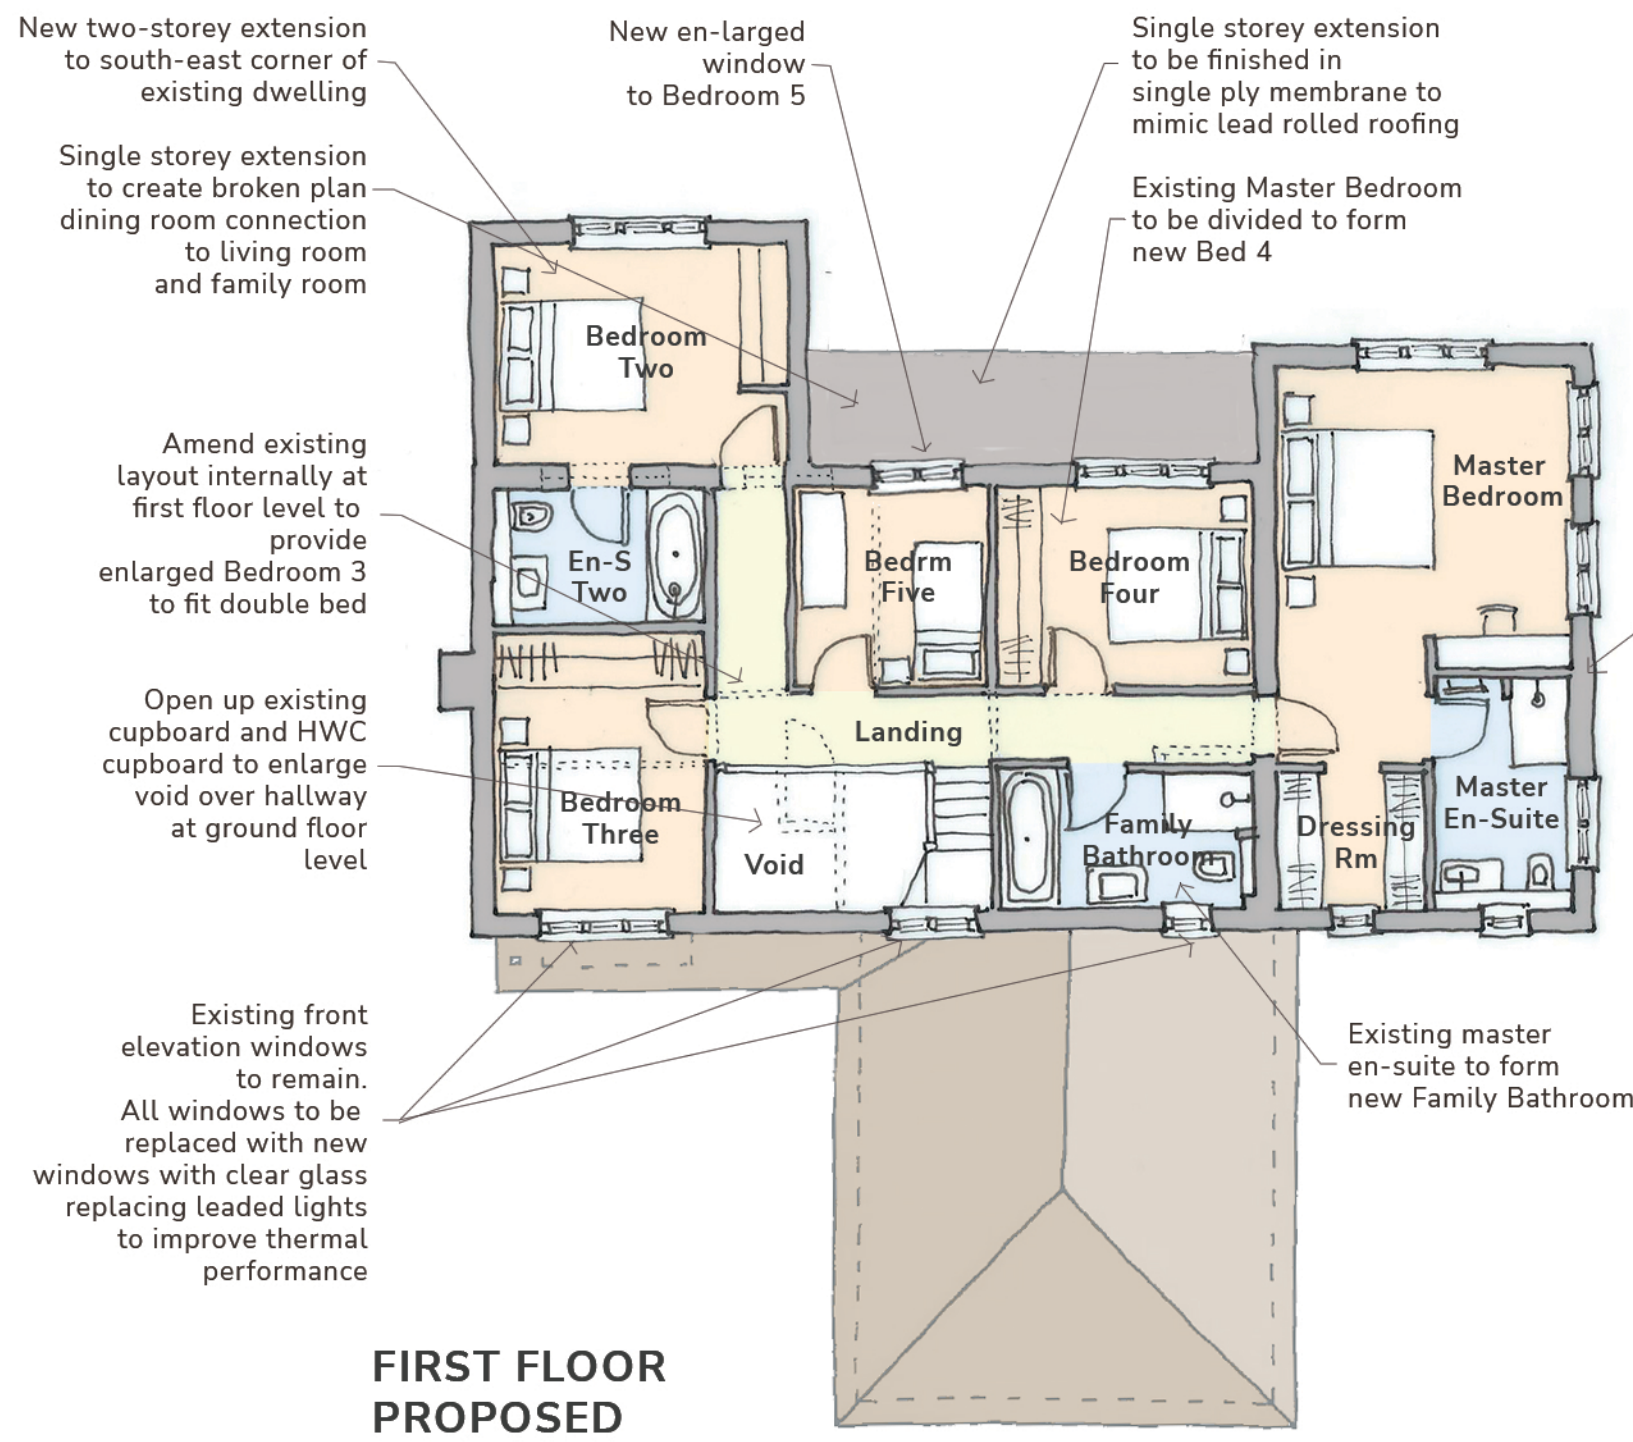

FIRST FLOOR PROPOSED

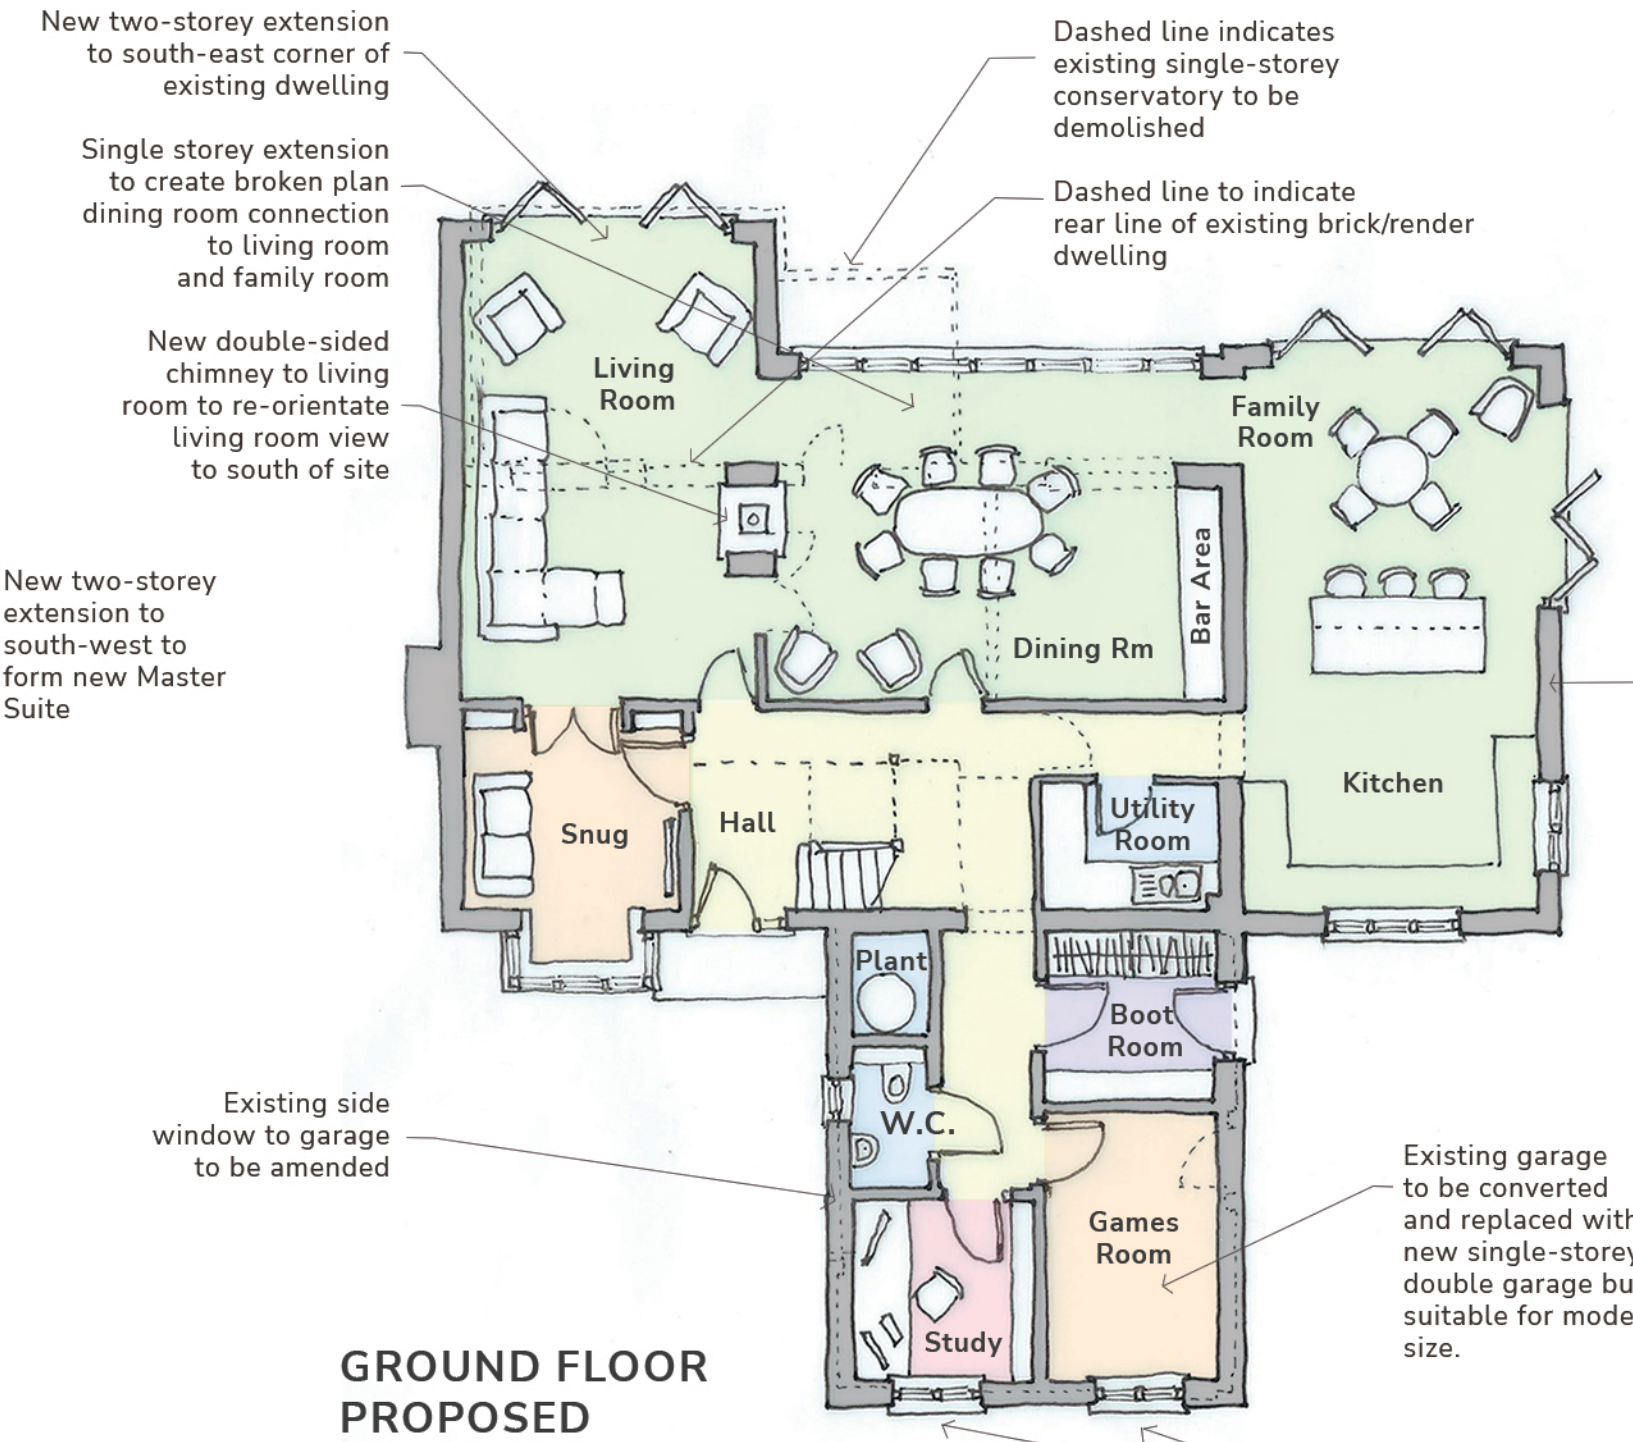

GROUND FLOOR PROPOSED

THE DRAWING REMAINS COPYRIGHT OF THE ARCHITECT
DIMENSIONAL DISCREPANCIES TO BE REFERRED TO THE ARCHITECT

DATE REVISION

NOTES

NEW MATERIALS
Roof - to match existing concrete tiled roof
Bricks - to match existing red brickwork
Render - to match existing, with existing timber framing to be removed
Windows - to be replaced with UPVC with clear glass (leaded lights removed)
Driveway - to match existing



FRONT ELEVATION PHOTO




REAR ELEVATION PHOTO



SITE PLAN SCALE 1:200

DRAWING STATUS:
☒ PRELIMINARY
☐ FOR APPROVAL
☐ TENDER
☐ CONTRACT
☐ CONSTRUCTION

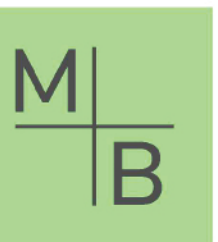

Morris + Blunt Ltd

CLIENT
Mr K Goodchild & Ms P Morrison


JOB TITLE
71 Dorset Way,
Wokingham,
RG41 3AL

DRG. TITLE
Proposed Plans,
Elevations and Site Plan


DRG. DATE 03.03.25 **SCALE** 1:100@A1 **DRN. BY** DW **CHK. BY** -
JOB No. - **DRG. No.** SK-02 **REV.** -




SOUTH-WEST ELEVATION

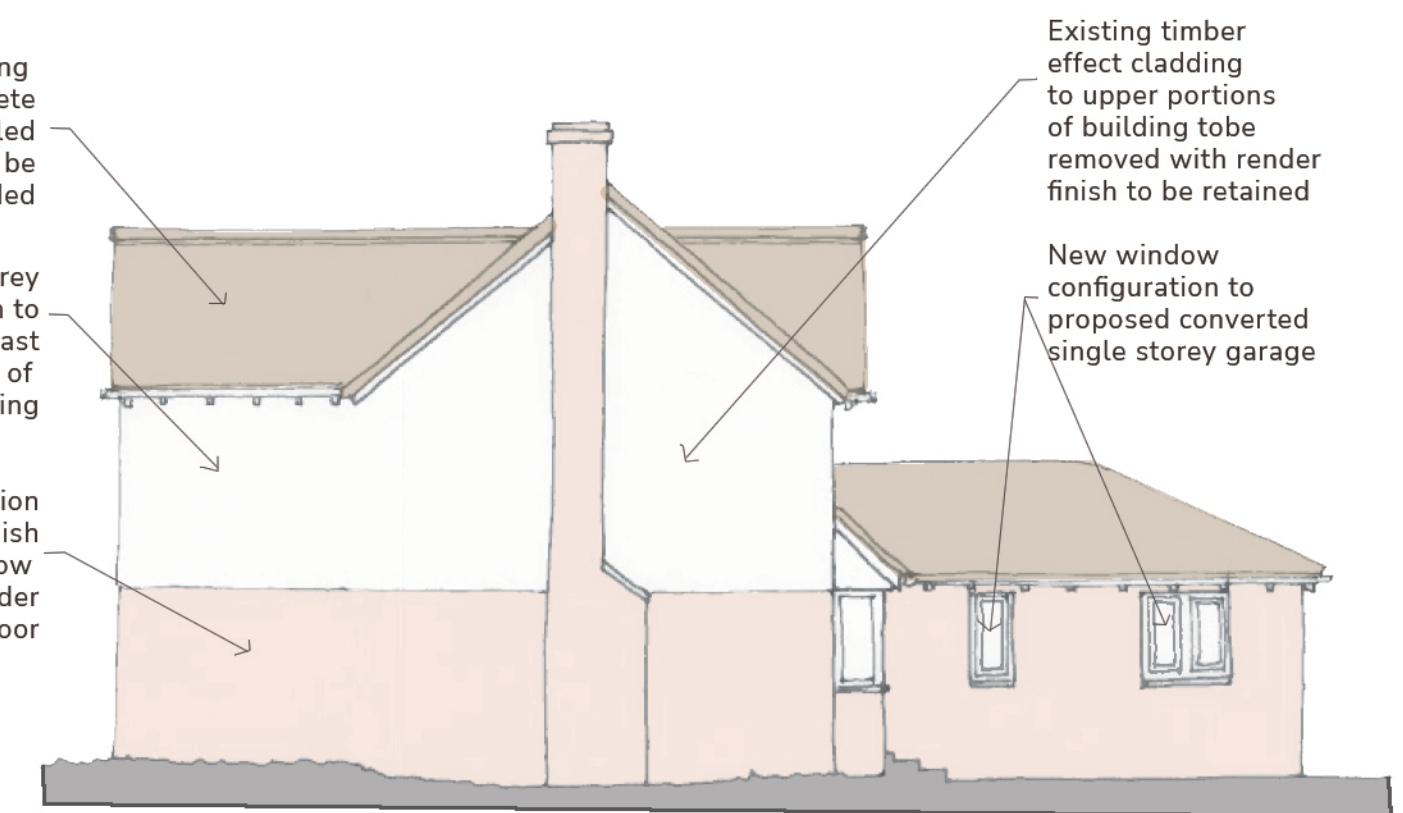

NORTH-EAST ELEVATION

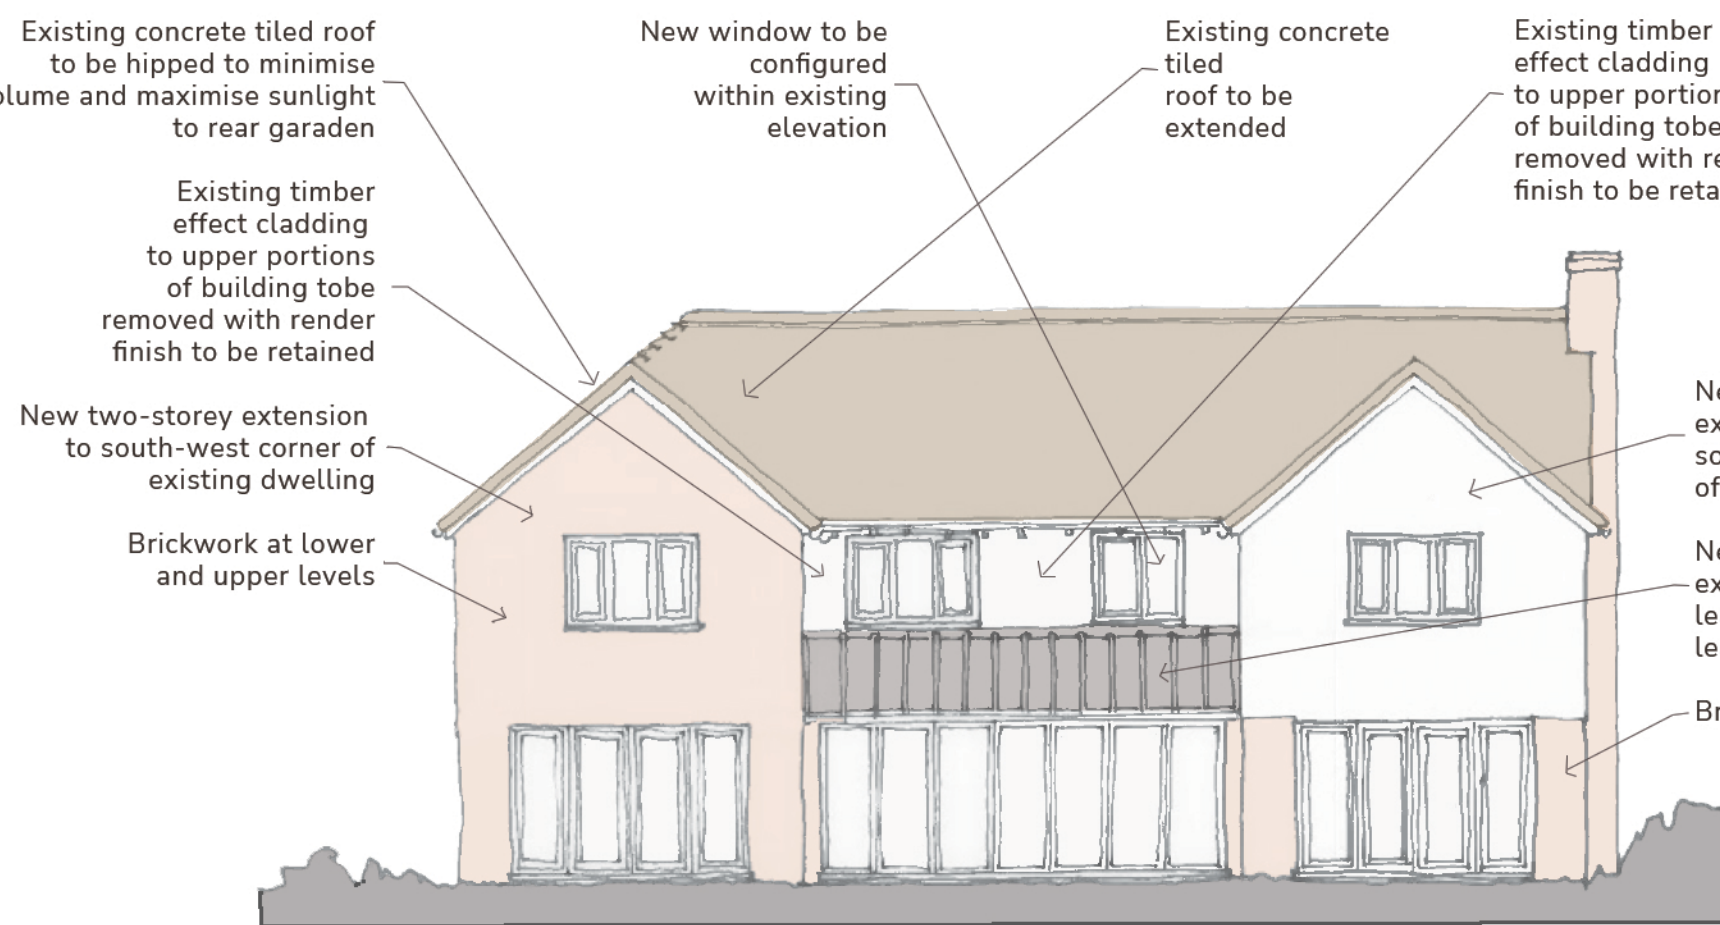

SOUTH-EAST ELEVATION

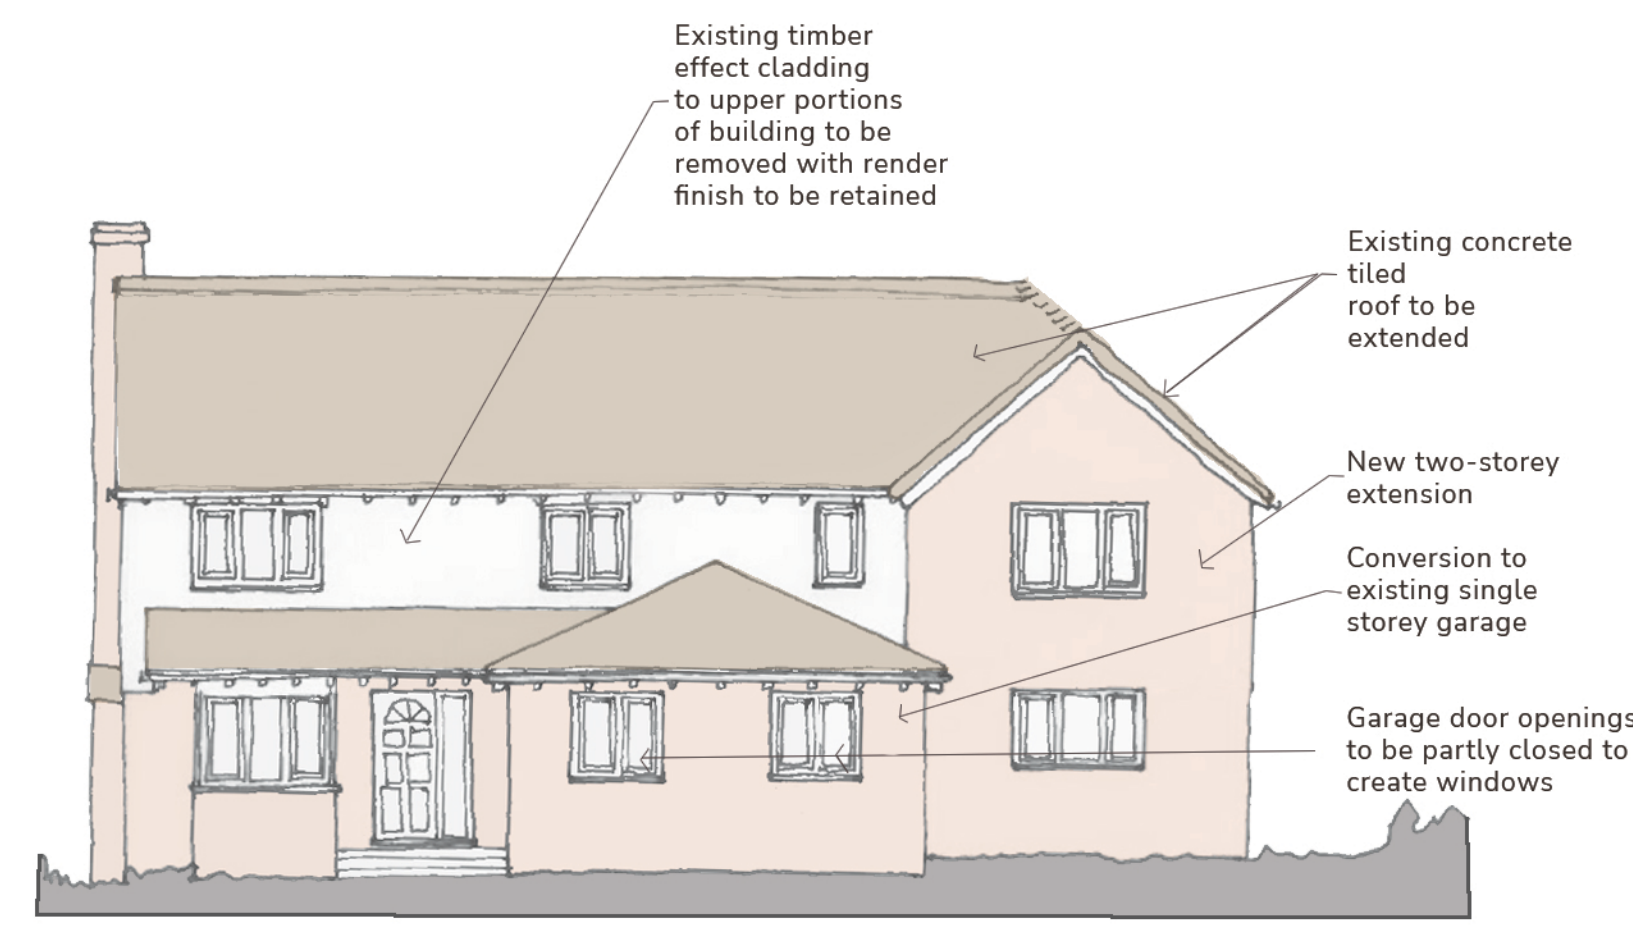

NORTH-WEST ELEVATION