




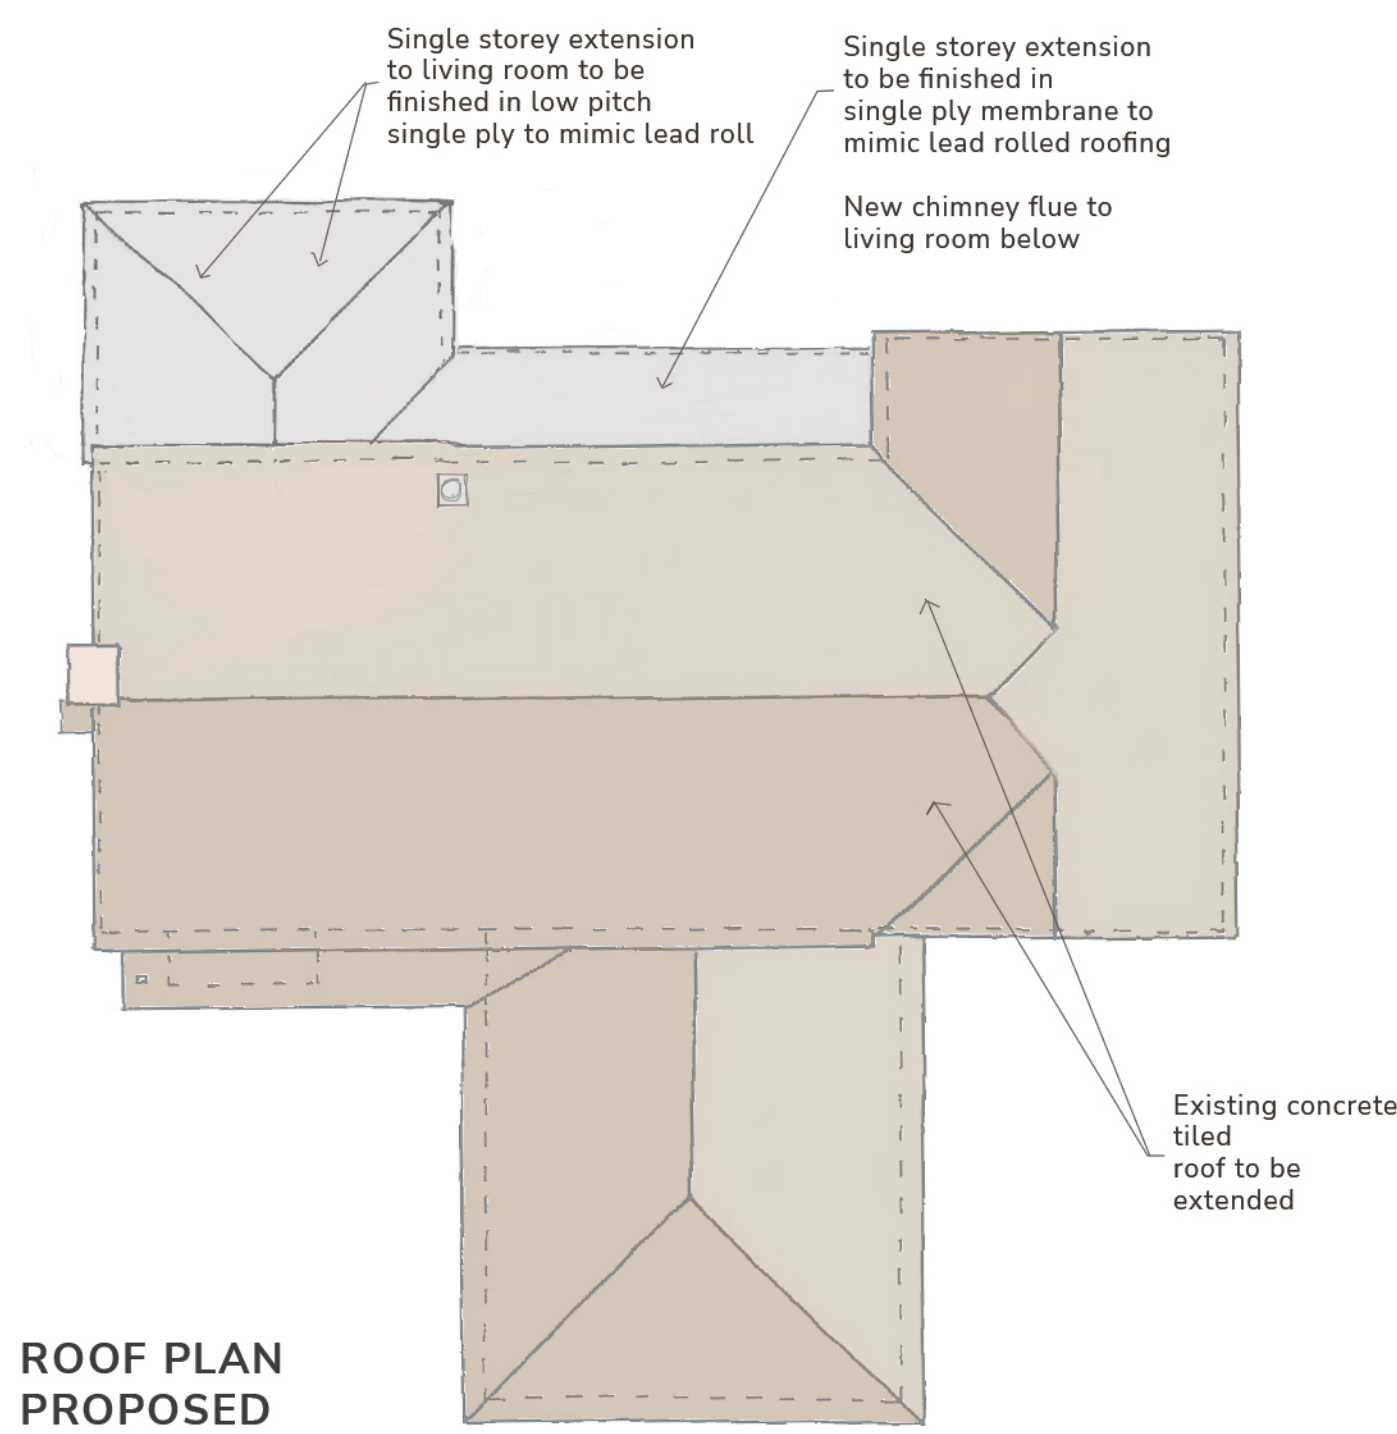

ROOF PLAN PROPOSED

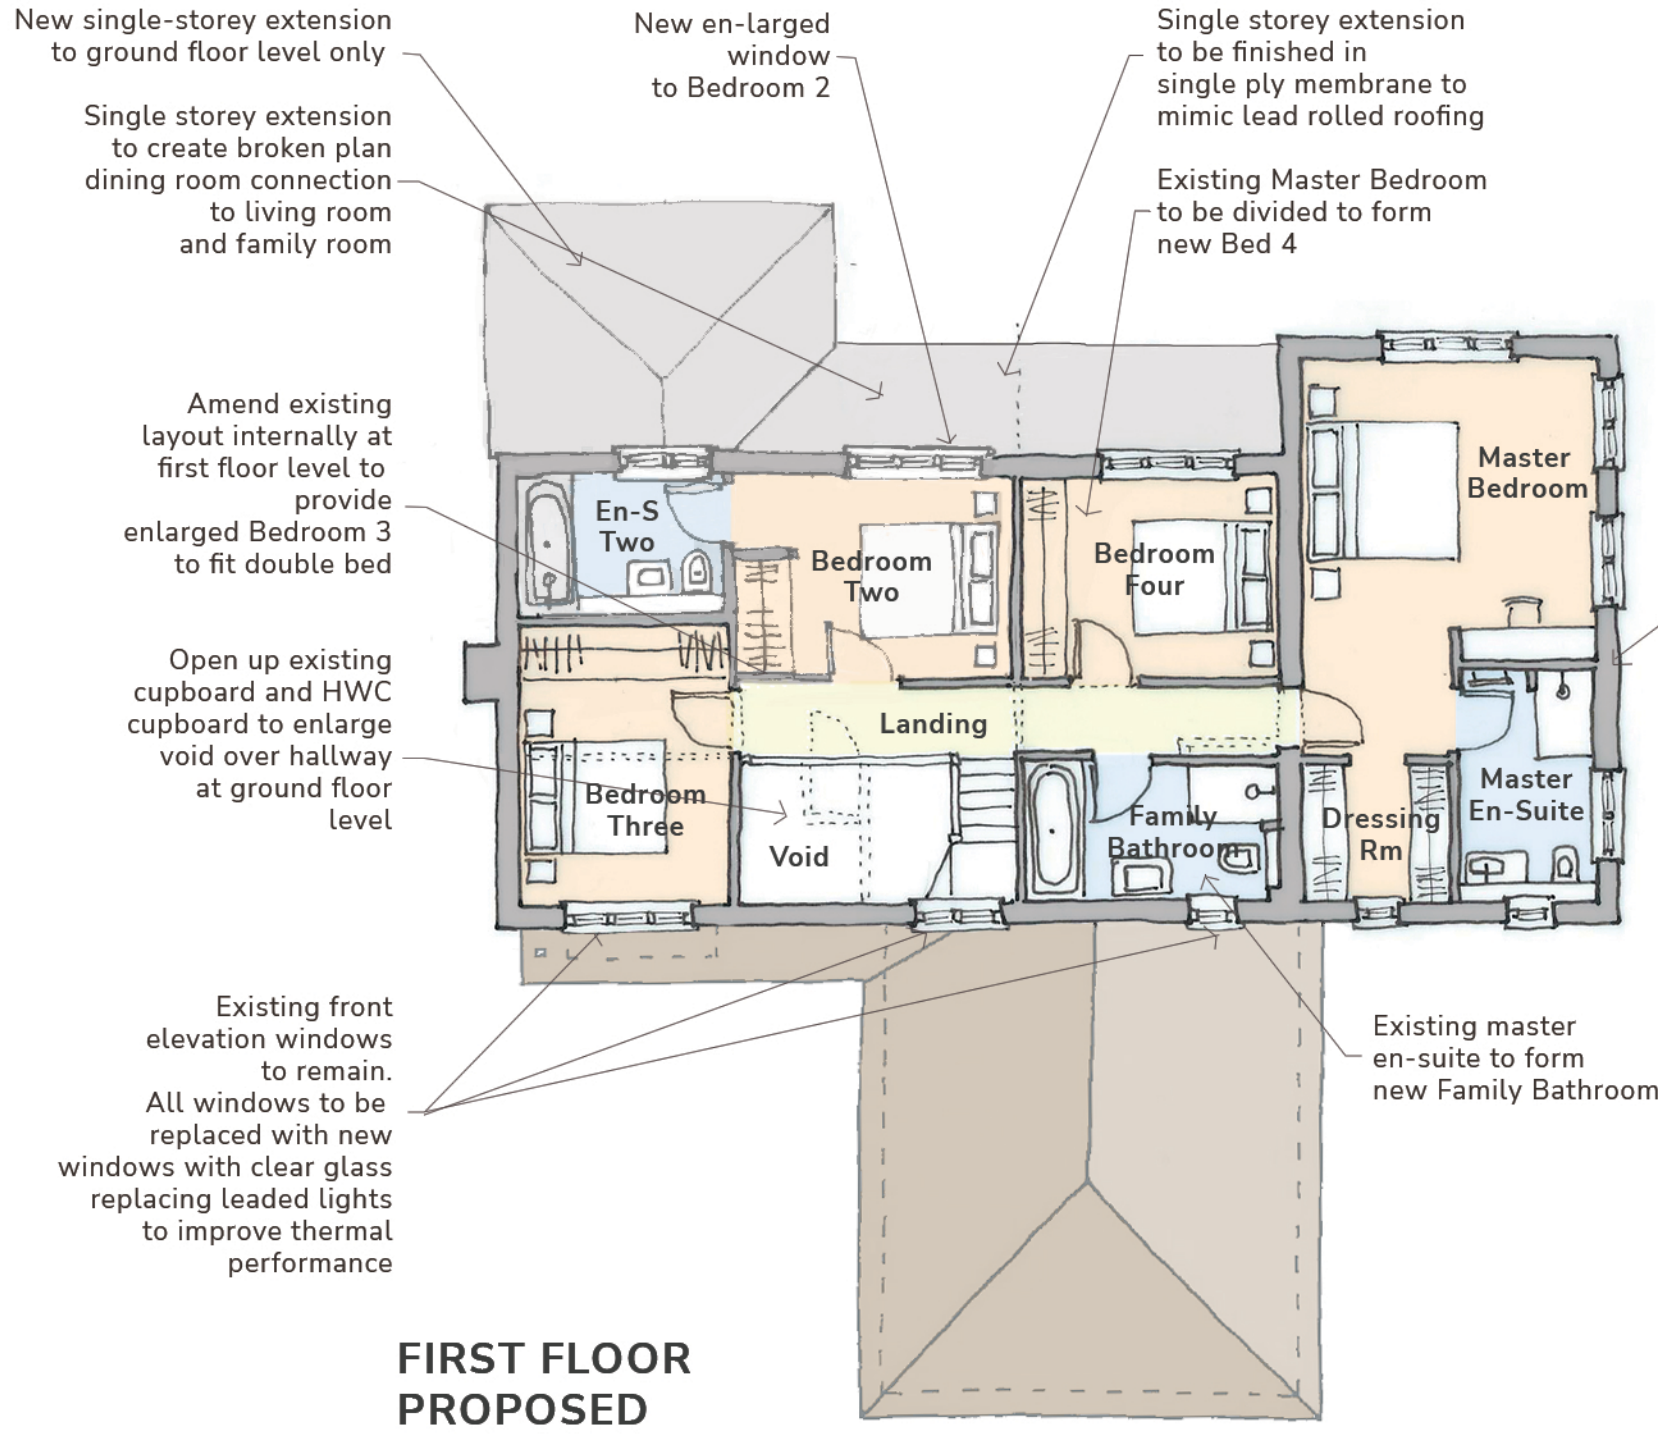

FIRST FLOOR PROPOSED

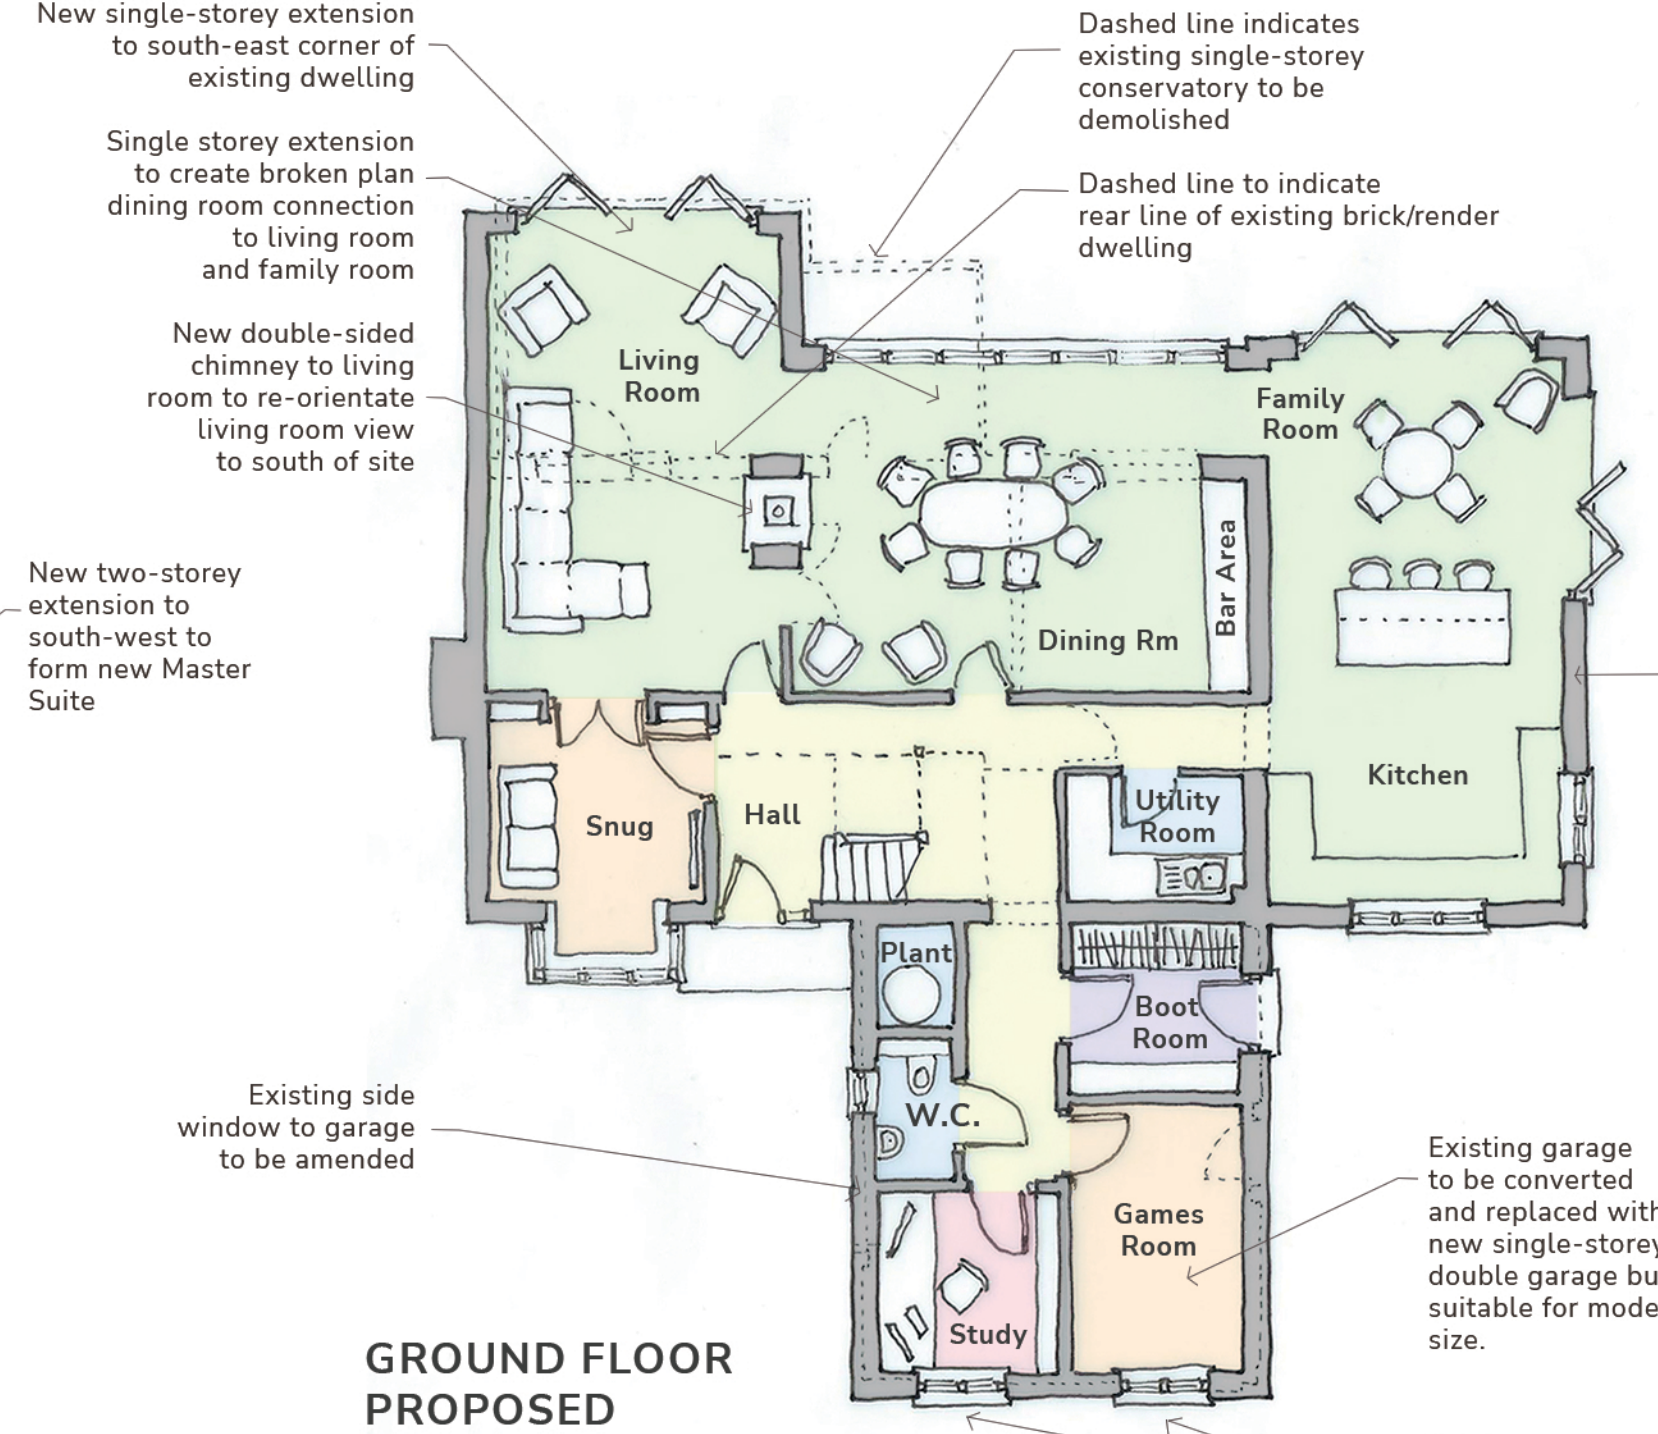

GROUND FLOOR PROPOSED

THE DRAWING REMAINS COPYRIGHT OF THE ARCHITECT DIMENSIONAL DISCREPANCIES TO BE REFERRED TO THE ARCHITECT	
DATE	REVISION
10.08.25	Amended front elevation to rectify window arrangement and amended rear extension to single storey and amended first fir plan.
04.09.25	Amended plan to omit new double garage + patio to west of side extension. Existing garage and shed together with pating and parking to be retained
NOTES	

NEW MATERIALS

Roof - to match existing concrete tiled roof and single ply roofing to mimic lead rolled roof to single store extension

Bricks - to match existing red brickwork

Render - to match existing, with existing timber framing to be removed

Windows - to be replaced with UPVC with clear glass (leaded lights removed)

Driveway - to match existing



FRONT ELEVATION PHOTO



REAR ELEVATION PHOTO



SITE PLAN SCALE 1:200

DRAWING STATUS :

- ☒ PRELIMINARY
- ☐ FOR APPROVAL
- ☐ TENDER
- ☐ CONTRACT
- ☐ CONSTRUCTION



Morris + Blunt Ltd

CLIENT

Mr K Goodchild & Ms P Morrison

JOB TITLE

71 Dorset Way,
Wokingham,
RG41 3AL

DRG. TITLE

Proposed Plans,
Elevations and Site Plan


DRG. DATE	SCALE	DRN. BY	CHK. BY
03.03.25	1:100@A1	DW	-
JOB No.	DRG. No.	REV.	
-	SK-02	B	




SOUTH-WEST ELEVATION



NORTH-EAST ELEVATION

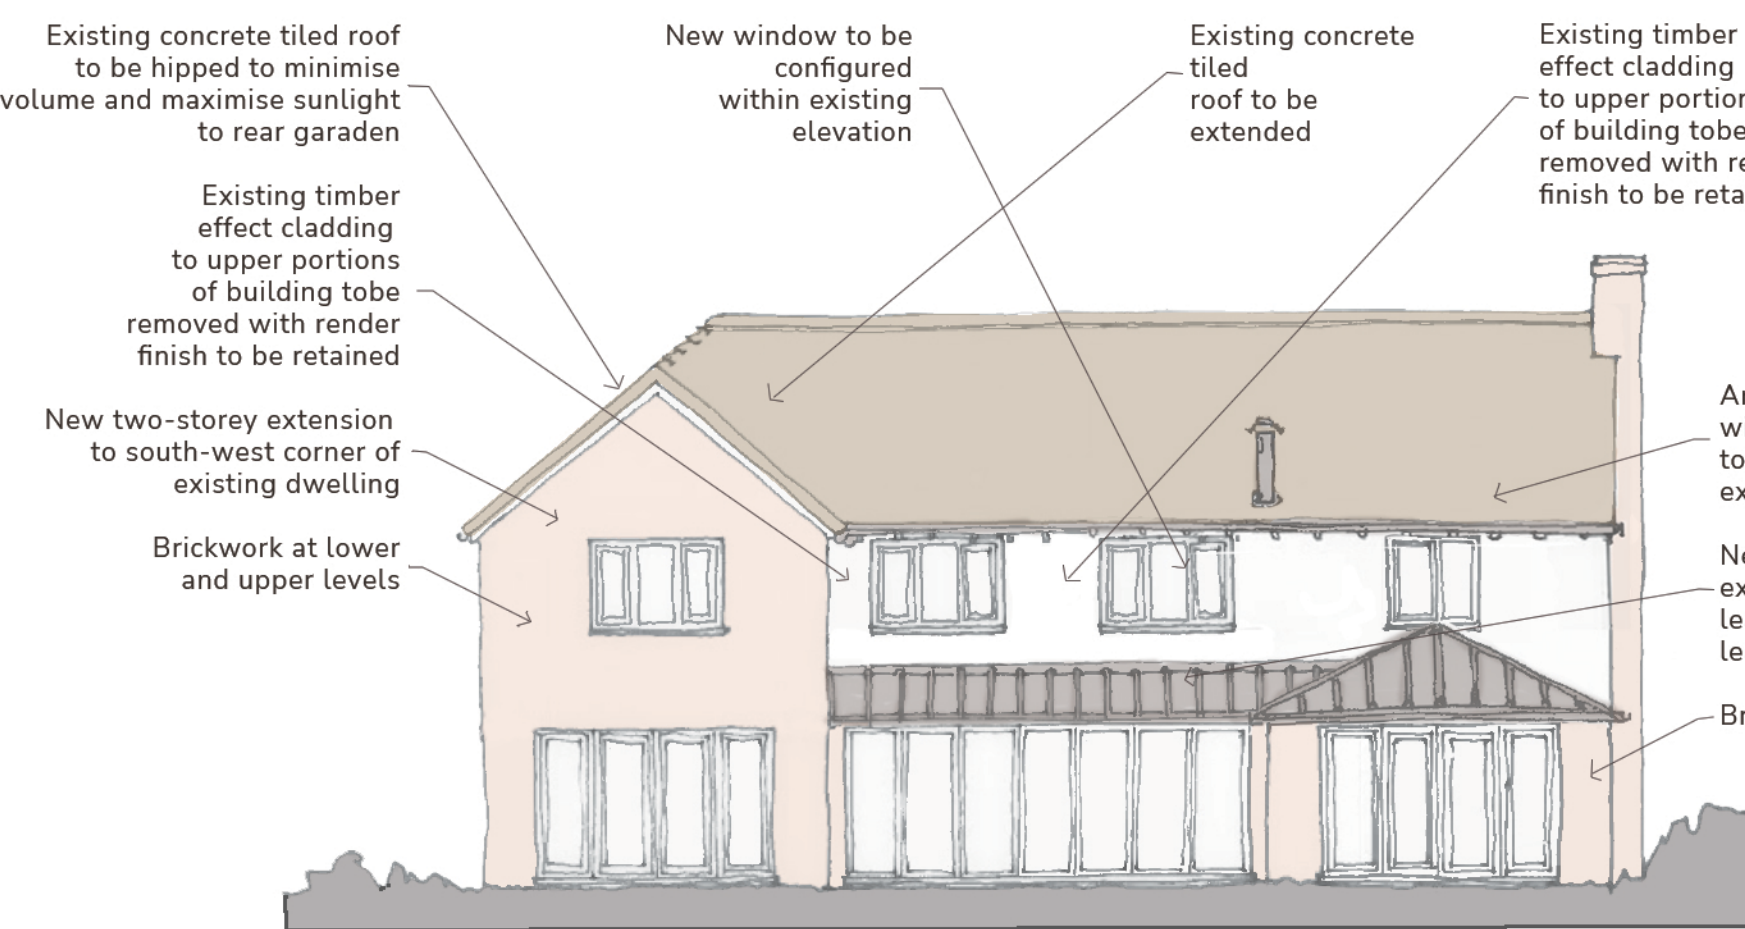

SOUTH-EAST ELEVATION

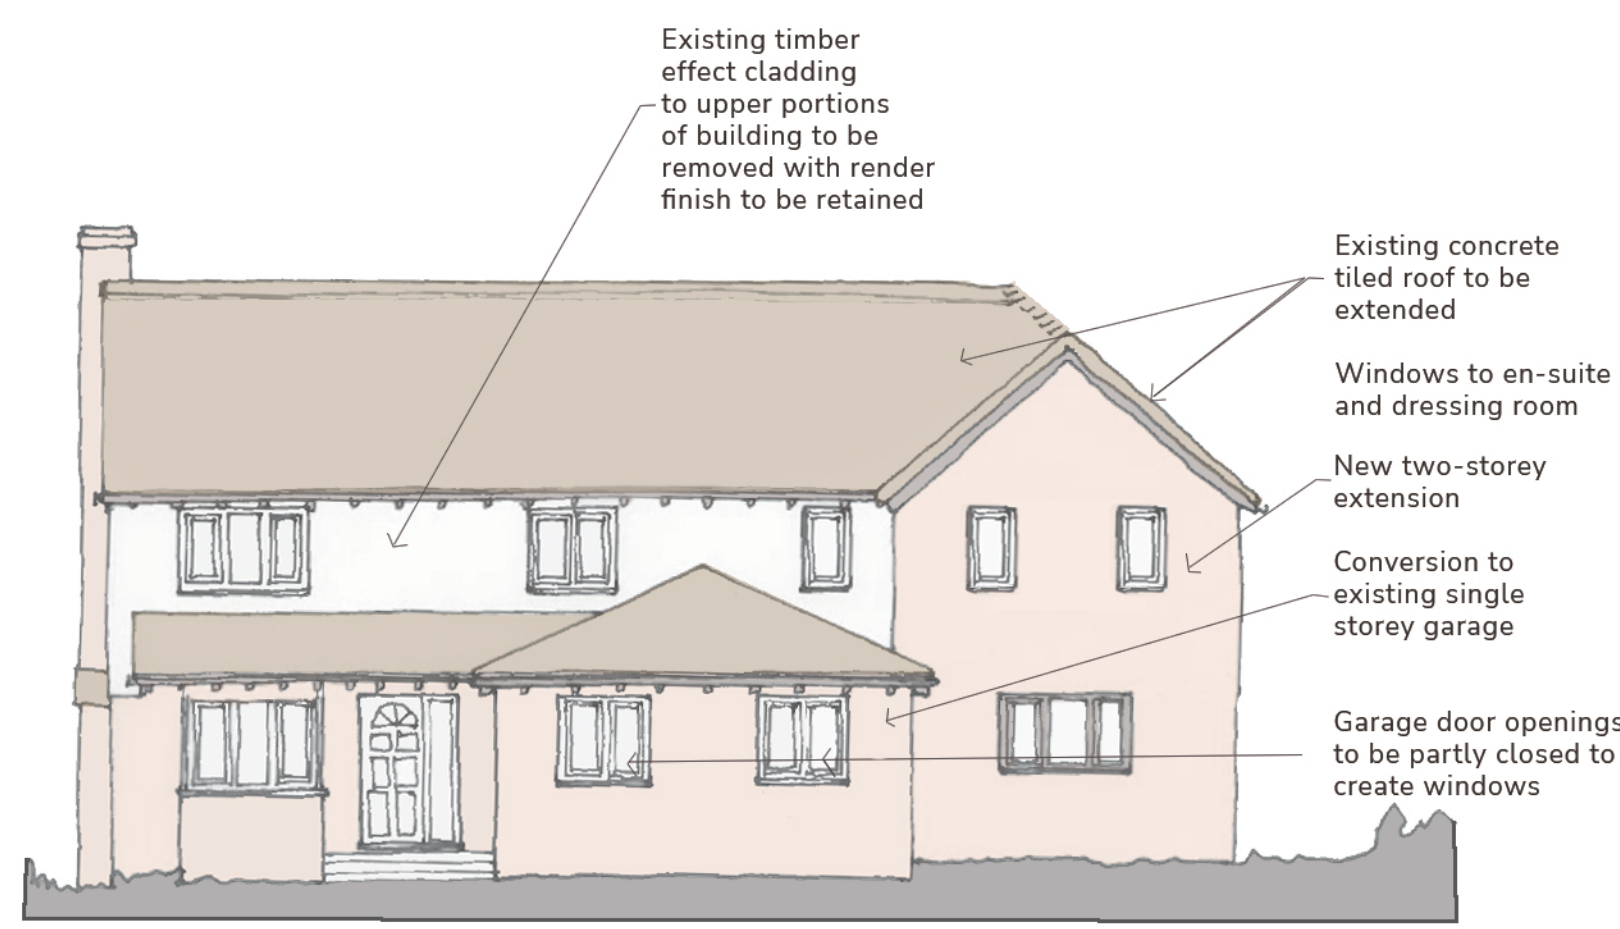

NORTH-WEST ELEVATION