


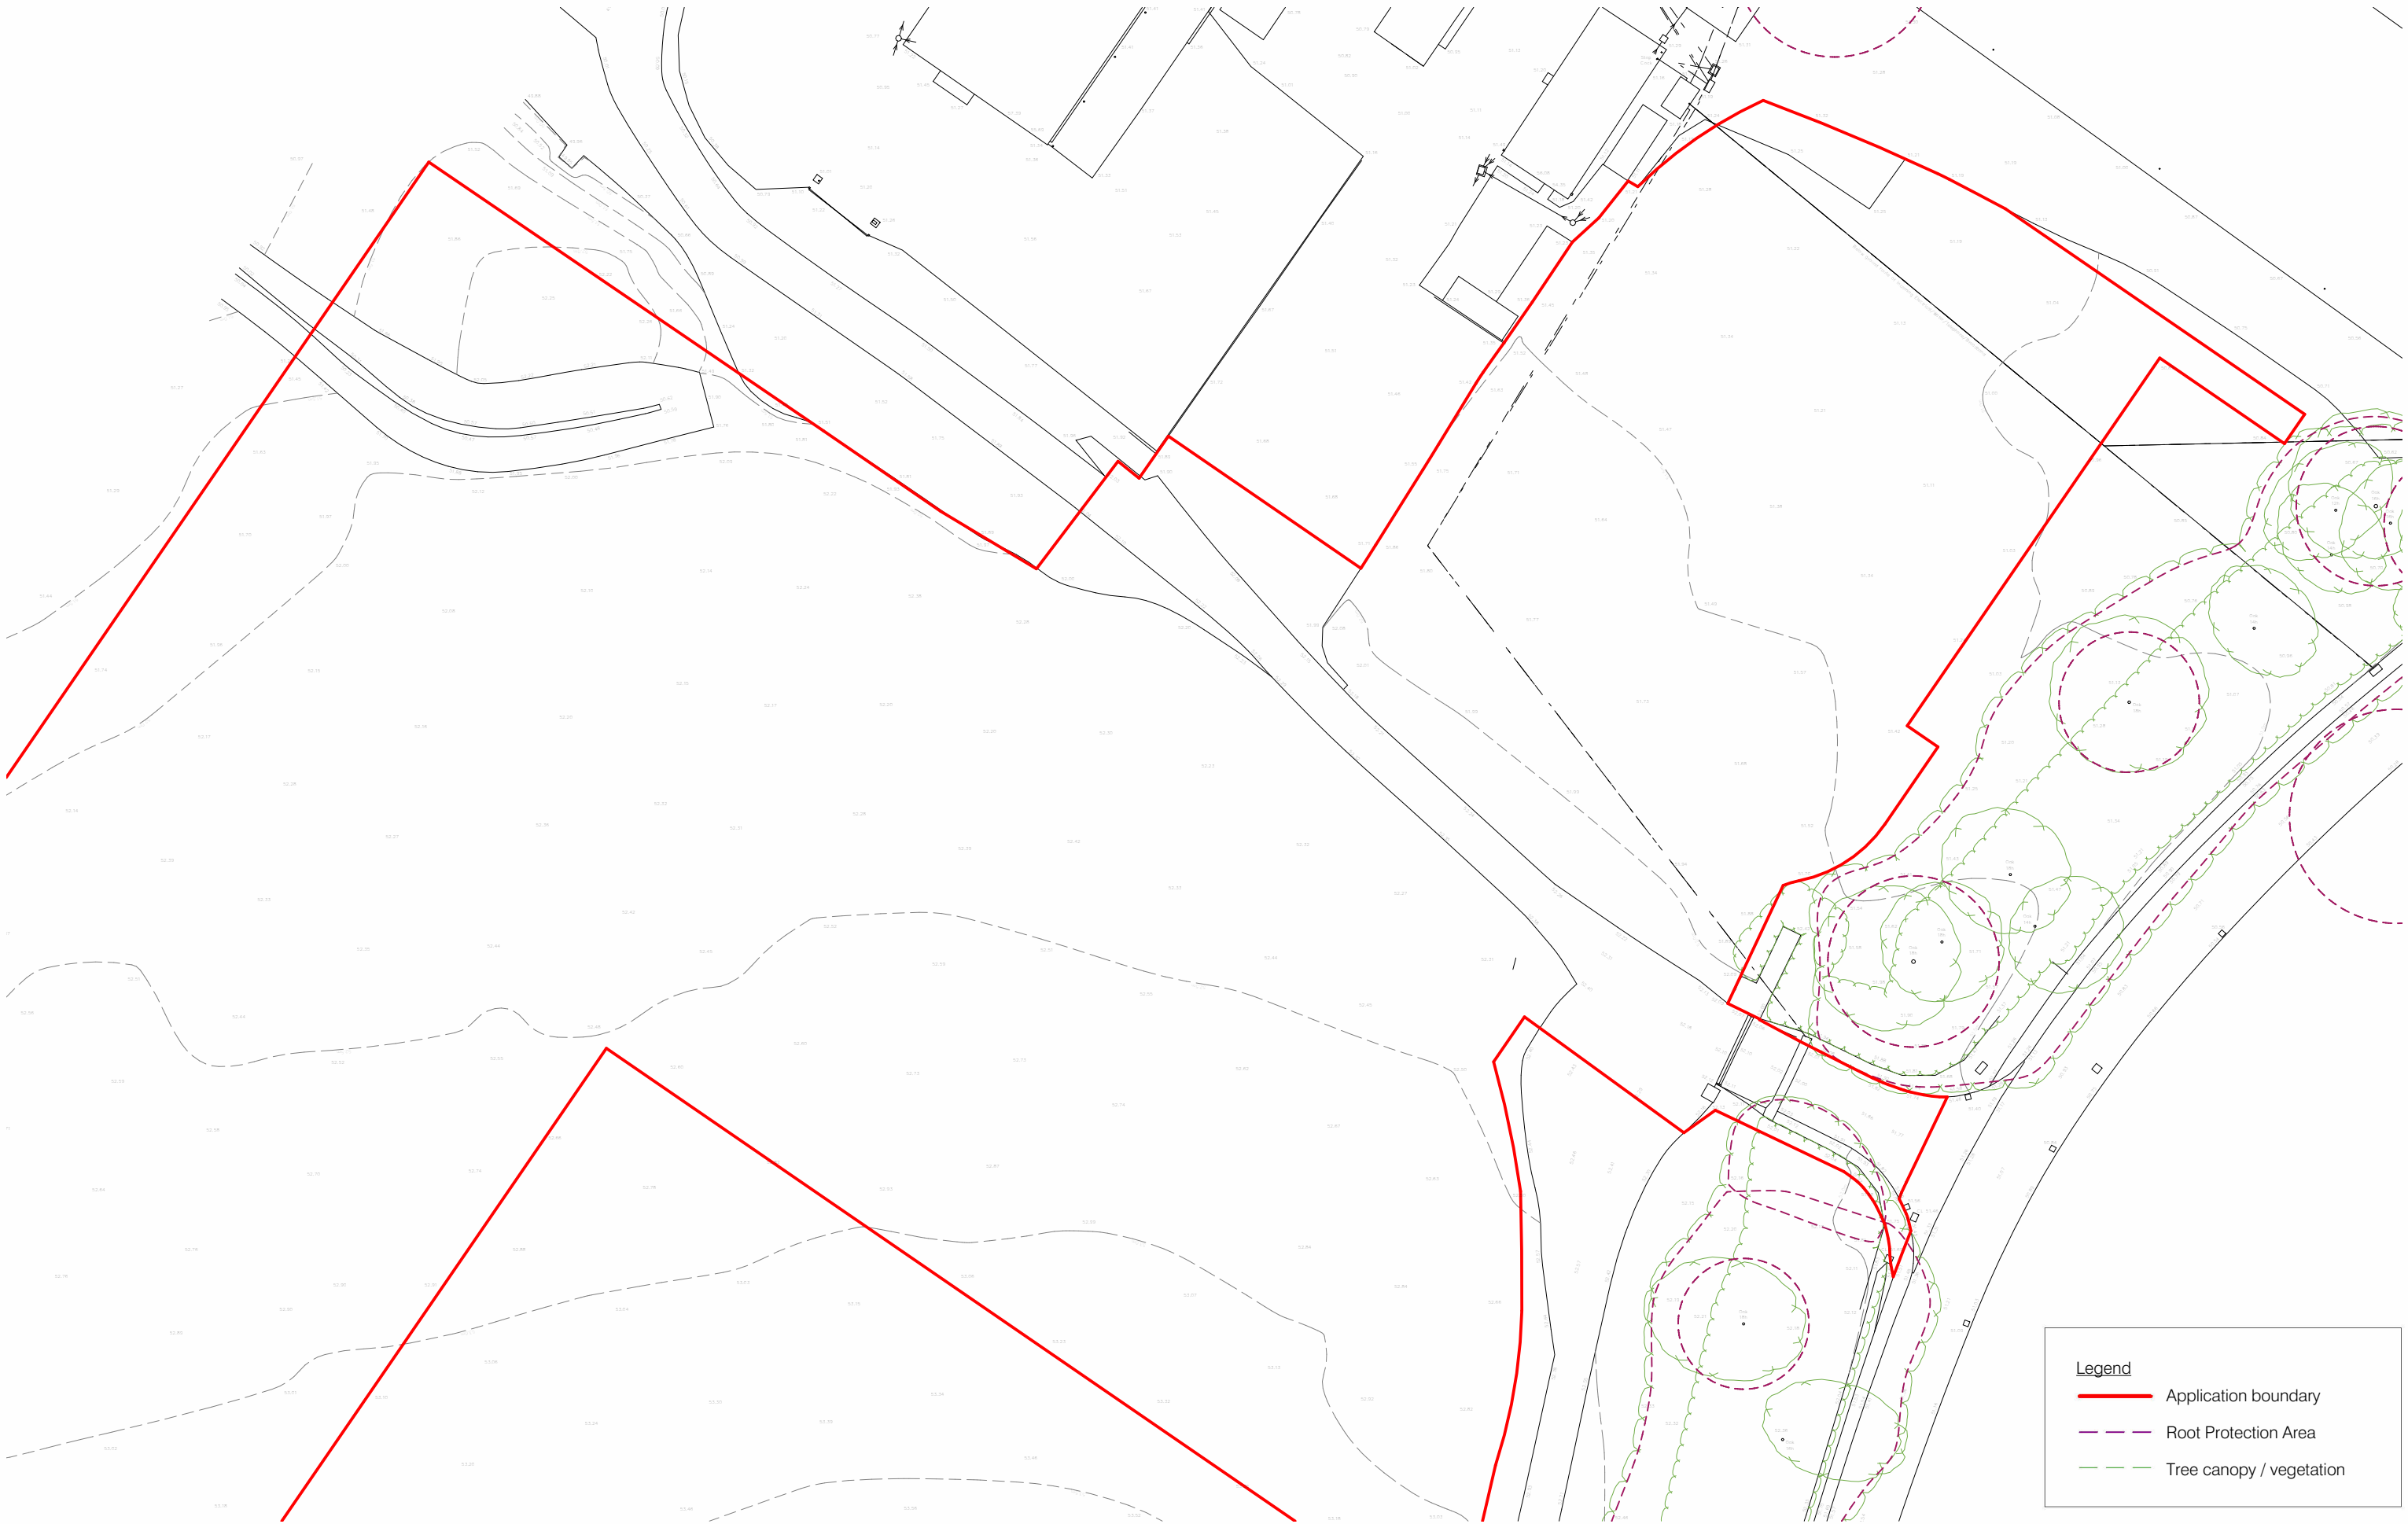

Legend

Application boundary

Root Protection Area

Tree canopy / vegetation

Rev	Revision Details	Date
B	Application boundary extended	31/01/26
A	Application boundary updated	18/12/25
-	Pre-planning issue for review.	03/12/25

Notes

This drawing is not to be scaled , except for the purposes of planning applications where the scale bar **must** be used. Always refer to figured dimensions. Verify dimensions on site prior to construction and report discrepancies immediately. This drawing is to be read in conjunction with all relevant documents and drawings.

© O3arch 2023 This drawing is not to be copied, reproduced or used for any commercial purposes without written permission or license to do so.

Drawing Title

Site Plan as Existing

Scale

metres

10

20

30

Client's Name

Wyvols Court Farm Ltd

Job Title

Units 8 - 10 Wyvols Court Farm

Drawn Author Date

Checked Checker

Scale

1 : 500 @ A3

Job No

2506

Drawing No

210

Status

PLANNING

Rev

B