


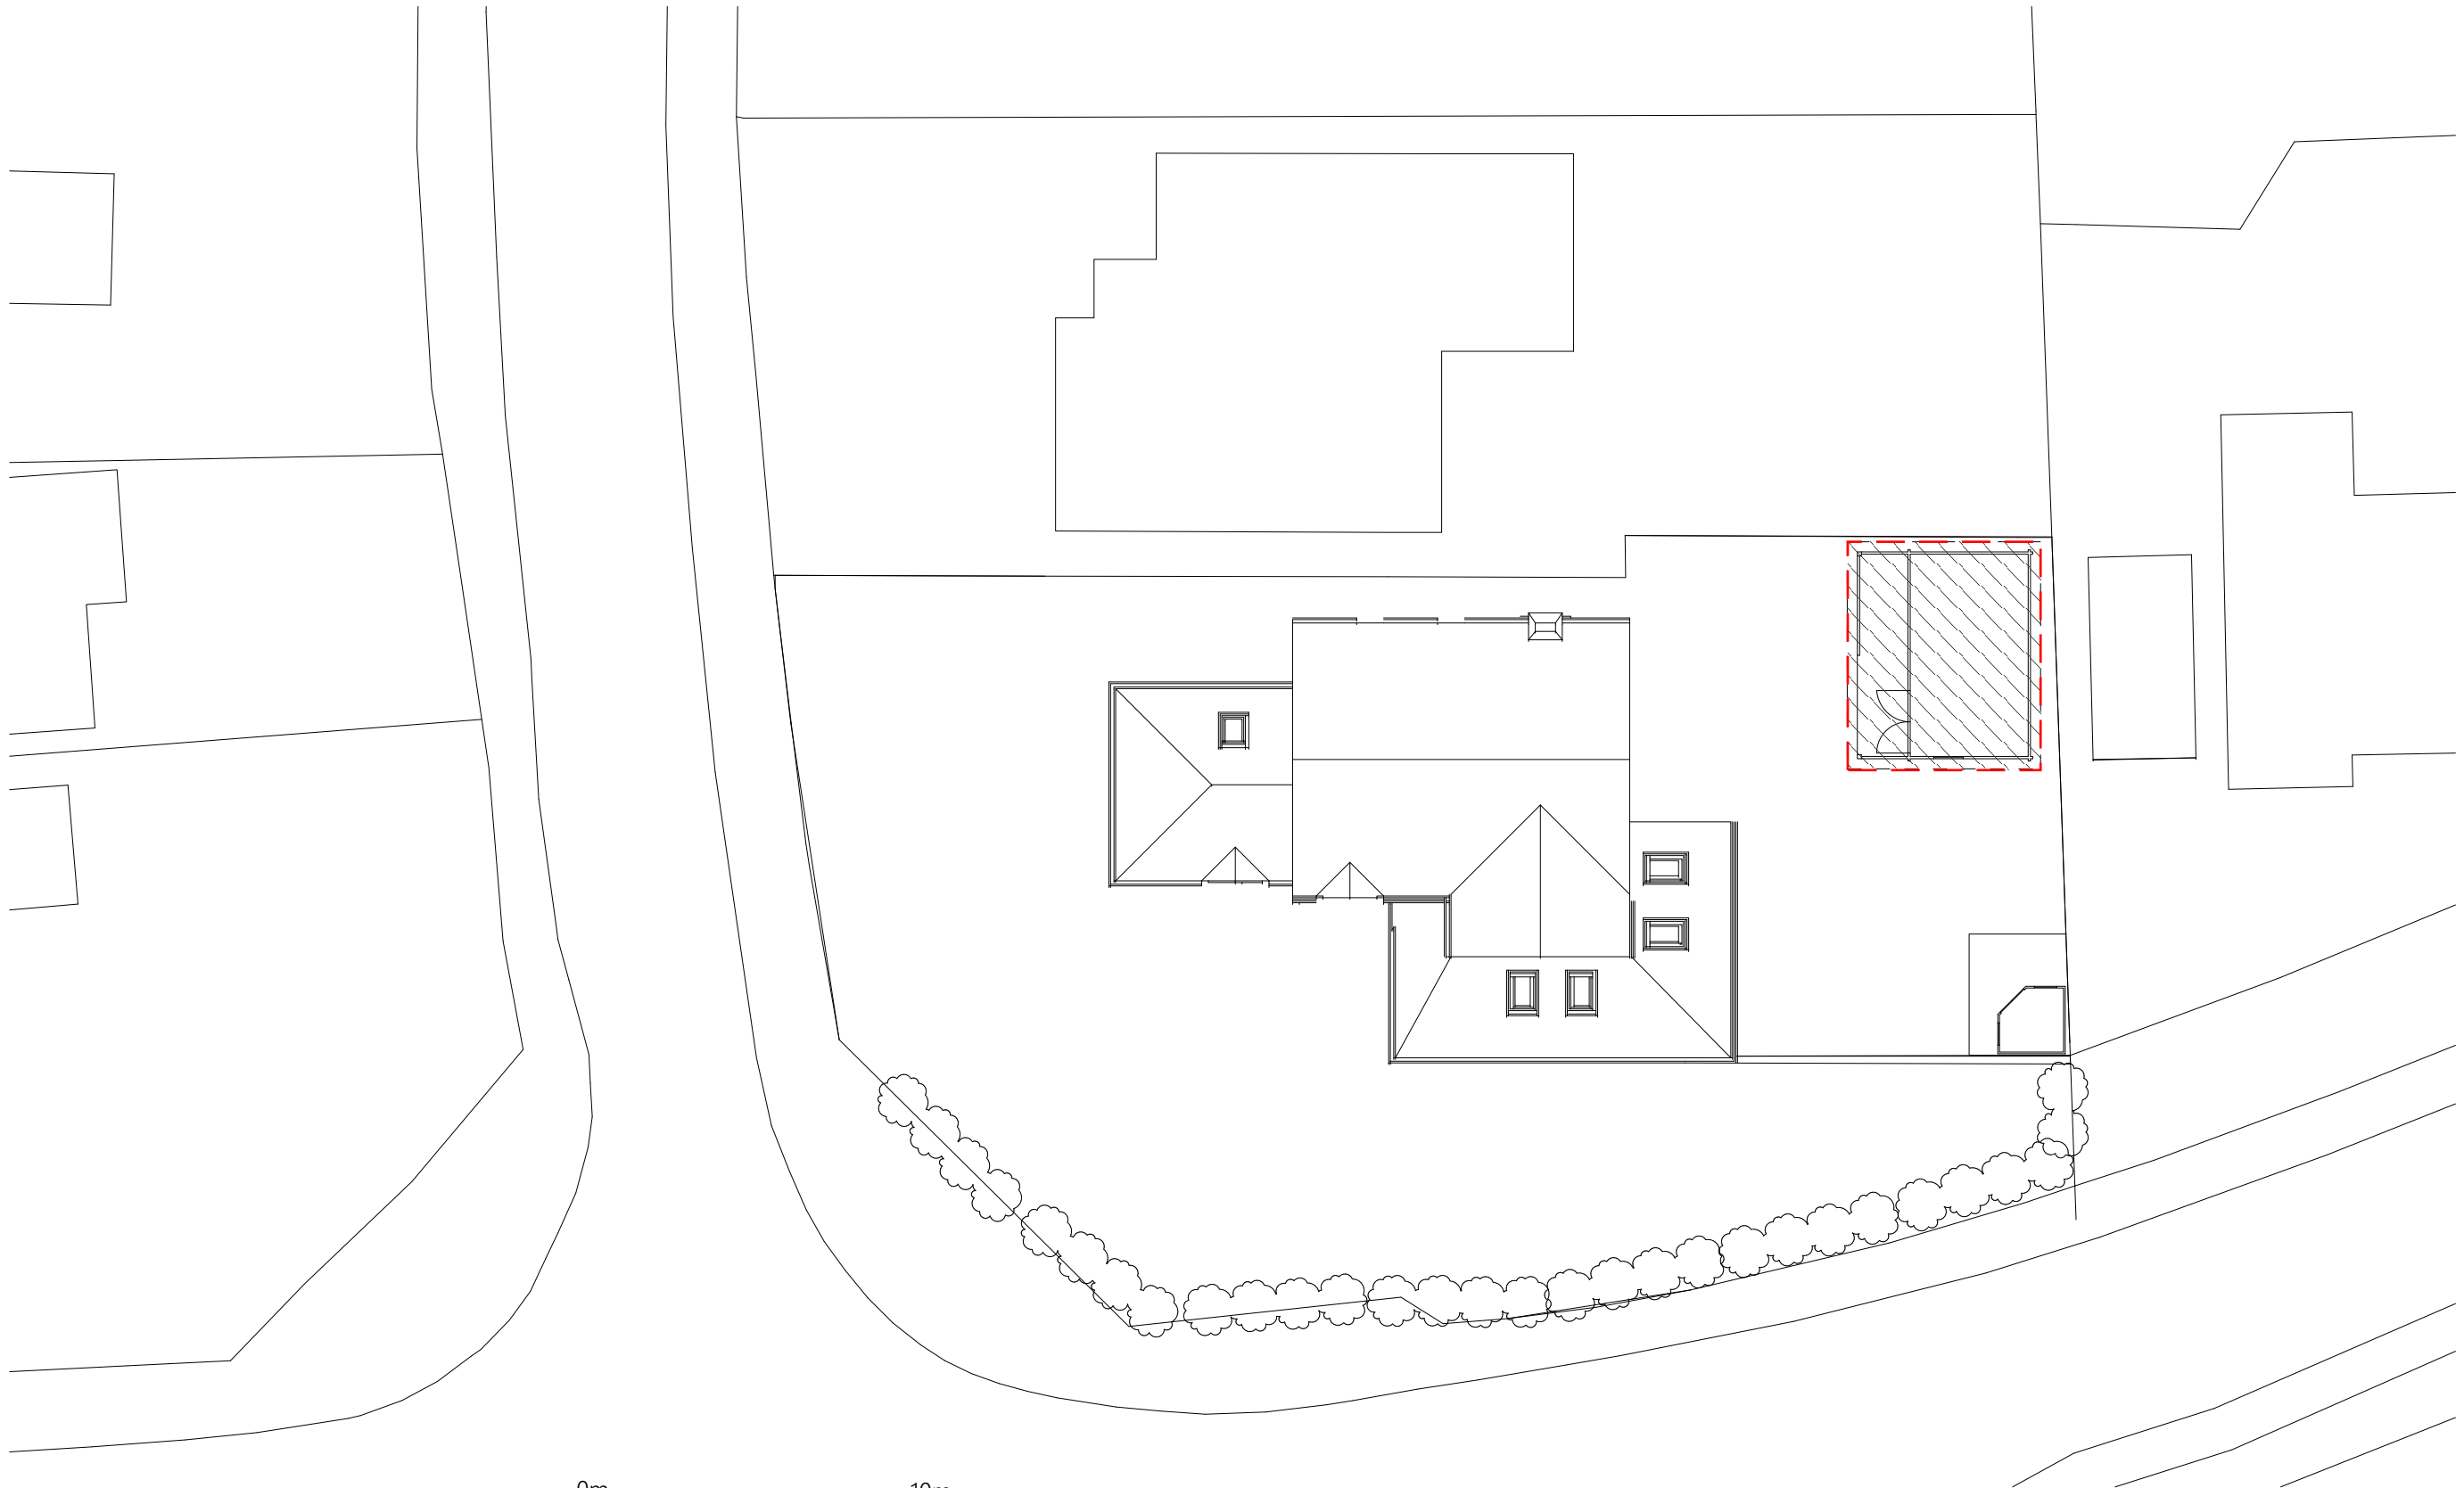

0m 10m



DRAWING NO:

03

1:200 on A3

REVISION:

07/07/2025

A

TITLE:

Proposed Site Plan

SITE:

2 Strathmore Drive

General Notes:

- 1.To be read in conjunction with other consultants drawings.
 - 2.All Dimensions to be checked on site.
 - 3.Not for construction.
 - 4.Do not scale off drawing (Except for Planning purposes only).
- ©2025 Acre Planning Limited
Company No: 11184169

