


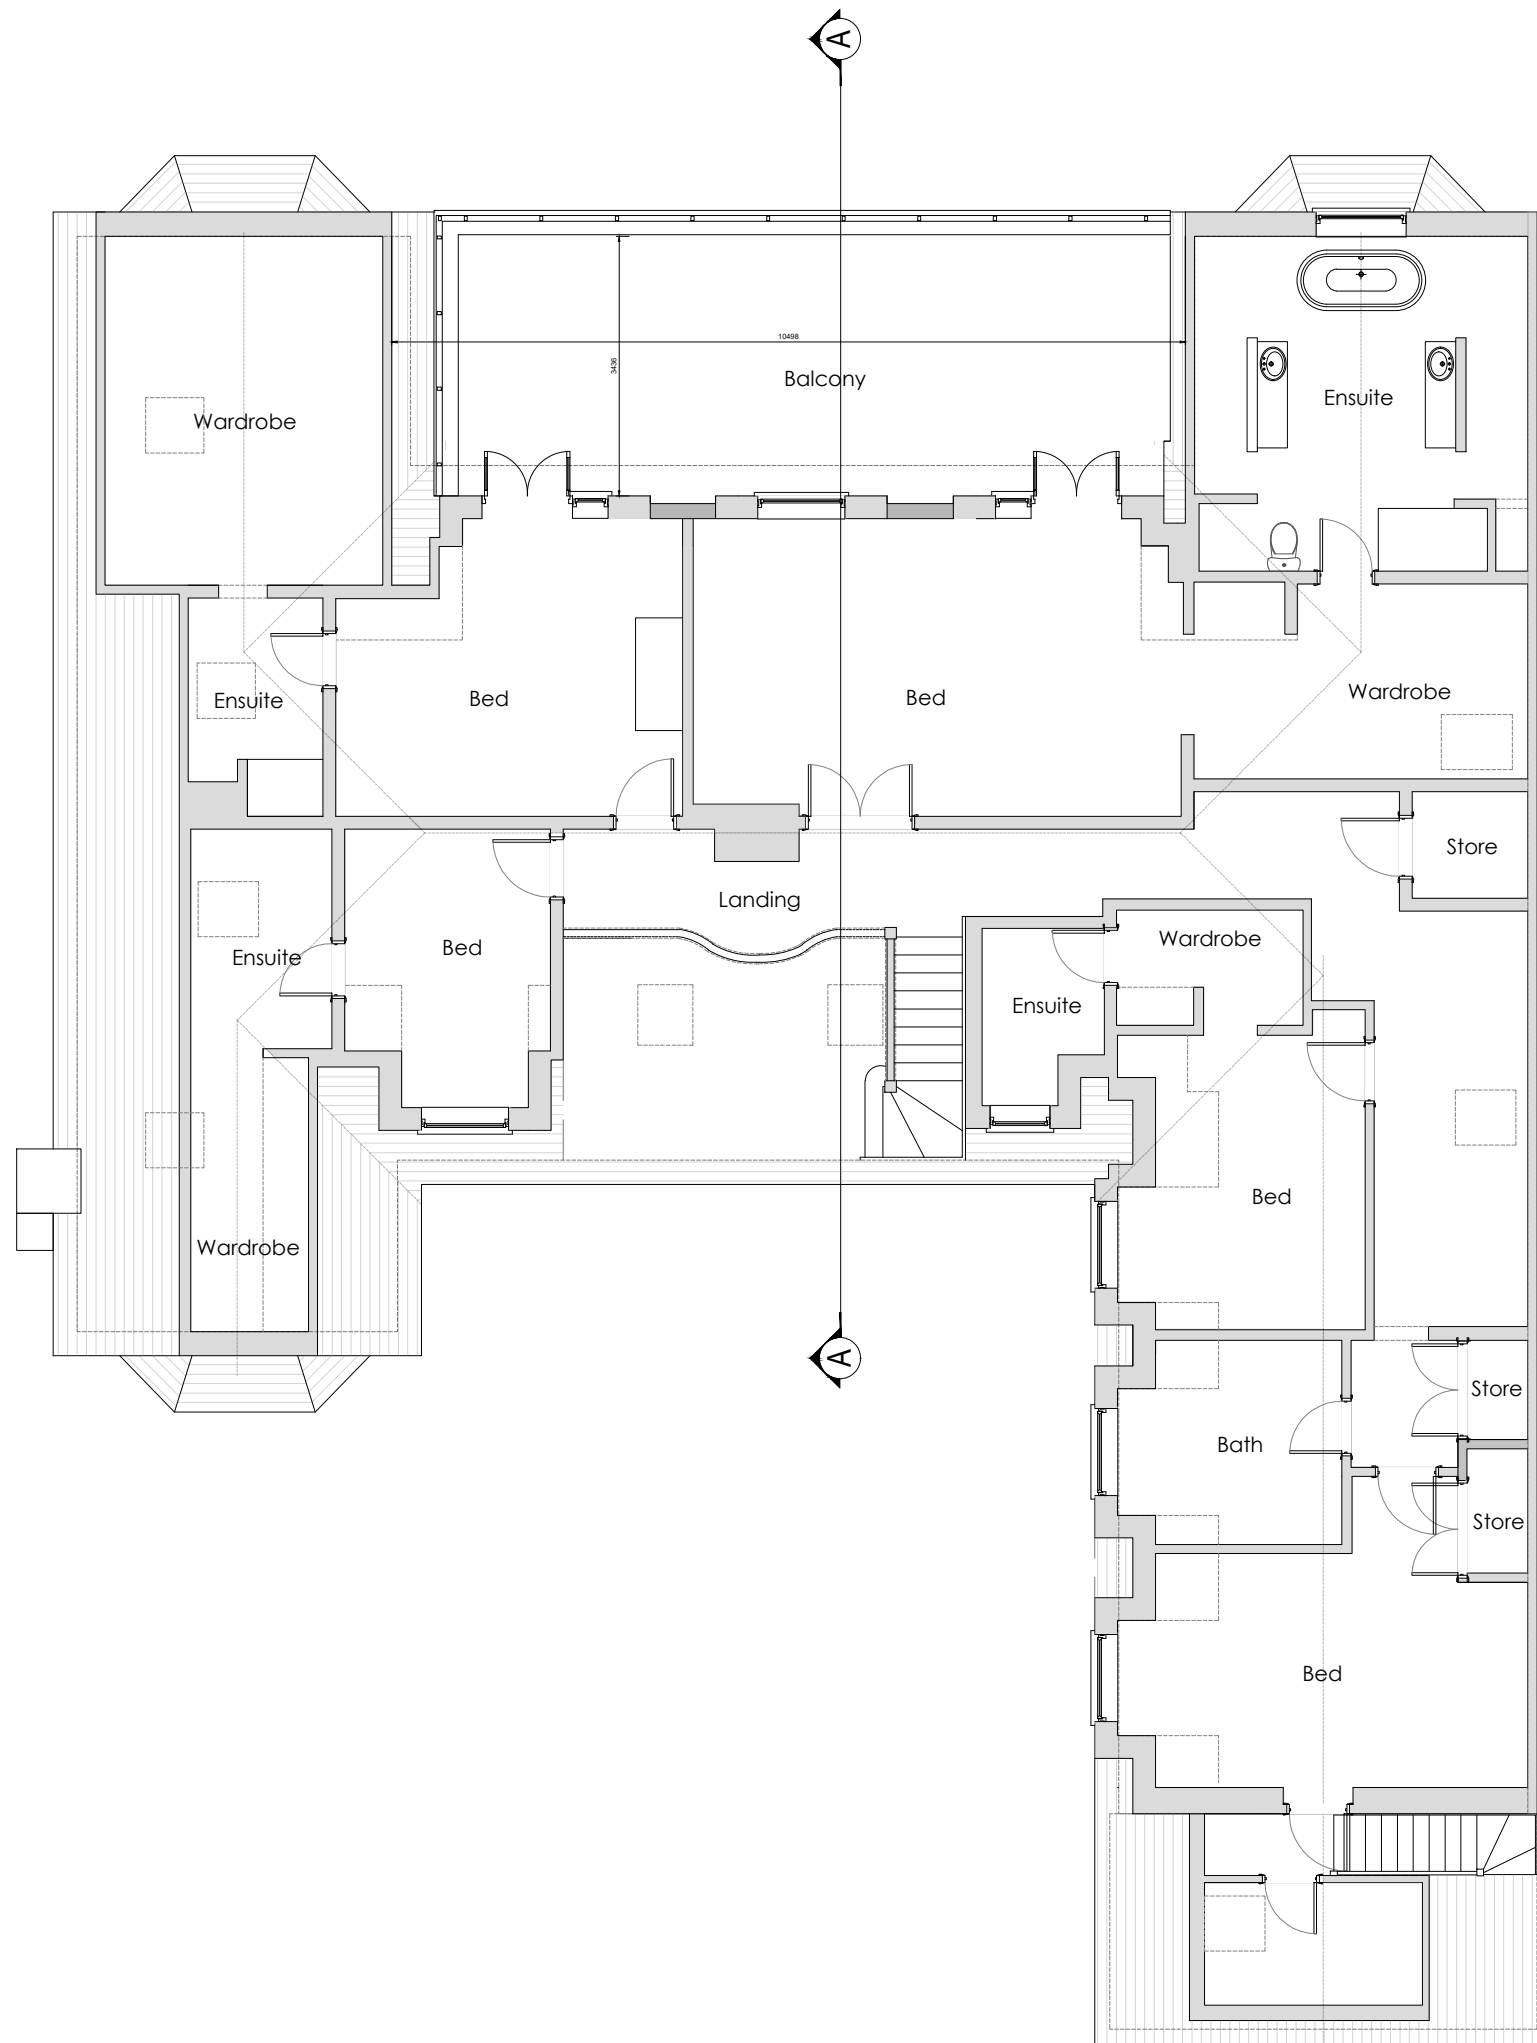

Scale 1:100



Key

Rev Date Description
Revisions

© Arcadia-Designs - This document and its design content is the copyright of ARCADIA-DESIGNS GROUP Ltd (Arcadia-Designs) and should NOT be copied or reproduced without written consent of the practice.
This drawing should be read in conjunction with all other information including project specification. Use written dimensions only and DO NOT scale. Site dimensions to be checked on site prior to ordering materials.



T: 07562740771 E: admin@arcadia-designs.co.uk
W: www.arcadia-designs.co.uk

Project
Single Storey Rear
With flat roof balcony

Client

Address
Coppid Hill House
Barkham Road
RG41 4TG

Drawing Title
Proposed First Floor Plan

Date Scale Drawn
15th May 2025 1:100 @ A3 SH

Drawing Number Revision
PCBR PL-204 /

PLANNING