





front elevation (W)




rear elevation (E)

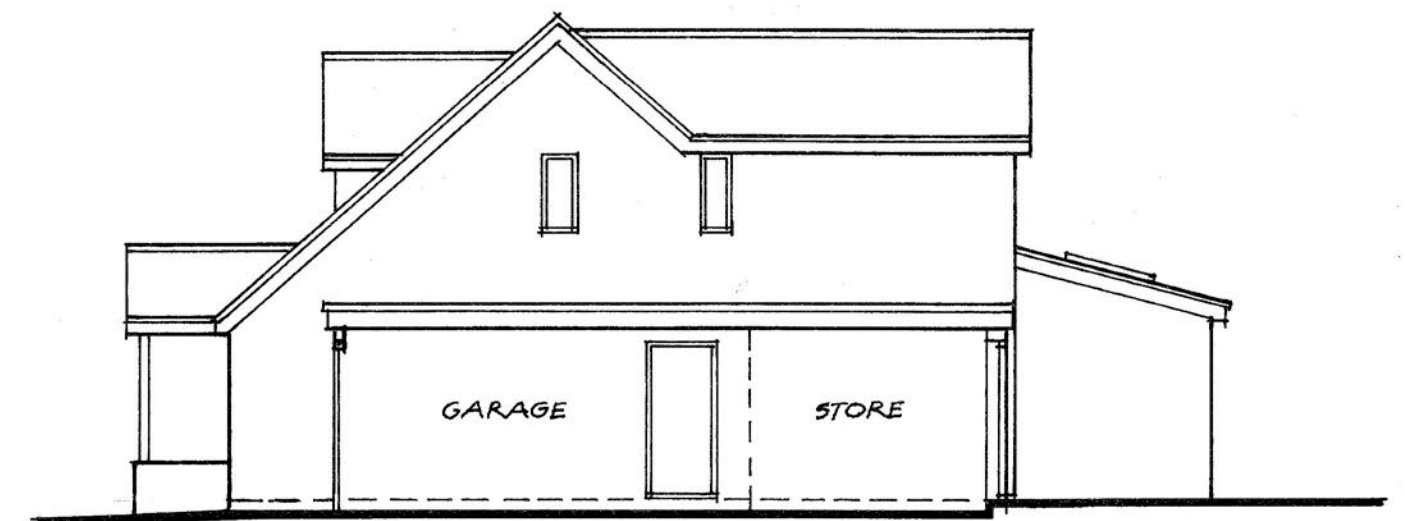


side elevation / section (S)

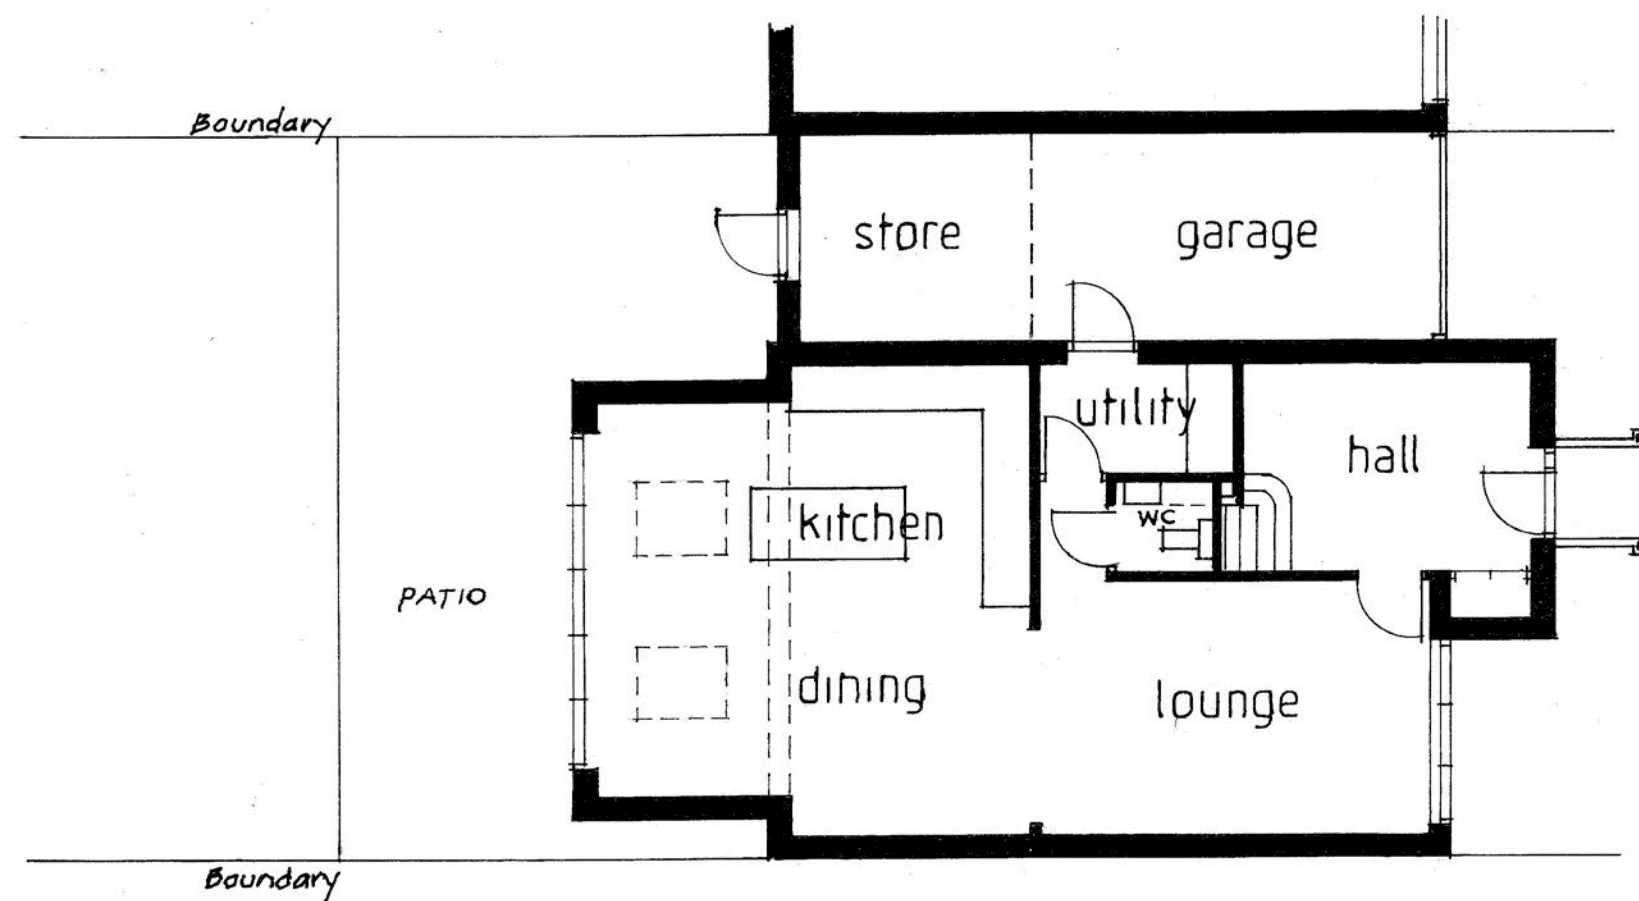

ground floor plan

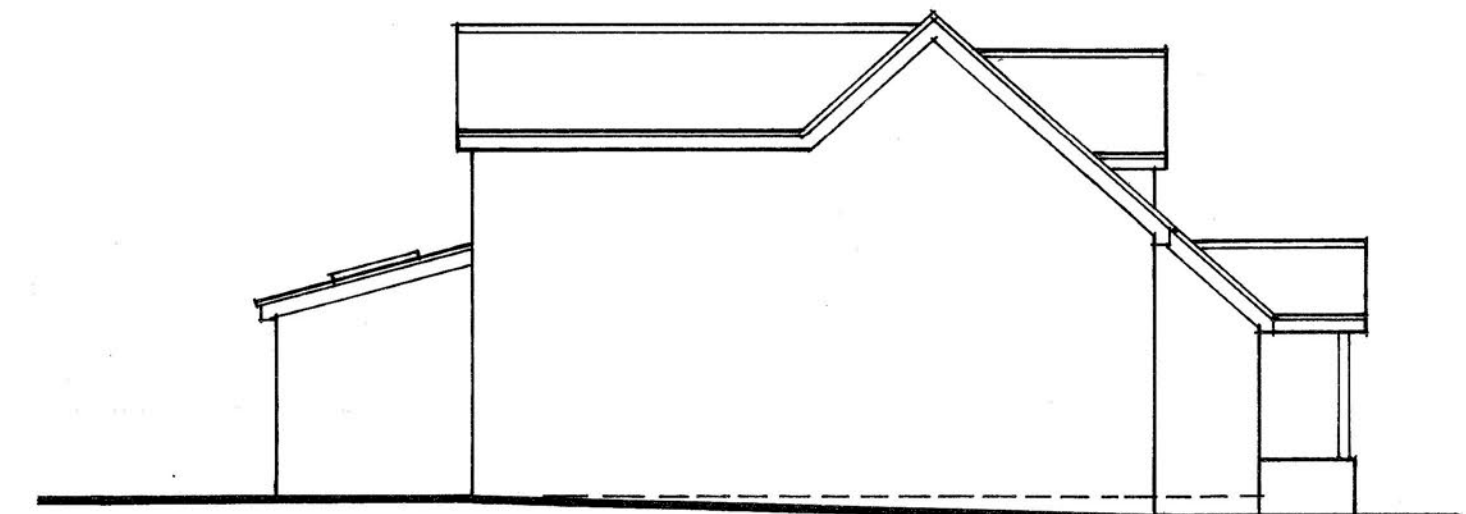

side elevation (N)

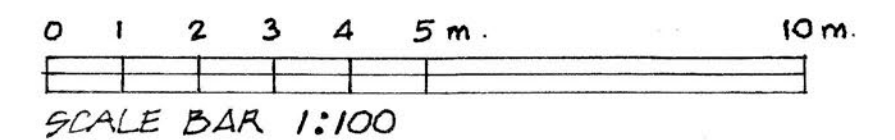


34, FIDLERS WALK, WARGRAVE, BERKSHIRE, RG10 8BA	Scale 1:100 Date march 2026 Revision
EXISTING	416-01


Countryside Designs countryside_designs@outlook.com	White Gables School Road Hurst Berks, RG10 0DR 0118 9340390 07811 252850
---	---




front elevation

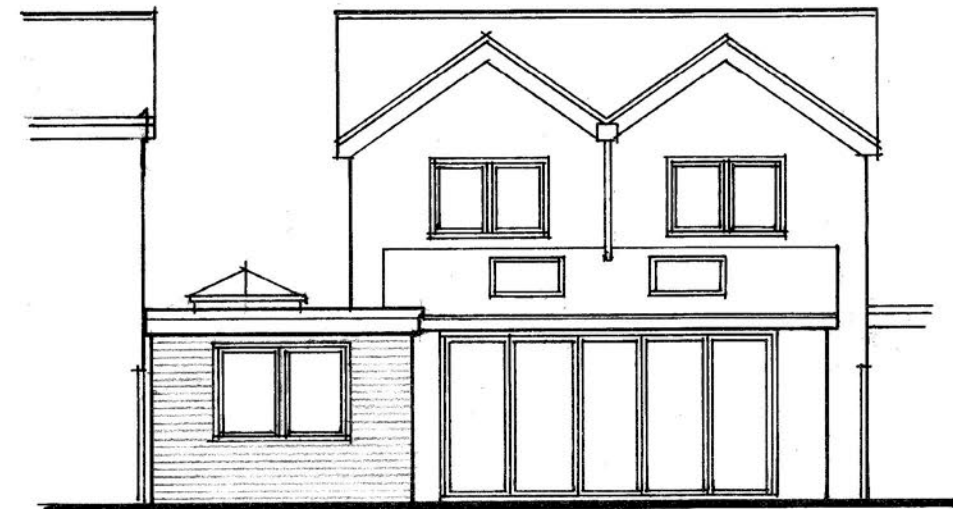


rear elevation

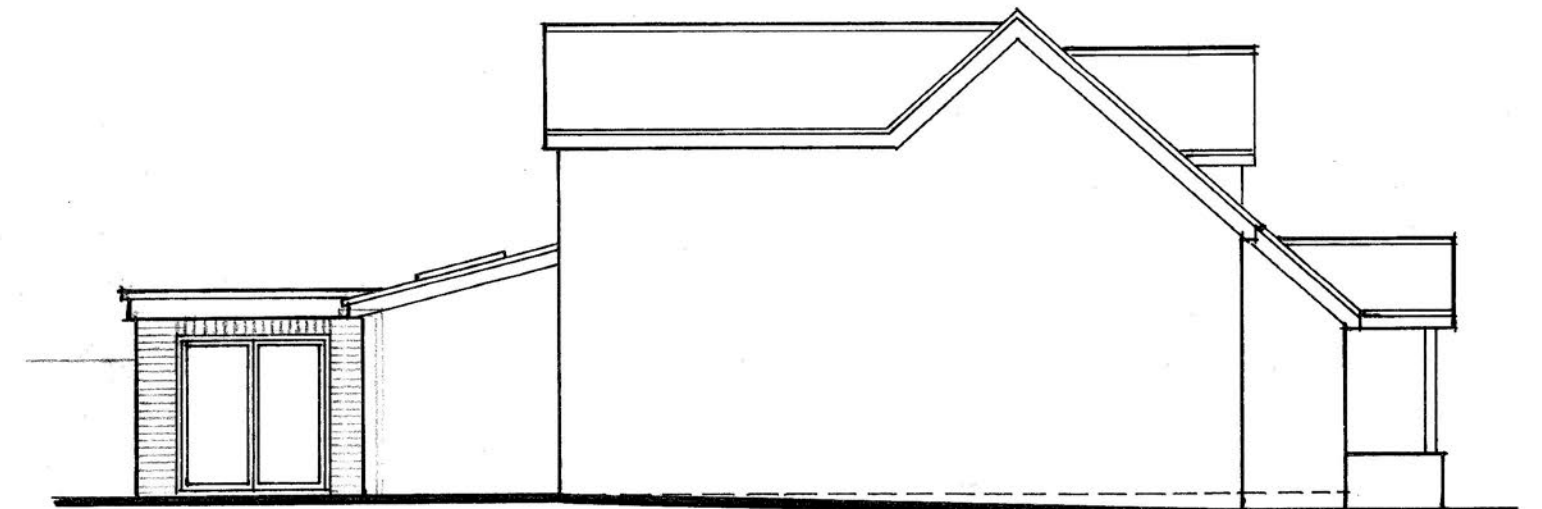

side elevation

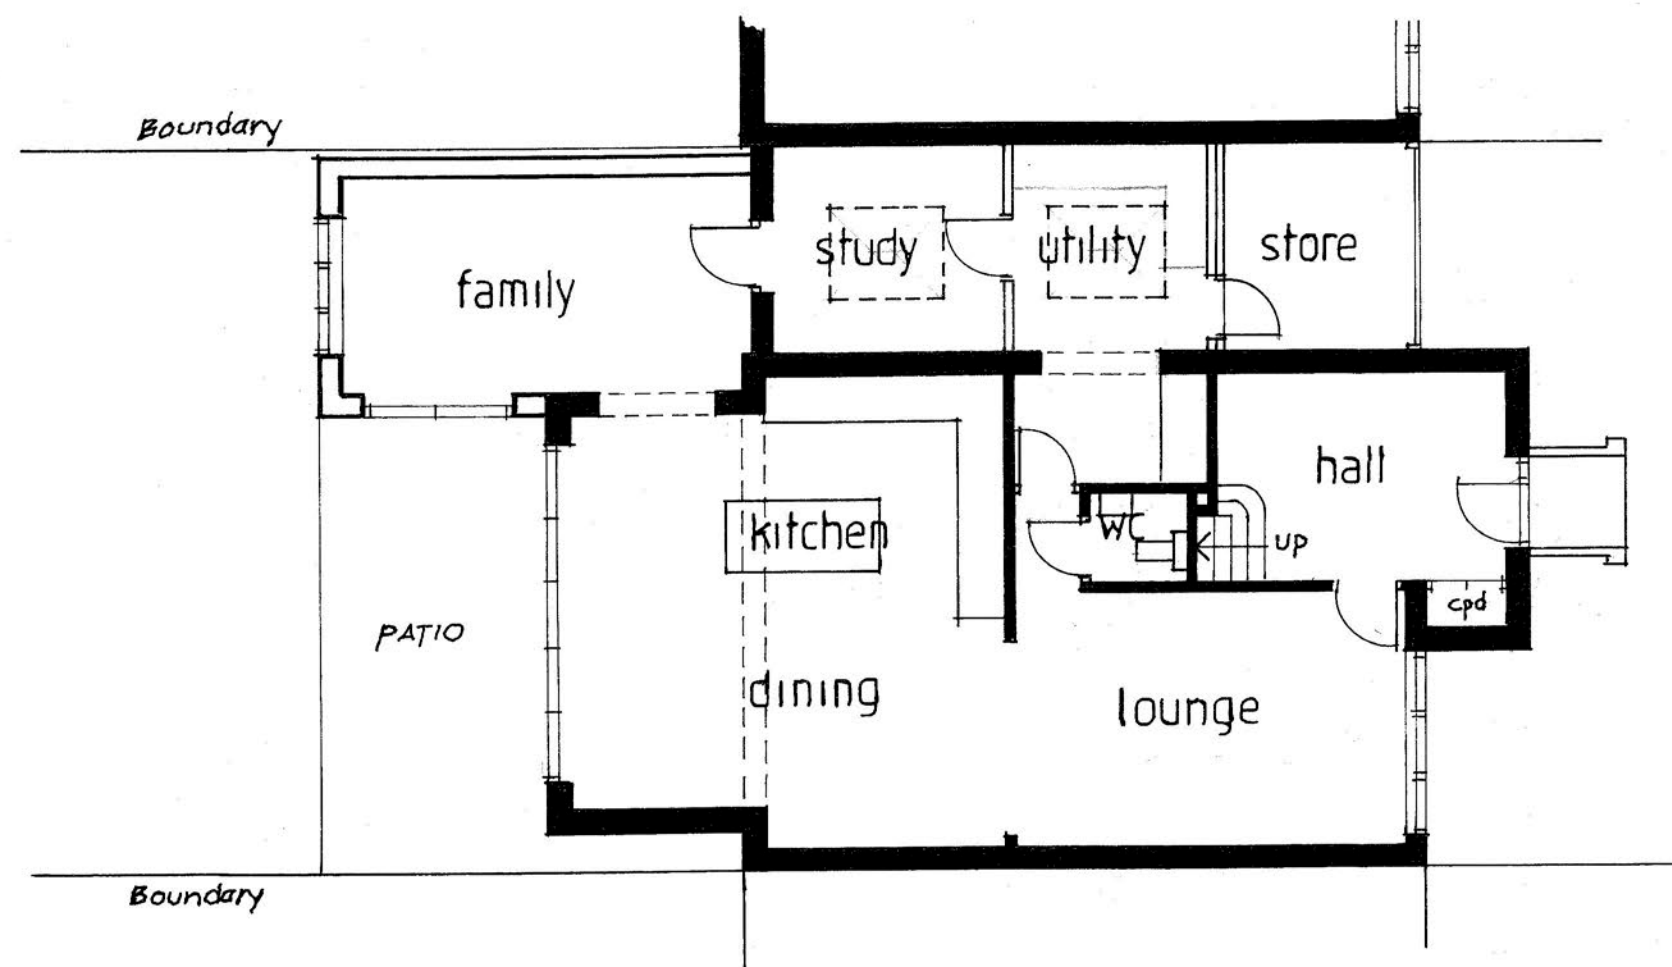

ground floor plan

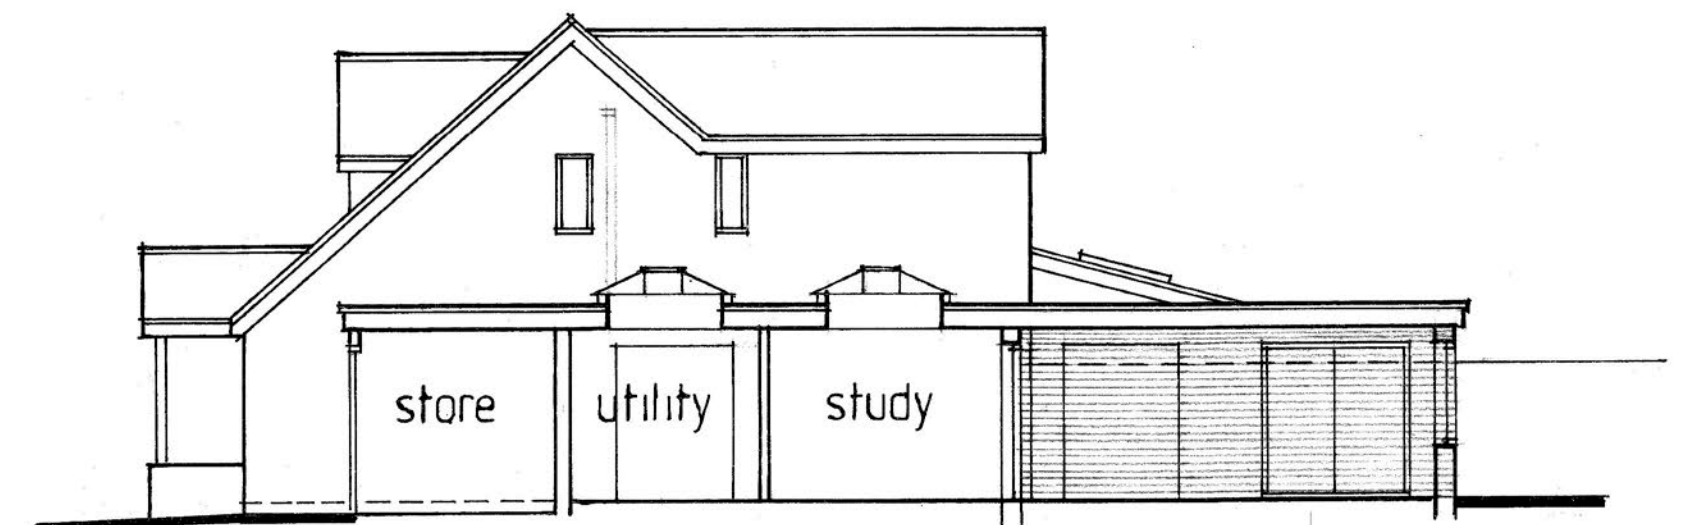

side elevation / section

0 1 2 3 4 5m. 10m
SCALE BAR 1:100

34, FIDLERS WALK,
WARGRAVE,
BERKSHIRE, RG10 8BA

Scale 1:100
Date march 2026
Revision

PROPOSED

416-02

**Countryside
Designs**
countryside_designs@outlook.com

White Gables
School Road
Hurst
Berks, RG10 0DR
0118 9340390
07811 252850