





PROPOSED FAUX CAST IRON PLASTIC HOPPER AND DOWN PIPE TO HOUSE ASHP PIPE WORK AND CABLES

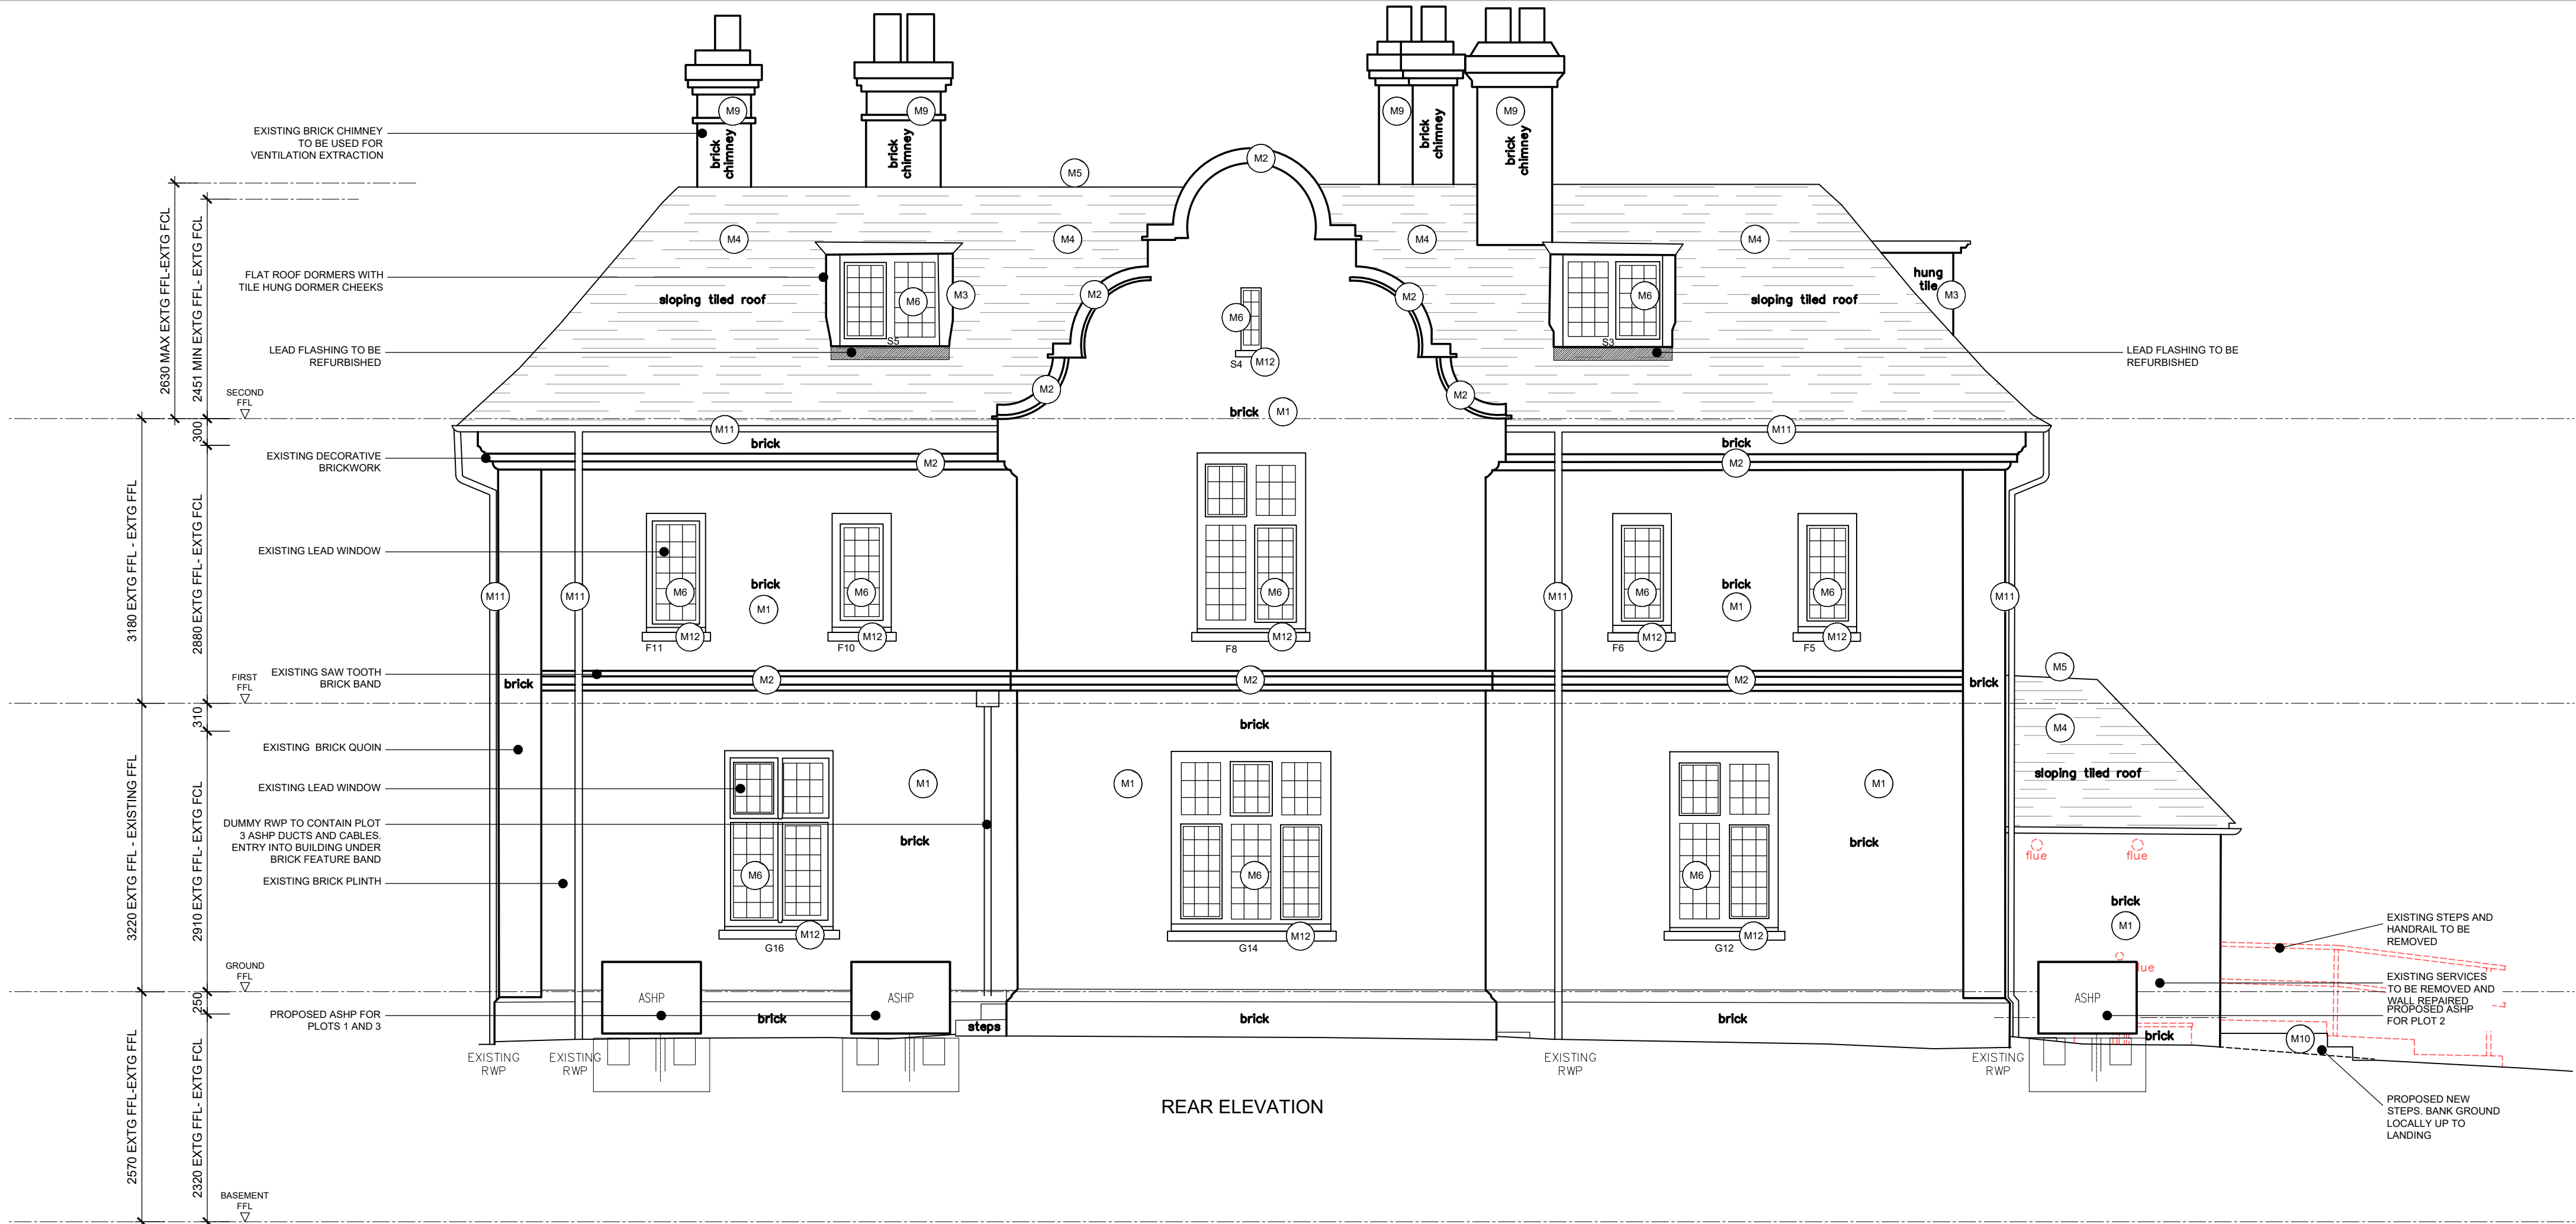

REAR ELEVATION

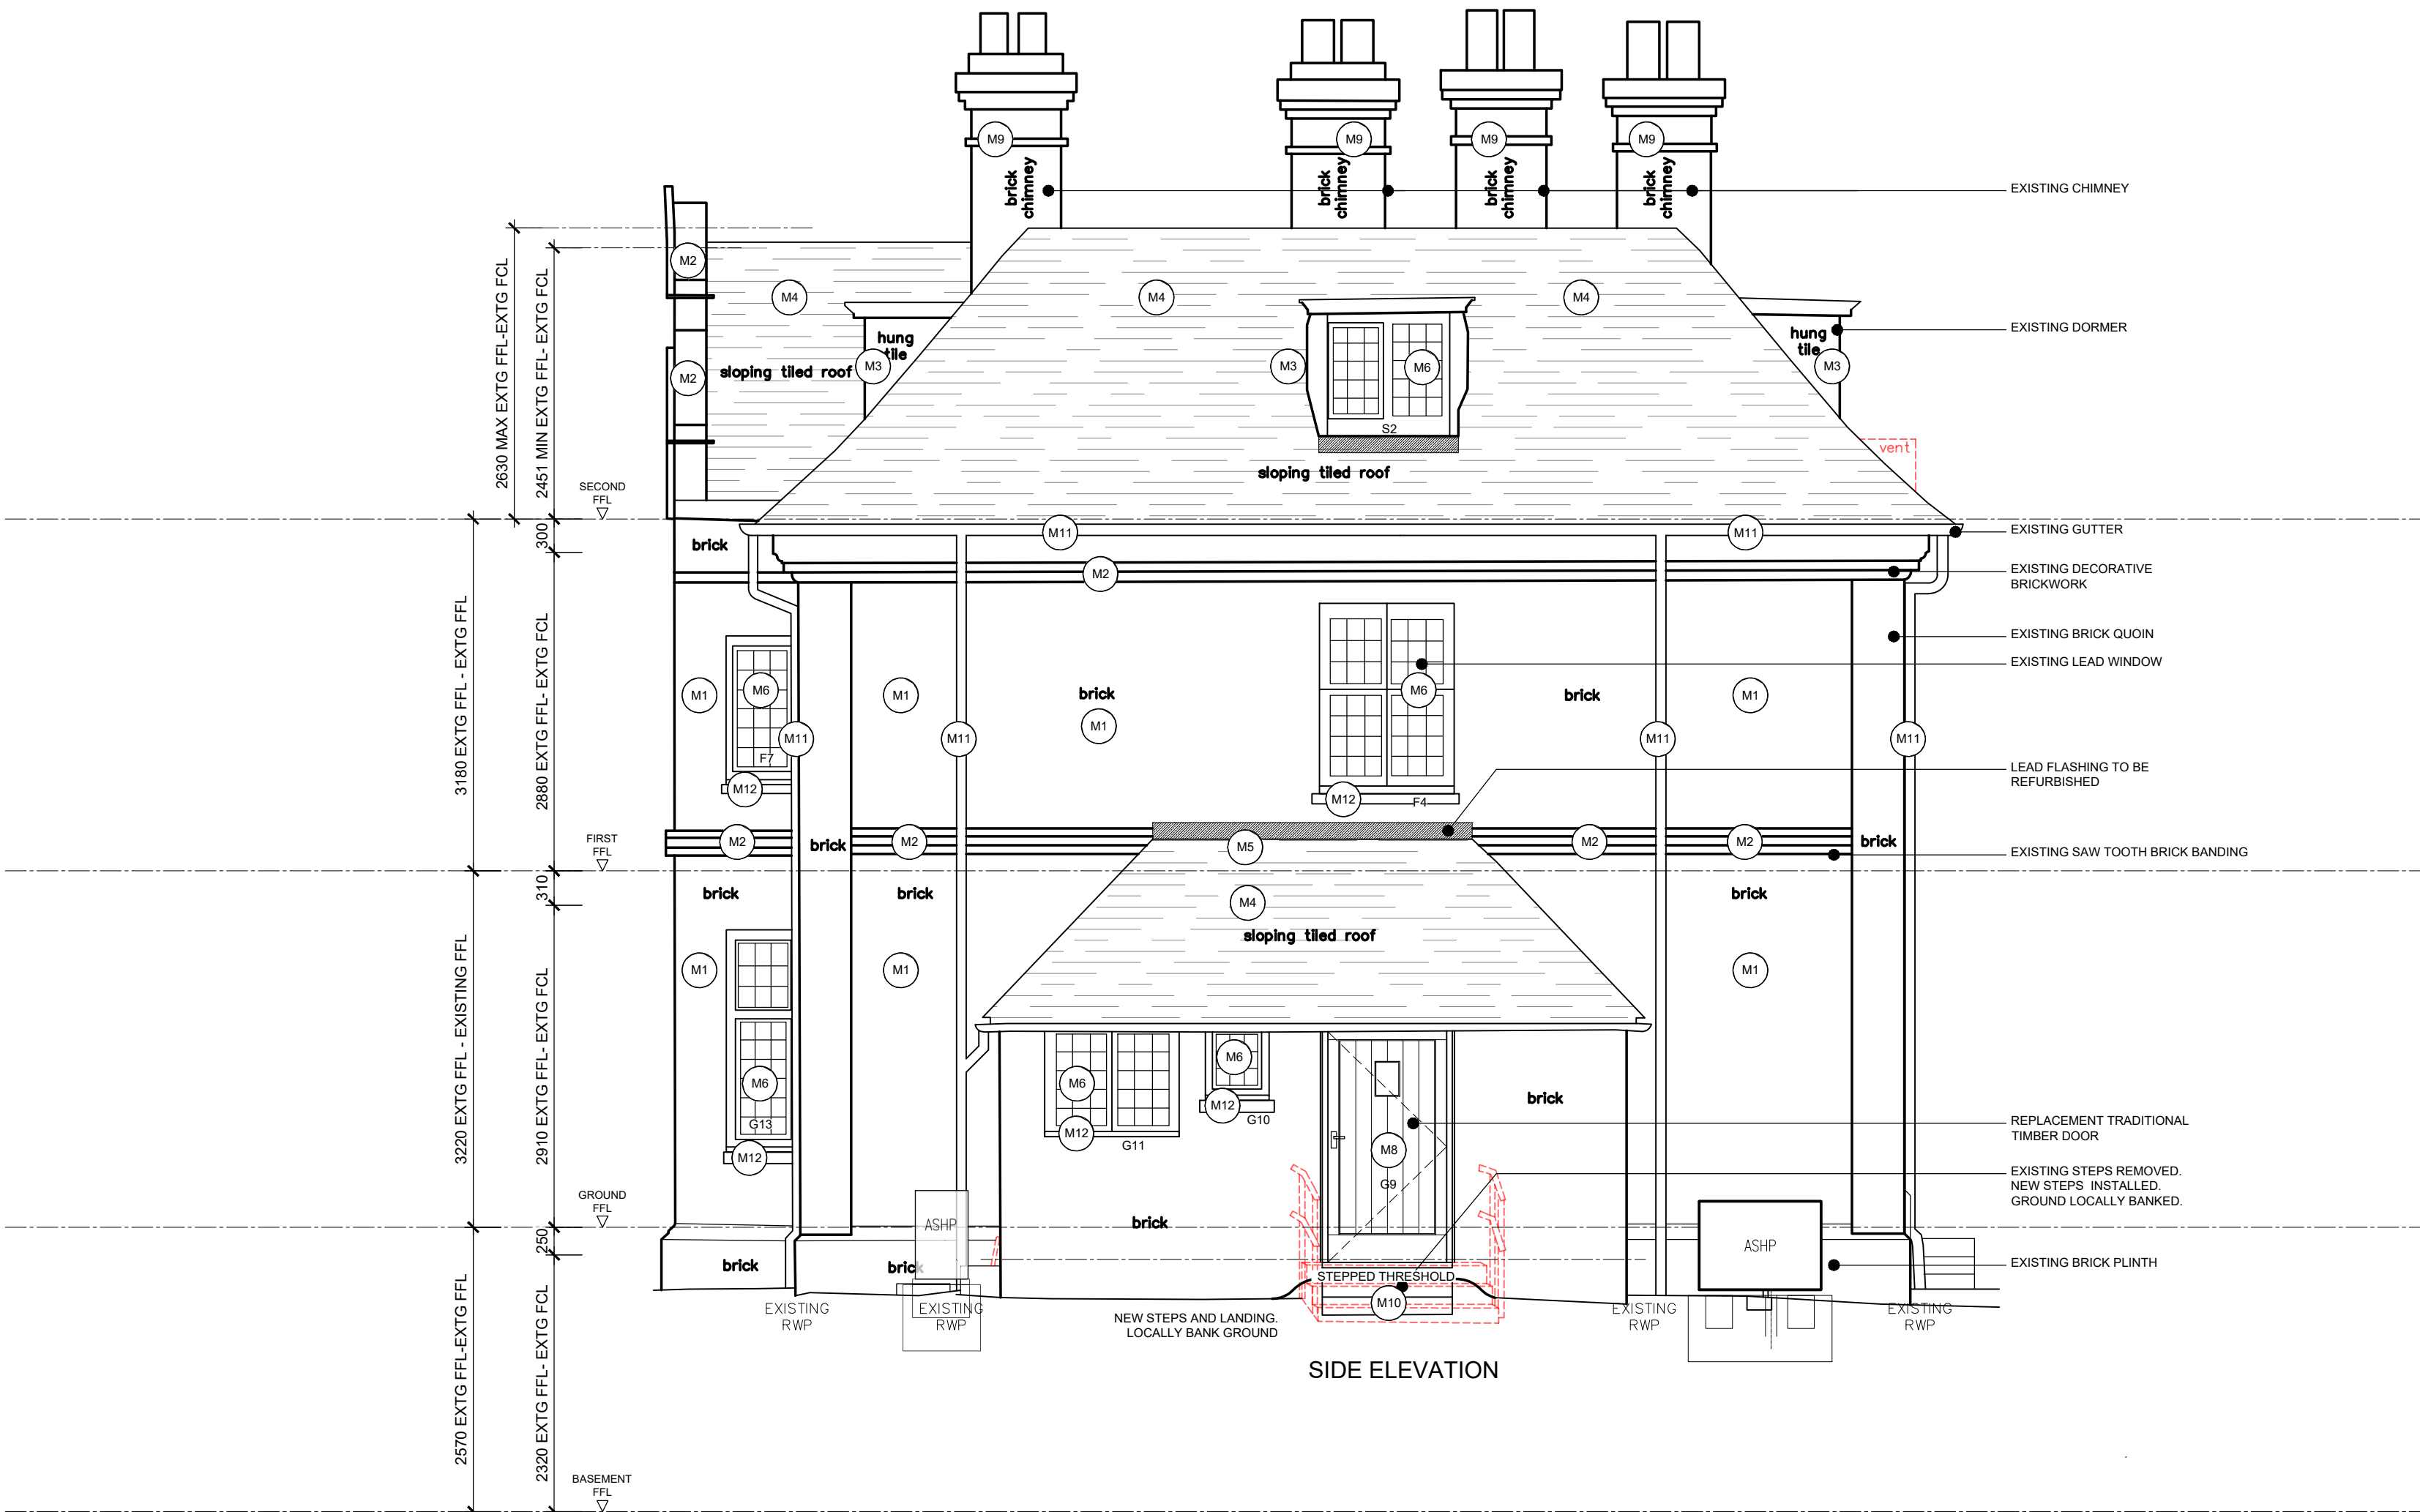

SIDE ELEVATION



SITE PHOTO OF EXISTING SECONDARY DOOR

DISCLAIMER NOTE
ADJACENT PROPERTIES AND BOUNDARIES ARE SHOWN FOR ILLUSTRATIVE PURPOSES ONLY AND HAVE NOT BEEN SURVEYED UNLESS OTHERWISE STATED.
ALL AREAS SHOWN ARE APPROXIMATE AND SHOULD BE VERIFIED BEFORE FORMING THE BASIS OF A DECISION.
DO NOT SCALE OTHER THAN FOR PLANNING APPLICATION PURPOSES.
ALL DIMENSIONS MUST BE CHECKED BY THE CONTRACTOR BEFORE COMMENCING WORK ON SITE.
NO DEVIATION FROM DRAWING WILL BE PERMITTED WITHOUT THE PRIOR WRITTEN CONSENT OF ASCOT DESIGN.
THE COPYRIGHT OF THIS DRAWING REMAINS WITH ASCOT DESIGN AND MAY NOT BE REPRODUCED IN ANY FORM PROVISIONALLY. INSPECTION OF GROUND CONDITIONS IS ESSENTIAL PRIOR TO WORK COMMENCING.
REASSESSMENT IS ESSENTIAL WHEN THE GROUND CONDITIONS ARE APPARENT, AND REDESIGN MAY BE NECESSARY IN THE LIGHT OF SOIL CONDITIONS FOUND. THE RESPONSIBILITY FOR ESTABLISHING THE SOIL AND SUB-SOIL CONDITIONS RESTS WITH THE CONTRACTOR.


MATERIALS LEGEND

M1	EXISTING BRICK. ANY DAMAGE / REMOVED SERVICES TO BE MADE GOOD WITH MATCHING BRICK AND MORTAR.
M2	EXISTING FEATURE BRICKWORK TO BE RETAINED.
M3	EXISTING TILE HANGING TO BE RETAINED
M4	EXISTING PLAIN TILES TO PITCHED ROOF. ANY DAMAGED AREA TO BE MADE GOOD
M5	EXISTING FLAT ROOF. REPLACE LEAD FAT ROOF TO LSA GUIDANCE
M6	EXISTING WINDOWS TO BE RETAINED. TO BE INSPECTED BY CLIENT AND SPECIALIST, TO BE REFURISH WHERE REQUIRED BY SPECIALIST
M7	FRONT DOOR TO BE RETAINED
M8	NEW SECONDARY EXTERNAL DOOR. TRADITIONAL COTTAGE STYLE TIMBER DOOR WITH GROOVES AND VISION PANEL. REFER TO SITE PHOTO.
M9	EXISTING BRICK CHIMNEY STACKS. FLUE ROUTES TO BE USED FOR POSSIBLE NEW VENTILATION DUCTWORK
M10	NEW EXTERNAL STEPS AND LANDING. REFER TO EXTERNAL MATERIAL SCHEDULE FOR FINISH.
M11	EXISTING GUTTER AND RAINWATER DOWN PIPE TO BE RETAINED
M12	EXISTING BRICK CILL
M13	-
M14	-
M15	-

NOTES
PLEASE NOTE, ONLY TYPICAL LOCATIONS ARE INDICATED BY THE ABOVE 'MATERIAL TAGS'. IF IN DOUBT PLEASE ASK - PLEASE READ IN CONJUNCTION WITH APPROVED MATERIALS SCHEDULE

----- EXISTING STRUCTURE OR FITTINGS OR SERVICES TO BE REMOVED INDICATED THUS

Rev	Date	Detail	Drawn	Chk
C3	17.03.26	HOPPER IMAGE ADDED.	RS	-
C2	10.12.25	FLAT ROOF CHANGE TO LEAD.	RS	-
C1	29.08.25	CONSTRUCTION ISSUE	RS	CH
P2	13.06.25	WINDOW REFS ADDED.	RS	CH
P1	27.05.25	PRELIMINARY ISSUE	RS	CH

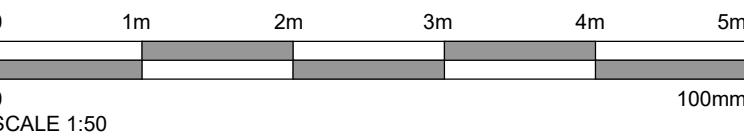

Status
CONSTRUCTION

ASCOT DESIGN
Timeless architecture

HEAD OFFICE
Ashurst Manor,
Ashurst Park, Church
Lane, Sunninghill,
Ascot, SL5 8DD
Tel: 01344 299 330

MANCHESTER
No. 1 Booths Park,
Chelford Road,
Knutsford,
WA16 9CS
Tel: 01565 756 147

LONDON
29 Farm Street,
Mayfair,
London,
W1J 8RL
Tel: 020 39940015

Email: info@ascotdesign.com
www.ascotdesign.com

f i p in y

Client
MR STEVE HICKS

Project Title
**THE MOAT HOUSE, BIGGS LANE,
ARBORFIELD, WOKINGHAM RG29LN**

Drawing Title
REAR & SIDE ELEVATIONS

Scale
1:50@ A1

Date
MAY 2025

Drawn
RJS

Rev
C3

Job N°
25-J4803

Drawing N°
12-002

The Copyright in this document and design is confidential to and the property of Ascot Design Limited.