


KEY:

APPLICATION BOUNDARY
APPROX. 219.00 SQM

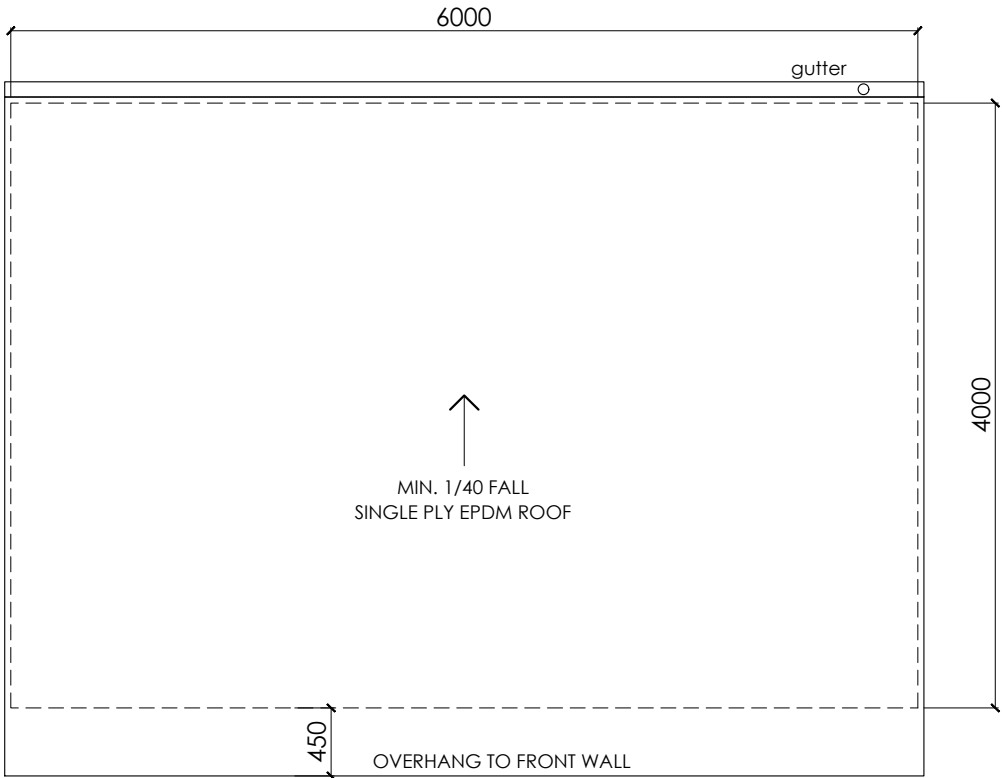

PROJECT
63 GROVER AVENUE
WOKINGHAM
RG41 1BP

TITLE
OUTBUILDING
ROOF PLAN

STATUS
PLANNING

SCALE	DATE	DRAWN
1:50	24.01.25	KR

JOB/DRG NO.	REV
250101/P05	-



KOSMA RYBAK LTD. 124 CITY ROAD EC1V 2NX LONDON
WWW.KOSMARYBAK.COM M@KOSMARYBAK.COM T:07719700256
THIS DRAWING IS © COPYRIGHT OF KOSMA RYBAK LTD
APPLICATION PURPOSES ONLY. DO NOT SCALE FOR ANY OTHER PURPOSE. USE FIGURED
DIMENSIONS ONLY. SUBJECT TO SITE SURVEY AND ALL NECESSARY CONSENTS. ALL
DIMENSIONS TO BE CHECKED BY USER AND ANY DISCREPANCIES, ERRORS OR OMISSIONS TO BE
REPORTED TO THE ARCHITECT BEFORE WORK COMMENCES. THIS DRAWING IS TO BE READ IN
CONJUNCTION WITH ALL OTHER RELEVANT MATERIALS.

Scale 1:50

