



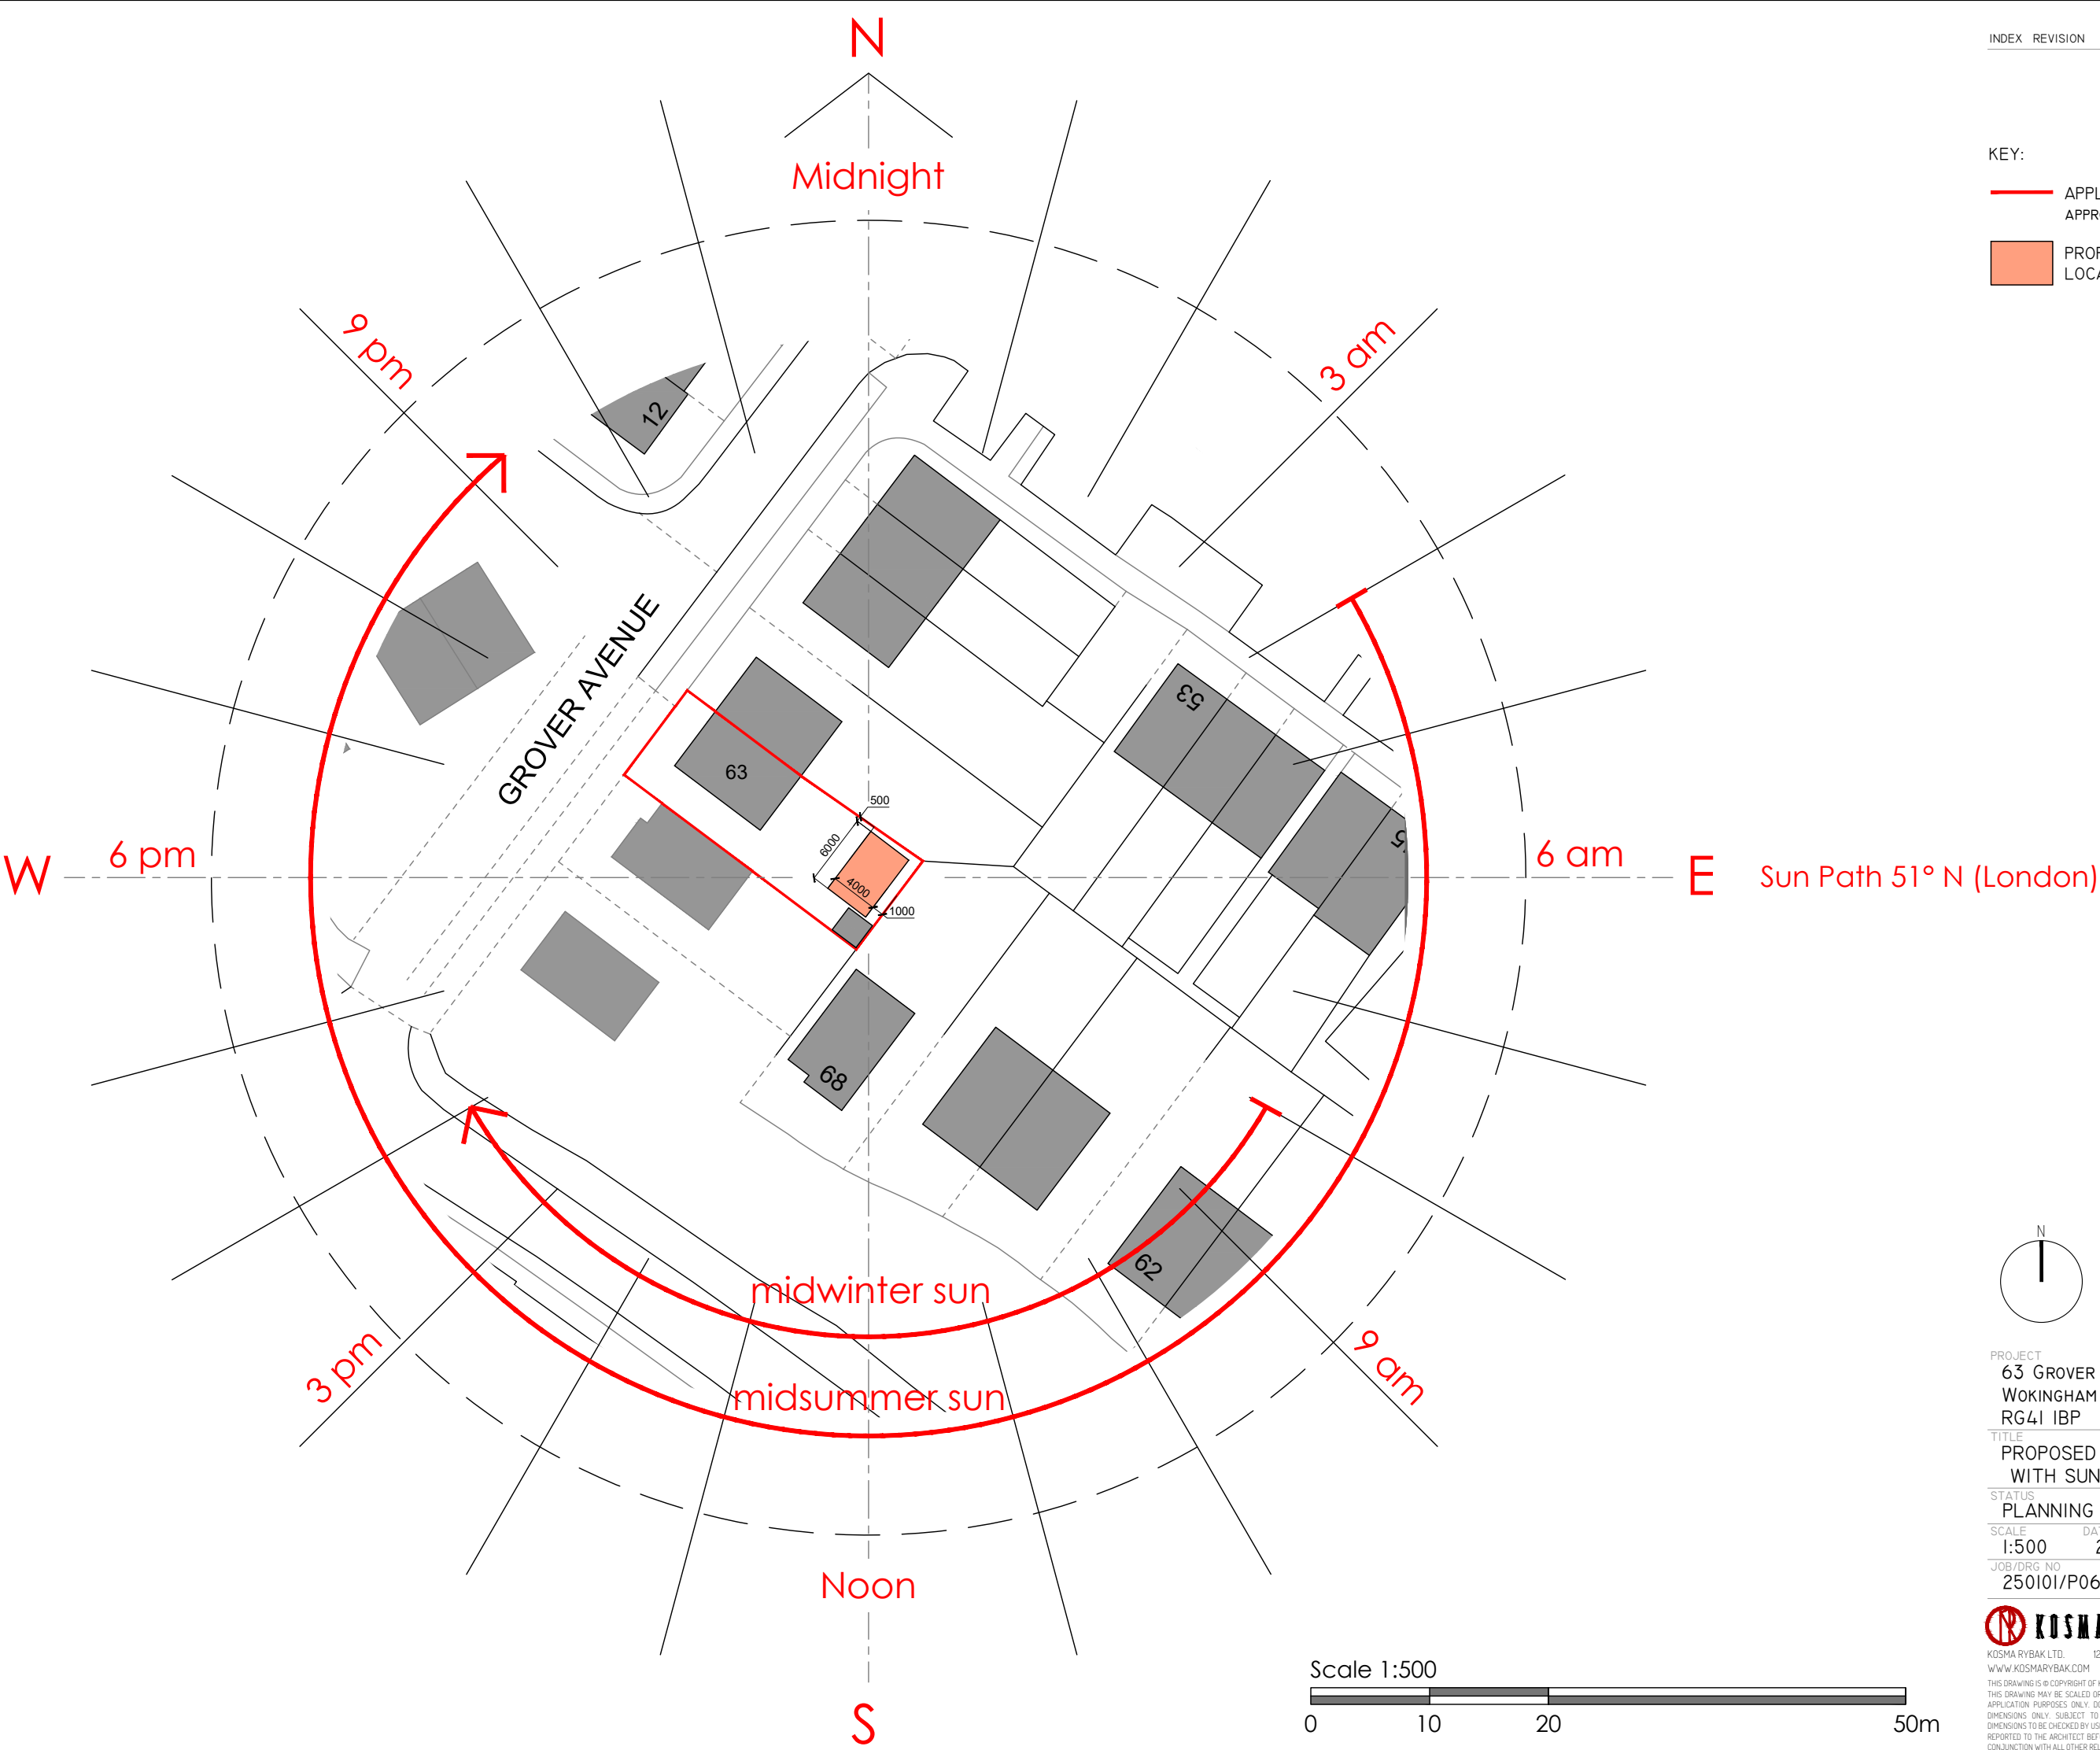

KEY:

APPLICATION BOUNDARY
APPROX. 219.00 SQM

PROPOSED OUTBUILDING
LOCATION

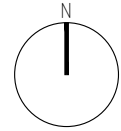

PROJECT			
63 GROVER AVENUE			
WOKINGHAM			
RG41 1BP			
TITLE			
PROPOSED SITE PLAN			
WITH SUN PATH			
STATUS			
PLANNING			
SCALE	DATE	DRAWN	
1:500	24.01.25	KR	
JOB/DRG NO.	REV		
250101/P06	-		

KOSMA RYBAK

KOSMA RYBAK LTD.

124 CITY ROAD

EC1V 2NX

LONDON

WWW.KOSMARYBAK.COM

M@KOSMARYBAK.COM

T:07719700256

THIS DRAWING IS © COPYRIGHT OF KOSMA RYBAK LTD
THIS DRAWING MAY BE SCALED OR CROSS REFERENCED TO THE SCALE BAR FOR PLANNING
APPLICATION PURPOSES ONLY. DO NOT SCALE FOR ANY OTHER PURPOSE. USE FIGURED
DIMENSIONS ONLY. SUBJECT TO SITE SURVEY AND ALL NECESSARY CONSENTS. ALL
DIMENSIONS TO BE CHECKED BY USER AND ANY DISCREPANCIES, ERRORS OR OMISSIONS TO BE
REPORTED TO THE ARCHITECT BEFORE WORK COMMENCES. THIS DRAWING IS TO BE READ IN
CONJUNCTION WITH ALL OTHER RELEVANT MATERIALS.