

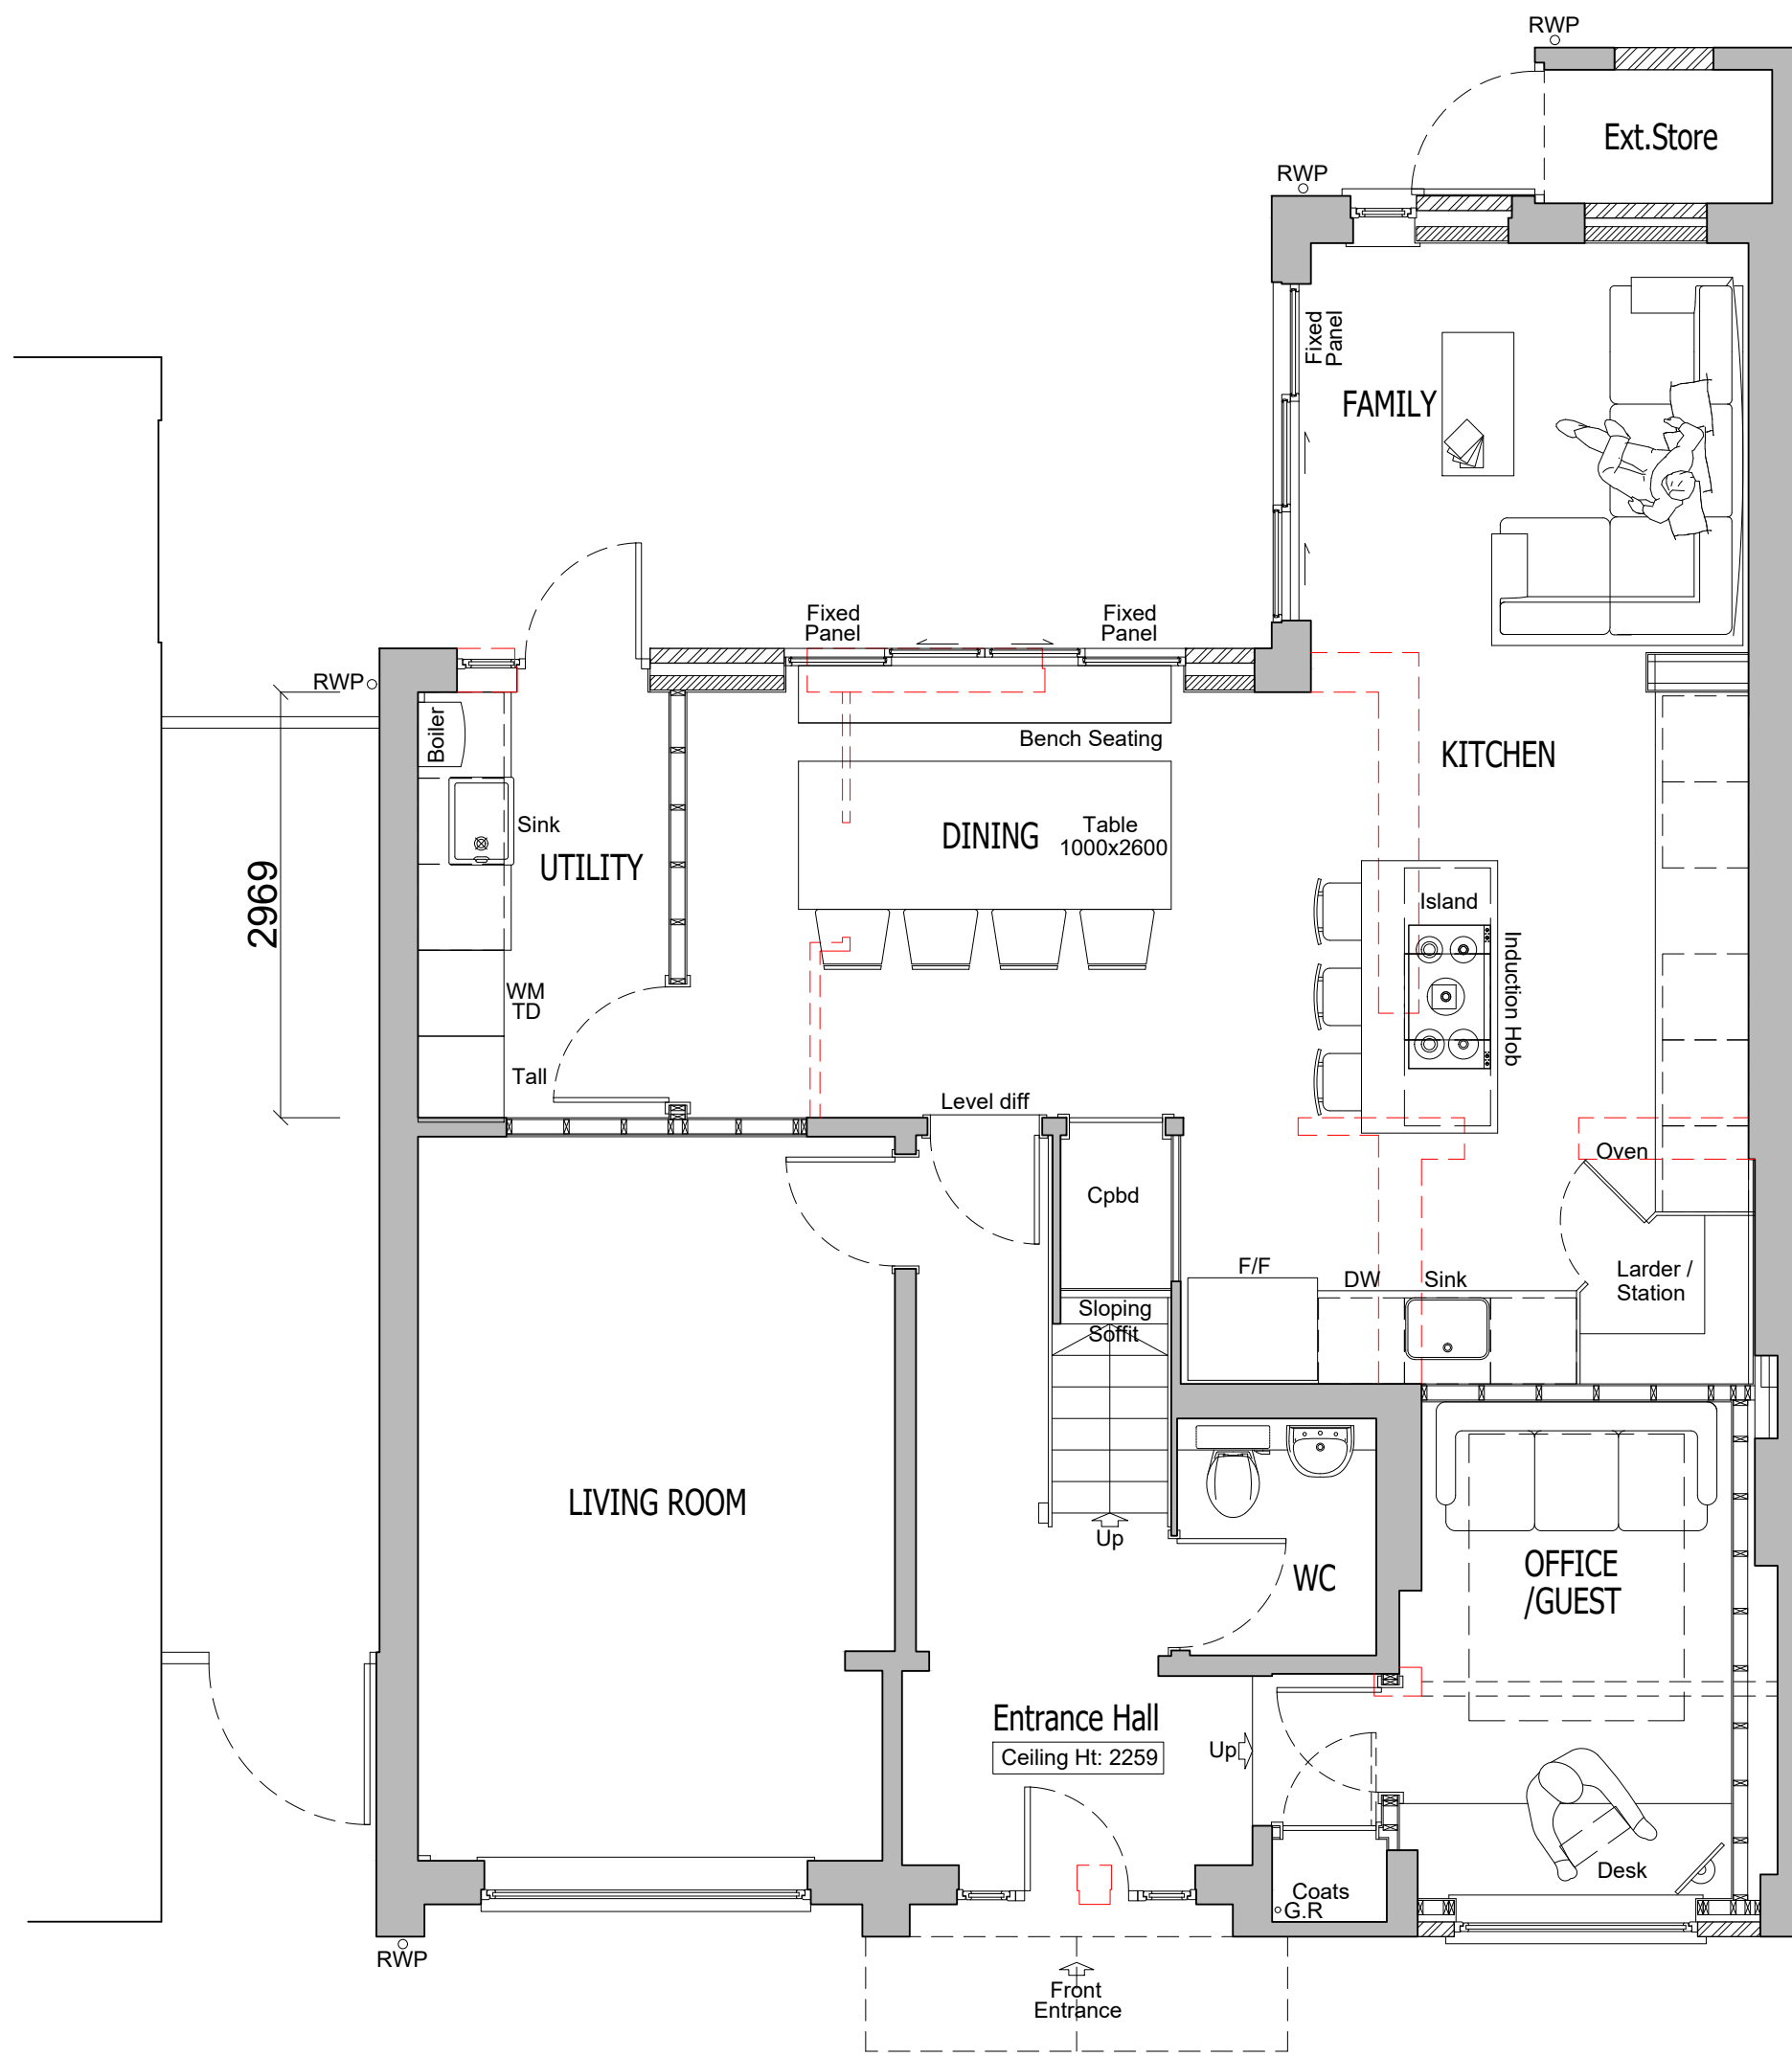



All dimensions are to be checked on site before work commences.
Figured dimensions to be taken in preference to scaled dimensions.
If in doubt please ask.
© Copyright reserved.

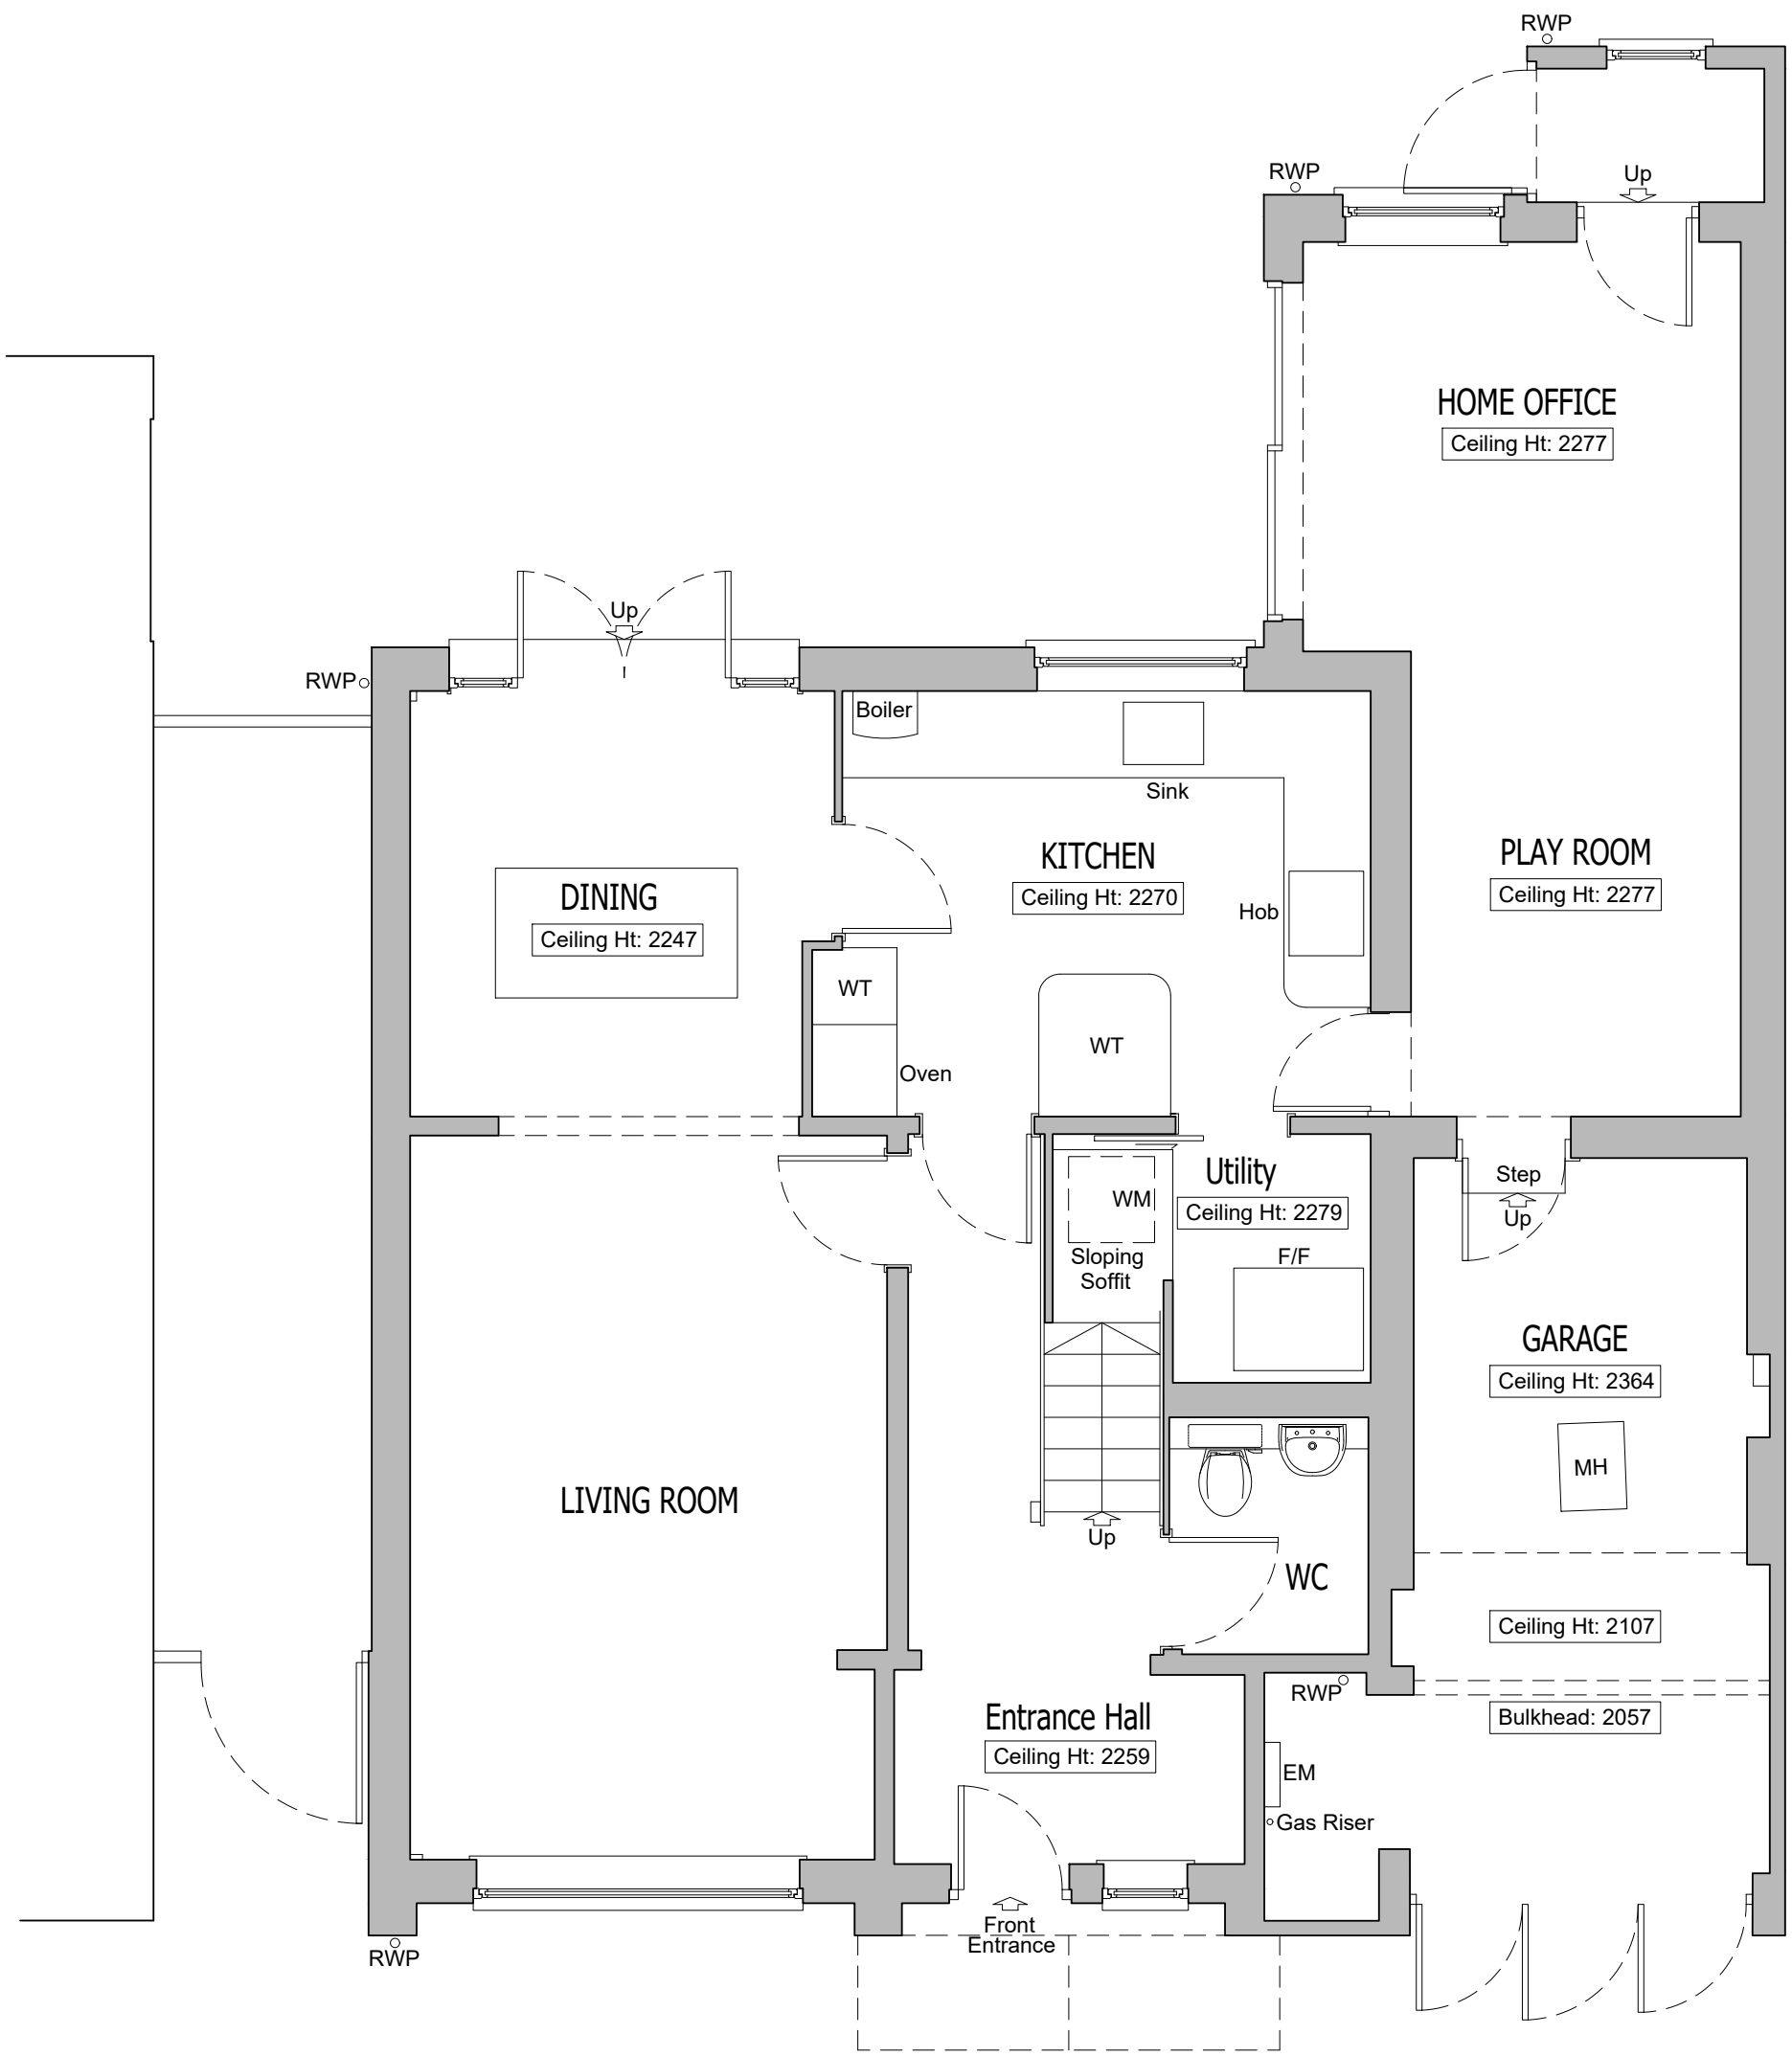

GROUND FLOOR PLAN As Proposed
Scale 1:50

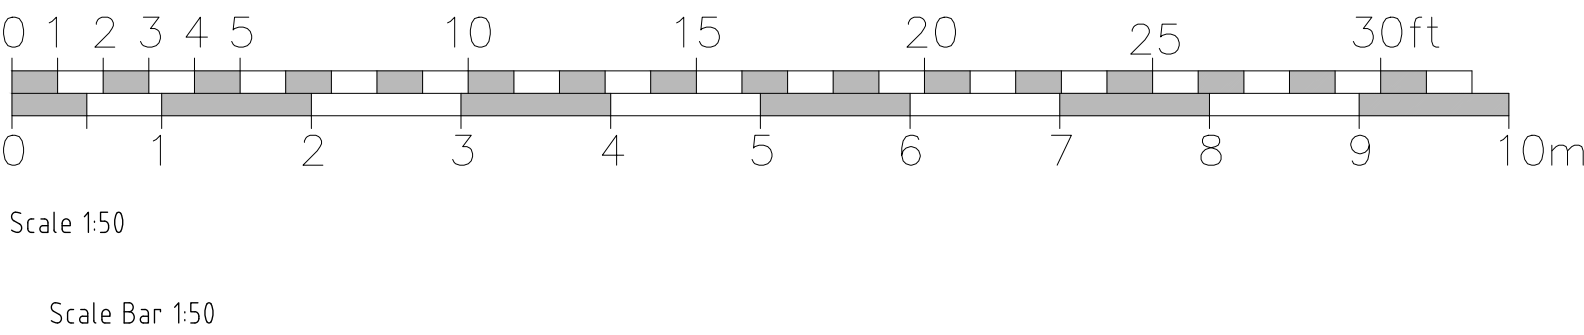

GROUND FLOOR PLAN As Existing
Scale 1:50

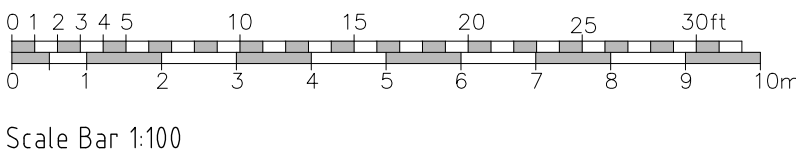

Rev	Description	Date	Initials
FOR PLANNING SUBMISSION			
HOLTHAM+NEWMAN ARCHITECTS			
The Old Dairy 282a Hyde End Road, Spencer's Wood, Reading, Berkshire, RG7 1DN		T: 07971 316499 E: hello@hnarchitects.co.uk	
Project: 5, The Ridgeway Wargrave Reading RG10 8AS			
Client Mr. and Mrs. I. Hall			
Drawing Title: General Arrangement Floor Plans Ground Floor Level - As Existing and Proposed			
Scale: 1:50 @A1		Dwg. No.: 2525-P100	Rev.: -
-			
Drawn by: DH			
Date: Feb 2025			