




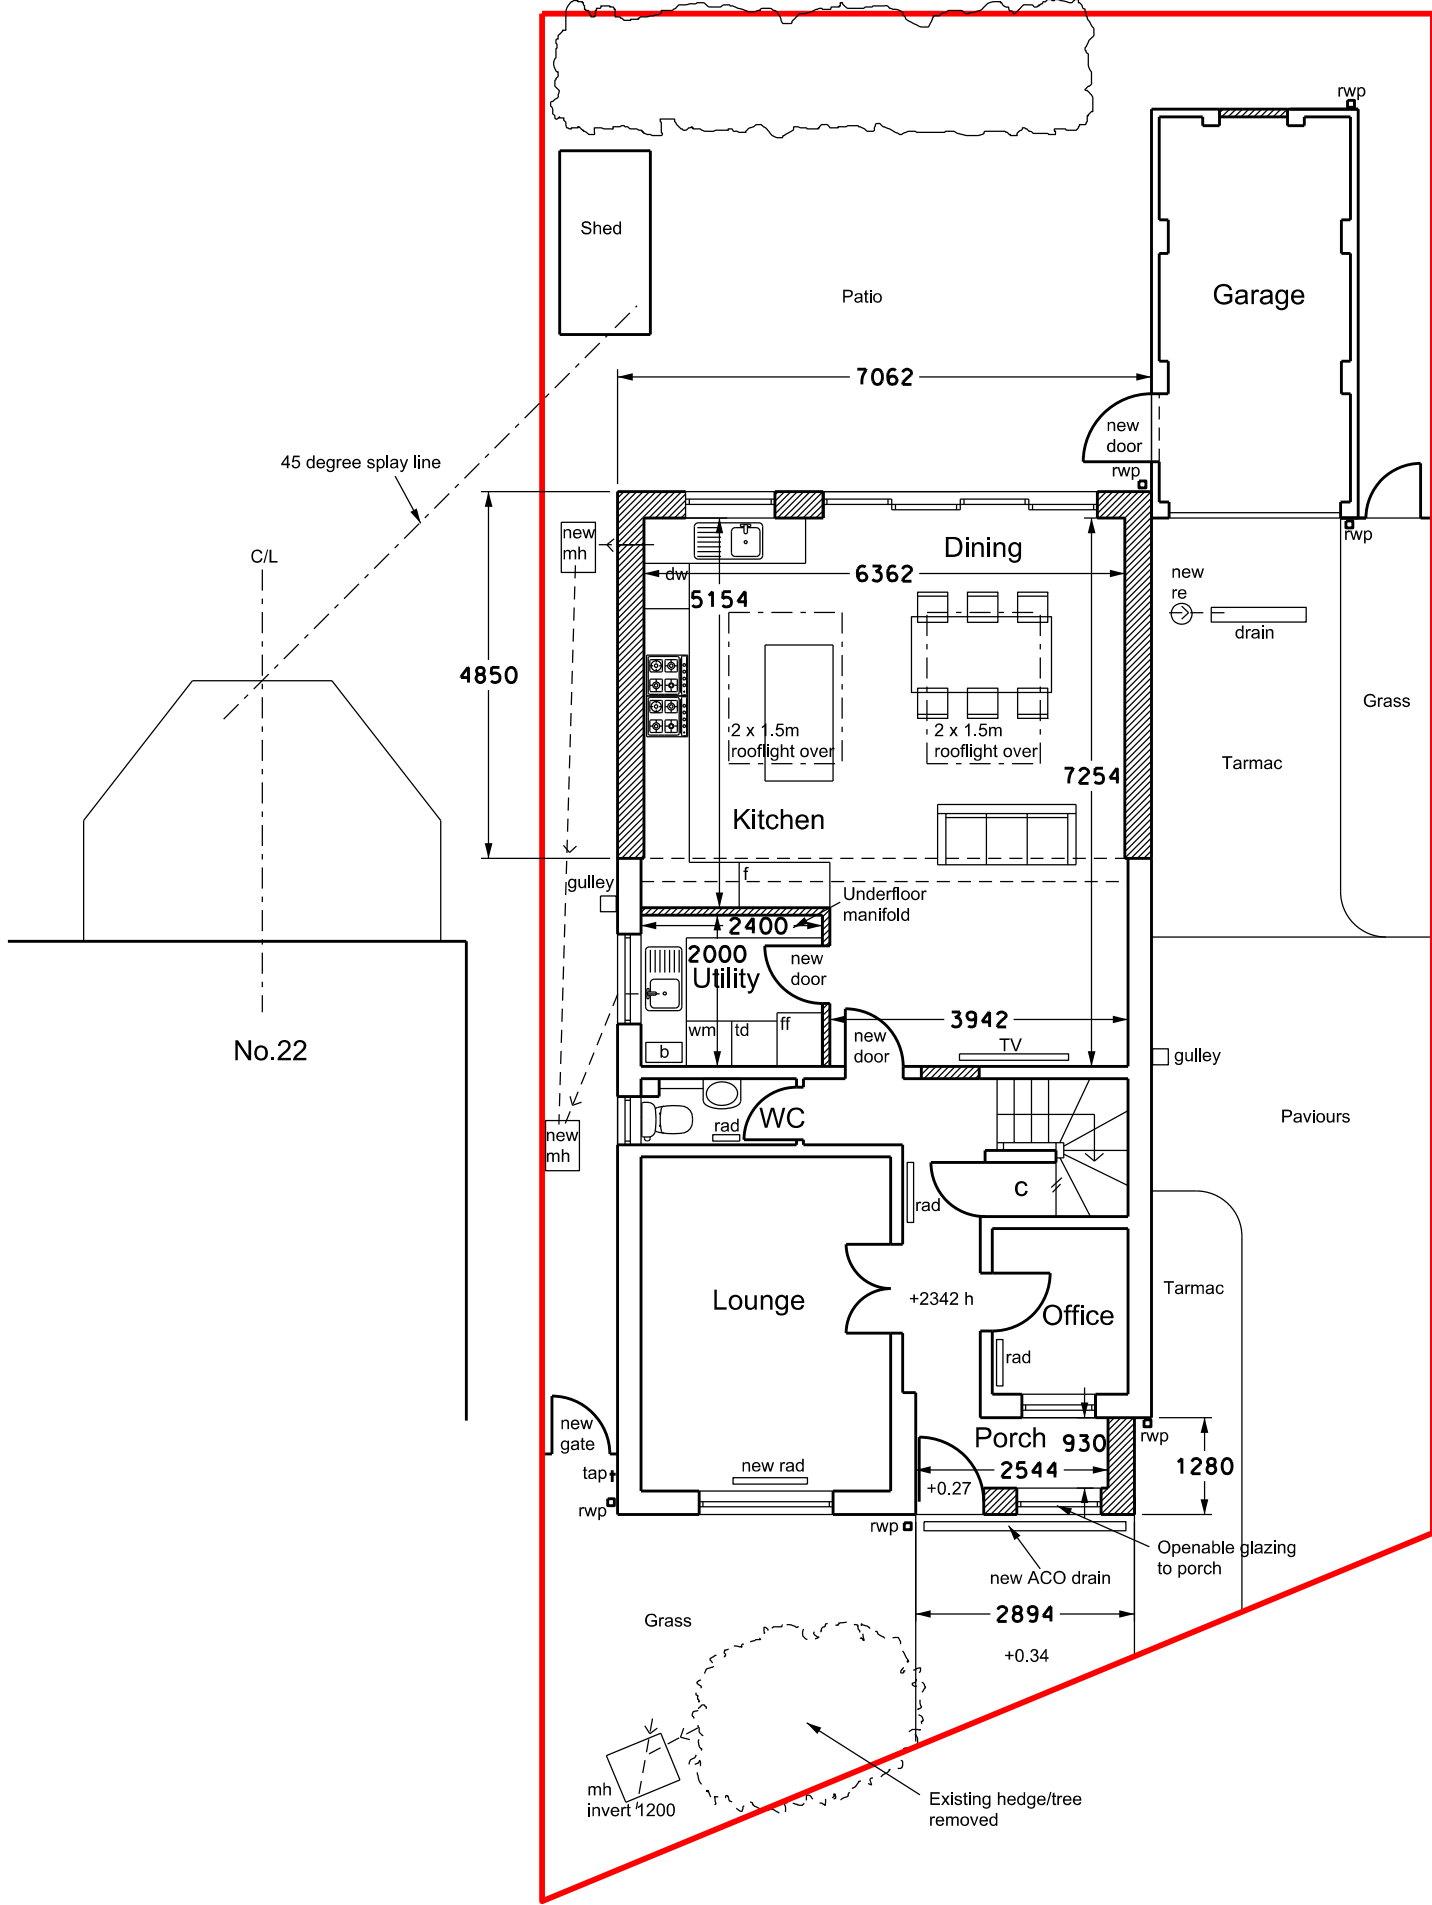


Proposed Ground Floor Plan

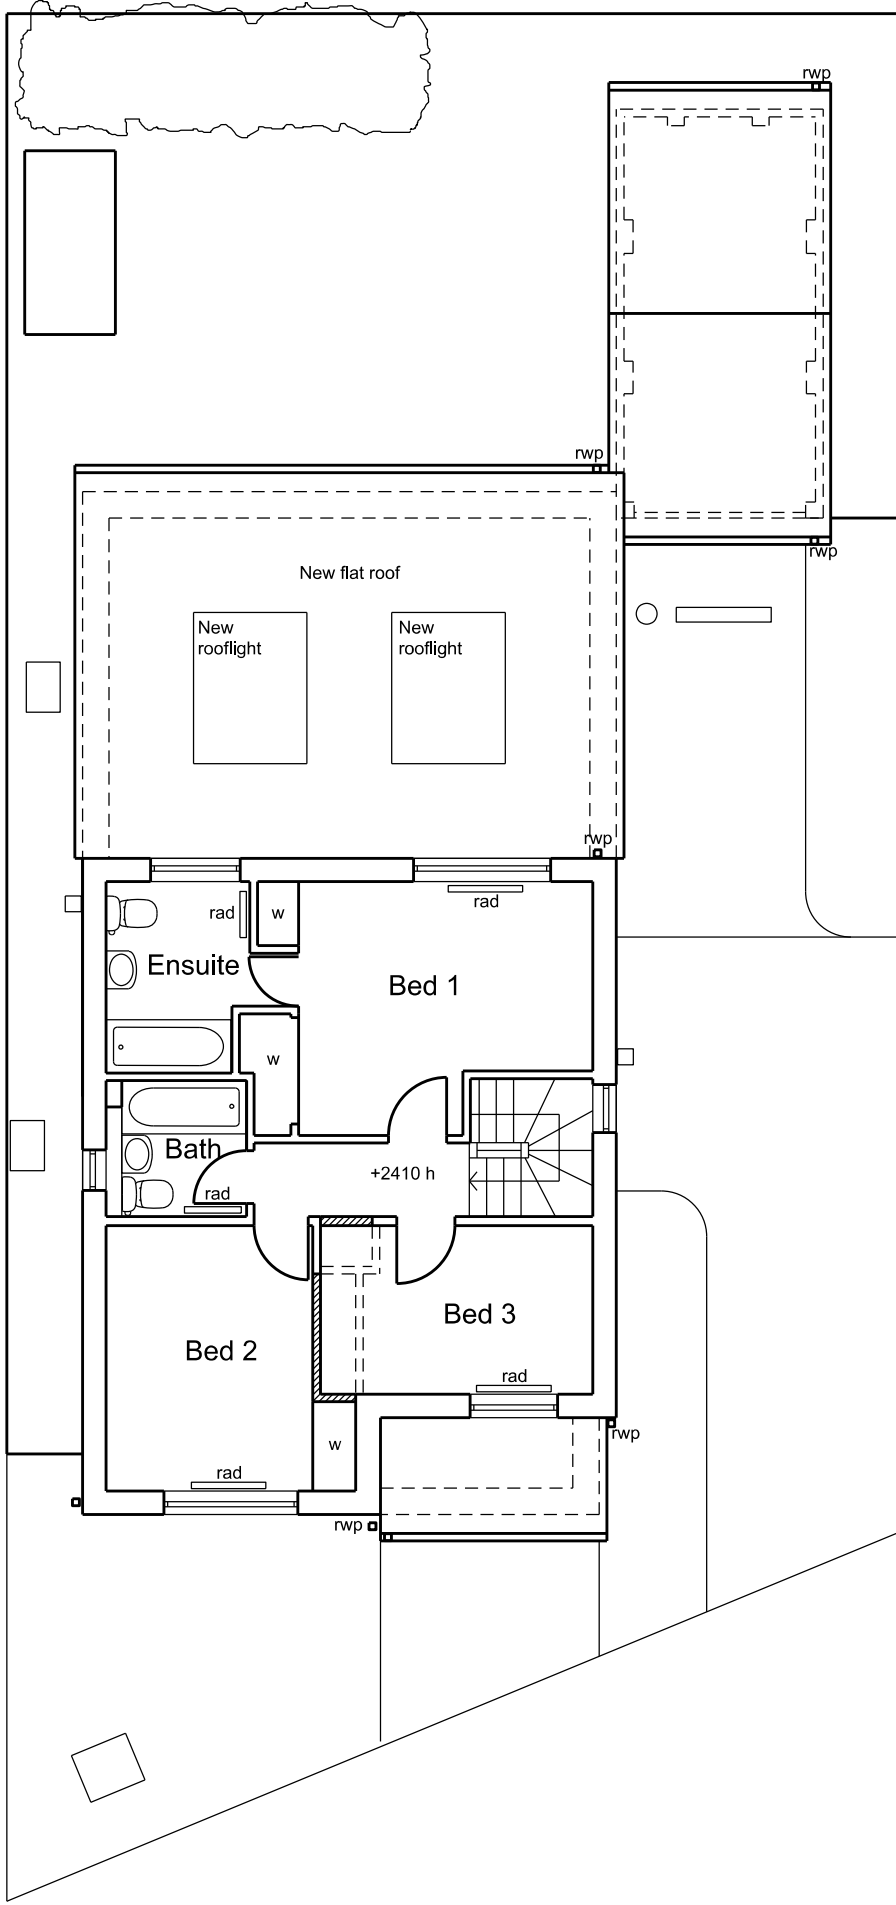


Proposed First Floor Plan

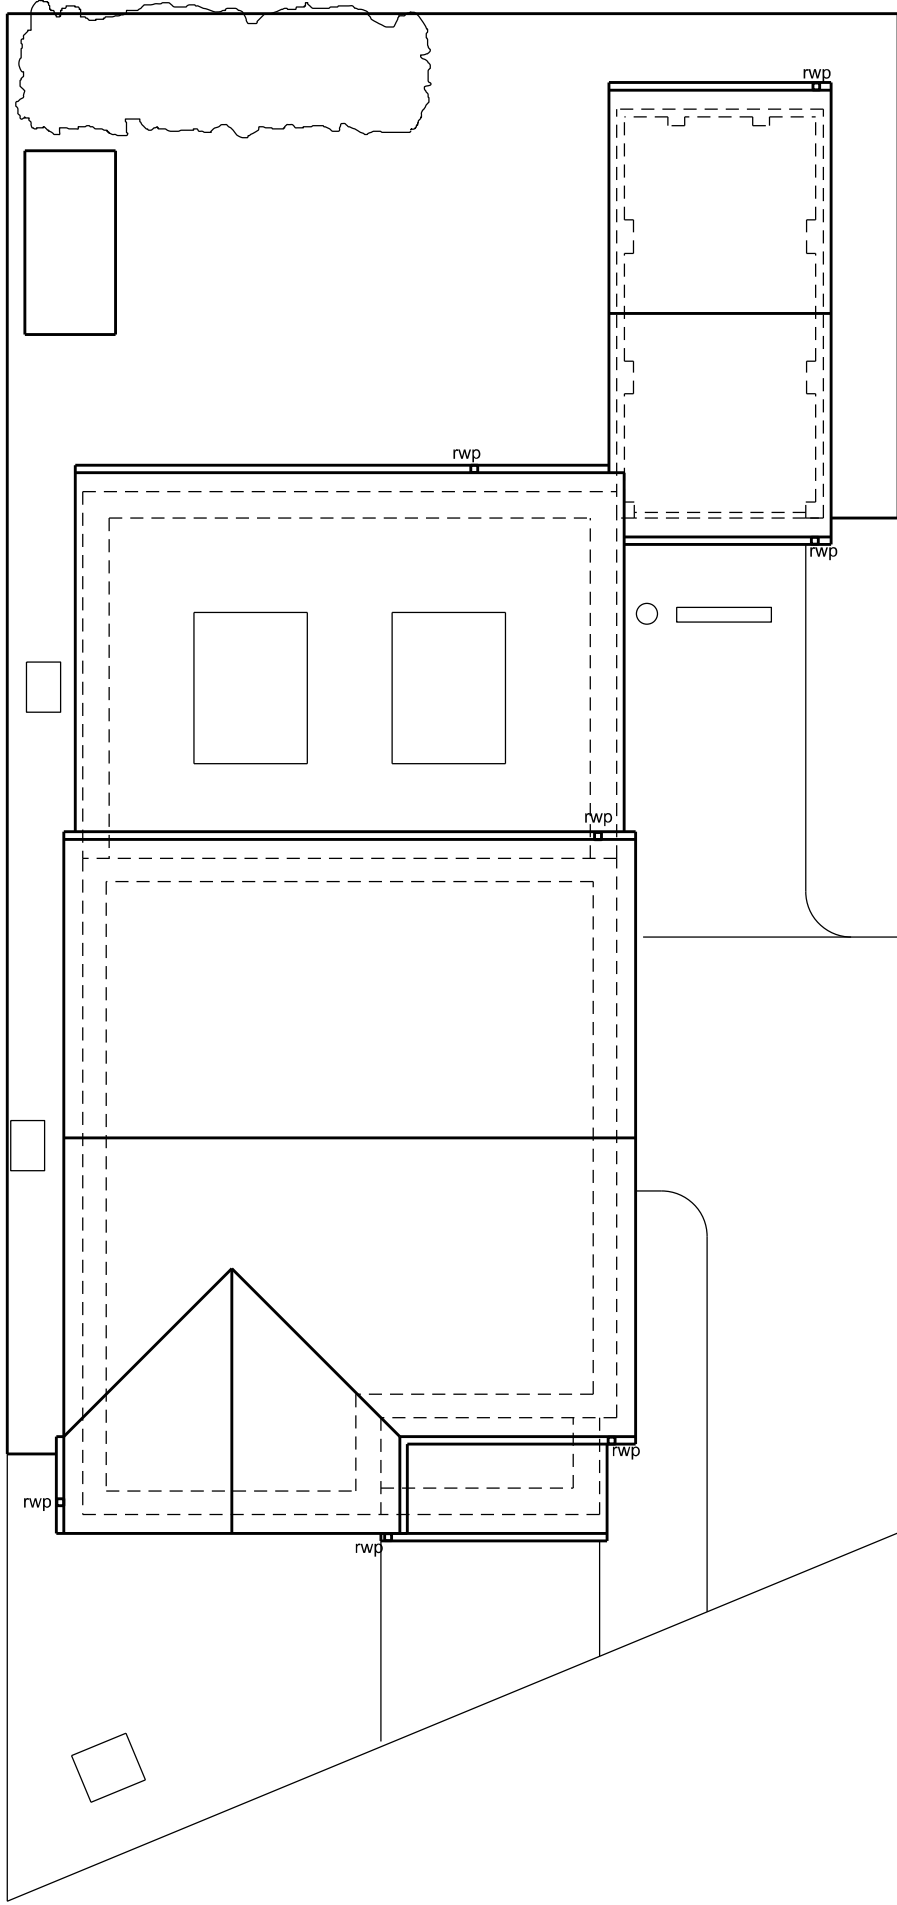


Proposed Roof Plan

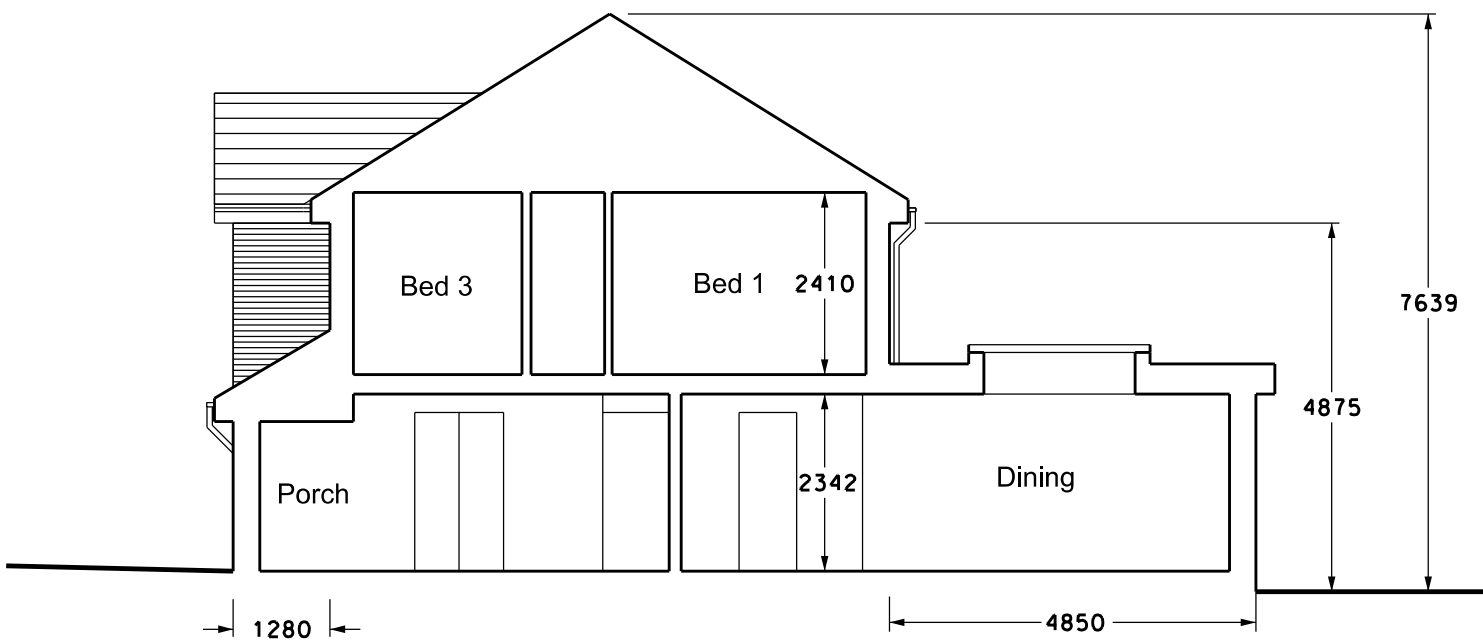


Proposed Section

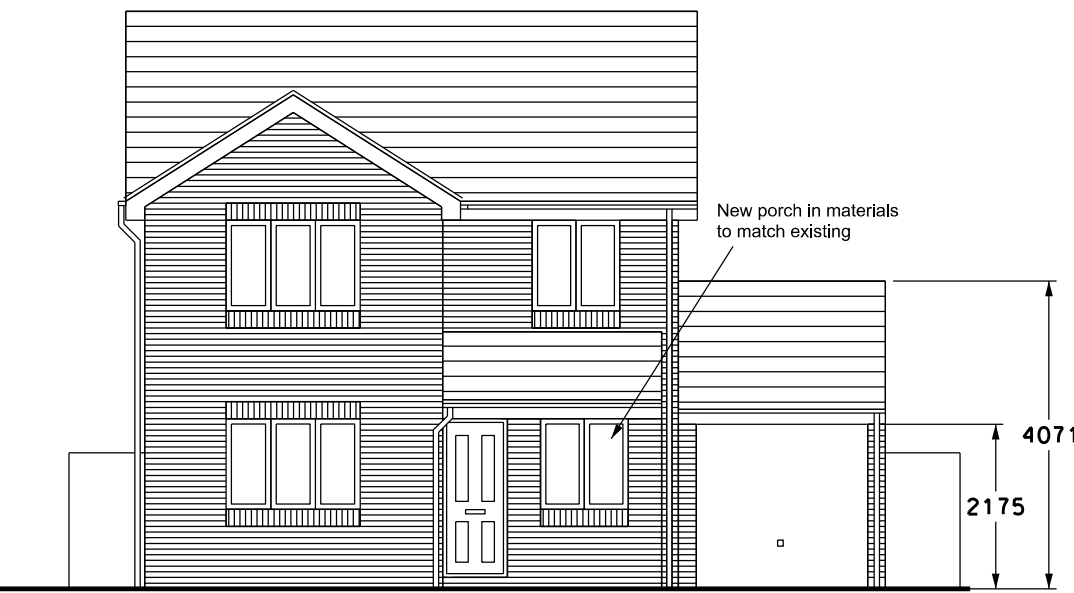


Proposed North West Elevation

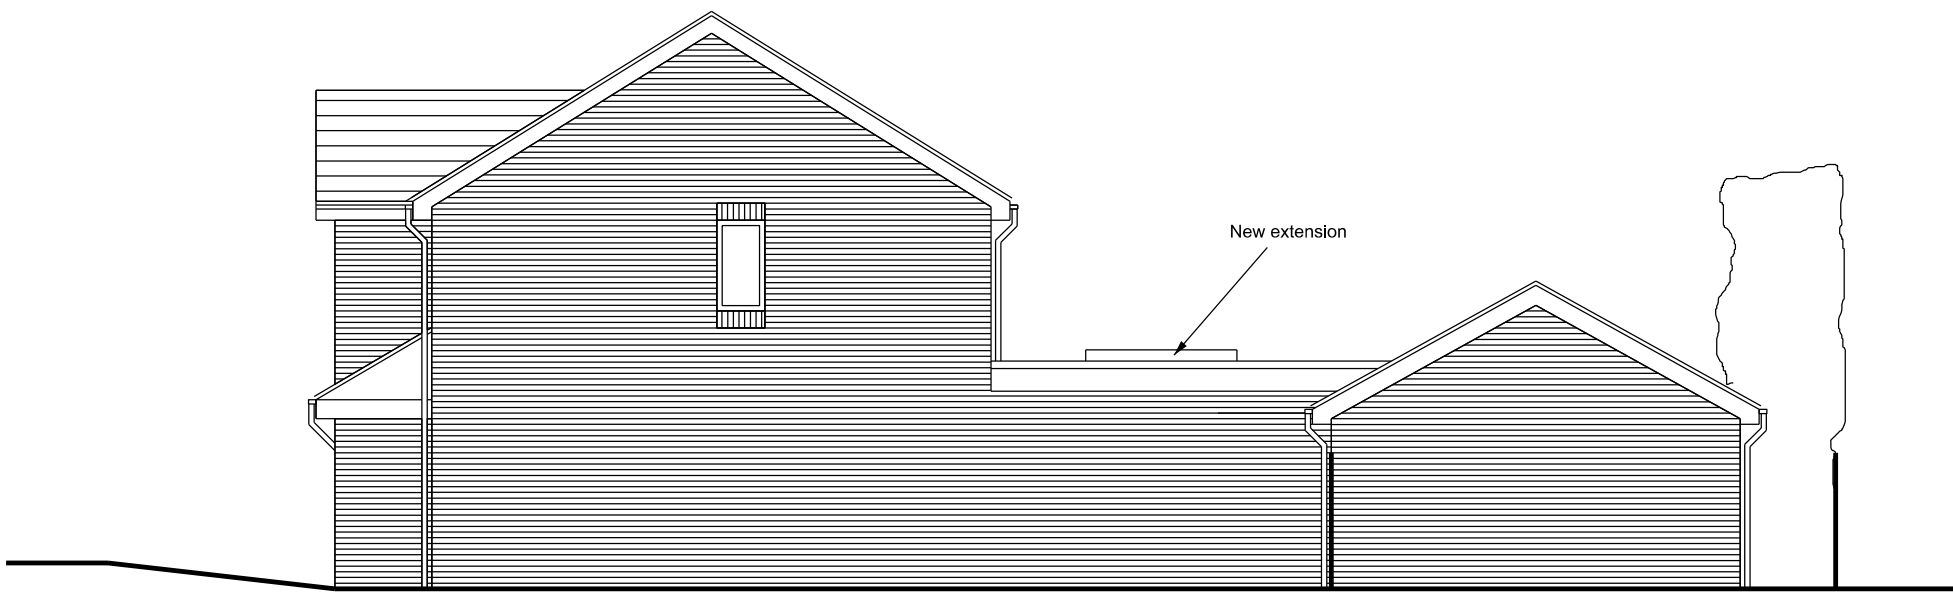


Proposed South West Elevation

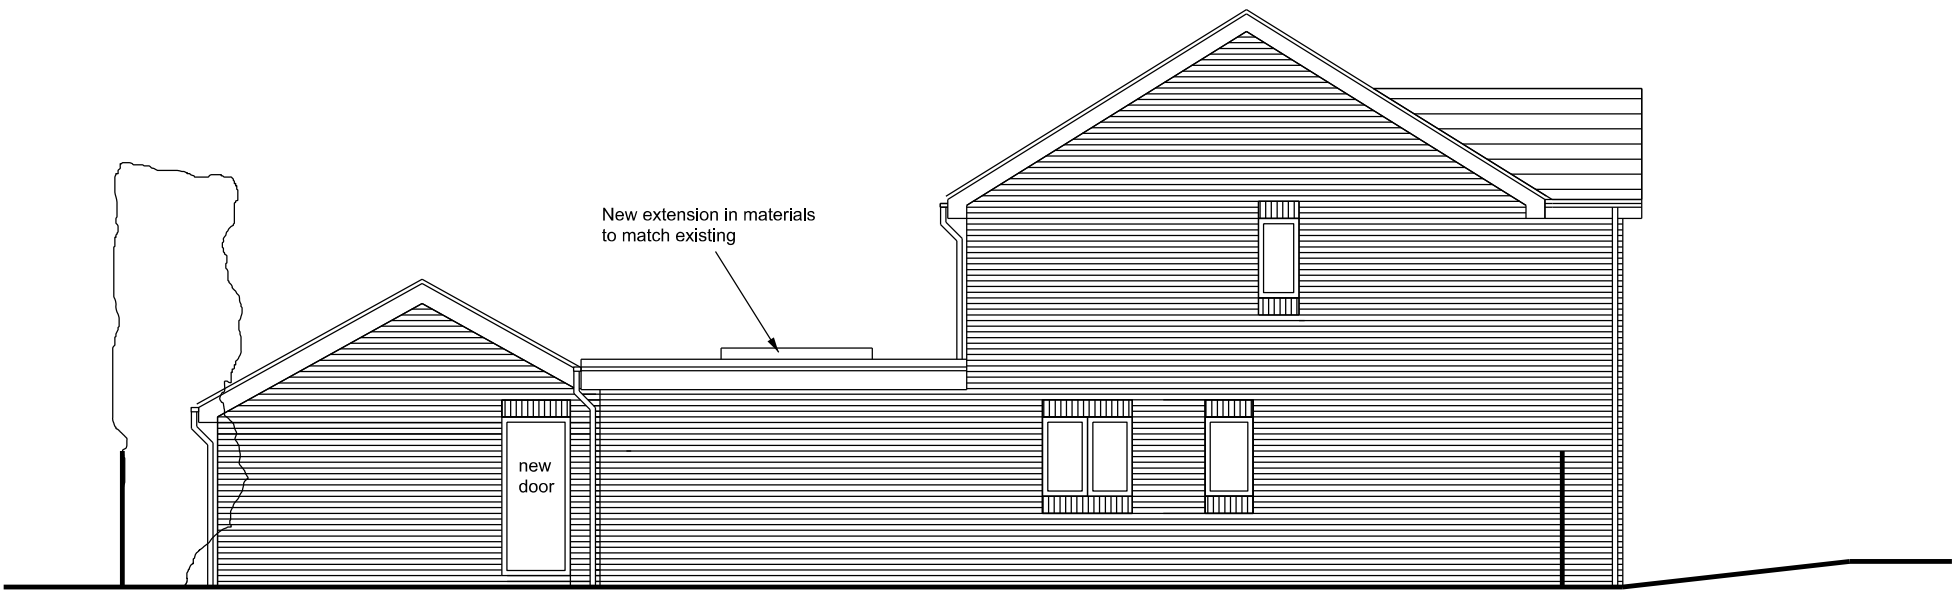

Proposed North East Elevation

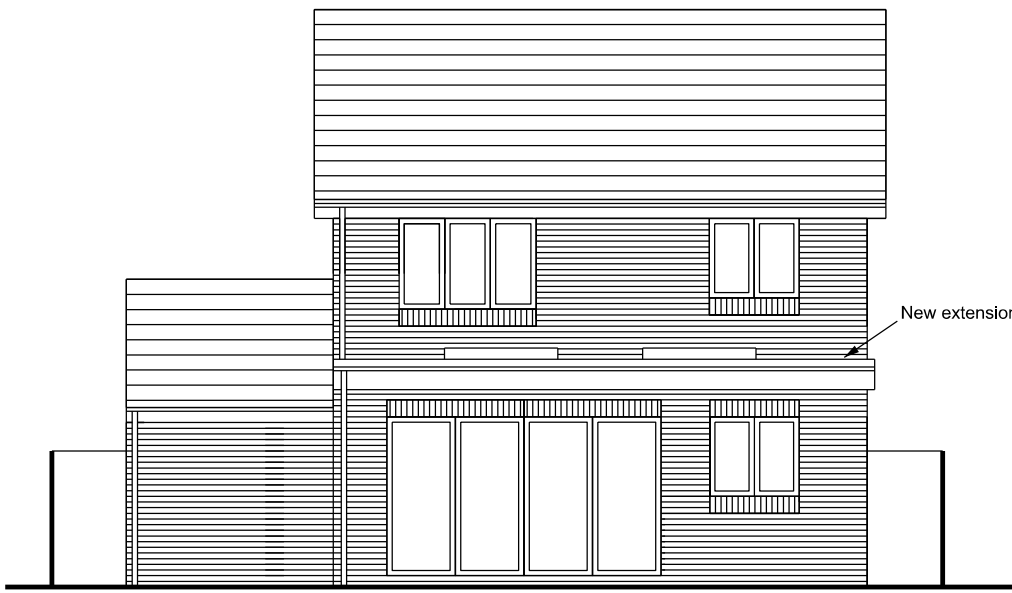

Proposed South East Elevation

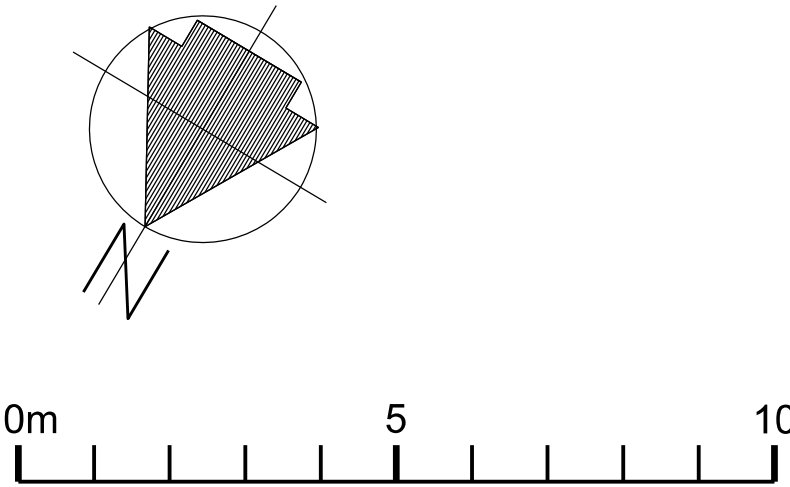

Notes

THIS DRAWING IS COPYRIGHTED AND MUST NOT BE REPRODUCED WITHOUT PERMISSION

Revisions

A	Rear extension amended, porch window omitted, utility window added, dims added	06.01.26
B	Kitchen window amended, sliding doors widened, kitchen island added, roof lights added, garage door updated, utility layout adjusted, rads omitted, gate added.	24.01.26
C	Dims added	27.01.26
D	Annotations amended	27.01.26
E	45 degree splay line added	13.03.26

Drawing
Proposed Floor Plans,
Elevations and Section

Project
23 Sweptstone Close,
Lower Earley,
RG6 3EZ

Scale 1:100 (A1)

Date January 2026

Drawing Number	Revision				
1982-03	A	B	C	D	E