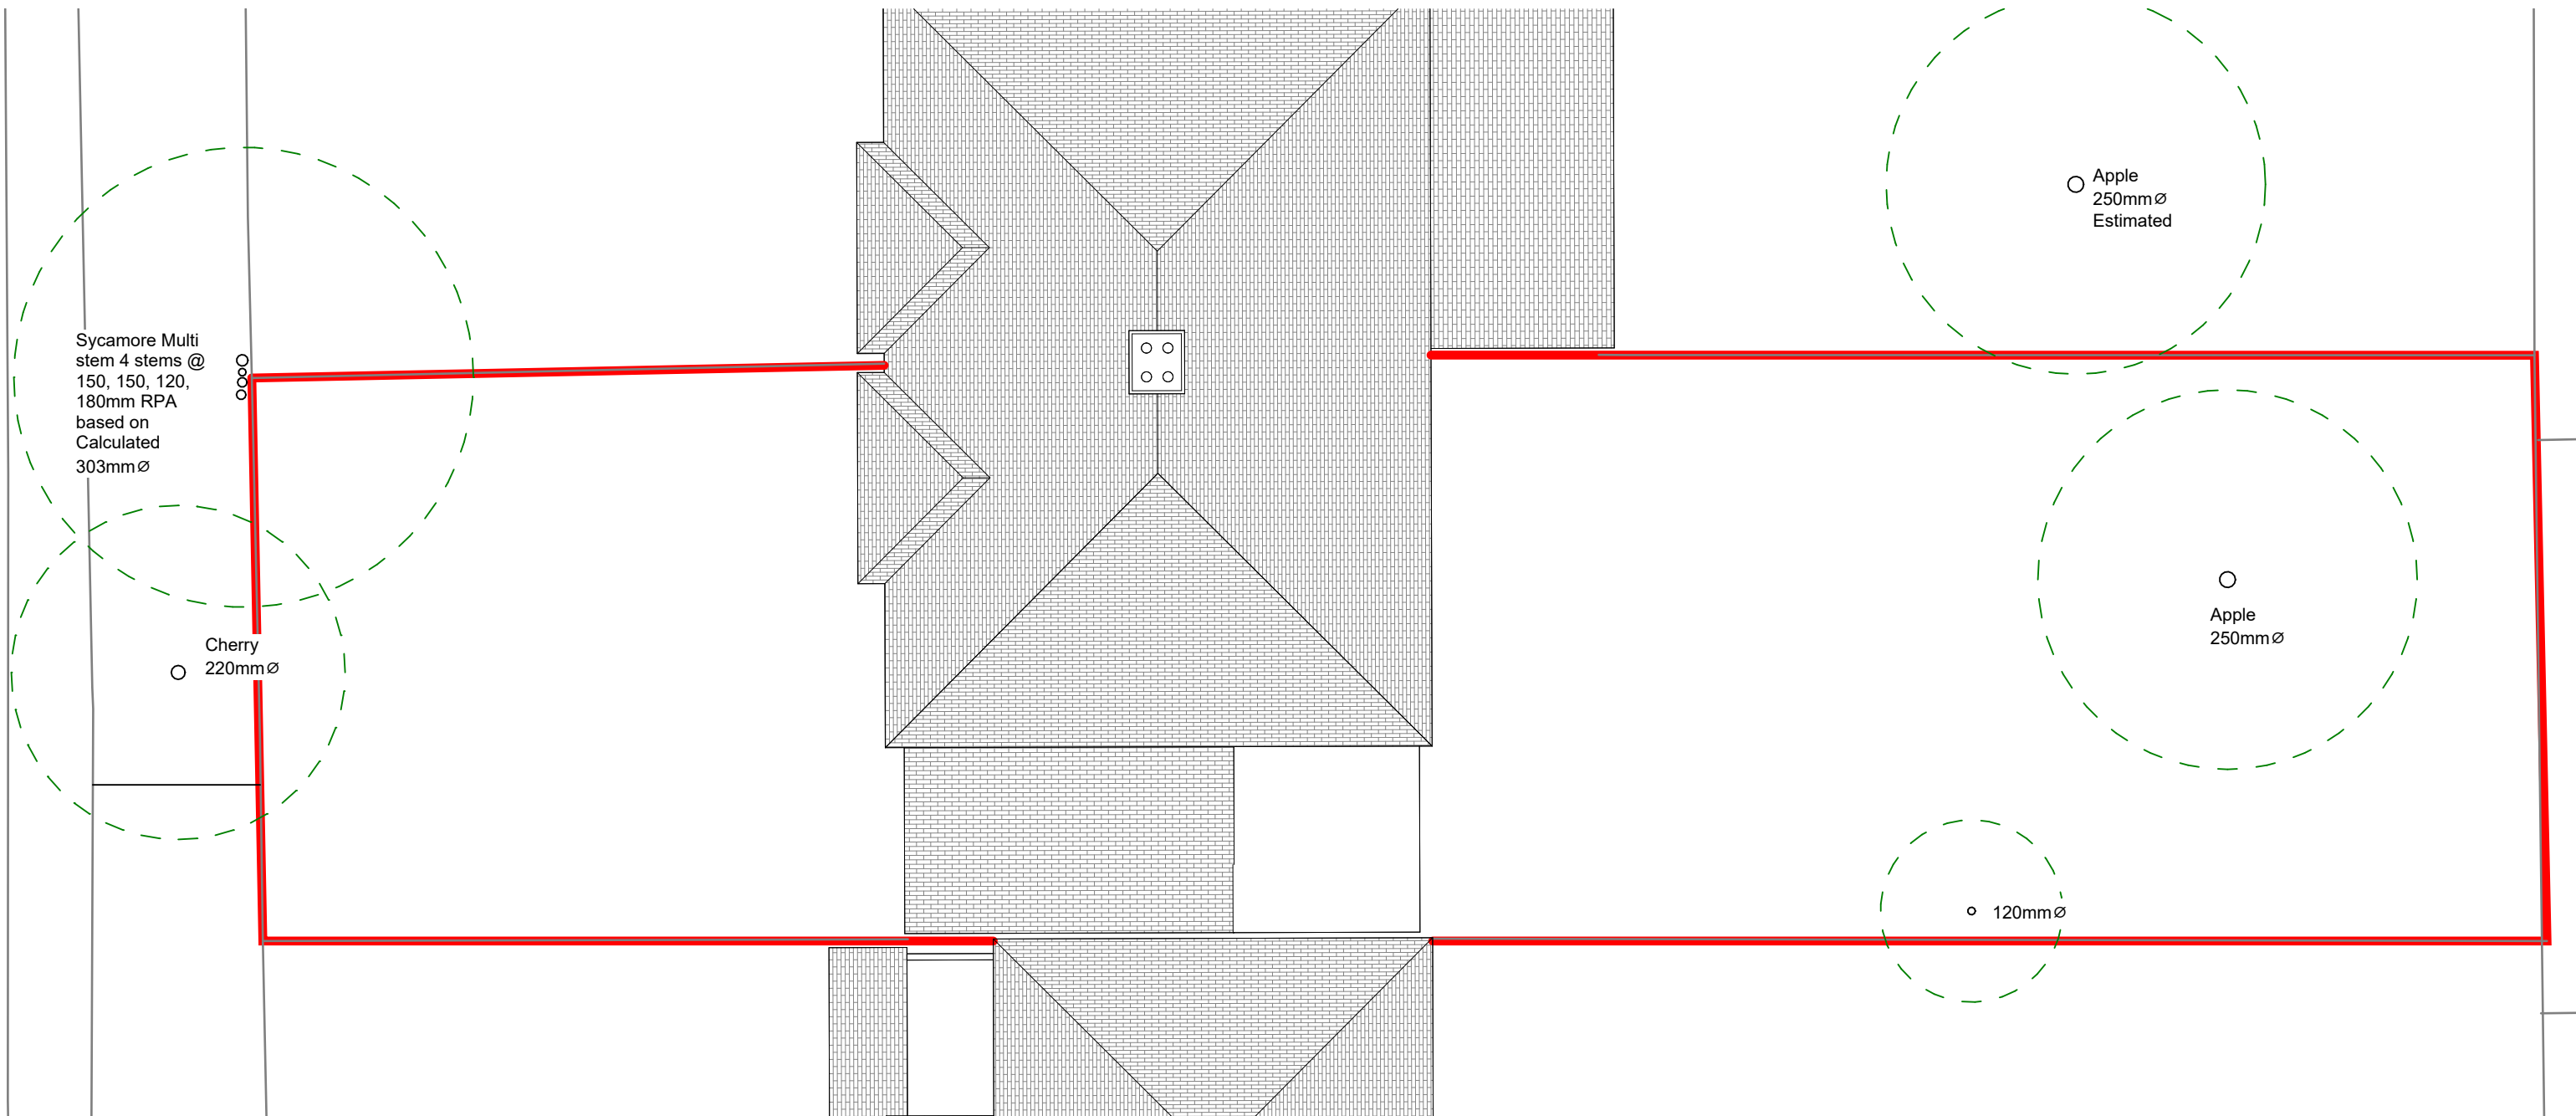


REV	COMMENTS	DATE

DJK ARCHITECTURE
 www.djka.co.uk info@djka.co.uk 07986 869 332

PROJECT 95 Butts Hill Road
 DRAWING Existing site plan
 STATUS Planning
 SCALE 1 : 100

NO 20059/ 101 REV

THIS DRAWING MUST NOT BE SCALED UNLESS ISSUED FOR PLANNING PURPOSES. ALL DIMENSIONS ARE TO BE VERIFIED PRIOR TO SETTING OUT, COMMENCING WORK, OR PRODUCTION OF FABRICATION DRAWINGS. REPORT ANY DISCREPANCIES TO THE SUPERVISING OFFICER IMMEDIATELY. ©

