


VISUAL SCALE 1:100 @ A1




Front / East Elevation
1 : 100

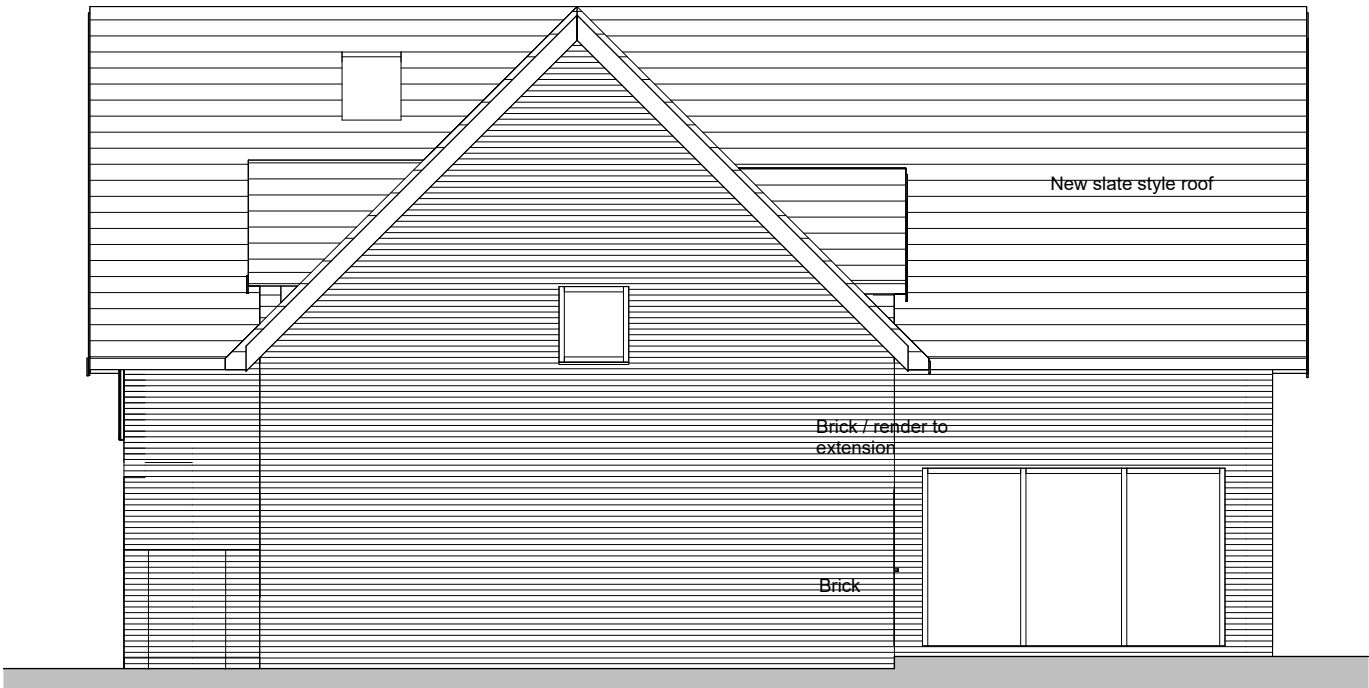

Side / North Elevation
1 : 100



Rear/ West Elevation
1 : 100

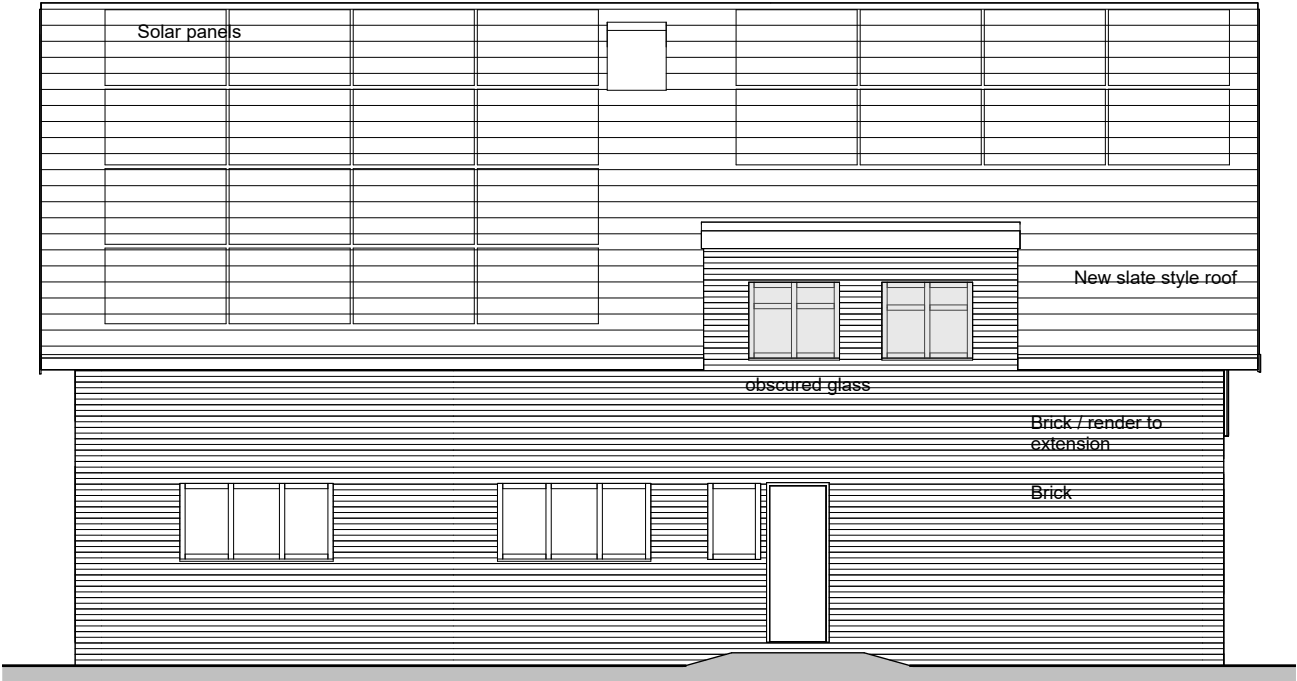

Side/ South Elevation
1 : 100

Client
Mr & Mrs Boorman

Project
24010, Frankforte

Contact : mel@layoutarchitects.co.uk

Drawing for concept design only. Not for construction.
All Dimensions are to be confirmed on site , in millimetres unless otherwise stated
Survey work undertaken by others. Architect/client to be notified of any discrepancies
All work to be carried out in accordance with current building regulations and all relevant british standards/codes of practice.
Load-bearing partitions and/or posts are to be confirmed by a structural engineer prior to construction.
© All plans are copyright protected - Do not reproduce without permission

Drawing No: 24010-LAY-PL-130

Proposed Elevations

Rev: P01

Time Stamp
10/09/2024 17:33:48

P01 10.09.24 Elevation Name Amended
Revisions

Scale
1 : 100

layout.