


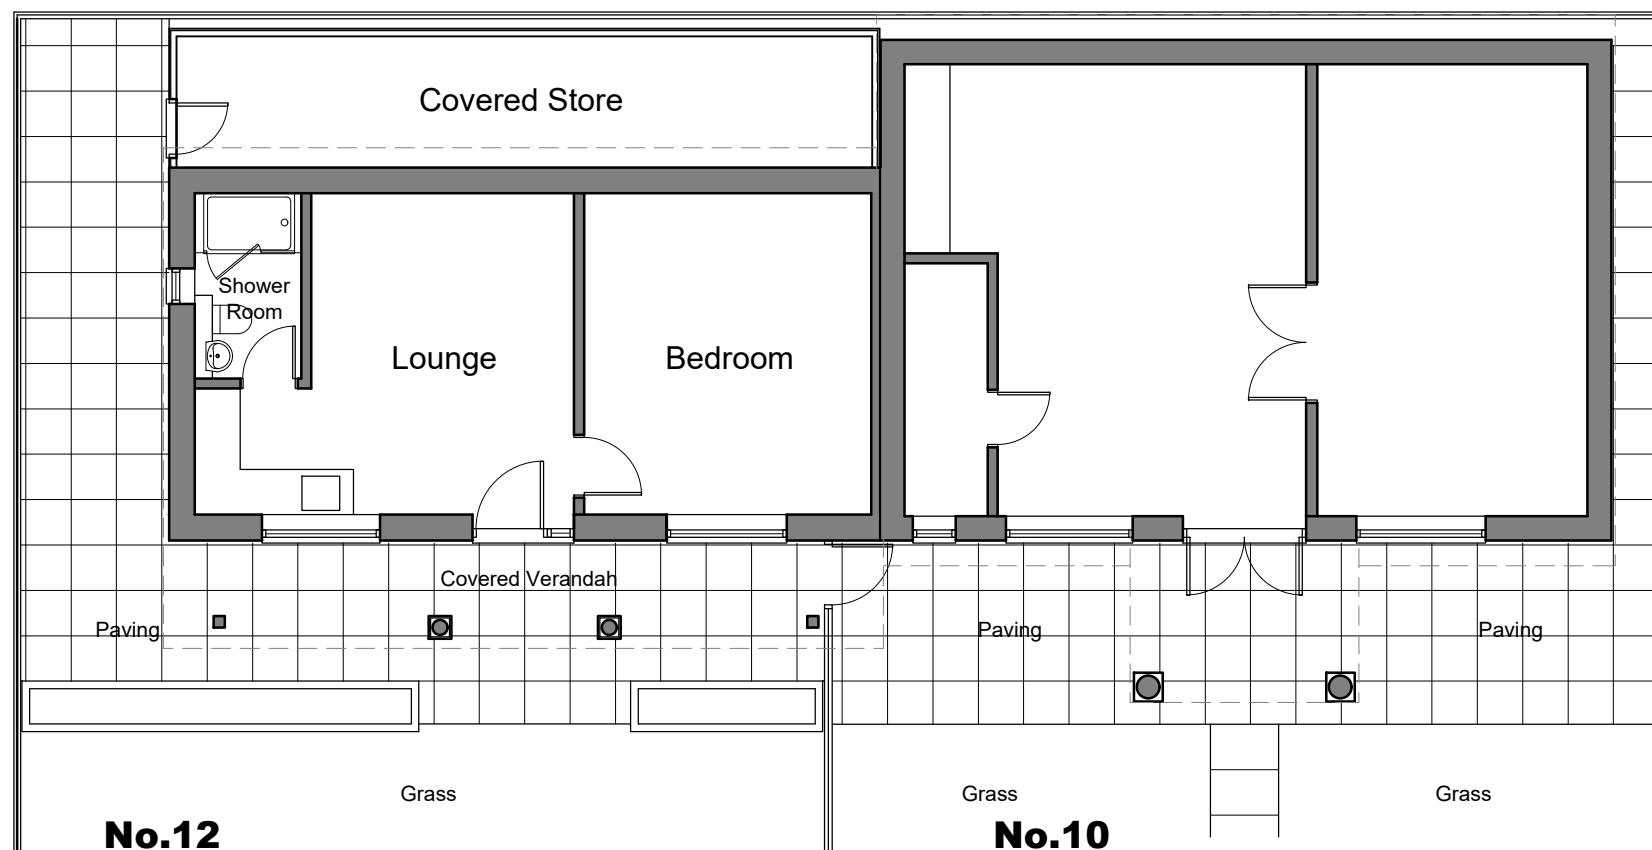


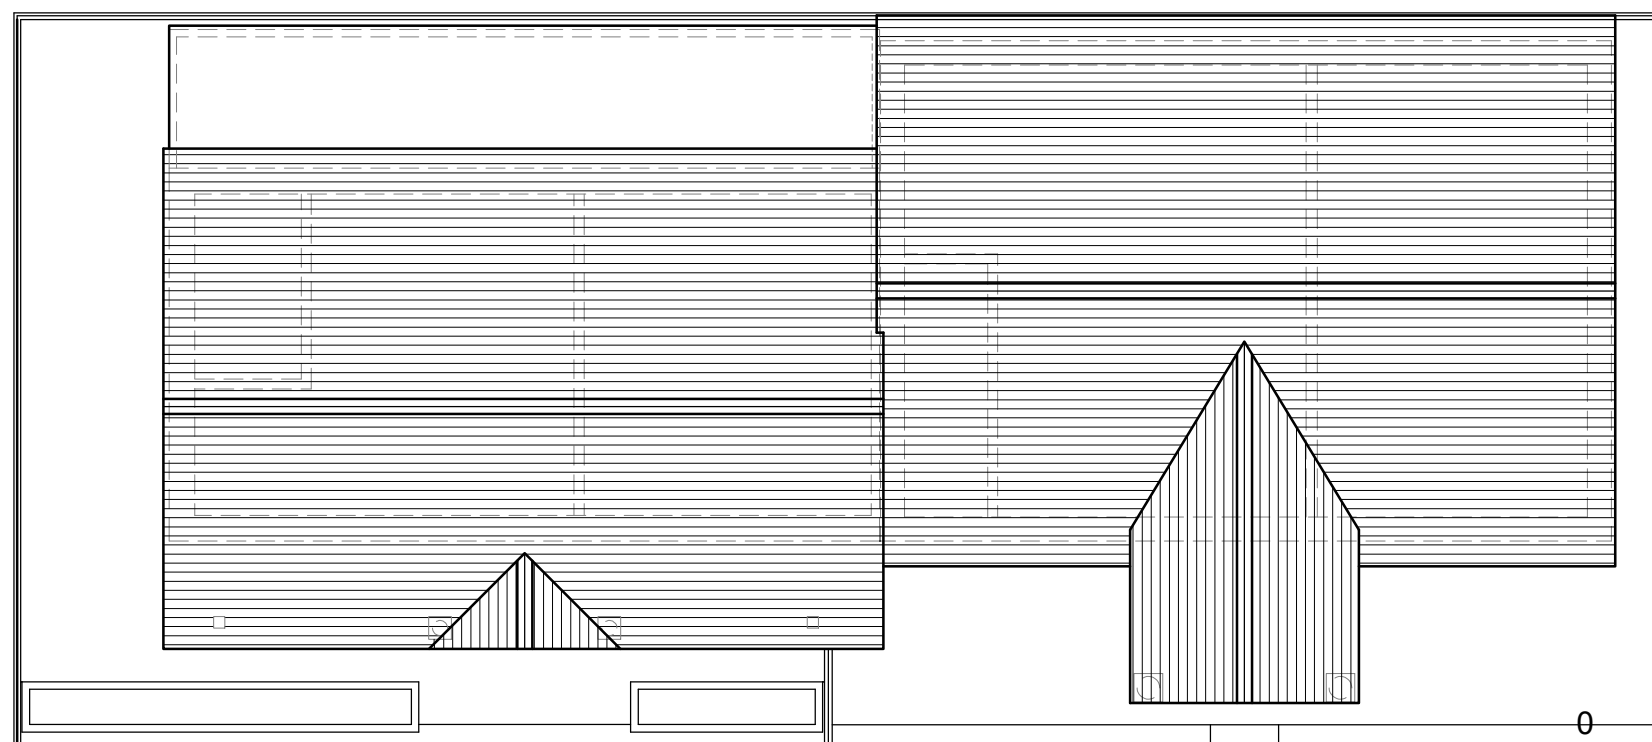

Ground Floor Plan

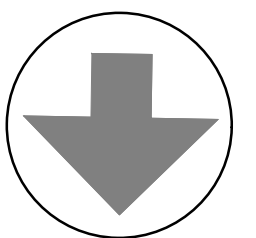

Roof Plan

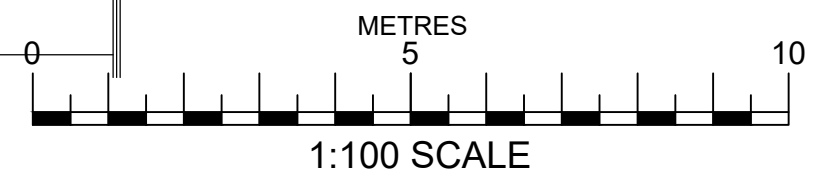

IAN HUNT ASSOCIATES



Oakwood House
14 High Tree Drive Earley
Reading Berkshire RG6 1EU
0118 935 3655
info@ihalt.co.uk

Project Proposed Alterations to Outbuilding:
at 12 Culver Lane, Earley, Reading
RG6 1DS

Client Mr Ali Khan

Title Existing Ground Floor and Roof Plans

Revision

Drawn IRH	Scale 1:100	Date Nov 2024
Drawing No 1596.02		Rev

All dimensions to be checked on site prior to the commencement of any construction. This drawing may not be reproduced in any part or form without the written consent of Ian Hunt Associates Ltd.

ALL COPYRIGHTS RESERVED

A3