


20 metres



A3

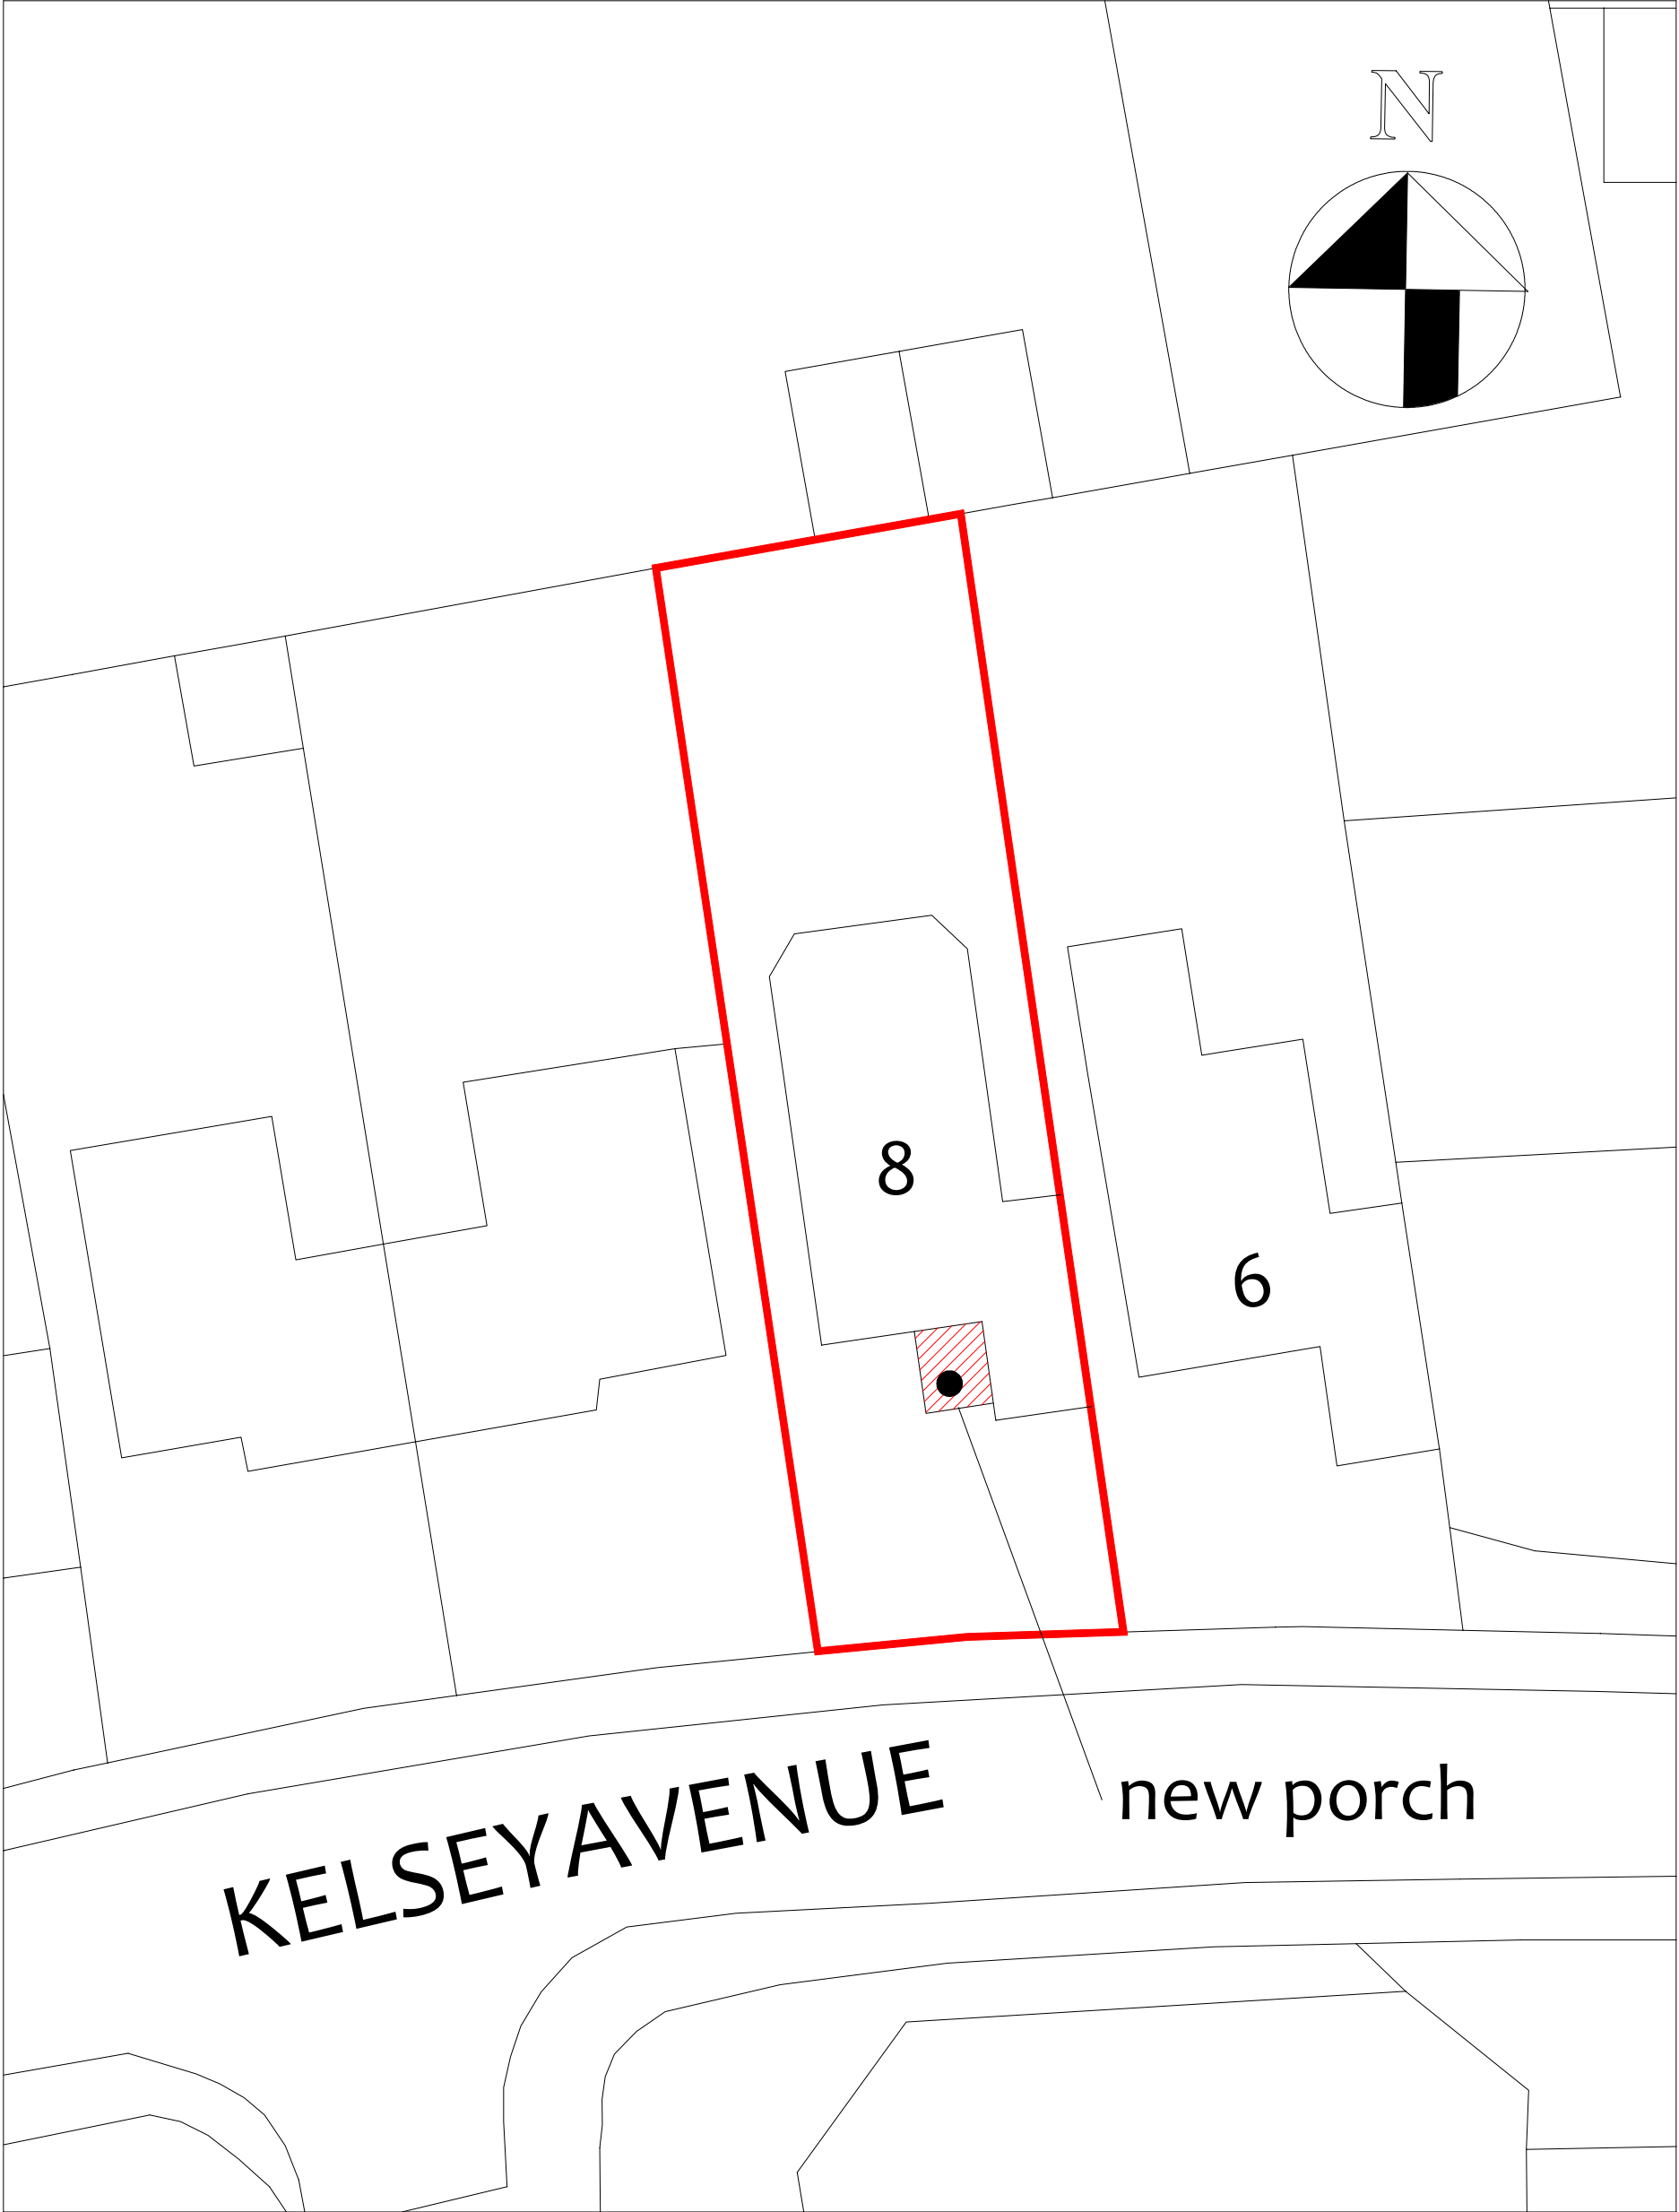

Serial number: 98770
Crown copyright and database right 2016
Ordnance Survey licence 100048957
Reproduction in whole or in part is prohibited
without the prior permission of Ordnance Survey

ISSUE A INTRO 02/06/25			
Project	Proposed new front porch at 8 Kelsey Ave RG40 4TZ		Client Tamara Rhodes
			Scale :1:200 Date: May 2025
Drawing title	Site Plan		Drg No 3238-10