





front elevation

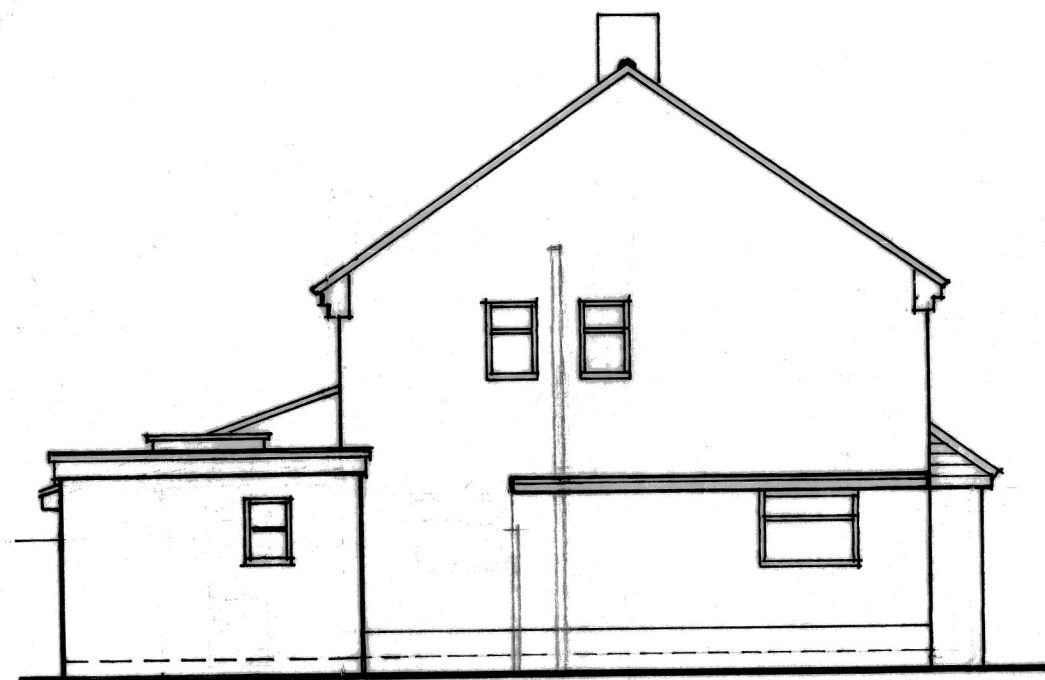


side elevation



rear elevation

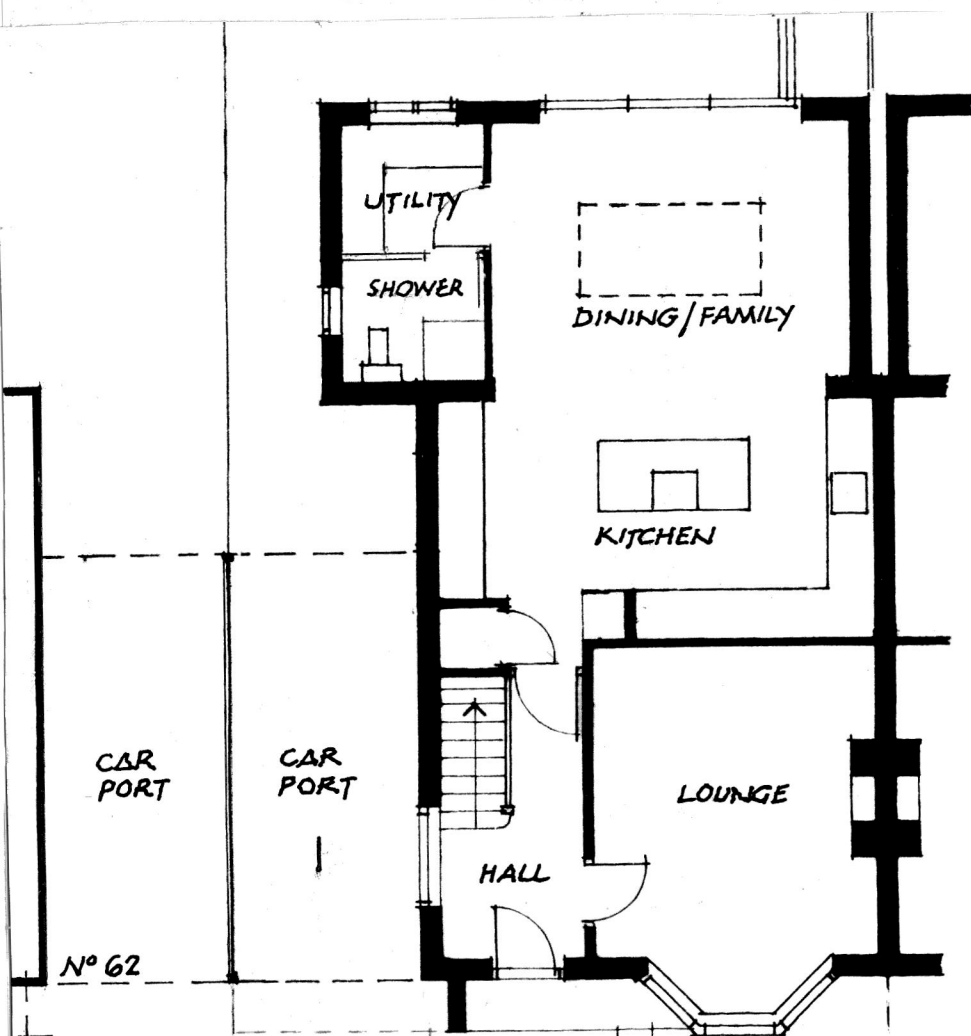

ground floor plan
parking grass

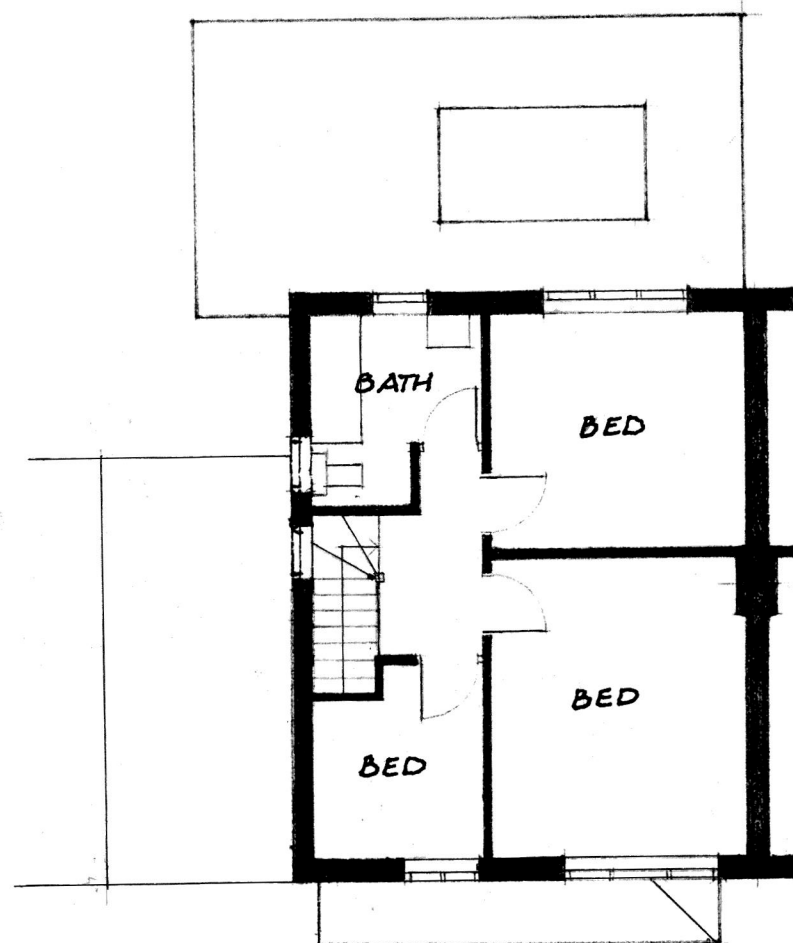

first floor plan

REV. 'A' 11-5-2026
Neighbour at no. 62 added to Elevations.

0 1 2 3 4 5m
SCALE BAR 1:100

60, ROCHESTER AVENUE
WOODLEY
READING
BERKSHIRE RG5 4NB

Scale 1:100
Date dec. 2024
Revision A


EXISTING

393-01

Countryside
Designs

countryside_designs@outlook.com

White Gables
School Road
Hurst
Berks, RG10 0DR
0118 9340390
07811 252850

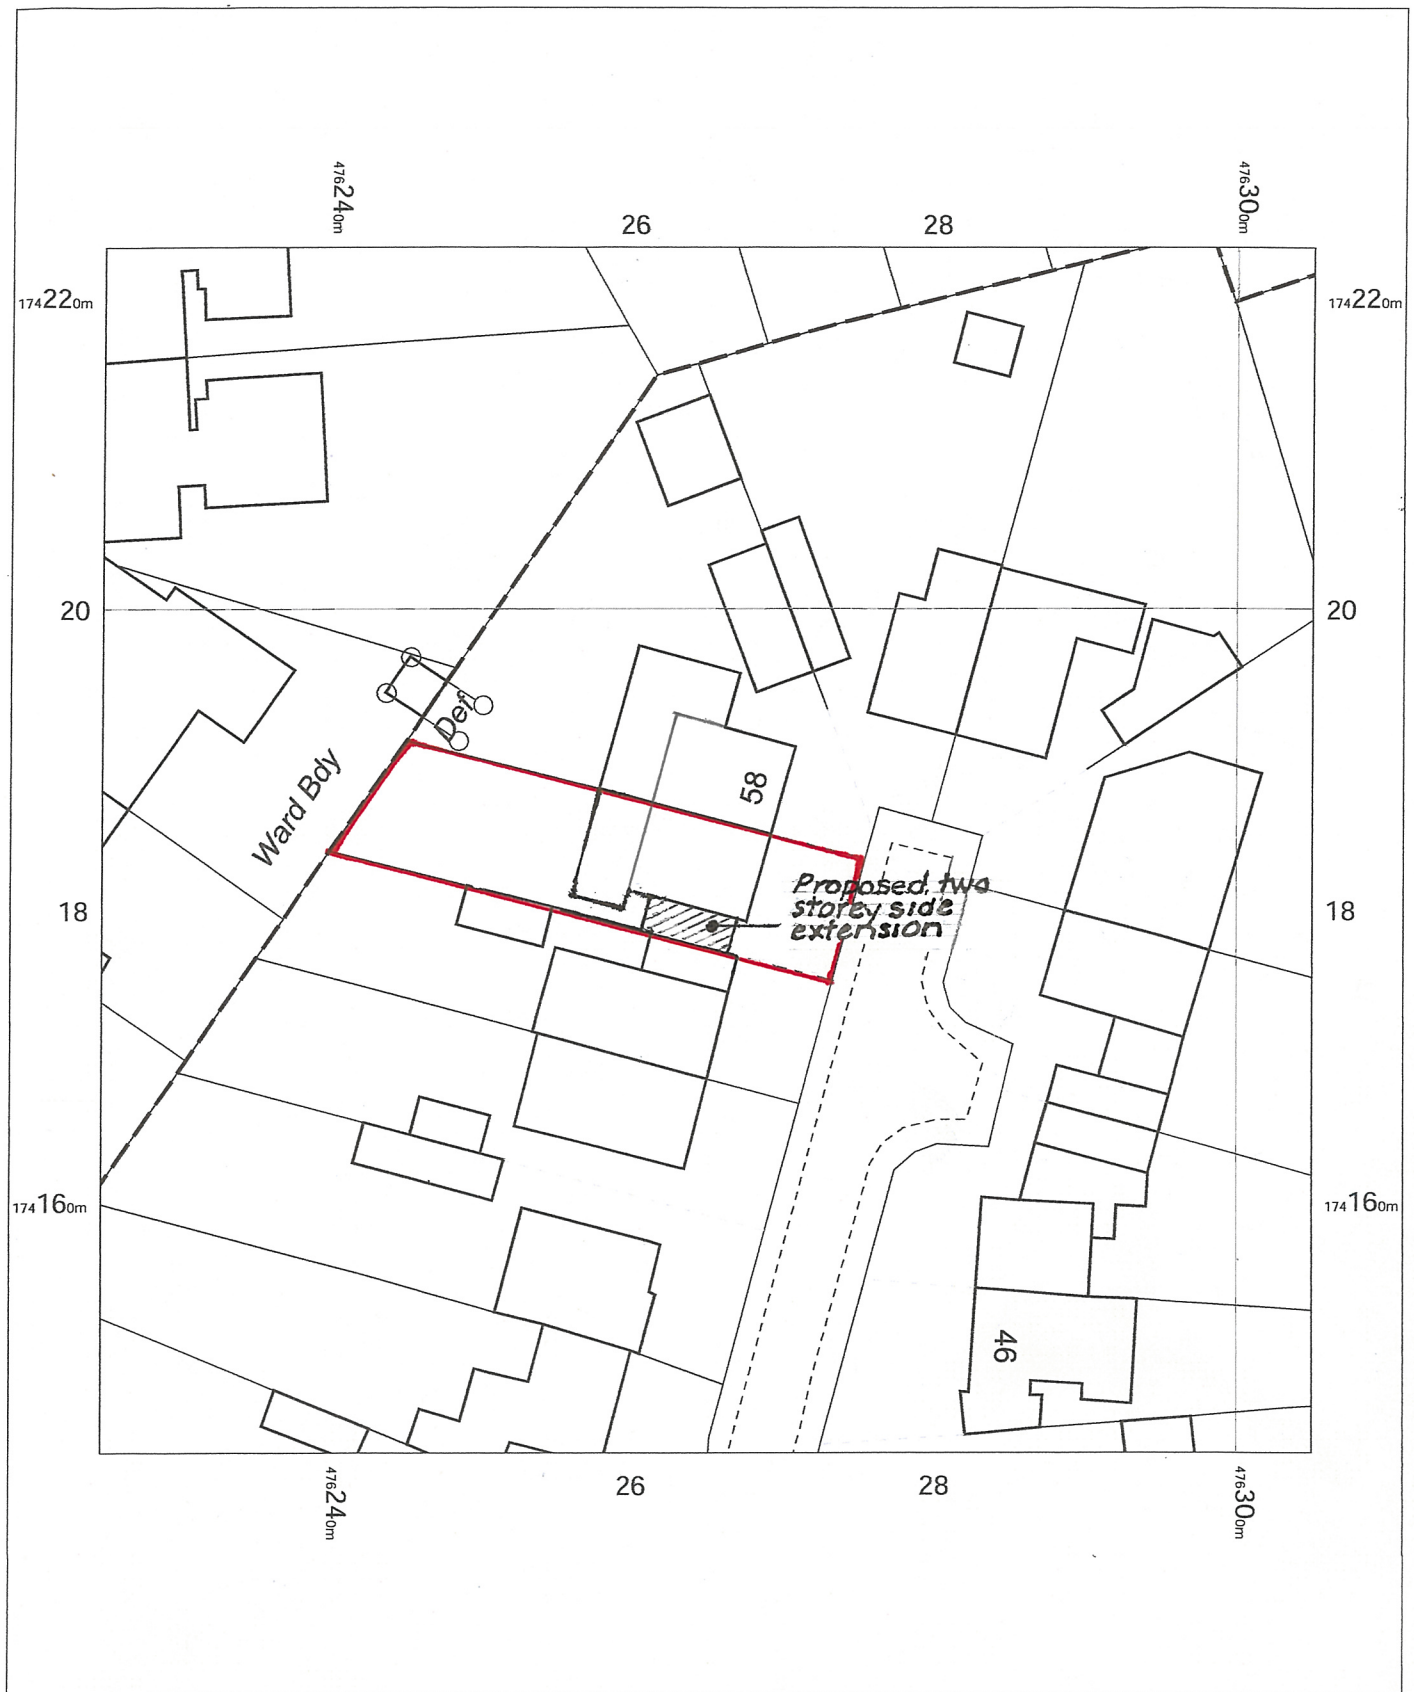

BLOCK PLAN

60 Rochester Avenue,
Reading, Woodley,
Wokingham, RG5 4NB

410-03^A

OS MasterMap 1250/2500/10000 scale
Tuesday, January 9, 2024, ID: LAT-01143192
www.latitudemaps.co.uk

1:500 scale print at A4, Centre: 476265 E, 174184 N


©Crown Copyright Ordnance Survey. Licence no.
AC0000806982



LATITUDE
MAPPING



LOCATION PLAN

 

60 Rochester Avenue,
Reading, Woodley,
Wokingham, RG5 4NB

410-04

OS MasterMap 1250/2500/10000 scale
Tuesday, January 9, 2024, ID: LAT-01143193
www.latitudemaps.co.uk

1:1250 scale print at A4, Centre: 476263 E, 174173 N

© Crown Copyright Ordnance Survey. Licence no.
AC0000806982




LATITUDE
MAPPING



front elevation


NOTE: GARAGE HAS BEEN PERMITTED,
REF. APP NO. 243025 - 27th JAN. 2025

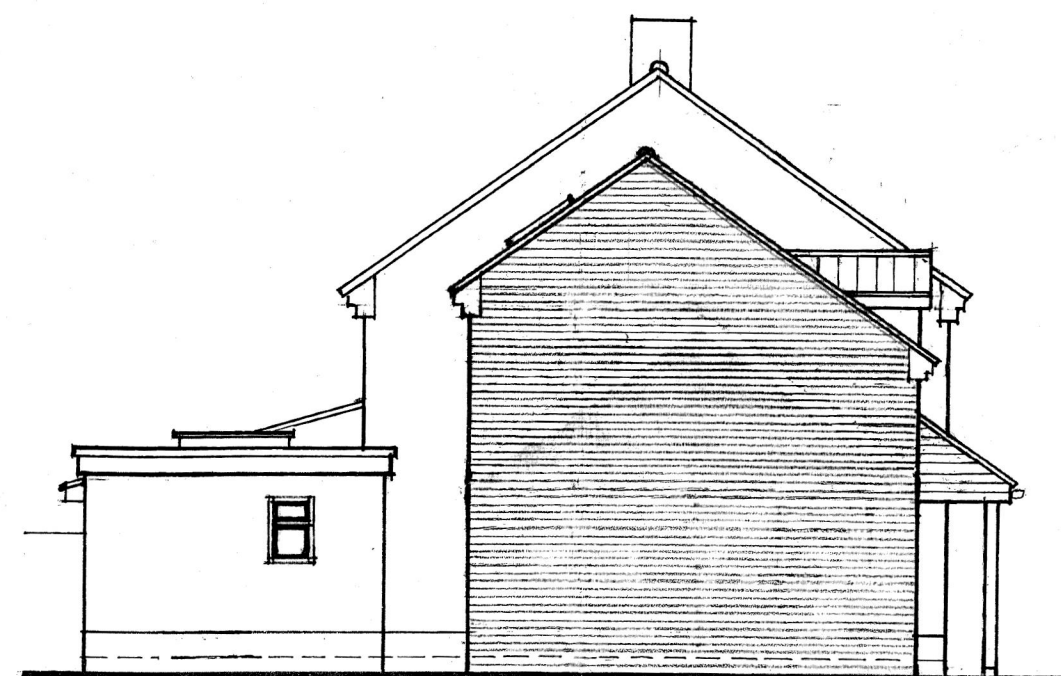


side elevation



rear elevation

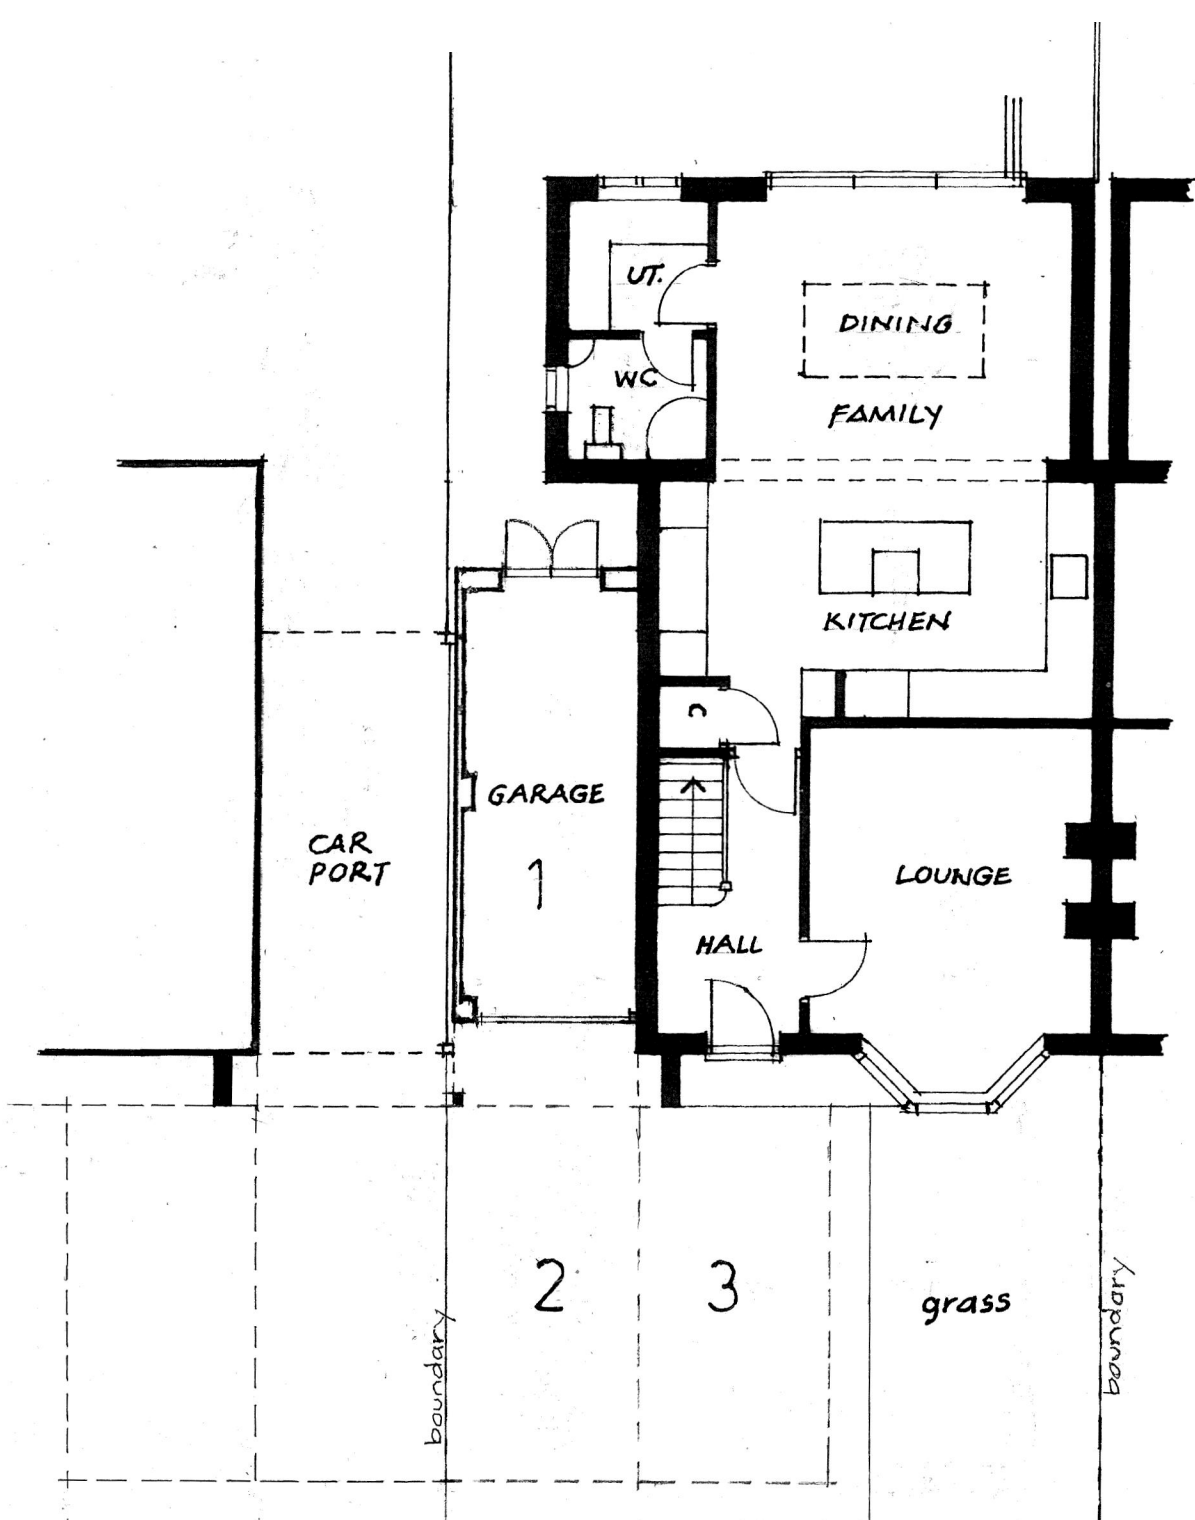


ground floor plan

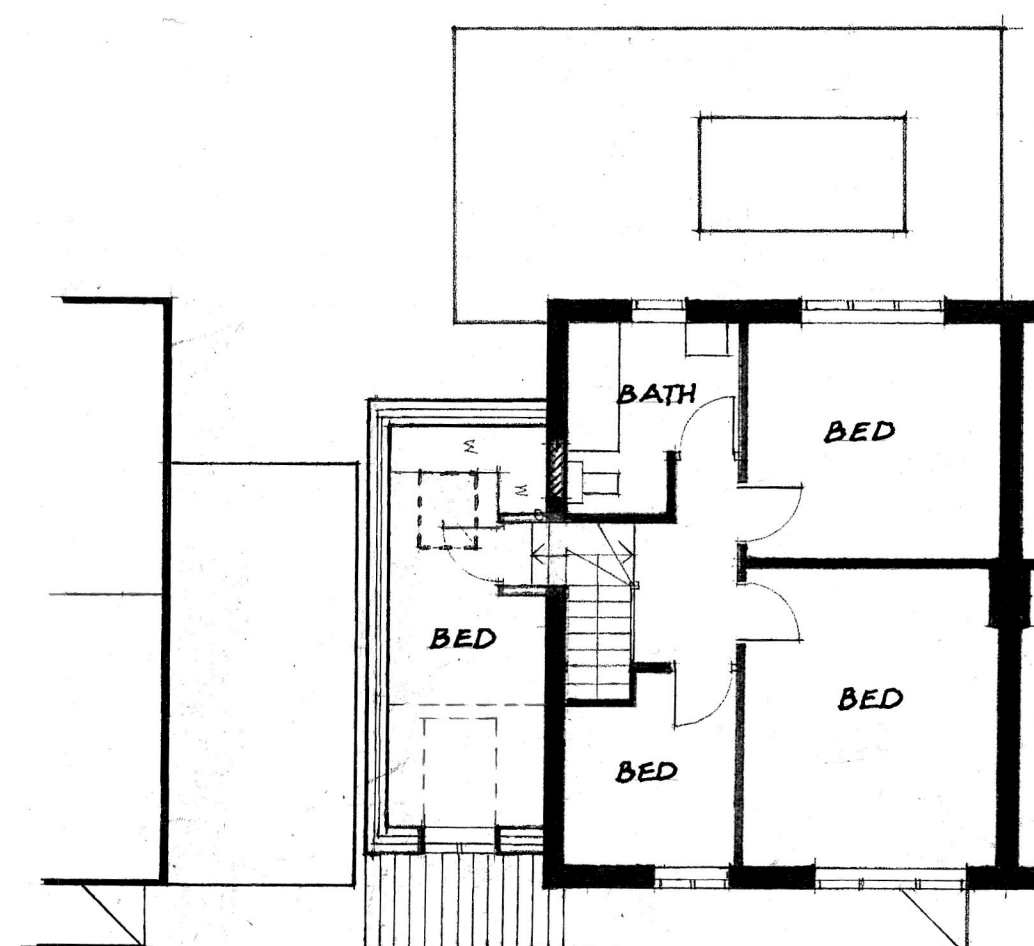

first floor plan

NOTE: REFER TO PREVIOUS PLANNING PERMISSION
TO CHANGE CAR PORT TO GARAGE WITH PITCHED ROOF.
APPLICATION NO 243025 DATED 27th JAN. 2025

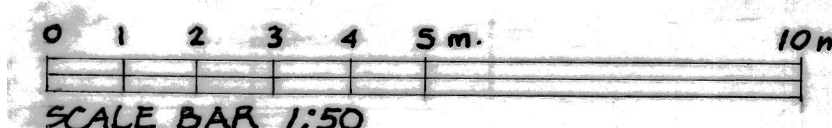

60, ROCHESTER AVENUE,
WOODLEY, READING,
BERKSHIRE RG5 4NB

Scale **1:100**
Date **may 2026**
Revision

PROPOSED

410-06

**Countryside
Designs**

countryside_designs@outlook.com

White Gables
School Road
Hurst
Berks, RG10 0DR
0118 9340390
07811 252850