

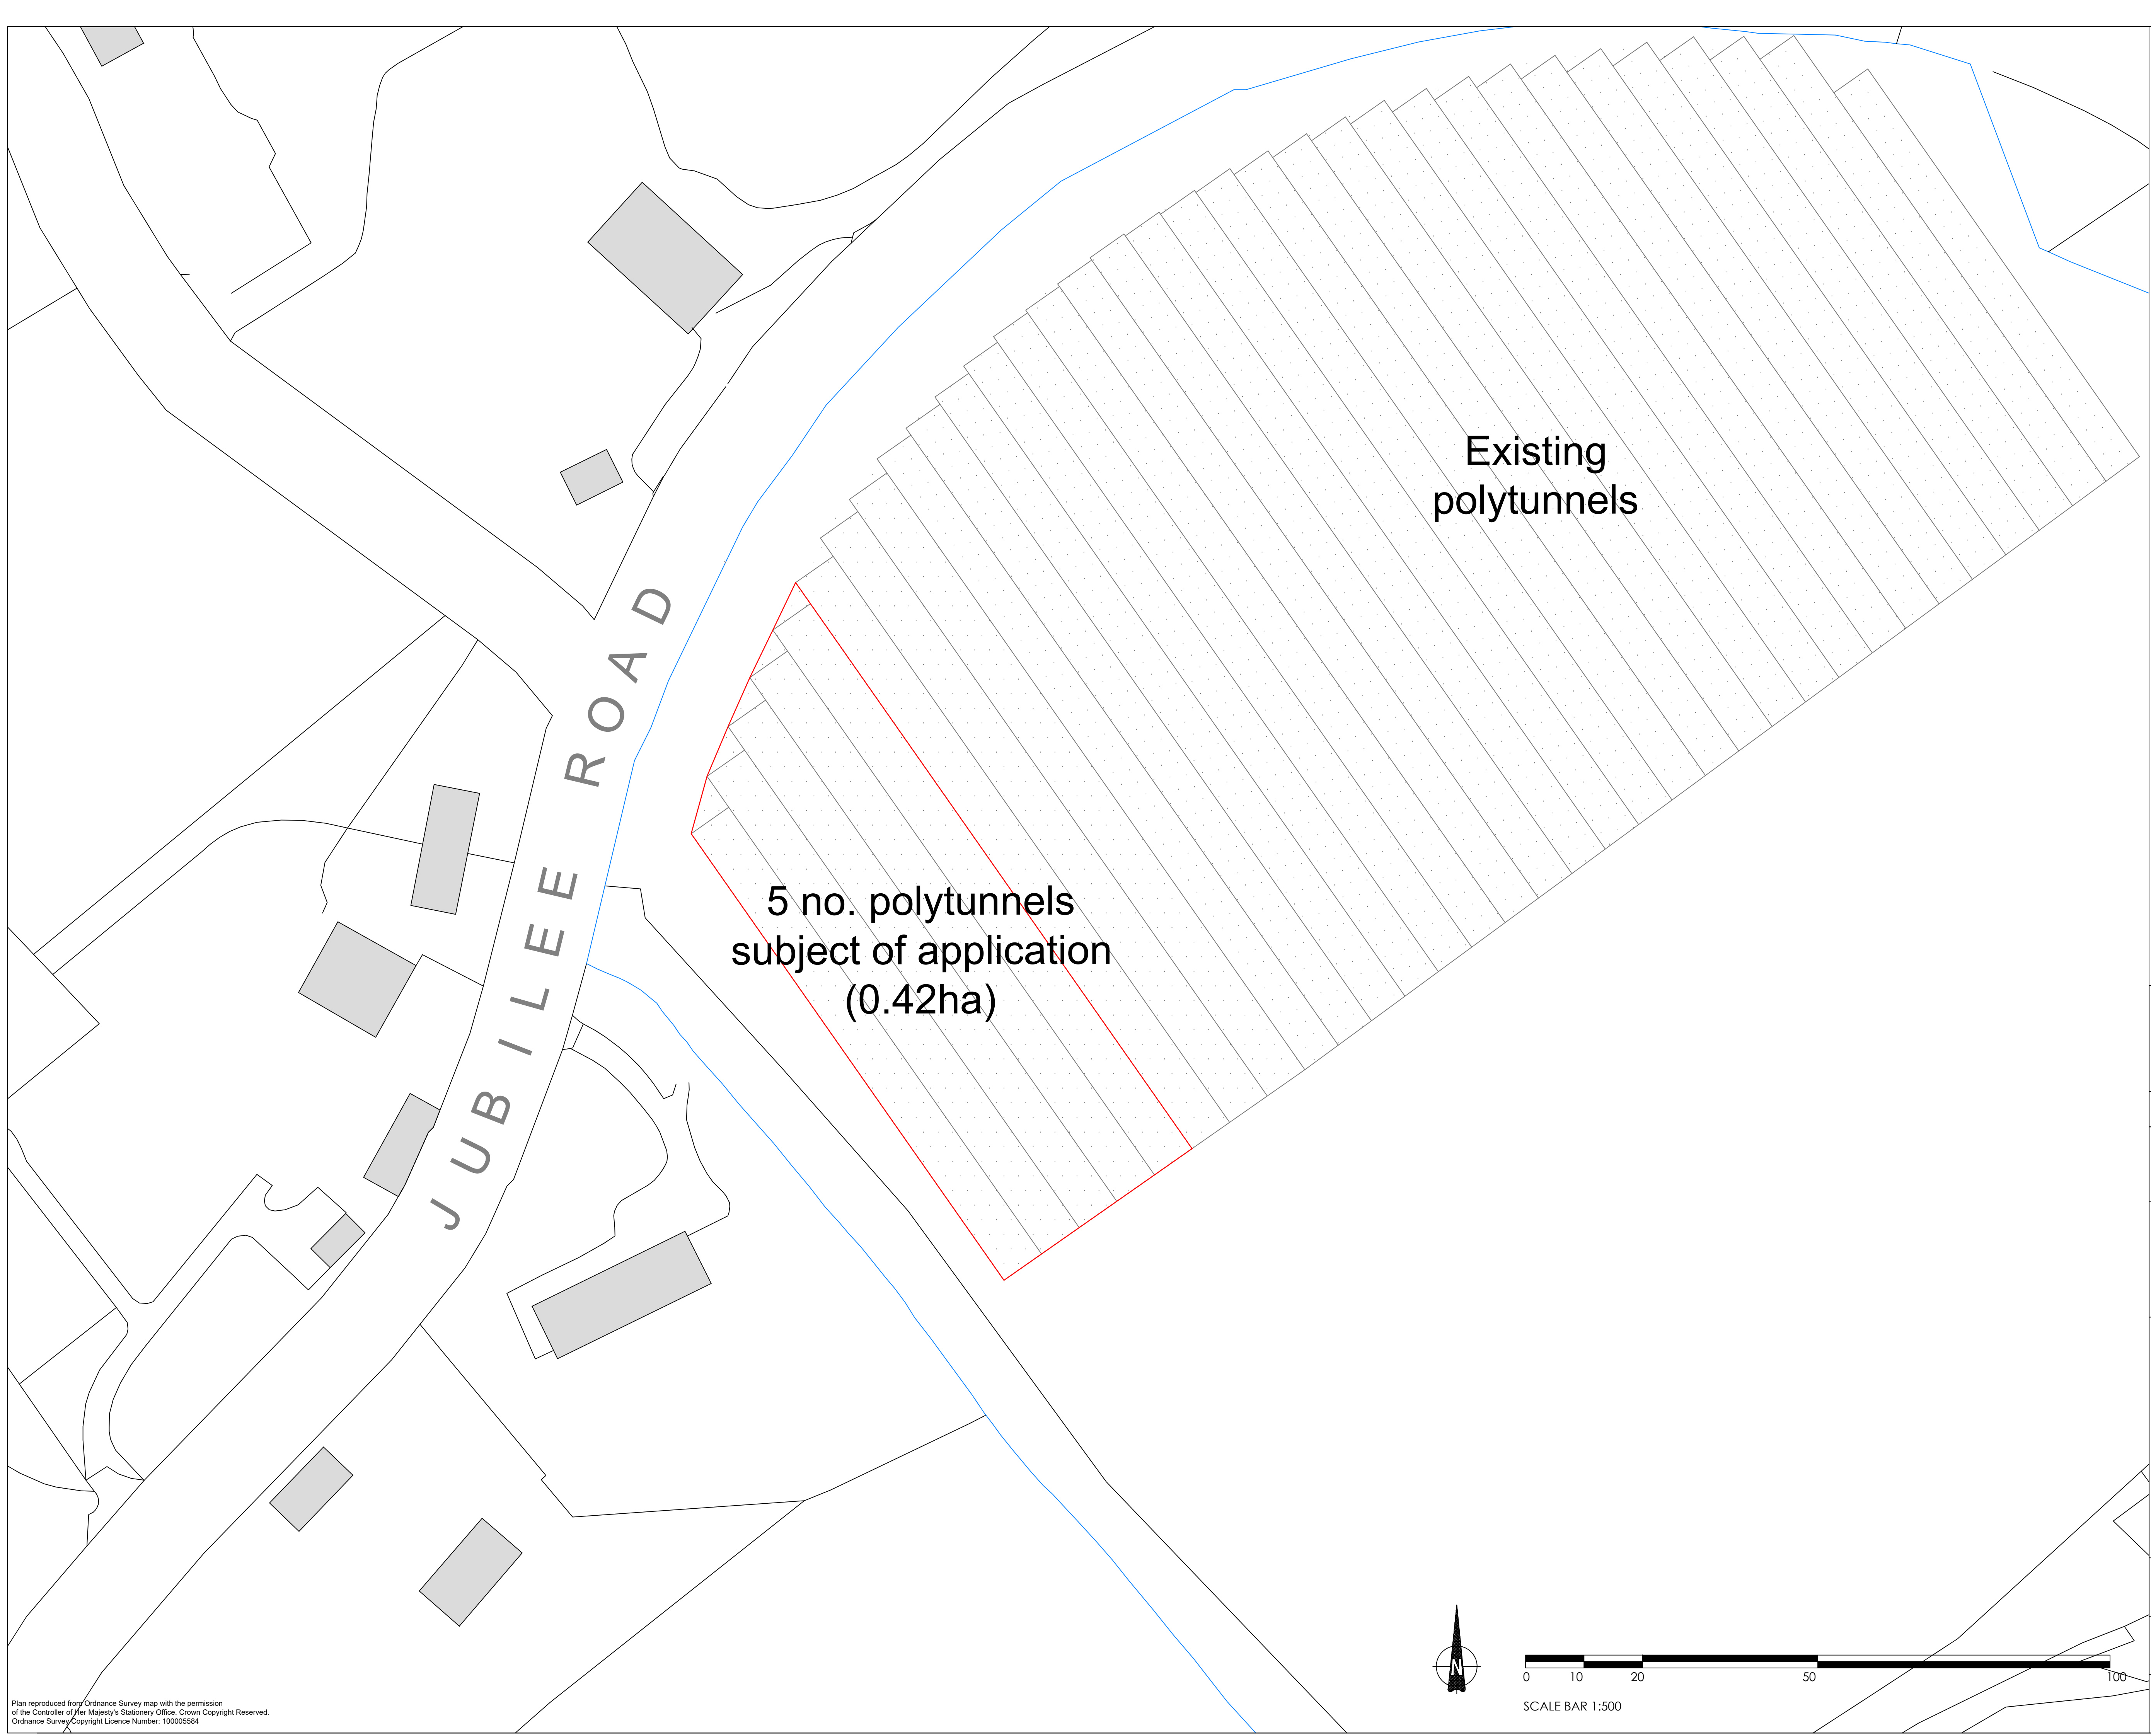


 

Existing
polytunnels

5 no. polytunnels
subject of application
(0.42ha)

JUBILEE ROAD

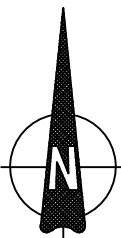

SCALE BAR 1:500

Rev.	Comment	Date
Drawing title Proposed Site Plan		
Contract Manor Farm Finchampstead Wokingham Berkshire RG40 3TL		
Reading Agricultural Consultants Ltd Gate House Beechwood Court Long Toll Woodcote RG8 0RR 01491 684233 www.reading-ag.com		
Ref. RAC/10540/2		Rev.
Drawn by AL		Checked by OW
Scales 1:500 @ A1		Date Sept 2024

