

PLANNING APPLICATION
DRAWINGS

DRAWINGS ISSUED - PROJECT STATUS				
Sheet Number	Sheet Name	Date Issued	Rev	Rev. Date
D&PM 4064	Site Location Plan	Jan 2025		
D&PM 4064 / 00	Cover Page	Jan 2025		
D&PM 4064 / 01	Existing Site Plan	Jan 2025		
D&PM 4064 / 02	Existing Floor Layout Plans	Jan 2025		
D&PM 4064 / 03.1	Existing Elevations	Jan 2025		
D&PM 4064 / 03.2	Existing Elevations	Jan 2025		
D&PM 4064 / 04	Proposed Site Plan	Jan 2025		
D&PM 4064 / 05.1	Proposed Ground Floor Layout Plan	Jan 2025		
D&PM 4064 / 05.2	Proposed First Floor Layout Plan	Jan 2025		
D&PM 4064 / 05.3	Proposed Second Floor Layout Plan	Jan 2025		
D&PM 4064 / 06.1	Proposed Elevations (1 of 2)	Jan 2025		
D&PM 4064 / 06.2	Proposed Elevations (2 of 2)	Jan 2025		




3D Existing Cropped



3D Proposed Cropped

Applicant Boyes Turner Trust Corporation		
Address 62 Reading Road, Woodley, RG5 3DB		
Drawing Cover Page		
Drawn by CS	Checked by JC	Date Jan 2025
Drawing No D&PM 4064 / 00	Rev	Scale
		Size A3
COPYRIGHT This Drawing, design proposal and its content are protected by copyright and can only be used under license and with the expressed authority of Steven Docker Associates.		

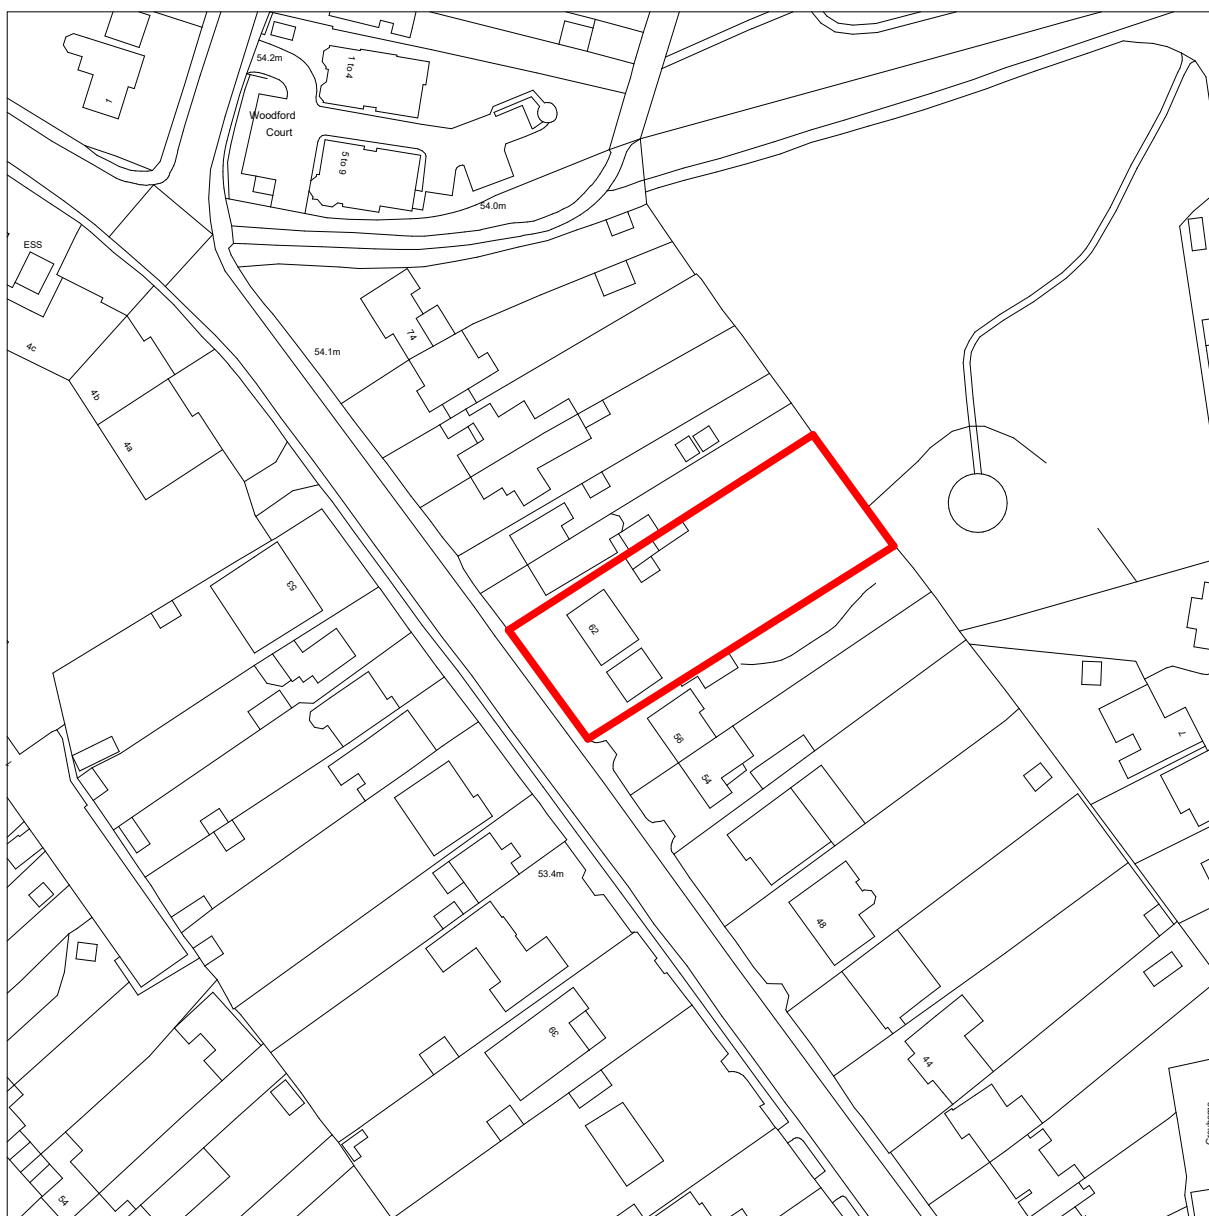

Site Location Plan
62 Reading Road,
Woodley, RG5 3DB

Scale
1 : 1250




**Steven Docker
Associates**

Park House, Parkway, Holmes Chapel, Cheshire, CW4 7BA

01477 544499
f t @ in

info@stevendocker.co.uk
www.stevendocker.co.uk

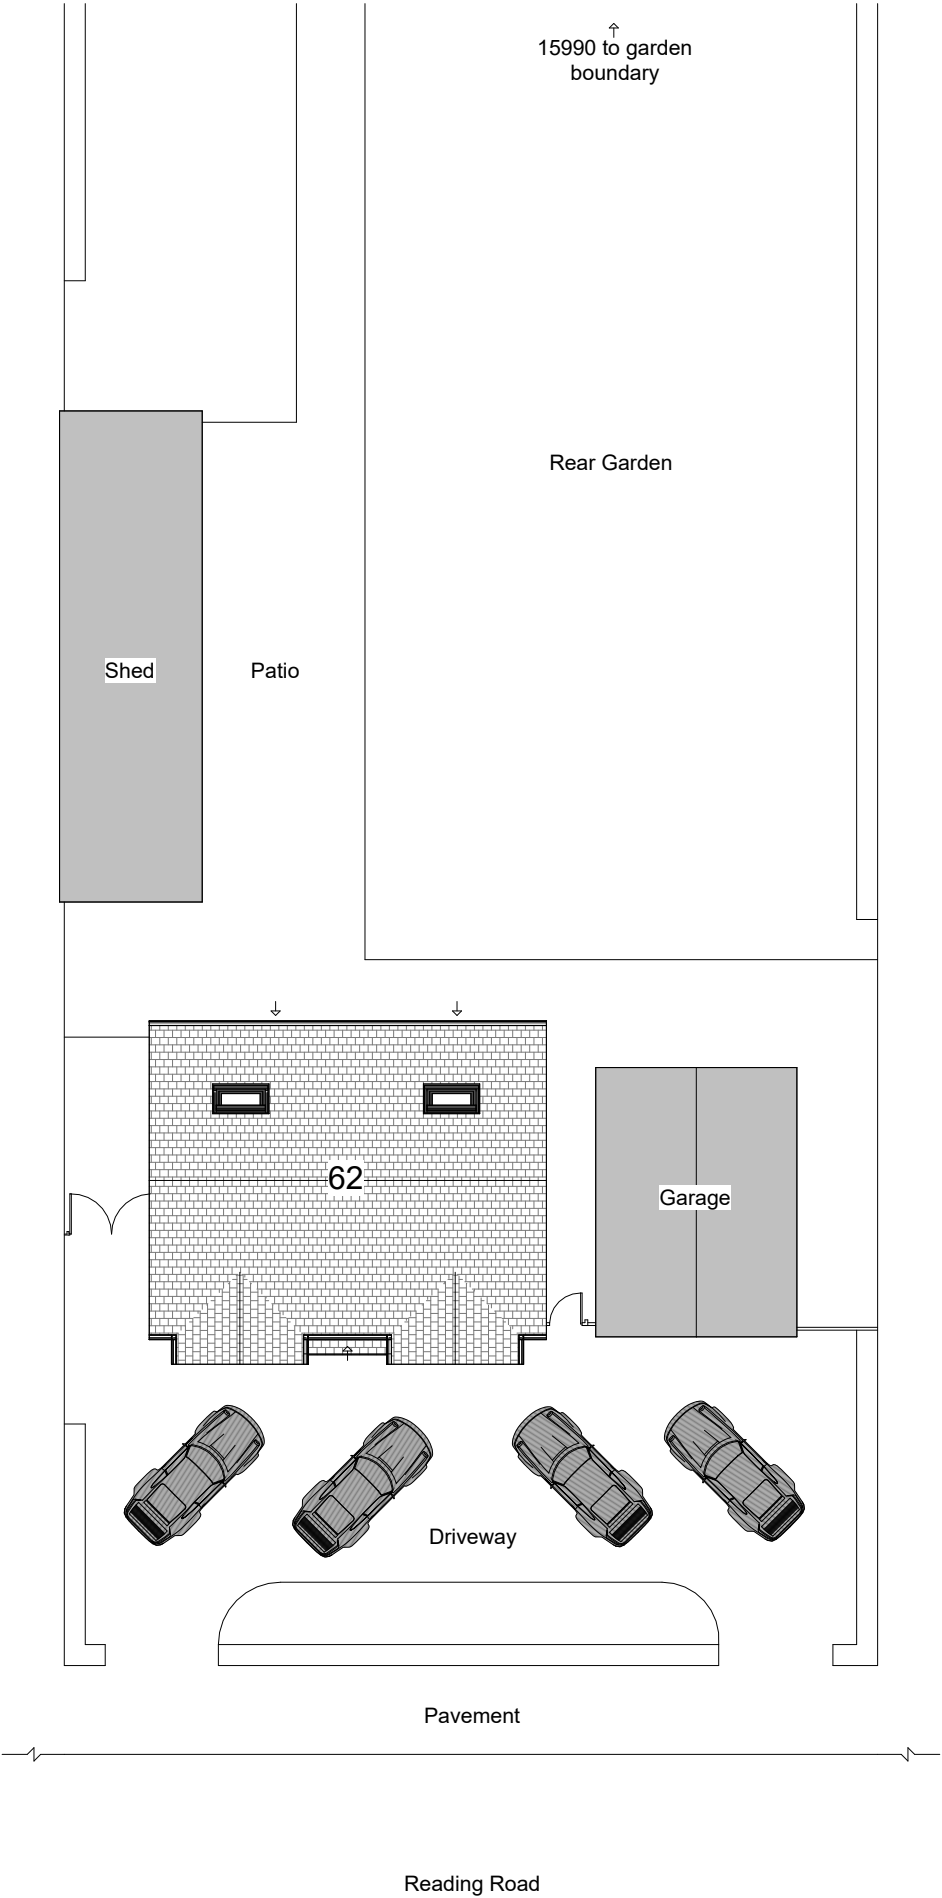


EXISTING SITE PLAN
1 : 200



EXISTING CONDITIONS






Applicant Boyes Turner Trust Corporation		
Address 62 Reading Road, Woodley, RG5 3DB		
Drawing Existing Site Plan		
Drawn by CS	Checked by JC	Date Jan 2025
Drawing No D&PM 4064 / 01	Rev	Scale 1 : 200
		Size A3
COPYRIGHT This Drawing, design proposal and its content are protected by copyright and can only be used under license and with the expressed authority of Steven Docker Associates.		

 

EXISTING CONDITIONS

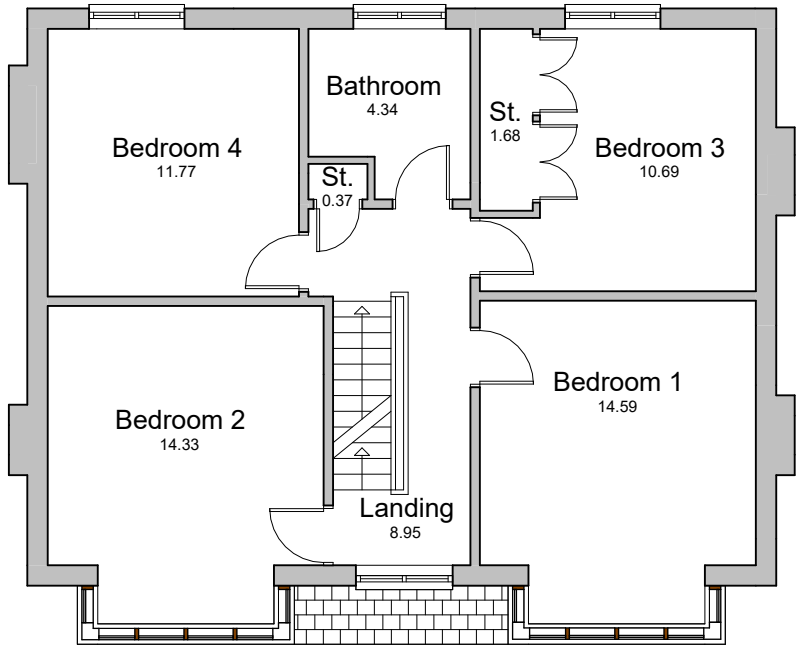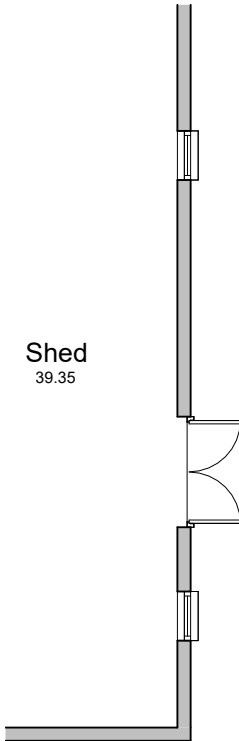


EXISTING FIRST FLOOR PLAN
1 : 100

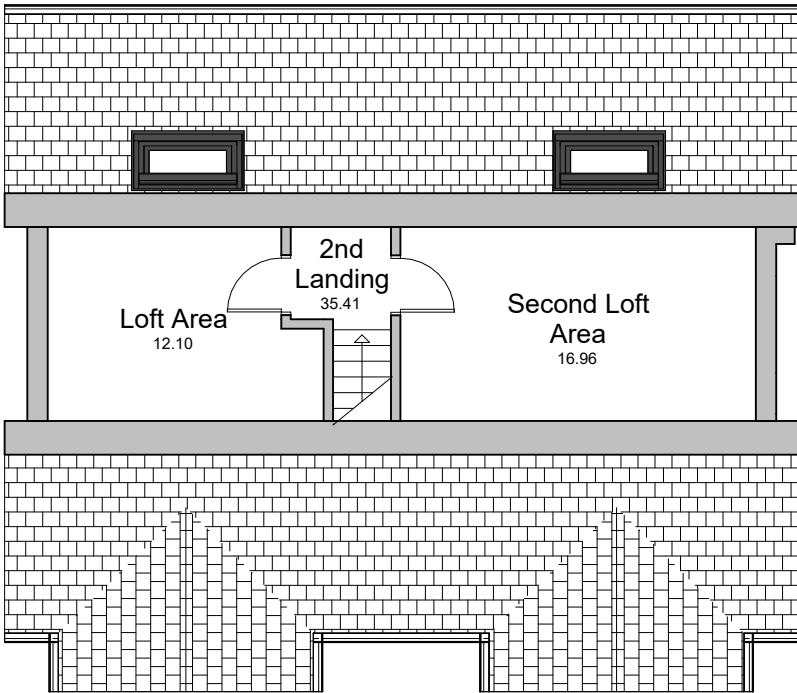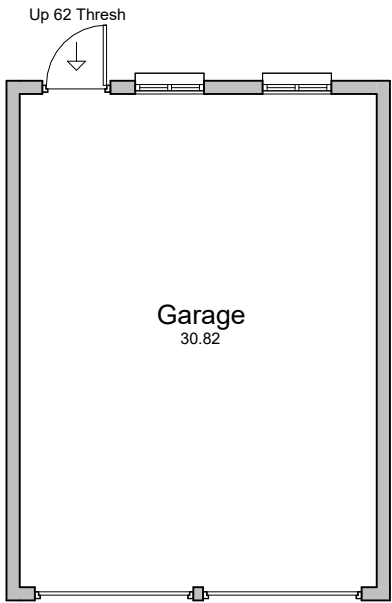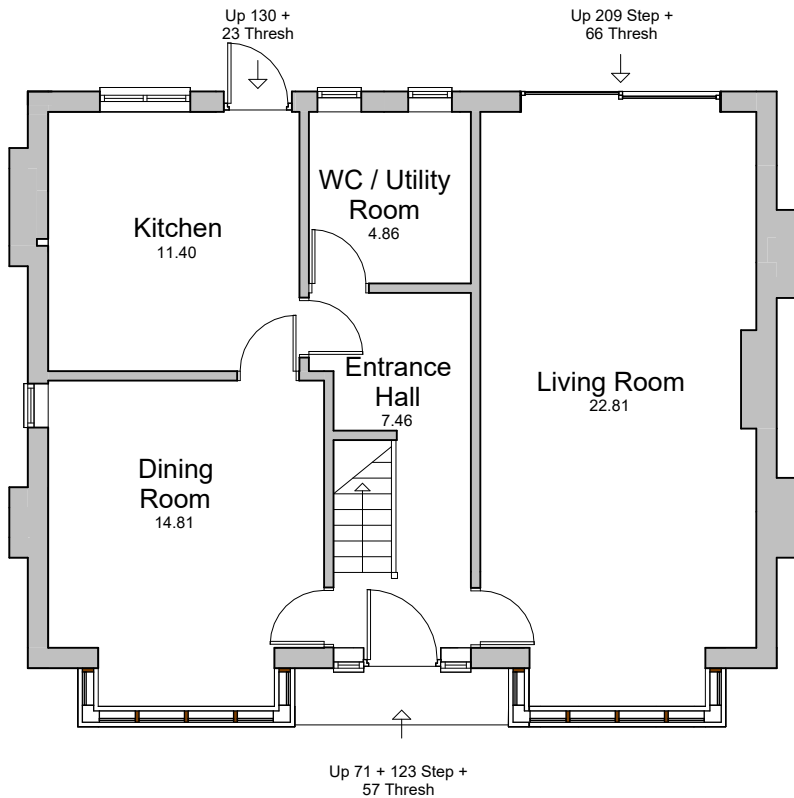


EXISTING SECOND FLOOR PLAN
1 : 100

EXISTING GROUND FLOOR PLAN
1 : 100


Applicant Boyes Turner Trust Corporation		
Address 62 Reading Road, Woodley, RG5 3DB		
Drawing Existing Floor Layout Plans		
Drawn by CS	Checked by JC	Date Jan 2025
Drawing No D&PM 4064 / 02	Rev	Scale 1 : 100
		Size A3
COPYRIGHT This Drawing, design proposal and its content are protected by copyright and can only be used under license and with the expressed authority of Steven Docker Associates.		

 

EXISTING CONDITIONS

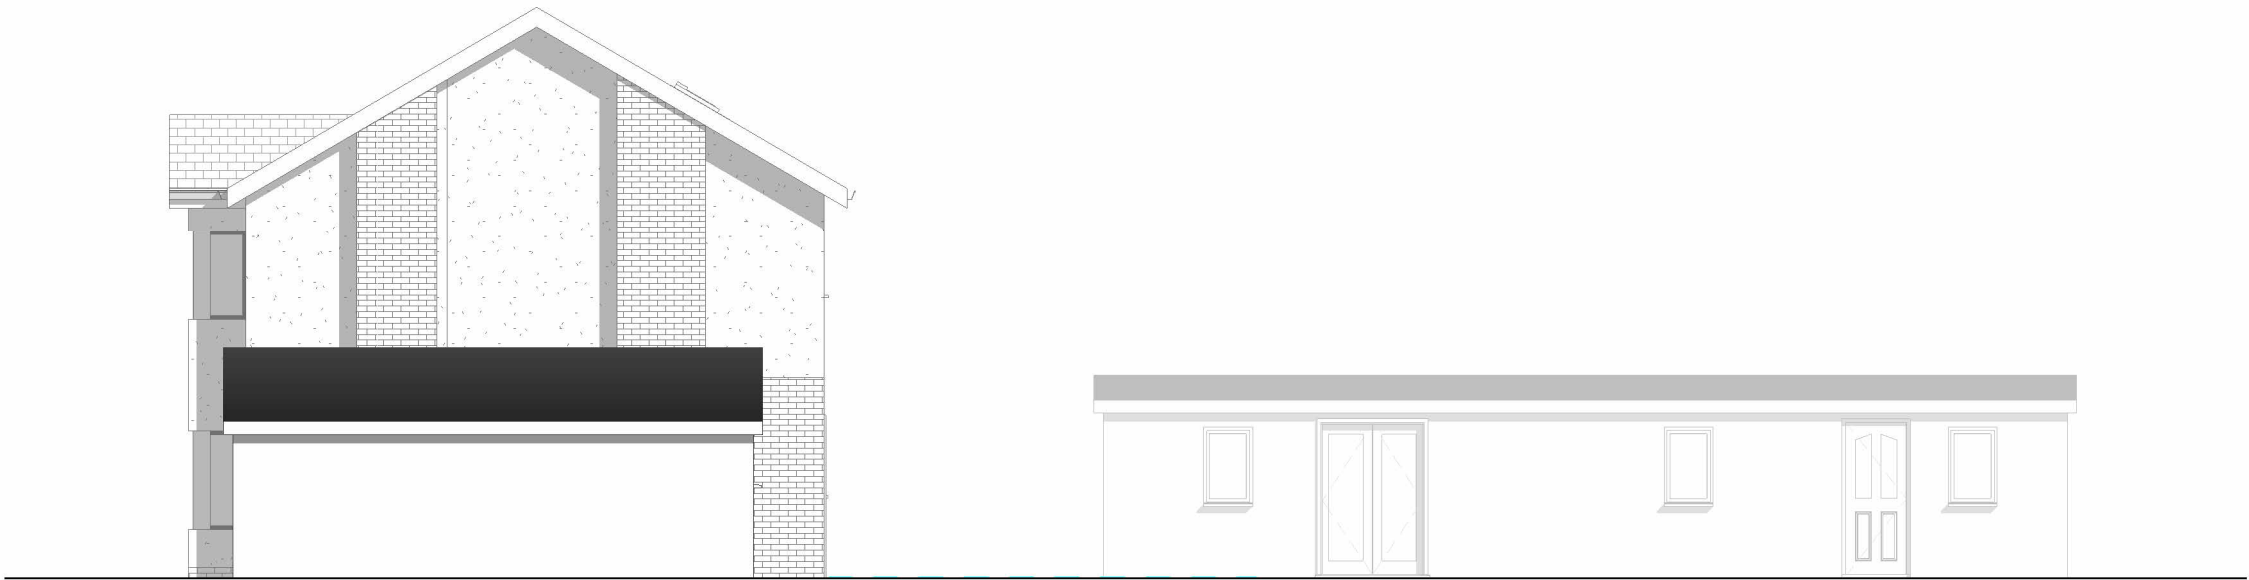


EXISTING EAST ELEVATION
1 : 100

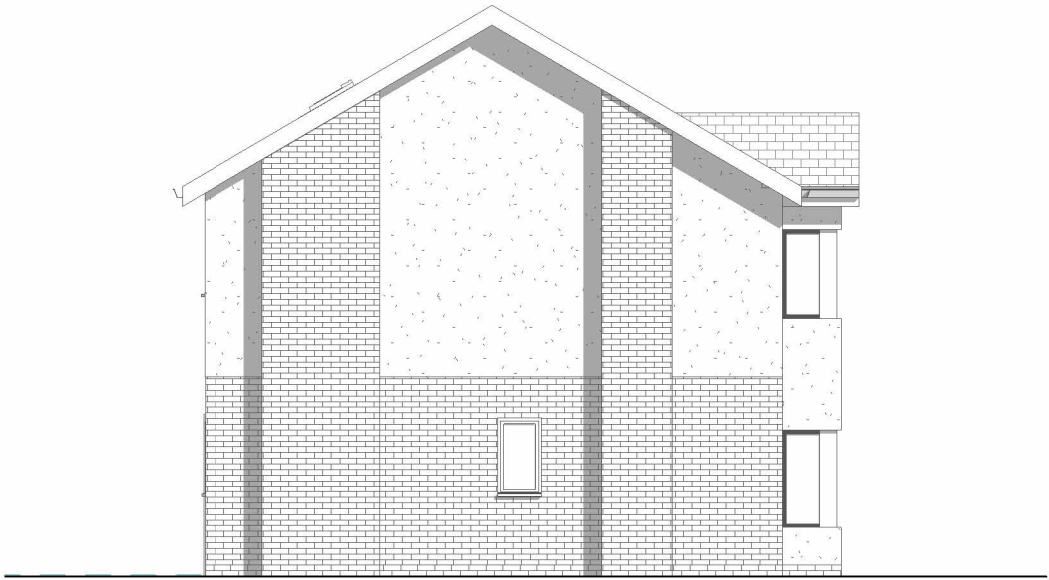

EXISTING WEST ELEVATION
1 : 100

Applicant Boyes Turner Trust Corporation		
Address 62 Reading Road, Woodley, RG5 3DB		
Drawing Existing Elevations		
Drawn by CS	Checked by JC	Date Jan 2025
Drawing No D&PM 4064 / 03.1	Rev	Scale 1 : 100
		Size A3
COPYRIGHT This Drawing, design proposal and its content are protected by copyright and can only be used under license and with the expressed authority of Steven Docker Associates.		

 

EXISTING CONDITIONS



EXISTING NORTH ELEVATION
1 : 100




EXISTING SOUTH ELEVATION
1 : 100


Applicant Boyes Turner Trust Corporation		
Address 62 Reading Road, Woodley, RG5 3DB		
Drawing Existing Elevations		
Drawn by CS	Checked by JC	Date Jan 2025
Drawing No D&PM 4064 / 03.2	Rev	Scale 1 : 100
		Size A3
COPYRIGHT This Drawing, design proposal and its content are protected by copyright and can only be used under license and with the expressed authority of Steven Docker Associates.		




PLANNING APPLICATION DRAWINGS

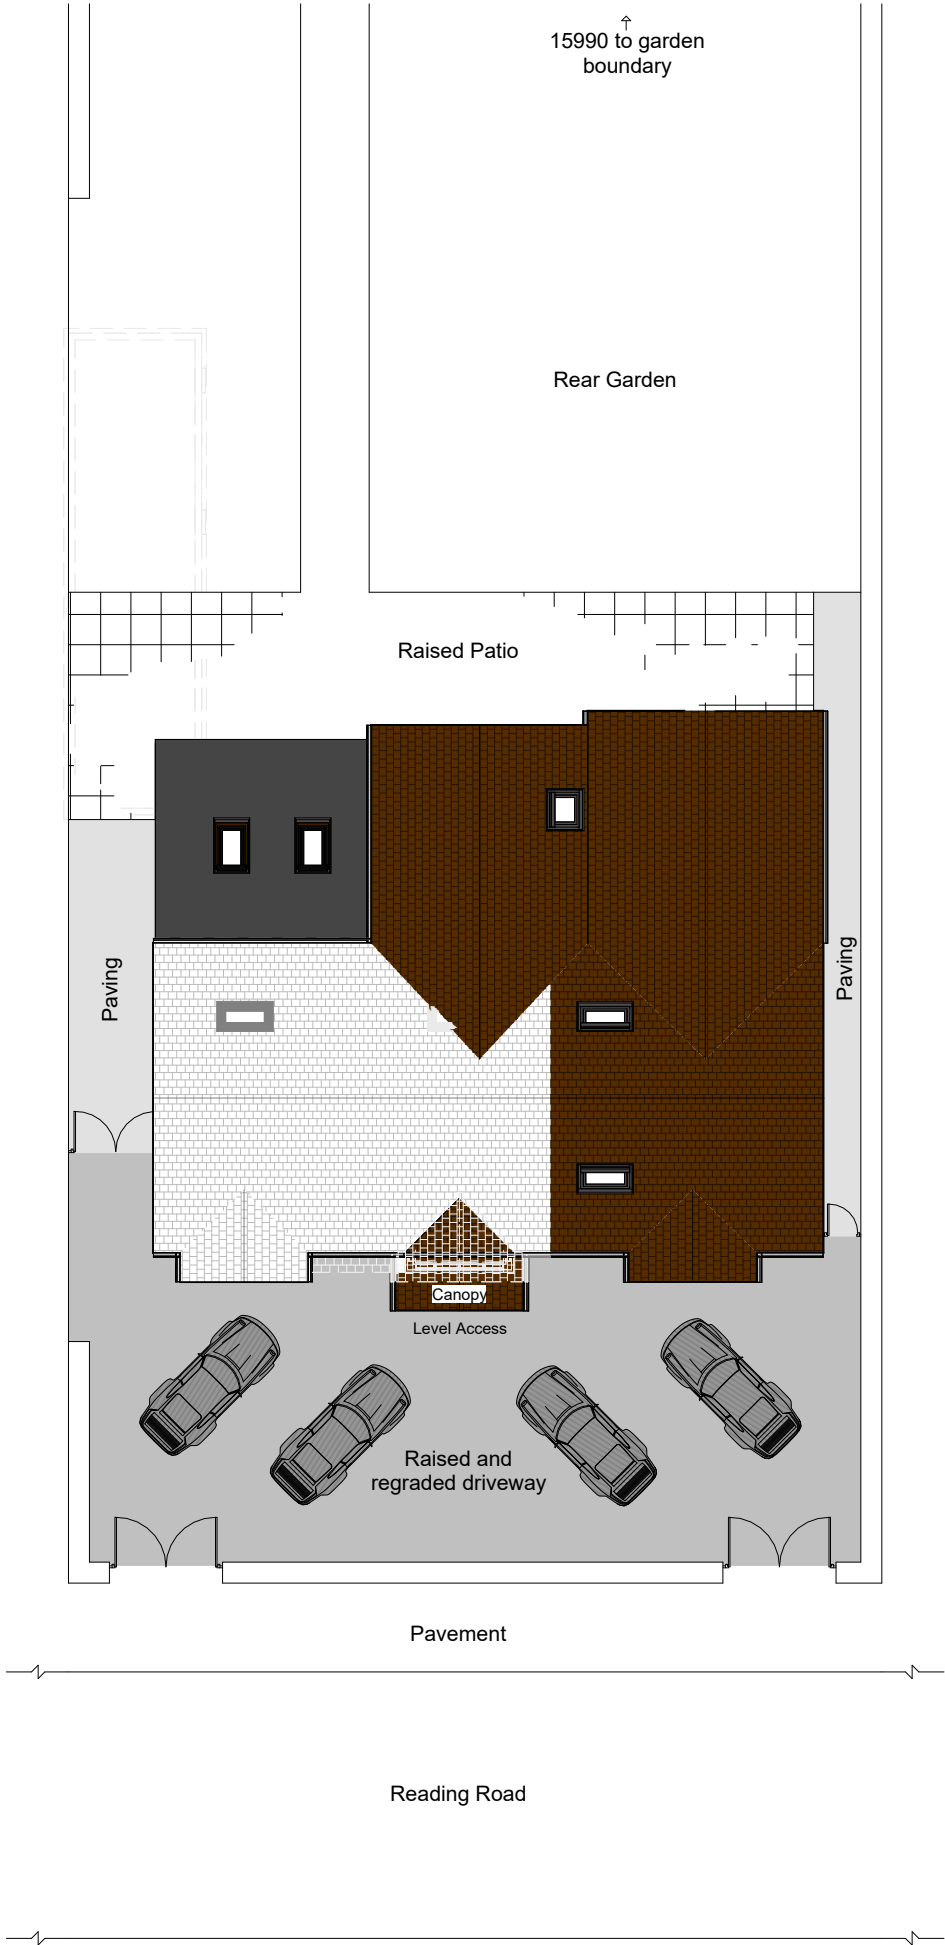

Applicant Boyes Turner Trust Corporation		
Address 62 Reading Road, Woodley, RG5 3DB		
Drawing Proposed Site Plan		
Drawn by CS	Checked by JC	Date Jan 2025
Drawing No D&PM 4064 / 04	Rev	Scale 1 : 200
		Size A3
COPYRIGHT This Drawing, design proposal and its content are protected by copyright and can only be used under license and with the expressed authority of Steven Docker Associates.		

 


PLANNING APPLICATION DRAWINGS

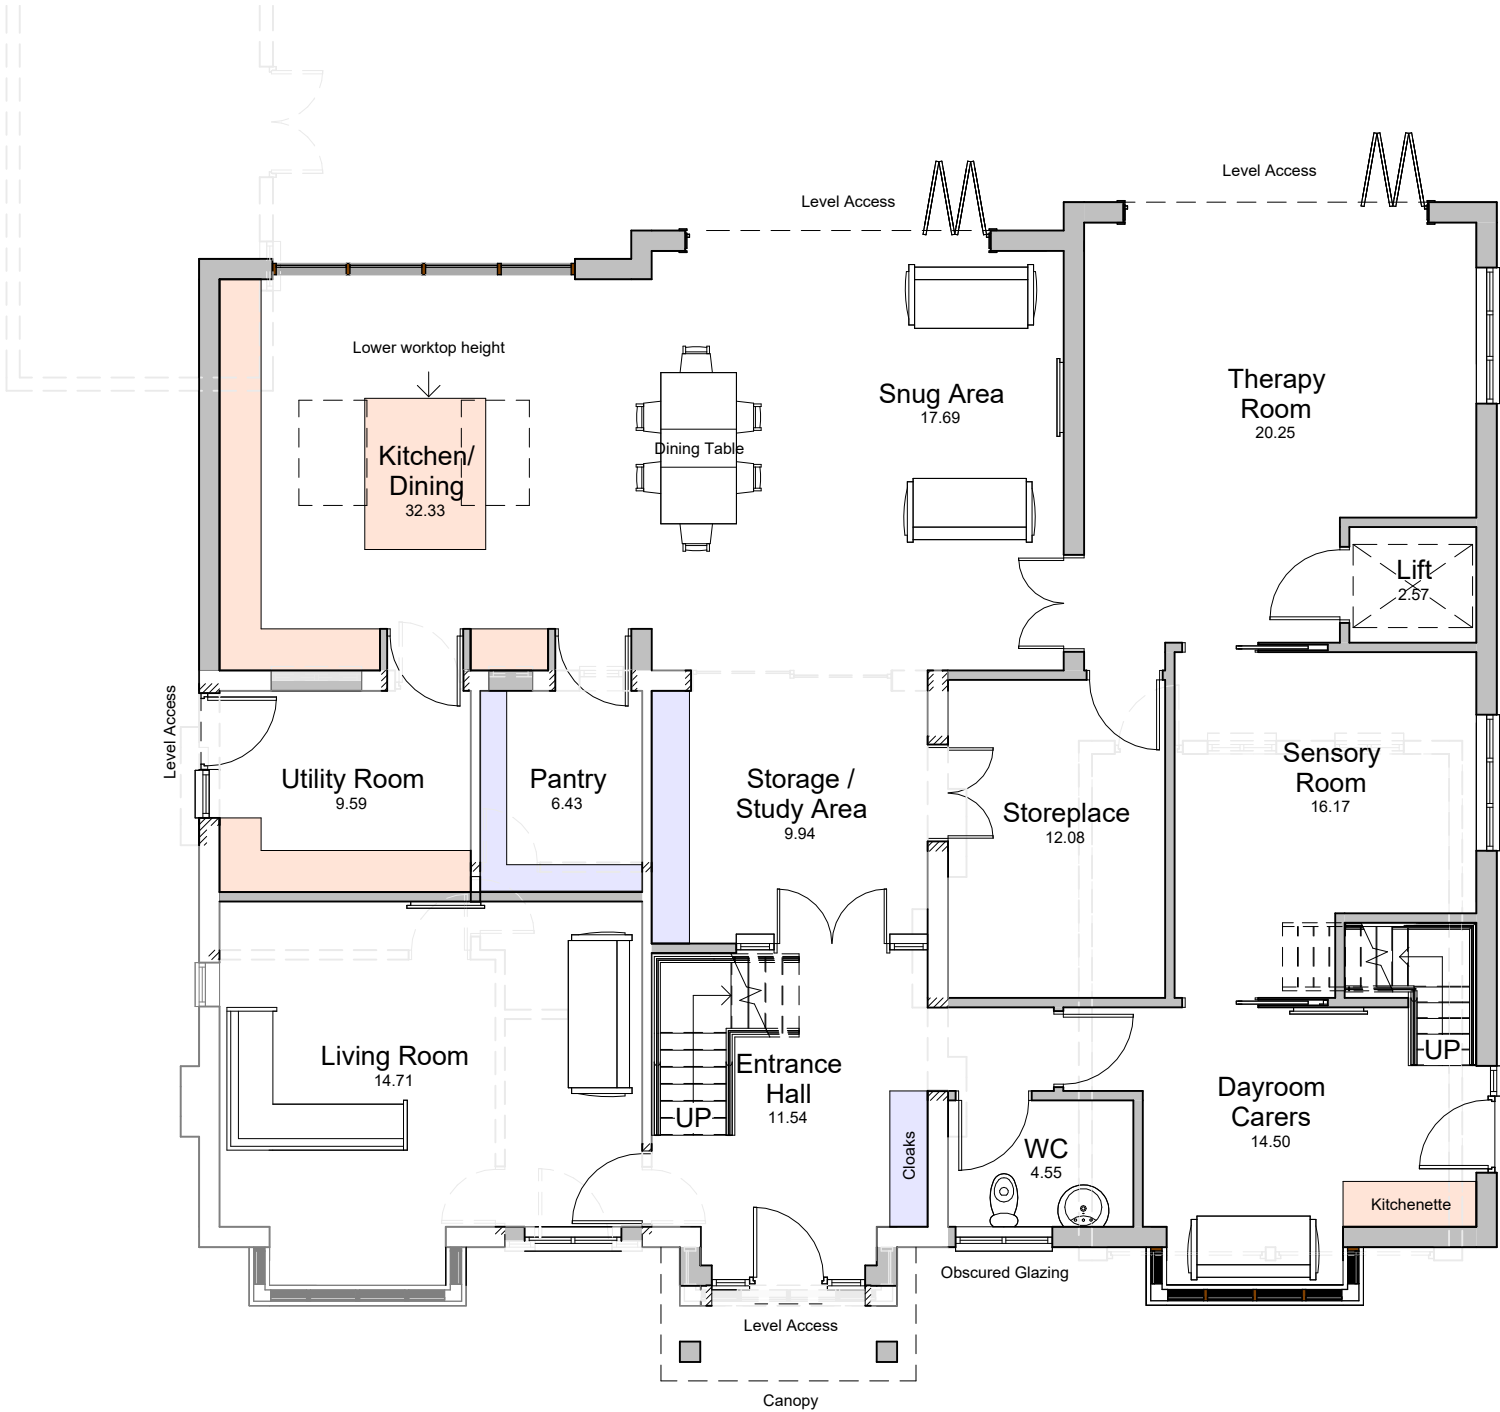


PROPOSED GROUND FLOOR PLAN
1 : 100

Applicant Boyes Turner Trust Corporation		
Address 62 Reading Road, Woodley, RG5 3DB		
Drawing Proposed Ground Floor Layout Plan		
Drawn by CS	Checked by JC	Date Jan 2025
Drawing No D&PM 4064 / 05.1	Rev	Scale 1 : 100
		Size A3
COPYRIGHT This Drawing, design proposal and its content are protected by copyright and can only be used under license and with the expressed authority of Steven Docker Associates.		

 


PLANNING APPLICATION DRAWINGS

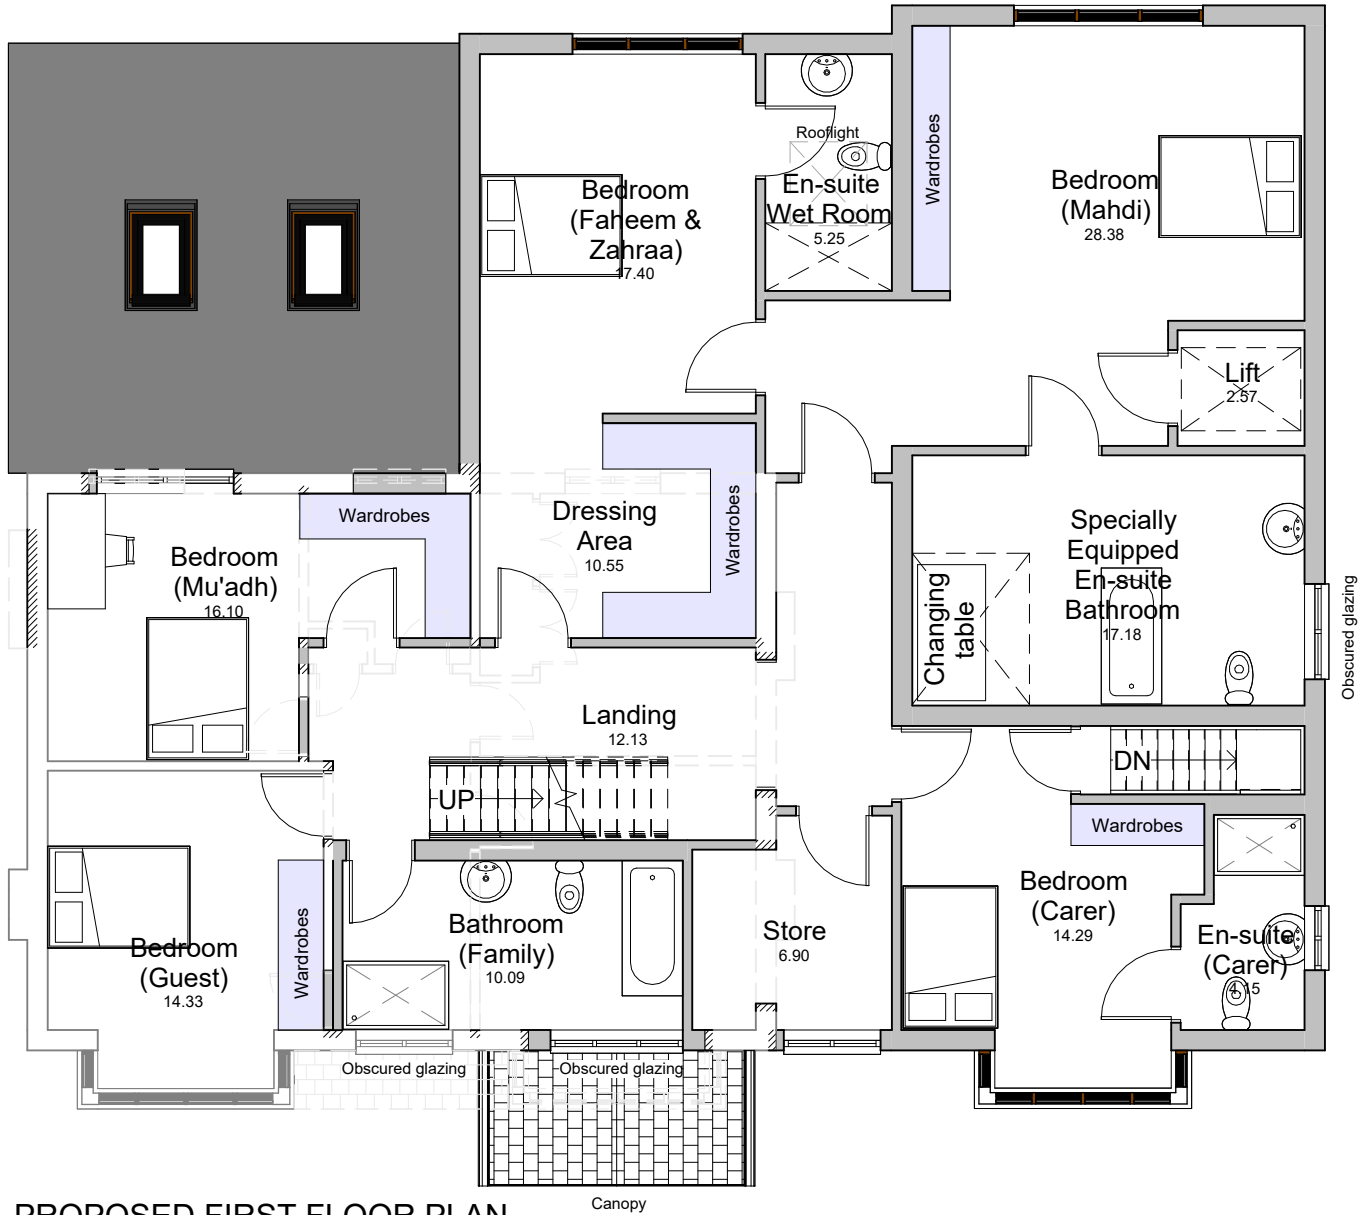


PROPOSED FIRST FLOOR PLAN
1 : 100

Applicant Boyes Turner Trust Corporation		
Address 62 Reading Road, Woodley, RG5 3DB		
Drawing Proposed First Floor Layout Plan		
Drawn by CS	Checked by JC	Date Jan 2025
Drawing No D&PM 4064 / 05.2	Rev	Scale 1 : 100
		Size A3
COPYRIGHT This Drawing, design proposal and its content are protected by copyright and can only be used under license and with the expressed authority of Steven Docker Associates.		

 

PLANNING APPLICATION DRAWINGS

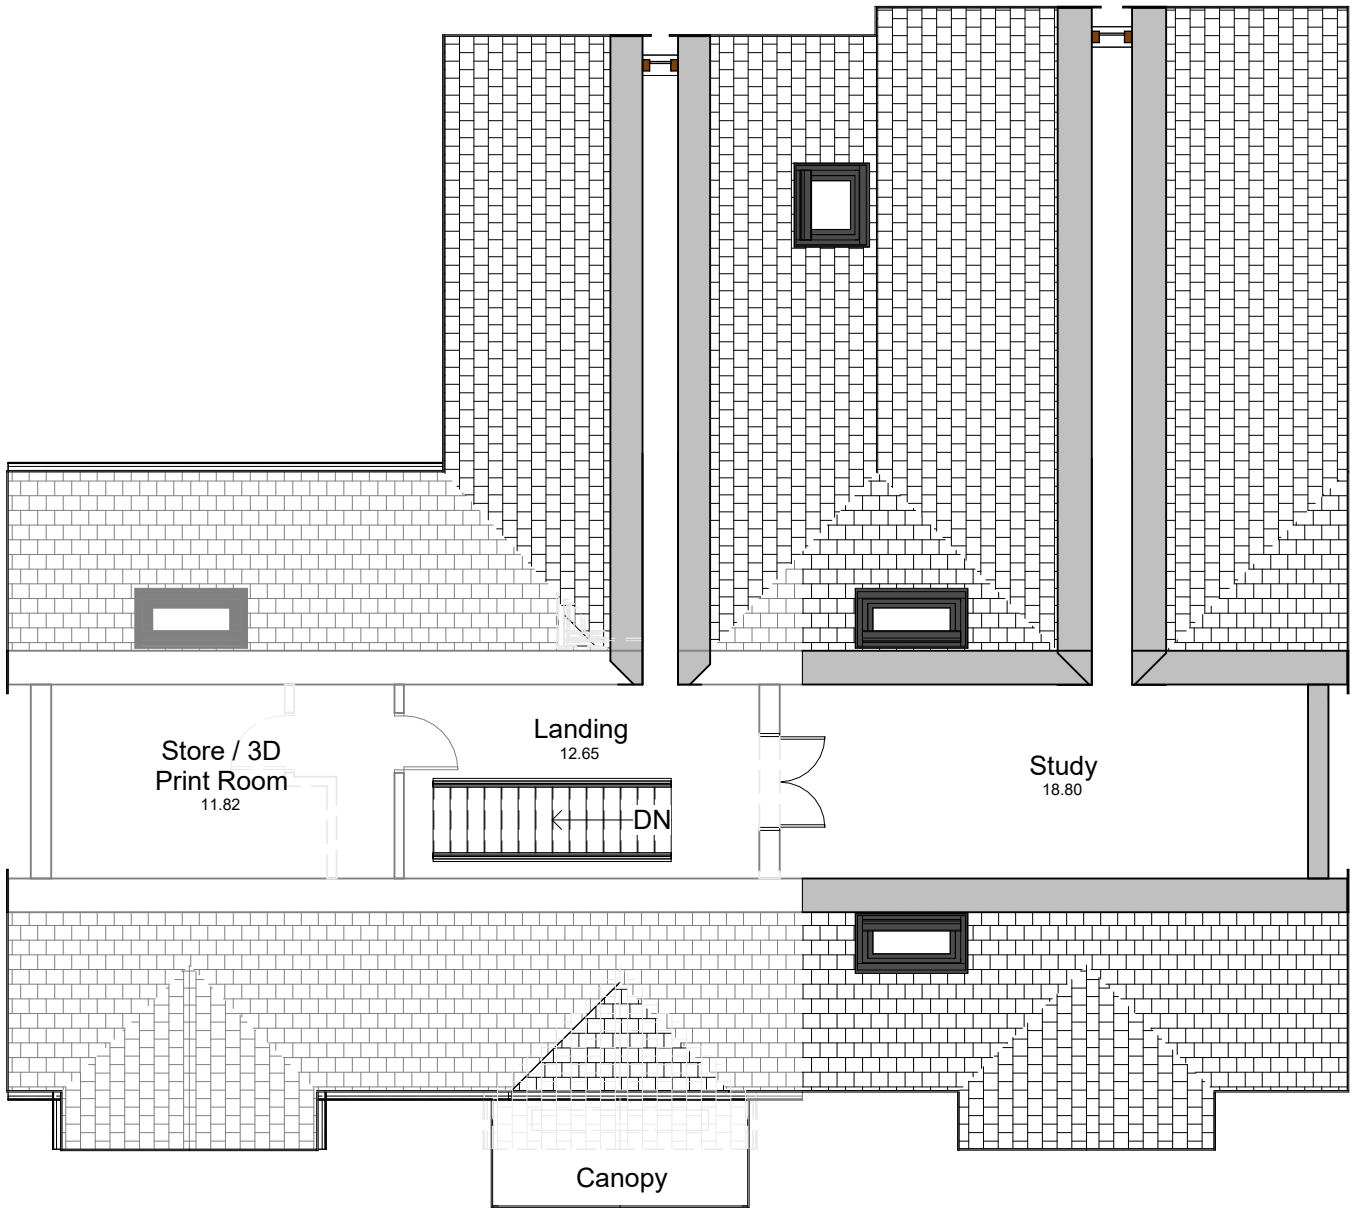


PROPOSED SECOND FLOOR PLAN
1 : 100

Applicant Boyes Turner Trust Corporation		
Address 62 Reading Road, Woodley, RG5 3DB		
Drawing Proposed Second Floor Layout Plan		
Drawn by CS	Checked by JC	Date Jan 2025
Drawing No D&PM 4064 / 05.3	Rev	Scale 1 : 100
		Size A3
COPYRIGHT This Drawing, design proposal and its content are protected by copyright and can only be used under license and with the expressed authority of Steven Docker Associates.		




GRAPHIC SCALE: 1:100

PLANNING APPLICATION DRAWINGS

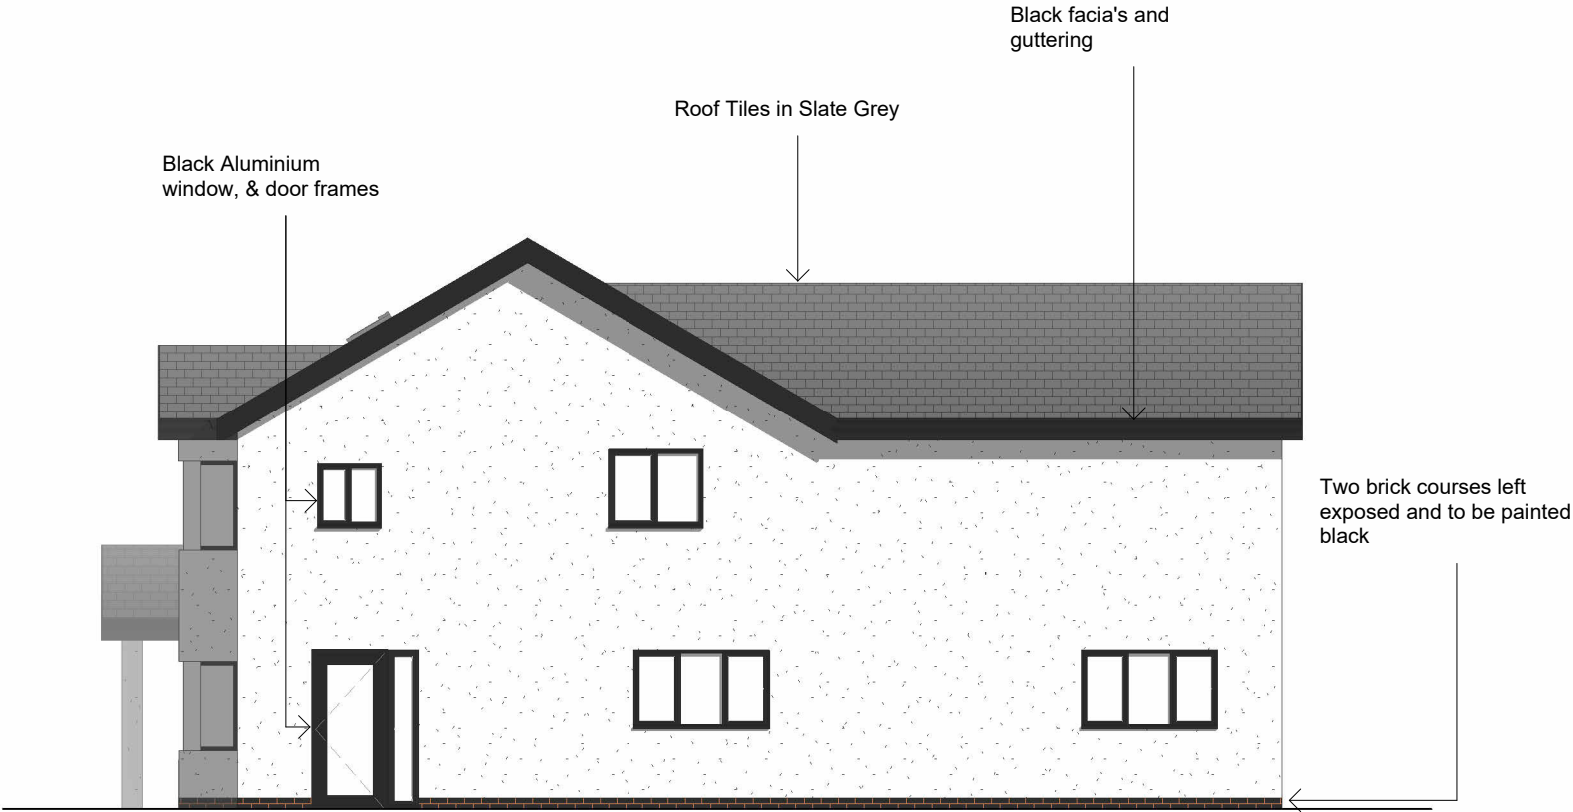


PROPOSED EAST ELEVATION
1 : 100

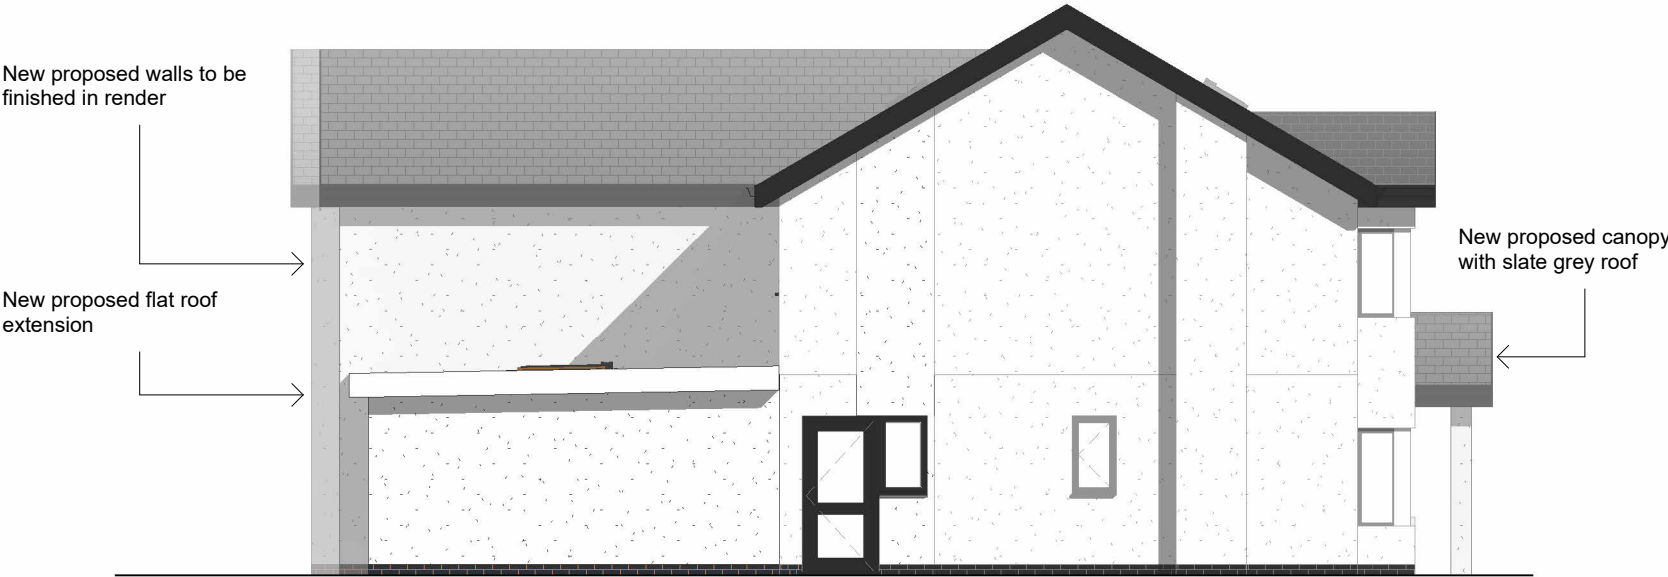

PROPOSED WEST ELEVATION
1 : 100

Applicant Boyes Turner Trust Corporation		
Address 62 Reading Road, Woodley, RG5 3DB		
Drawing Proposed Elevations (1 of 2)		
Drawn by CS	Checked by JC	Date Jan 2025
Drawing No D&PM 4064 / 06.1	Rev	Scale 1 : 100
		Size A3
COPYRIGHT This Drawing, design proposal and its content are protected by copyright and can only be used under license and with the expressed authority of Steven Docker Associates.		

 

PLANNING APPLICATION DRAWINGS



PROPOSED NORTH ELEVATION
1 : 100



PROPOSED SOUTH ELEVATION
1 : 100

Applicant Boyes Turner Trust Corporation		
Address 62 Reading Road, Woodley, RG5 3DB		
Drawing Proposed Elevations (2 of 2)		
Drawn by CS	Checked by JC	Date Jan 2025
Drawing No D&PM 4064 / 06.2	Rev	Scale 1 : 100
		Size A3
COPYRIGHT This Drawing, design proposal and its content are protected by copyright and can only be used under license and with the expressed authority of Steven Docker Associates.		