


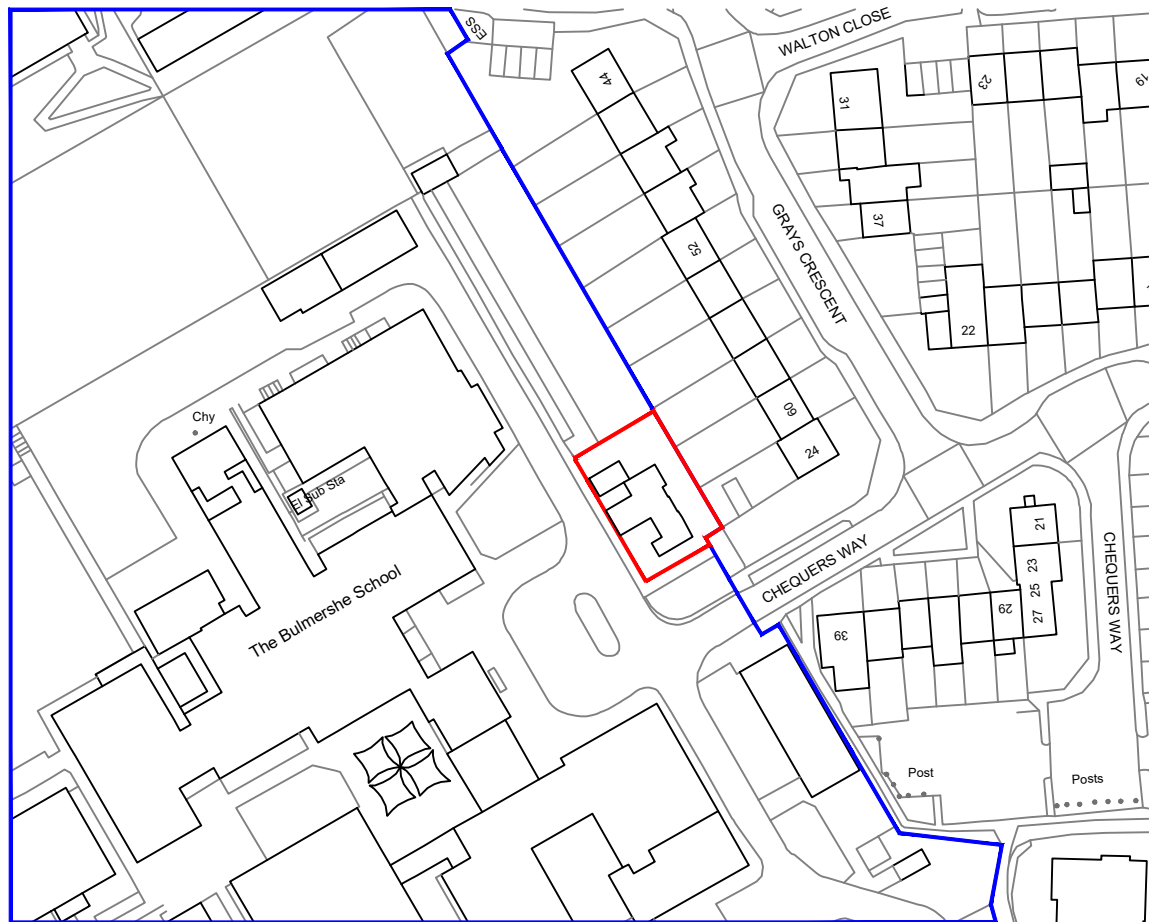


— SITE BOUNDARY

— LAND OWNERSHIP BOUNDARY



Rev	Date	Description	By	Checked
-----	------	-------------	----	---------

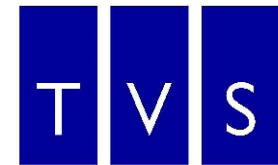

Thames Valley Surveying

First Floor L14, London Road Campus
London Road, Reading, RG1 5AQ
T. 01189 869 531
W. www.thamesvalleysurveying.co.uk

Client: The Bulmershe School

Project: Bulmershe Bungalow

Title: Location Plan


Drawn by LL

Date 16/03/2026


Scale: 1:1250 @ A4

Drawing Ref: 260020-10-001 Revision:

1:1250
0 5 10 15 20 30 40 50M

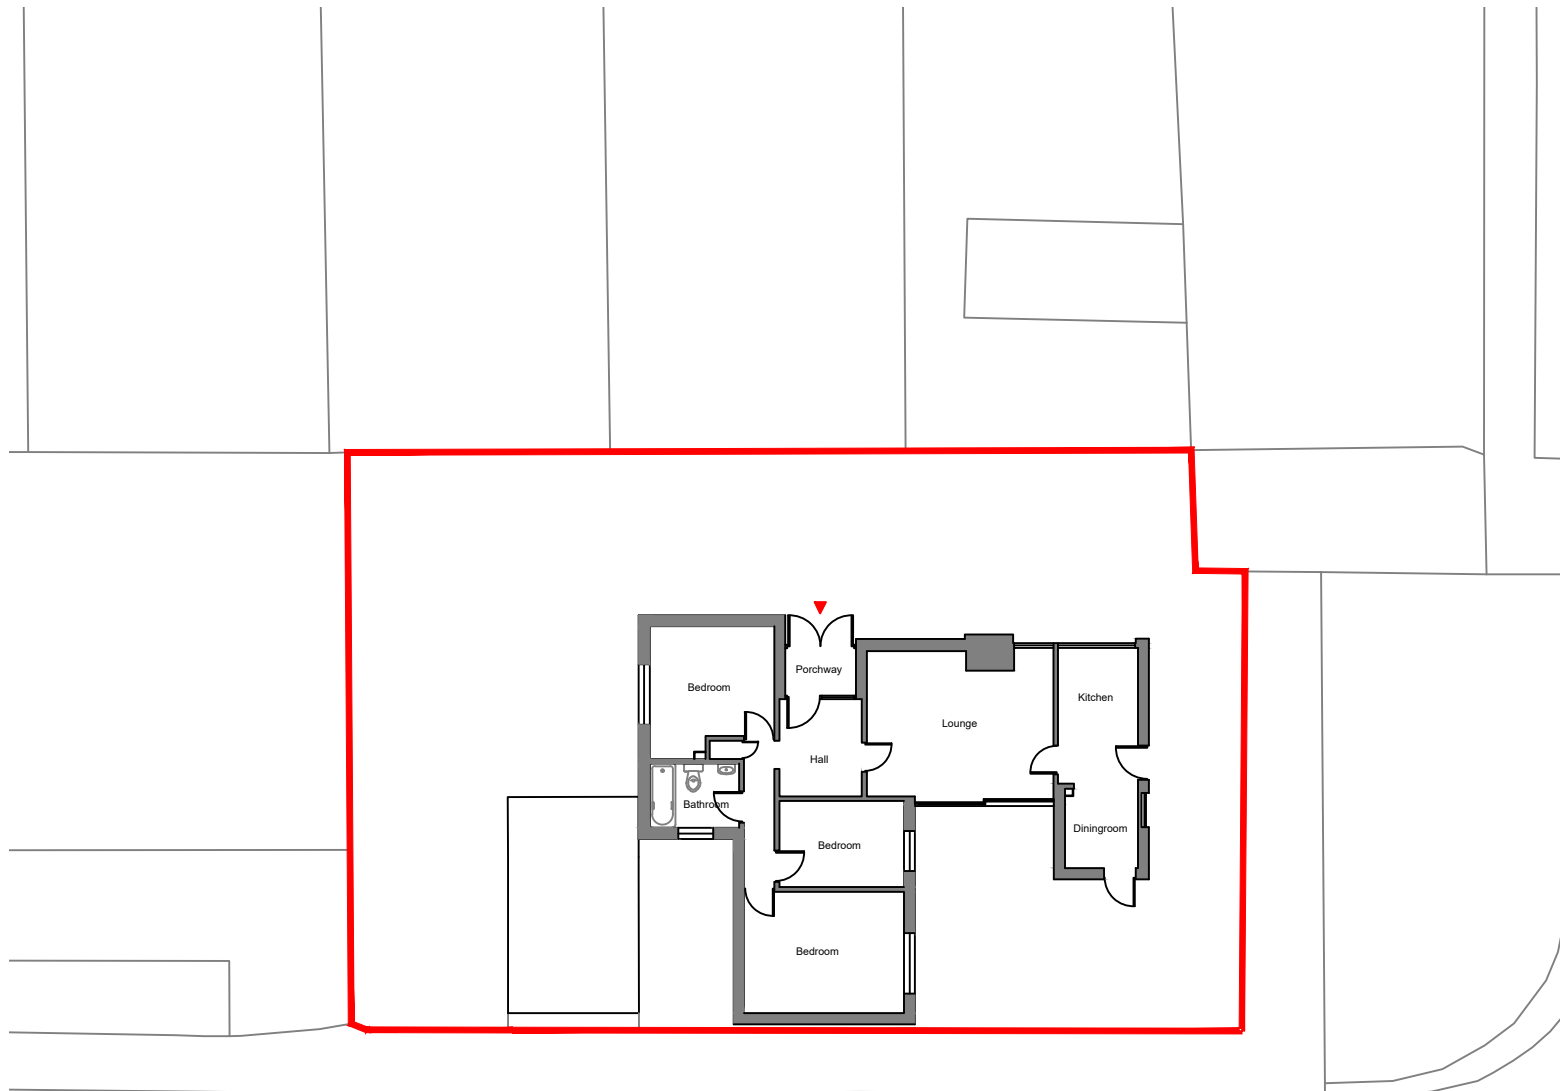

Rev	Date	Description	By	Checked
-----	------	-------------	----	---------

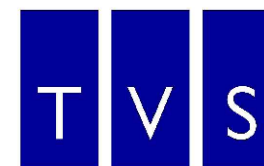

Thames Valley Surveying

First Floor L14, London Road Campus
London Road, Reading, RG1 5AQ
T. 01189 869 531
W. www.thamesvalleysurveying.co.uk

Client: The Bulmershe School

Project: Bulmershe Bungalow

Title: Existing Site Plan

Drawn by LL


Date 16/03/2026

Scale: 1:200 @ A4


Drawing Ref: 260020-20-001

Revision:


1:200
0 1 2 3 4 5 10M

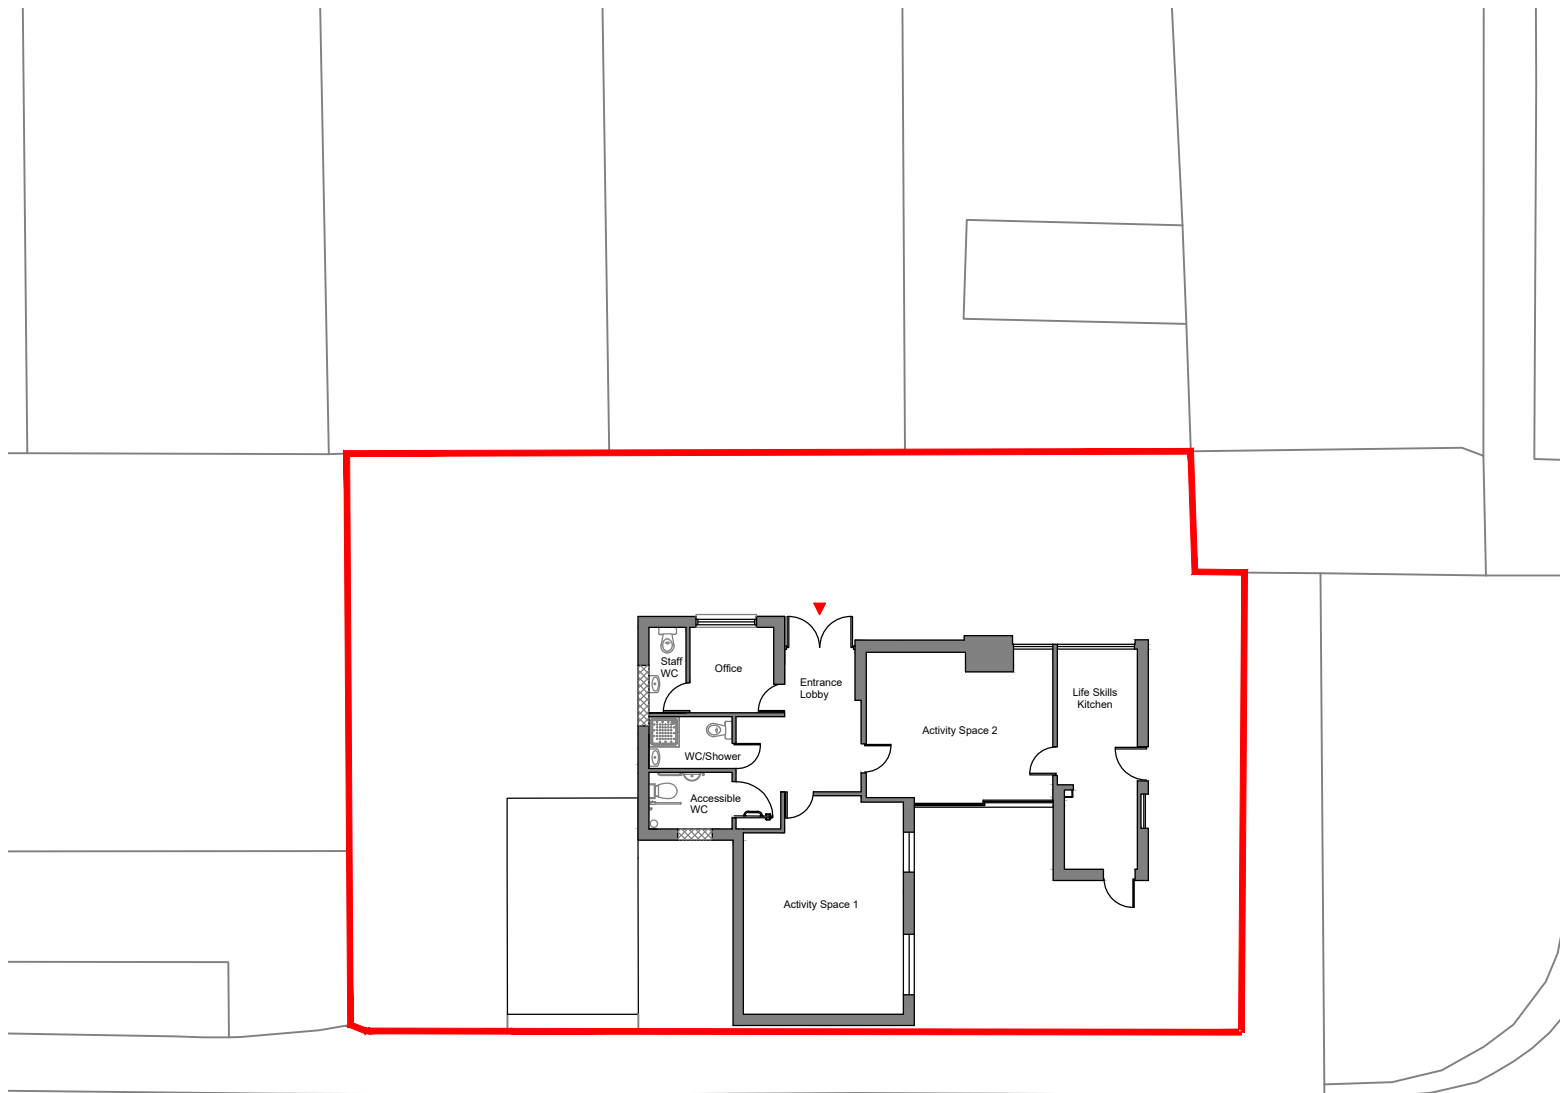

PROPOSED SITE PLAN

 

Rev	Date	Description	By	Checked
-----	------	-------------	----	---------

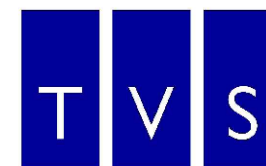

Thames Valley Surveying

First Floor L14, London Road Campus
London Road, Reading, RG1 5AQ
T. 01189 869 531
W. www.thamesvalleysurveying.co.uk

Client: The Bulmershe School

Project: Bulmershe Bungalow


Title: Proposed Site Plan

Drawn by LL


Date 17/03/2026

Scale: 1:200 @ A4


Drawing Ref: 260020-20-101 Revision:

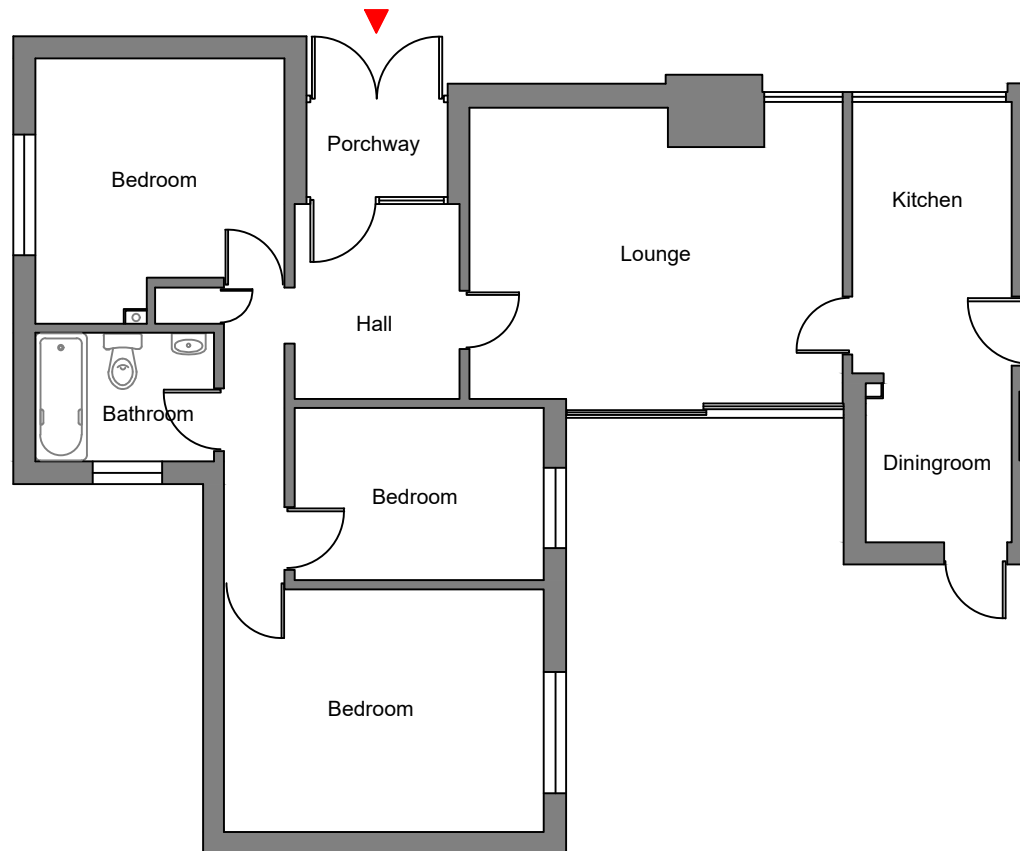

EXISTING GROUND FLOOR PLAN

 

Rev	Date	Description	By	Checked
-----	------	-------------	----	---------

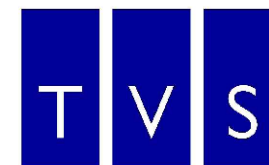

Thames Valley Surveying

First Floor L14, London Road Campus
London Road, Reading, RG1 5AQ
T. 01189 869 531
W. www.thamesvalleysurveying.co.uk

Client: The Bulmershe School

Project: Bulmershe Bungalow


Title: Existing Floor Plan

Drawn by LL


Date 16/03/2026

Scale: 1:100 @ A4


Drawing Ref: 260020-30-001 Revision:

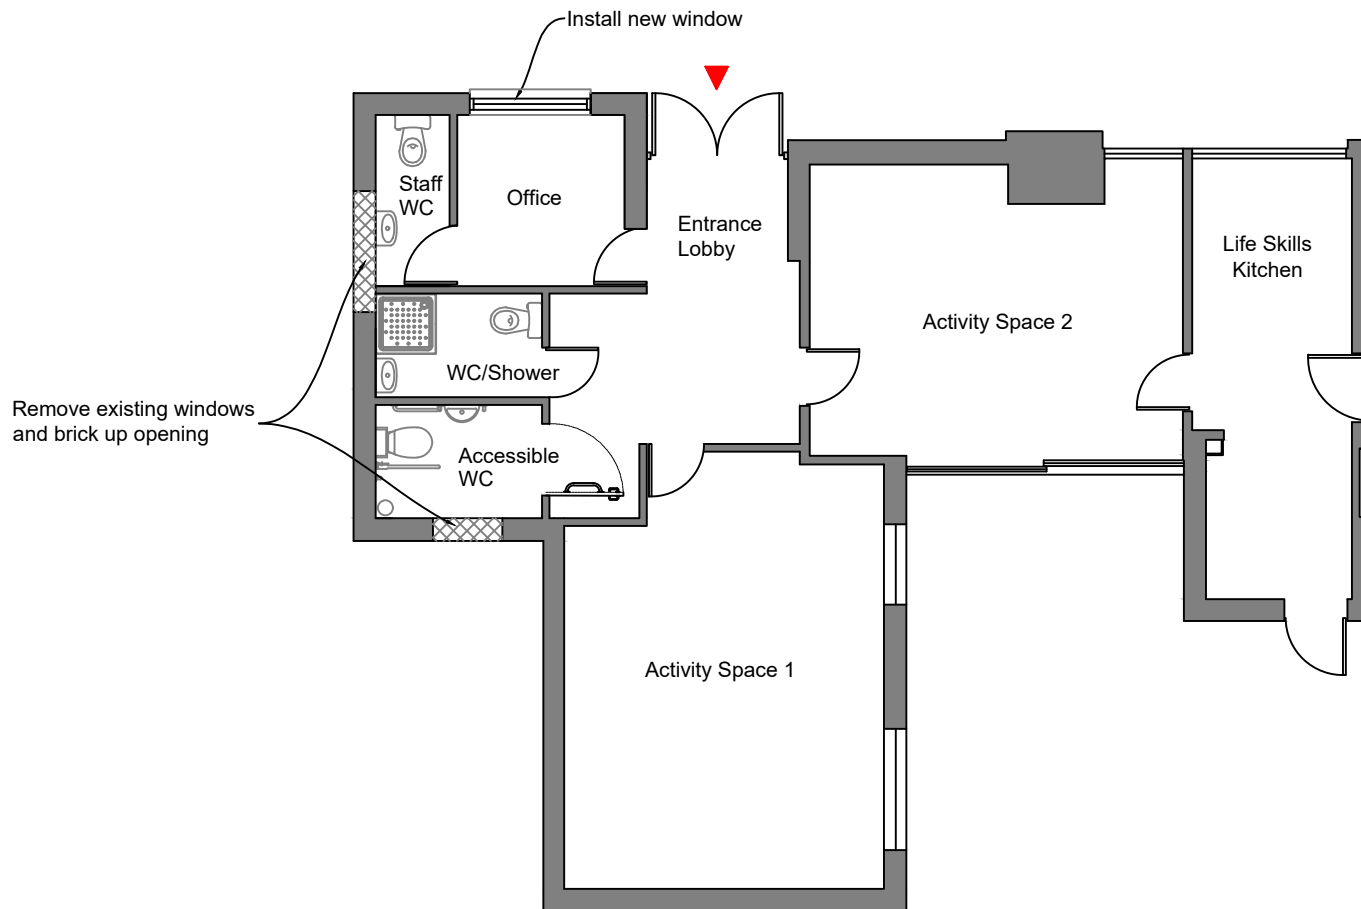

PROPOSED GROUND FLOOR PLAN

 

Rev	Date	Description	By	Checked
-----	------	-------------	----	---------

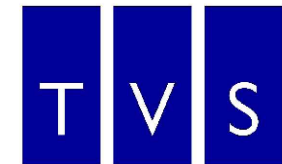

Thames Valley Surveying

First Floor L14, London Road Campus
London Road, Reading, RG1 5AQ
T. 01189 869 531
W. www.thamesvalleysurveying.co.uk

Client: The Bulmershe School

Project: Bulmershe Bungalow

Title: Proposed Floor Plan

Drawn by LL

Date 16/03/2026


Scale: 1:100 @ A4

Drawing Ref: 260020-30-101

Revision:




EXISTING FRONT (NORTH) ELEVATION

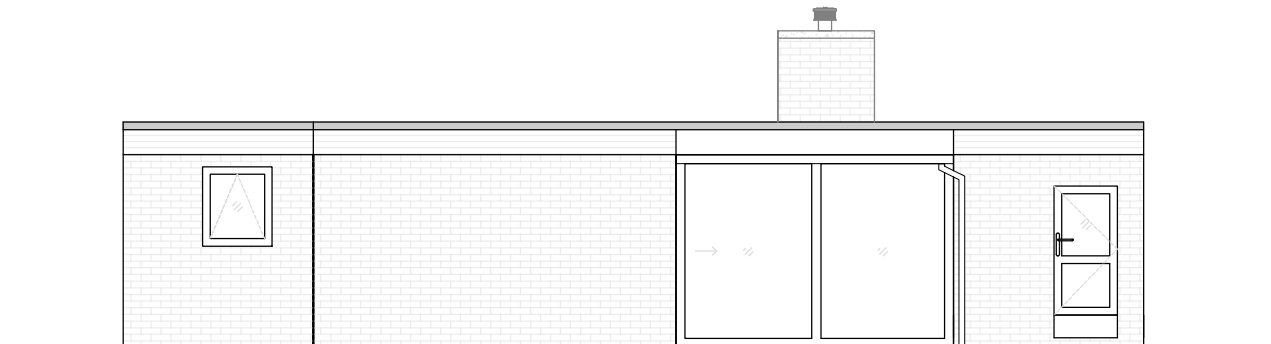

EXISTING REAR (SOUTH) ELEVATION

1:100
0 1 2 3 4 5M

Rev	Date	Description	By	Checked
-----	------	-------------	----	---------

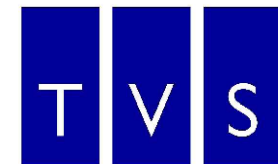

Thames Valley Surveying

First Floor L14, London Road Campus
London Road, Reading, RG1 5AQ
T. 01189 869 531
W. www.thamesvalleysurveying.co.uk

Client: The Bulmershe School

Project: Bulmershe Bungalow


Title: Existing Front & Rear Elevations

Drawn by LL


Date 17/03/2026

Scale: 1:100 @ A4


Drawing Ref: 260020-40-001 Revision:

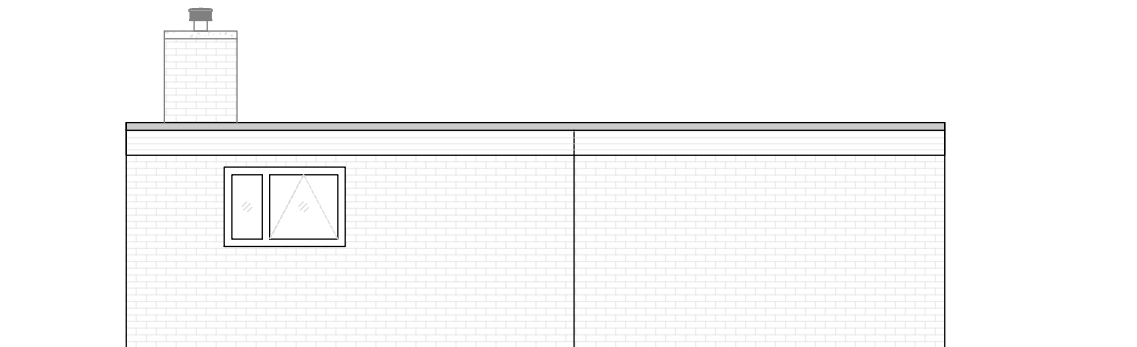


EXISTING SIDE (WEST) ELEVATION

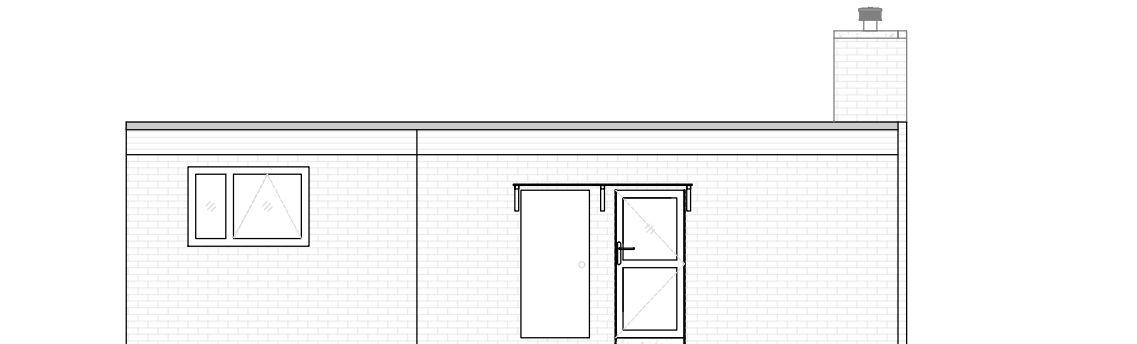

EXISTING SIDE (EAST) ELEVATION

 

Rev	Date	Description	By	Checked
-----	------	-------------	----	---------

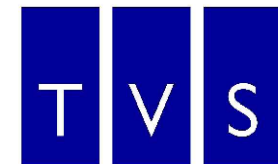

Thames Valley Surveying

First Floor L14, London Road Campus
 London Road, Reading, RG1 5AQ
 T. 01189 869 531
 W. www.thamesvalleysurveying.co.uk

Client: The Bulmershe School

Project: Bulmershe Bungalow


Title: Existing Side Elevations

Drawn by LL


Date 17/03/2026

Scale: 1:100 @ A4


Drawing Ref: 260020-40-002 Revision:

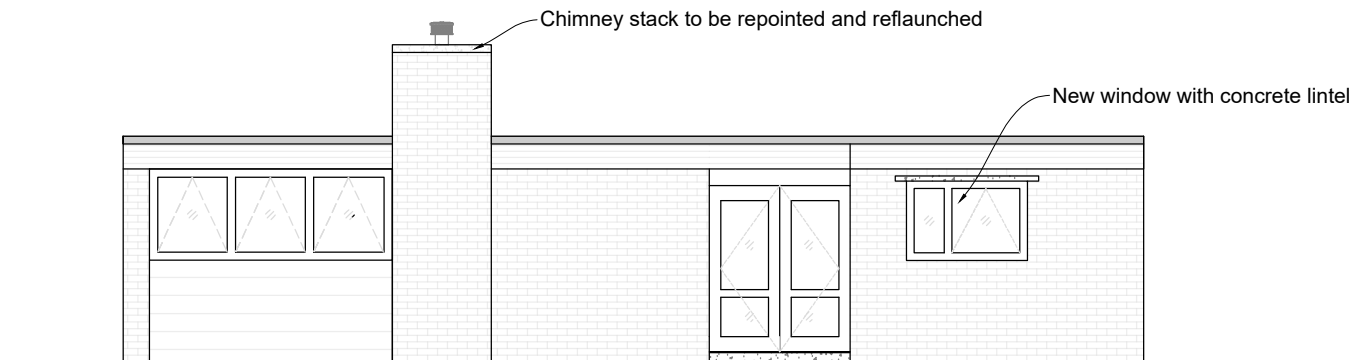


PROPOSED FRONT (NORTH) ELEVATION

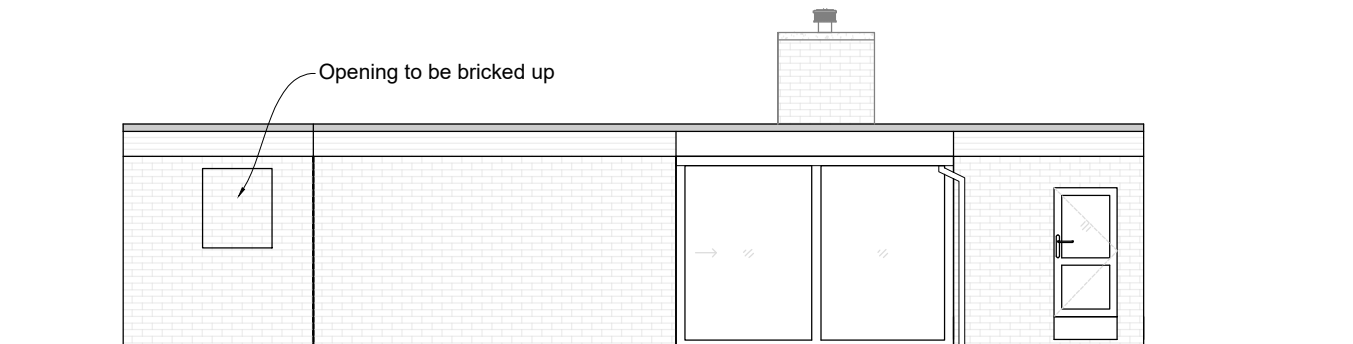

PROPOSED REAR (SOUTH) ELEVATION

 

Rev	Date	Description	By	Checked
-----	------	-------------	----	---------

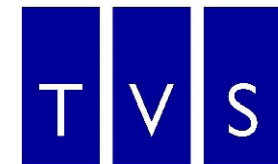

Thames Valley Surveying

First Floor L14, London Road Campus
London Road, Reading, RG1 5AQ
T. 01189 869 531
W. www.thamesvalleysurveying.co.uk

Client: The Bulmershe School

Project: Bulmershe Bungalow


Title: Proposed Front & Rear Elevations

Drawn by LL


Date 17/03/2026

Scale: 1:100 @ A4


Drawing Ref: 260020-40-101 Revision:

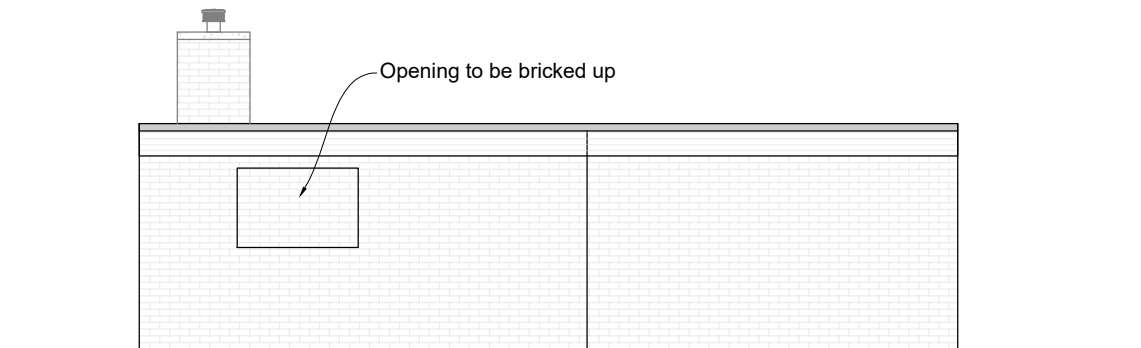


PROPOSED SIDE (WEST) ELEVATION

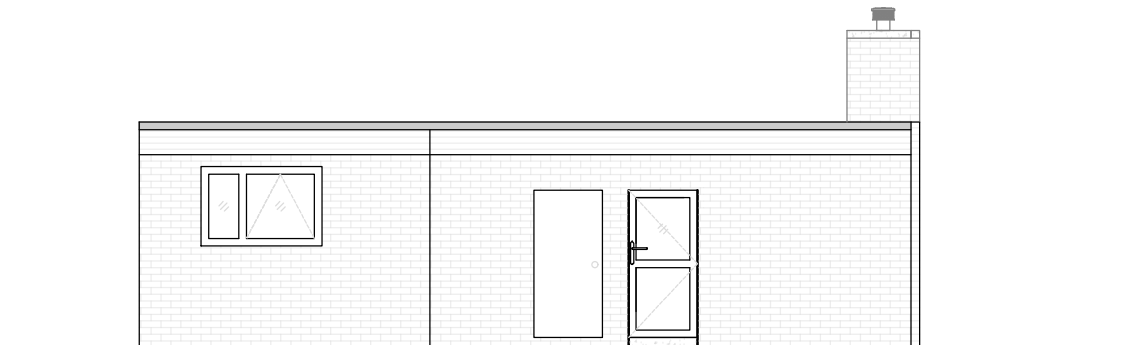

PROPOSED SIDE (EAST) ELEVATION

 

Rev	Date	Description	By	Checked
-----	------	-------------	----	---------

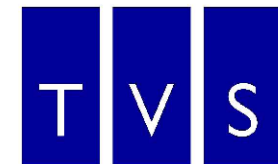

Thames Valley Surveying

First Floor L14, London Road Campus
London Road, Reading, RG1 5AQ
T. 01189 869 531
W. www.thamesvalleysurveying.co.uk

Client: The Bulmershe School

Project: Bulmershe Bungalow

Title: Proposed Side Elevations

Drawn by LL

Date 17/03/2026

Scale: 1:100 @ A4

Drawing Ref: 260020-40-102 Revision: