



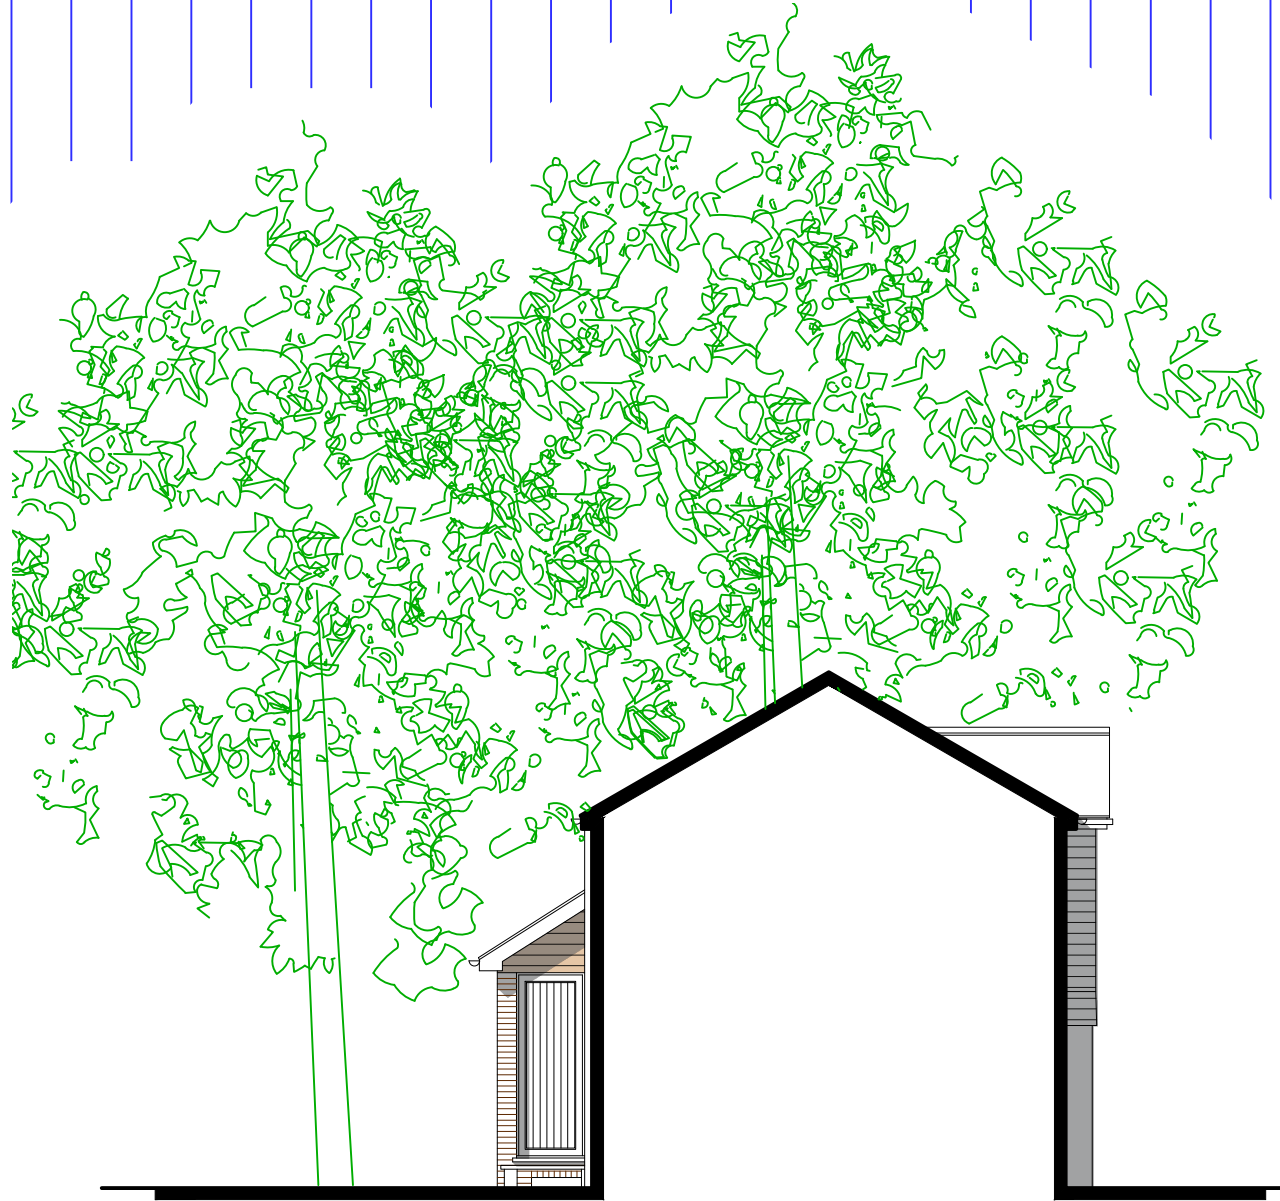

Side Elevation 1:100 Scale

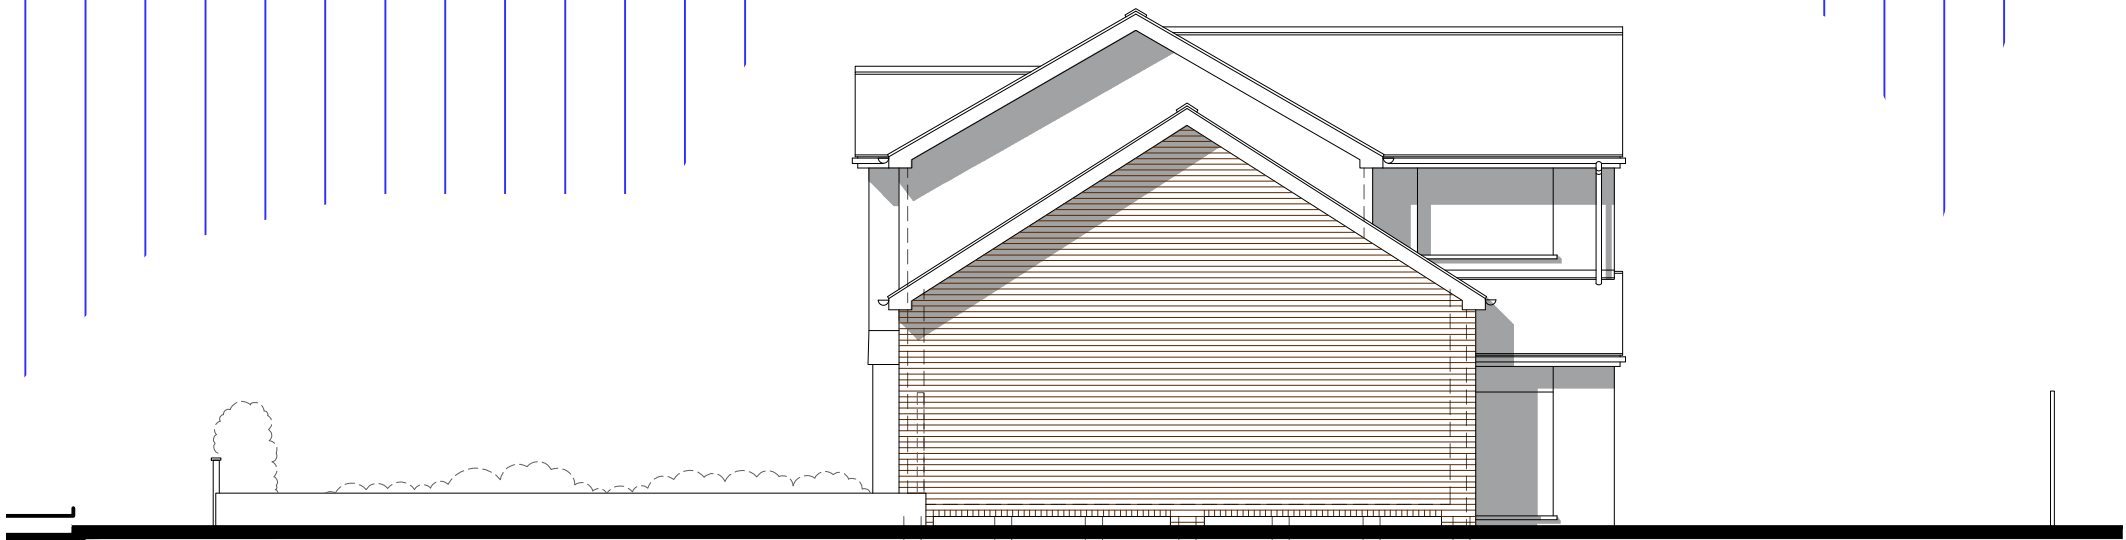

Side Elevation 1:100 Scale

Mini Pile System 'Abbey Pynford
Housedeck' or similar



Front Elevation 1:100 Scale

Mini Pile System 'Abbey Pynford
Housedeck' or similar



Rear Elevation 1:100 Scale



Front Elevation (Street Scene) 1:100 Scale

Mini Pile System 'Abbey Pynford
Housedeck' or similar

Rev B - General Revisions based on Arb Report - July 2024
Rev A - General Client Revisions - July 2024

Bonney Architecture
PLANNING & TECHNICAL SERVICES

CLIENT Mr & Mrs A Coates 14 Hornbeam Close
Berkham
Wokingham
RG41 4UR
JOB 2 Kiln Ride, Finchampstead,
Wokingham, RG40 3JL
ORG PROPOSED ELEVATIONS 07515 355 770
bonneyarchitecture@gmail.com

SCALE As Shown DRAWN P Bonney DATE July 2024

BA 0287|04|B