


CLIFTON ROAD

BROOK CLOSE

54

52

PRINCIPLE ELEVATION

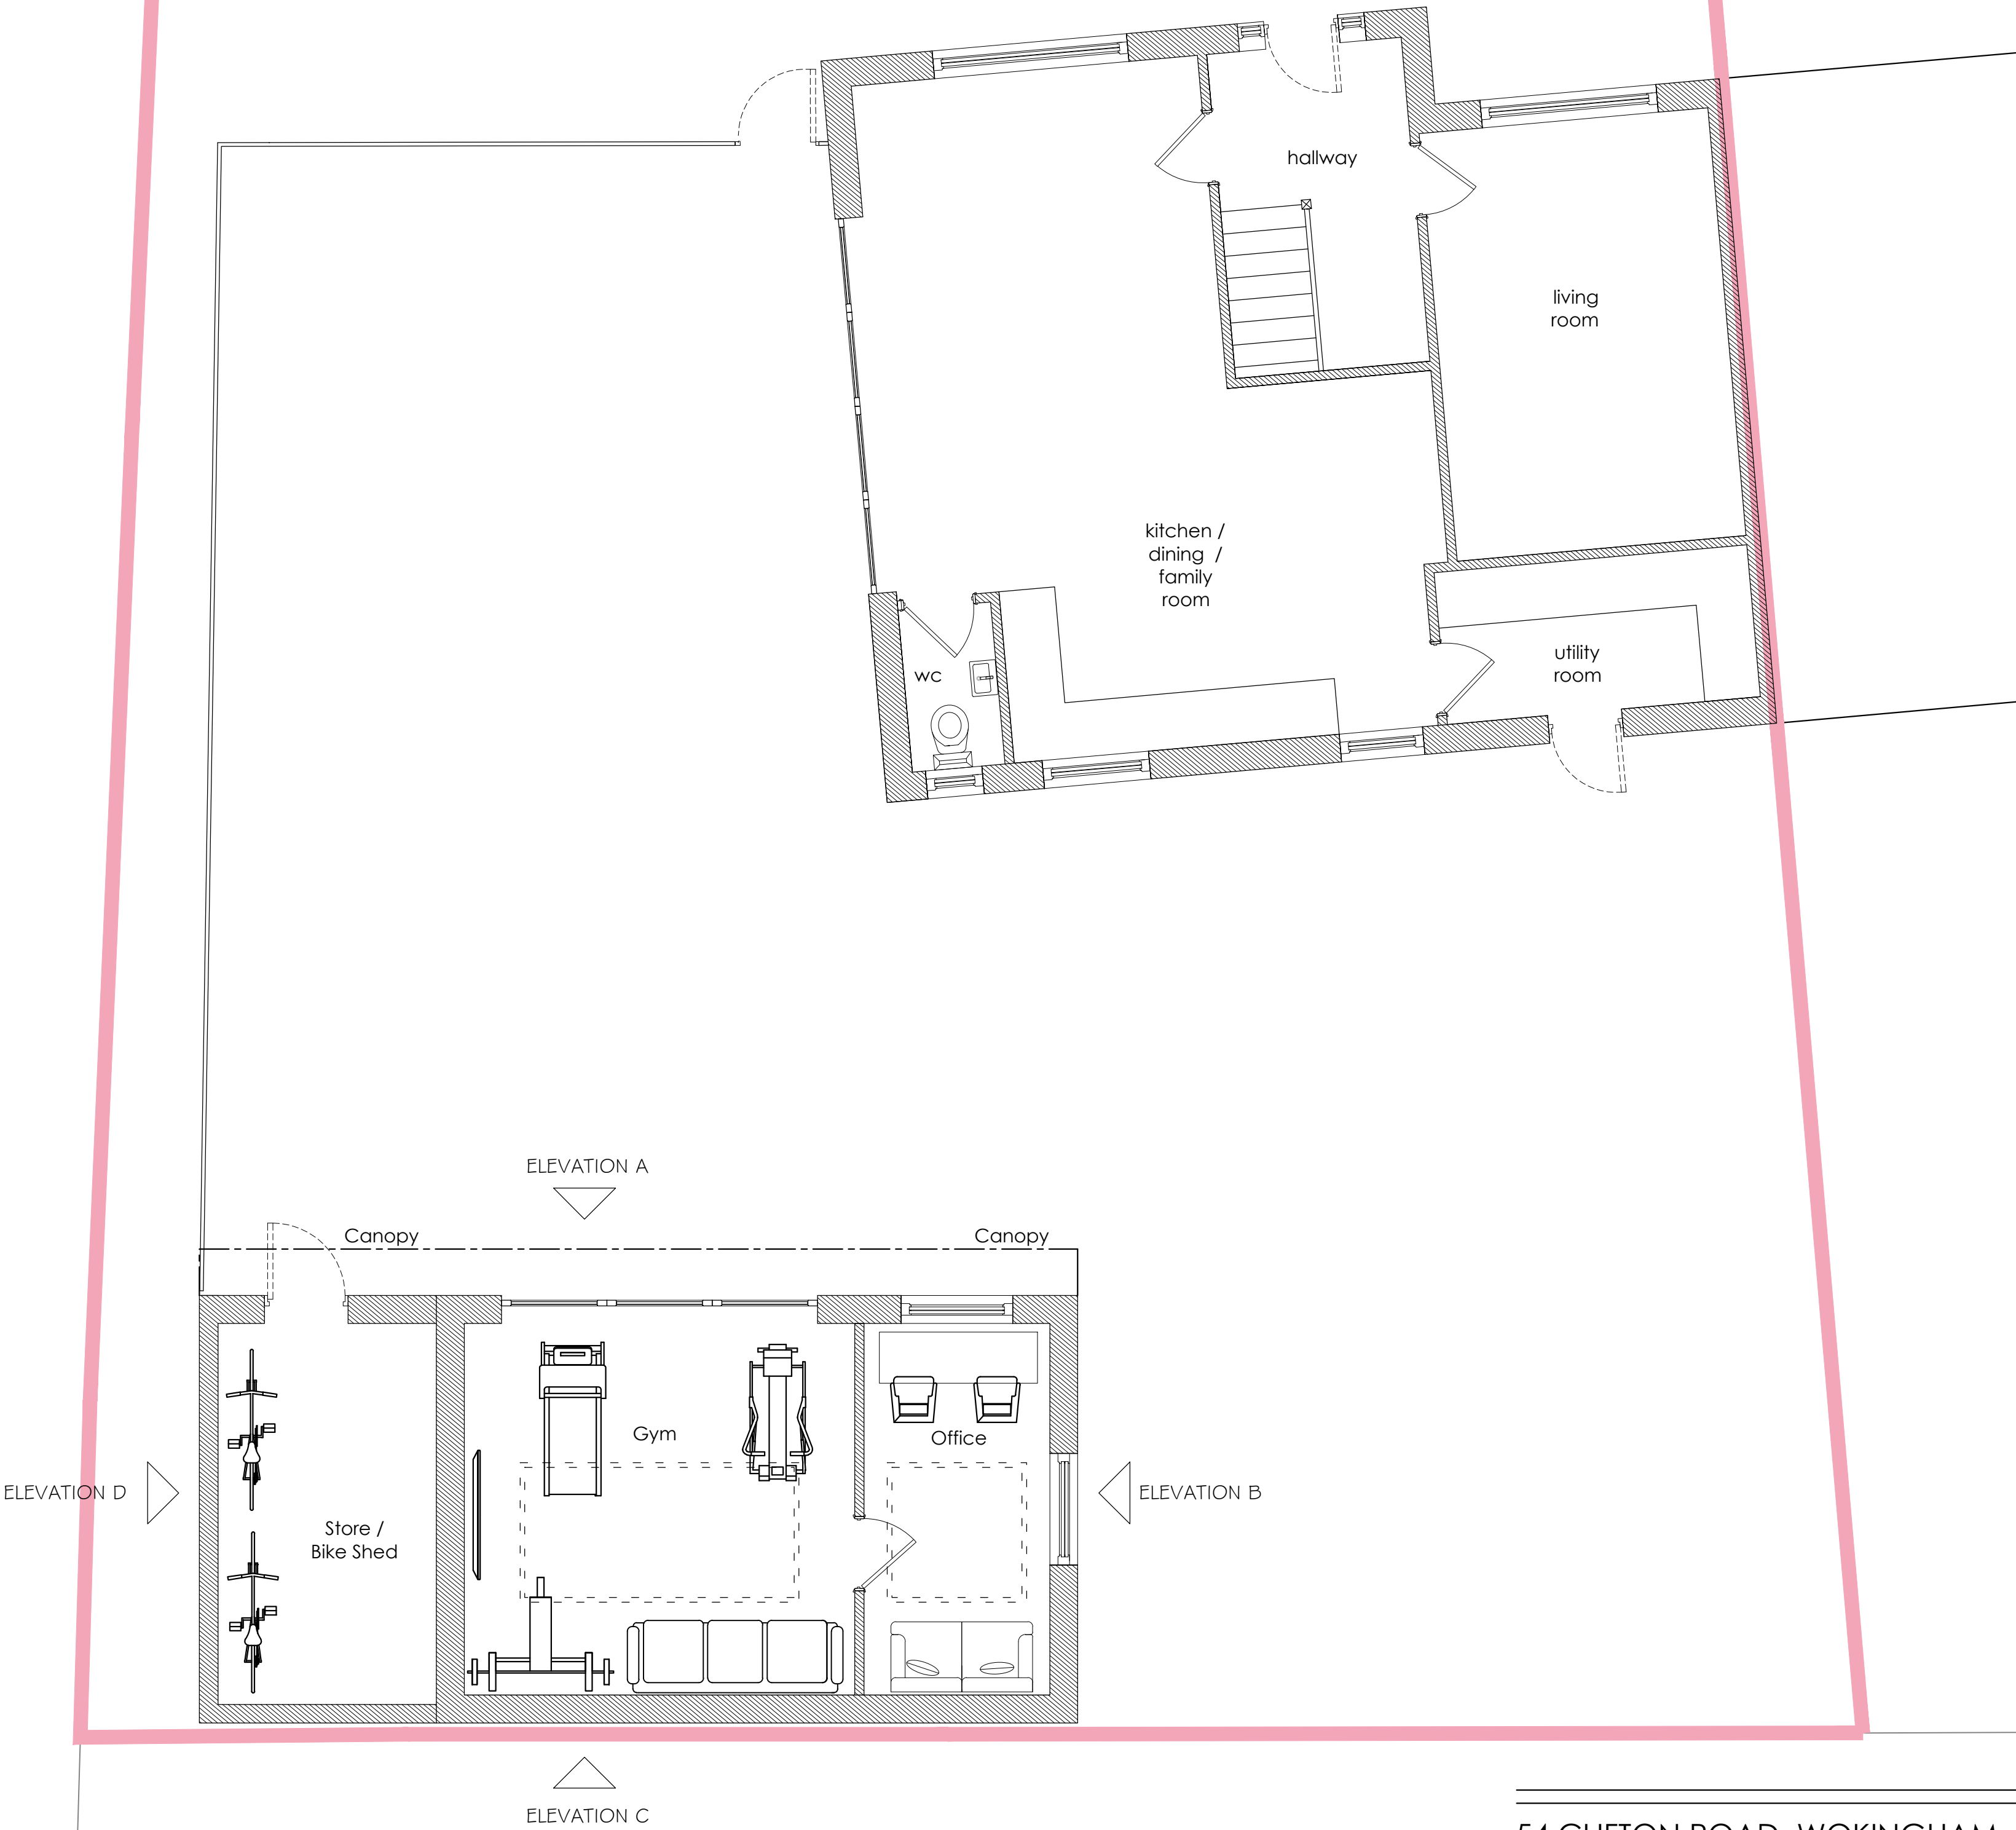


54 CLIFTON ROAD, WOKINGHAM, RG41 1NB

PLANNING

PROPOSED FLOOR PLAN

date	client	
FEB 2026	LEYTON DAWKES	
scale	drawing no.	revision
1:50 @A1	26 / 54CR / P 100	A

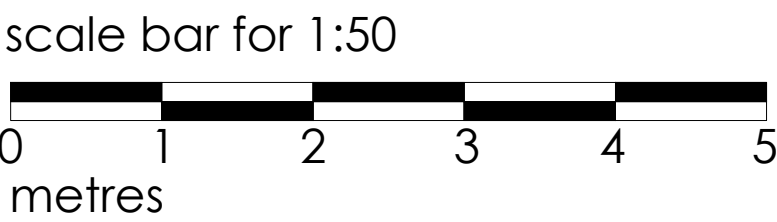

MIKE BECK DESIGN

t: 07961 031 843
w: www.mikebeckdesign.co.uk
e: info@mikebeckdesign.co.uk