
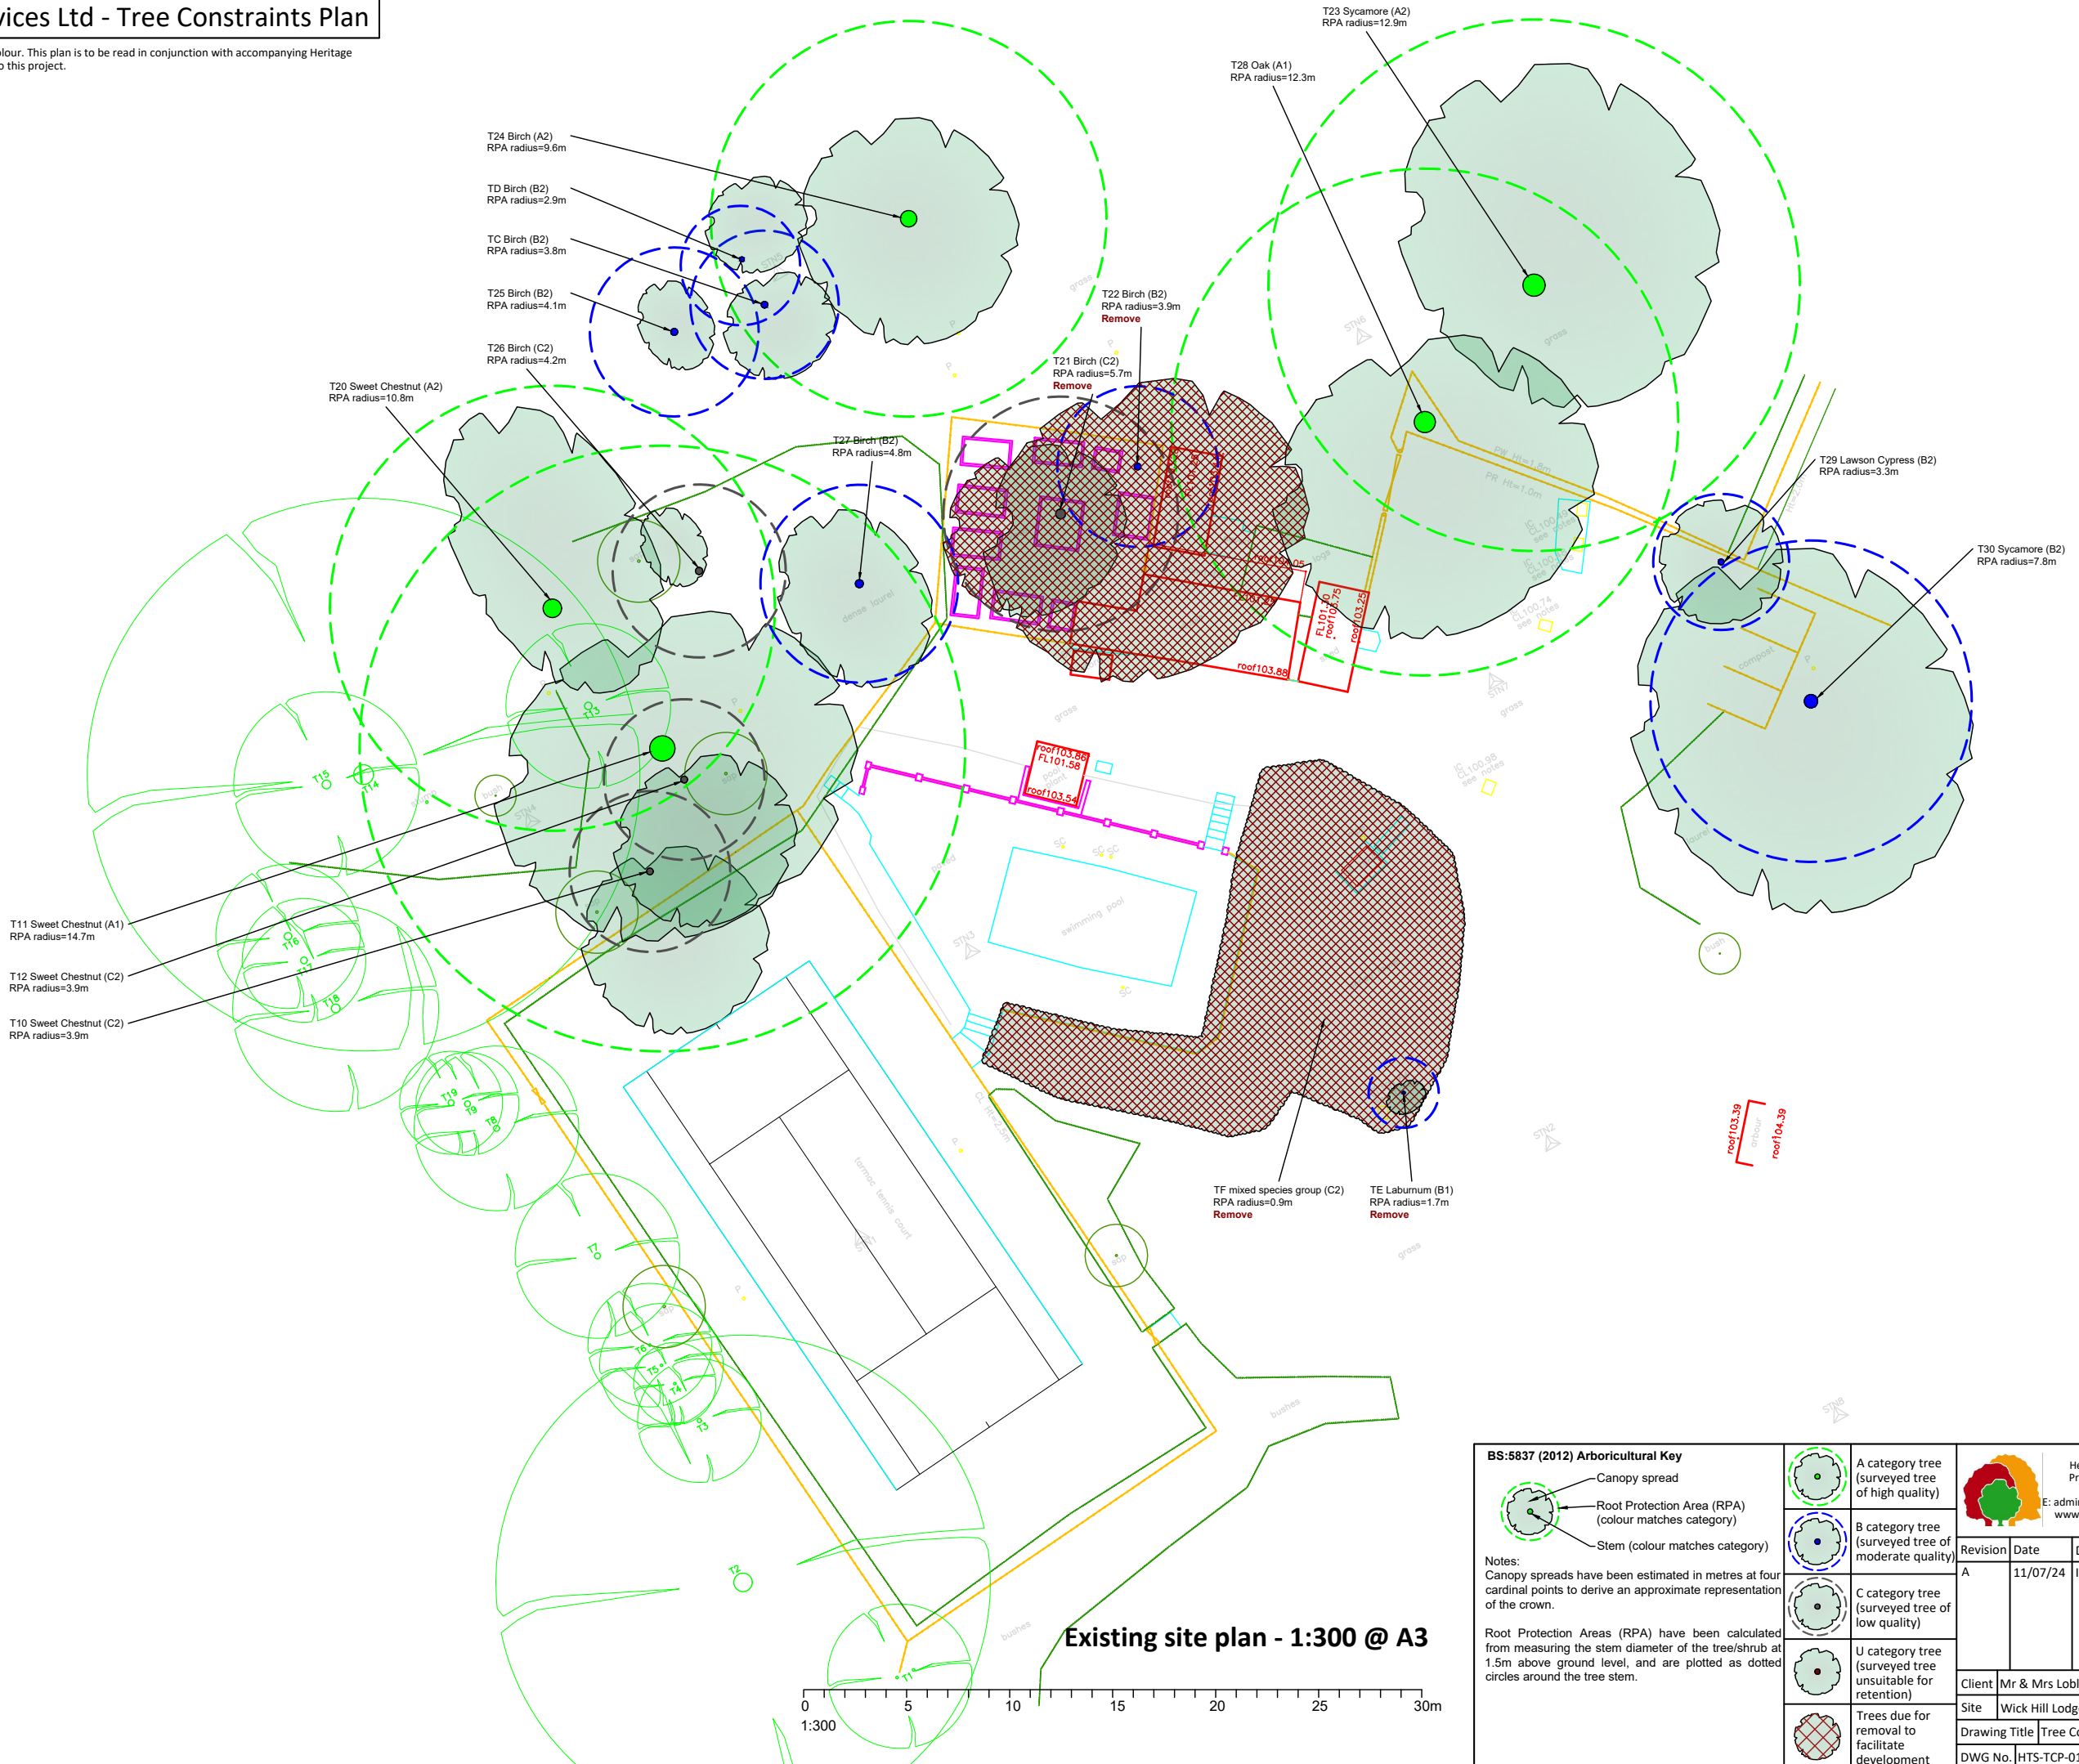



Heritage Tree Services Ltd - Tree Constraints Plan

Please note, this drawing is to be read in colour. This plan is to be read in conjunction with accompanying Heritage Tree Services Ltd documentation relating to this project.

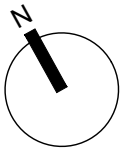

Existing site plan - 1:300 @ A3

BS:5837 (2012) Arboricultural Key

 

Notes:
Canopy spreads have been estimated in metres at four cardinal points to derive an approximate representation of the crown.

Root Protection Areas (RPA) have been calculated from measuring the stem diameter of the tree/shrub at 1.5m above ground level, and are plotted as dotted circles around the tree stem.

	A category tree (surveyed tree of high quality)
	B category tree (surveyed tree of moderate quality)
	C category tree (surveyed tree of low quality)
	U category tree (surveyed tree unsuitable for retention)
	Trees due for removal to facilitate development

		Heritage Tree Services Ltd Professional Arboriculture T: 01491 681185 E: admin@heritagetreeservices.co.uk www.heritagetreeservices.co.uk			
Revision	Date	Details			
A	11/07/24	Initial plan created			
Client		Mr & Mrs Lobley			
Site		Wick Hill Lodge, Finchampstead RG40 3SS			
Drawing Title		Tree Constraints Plan			
DWG No.	HTS-TCP-01APH	Scale	1:300@A3	Date	11/07/24