
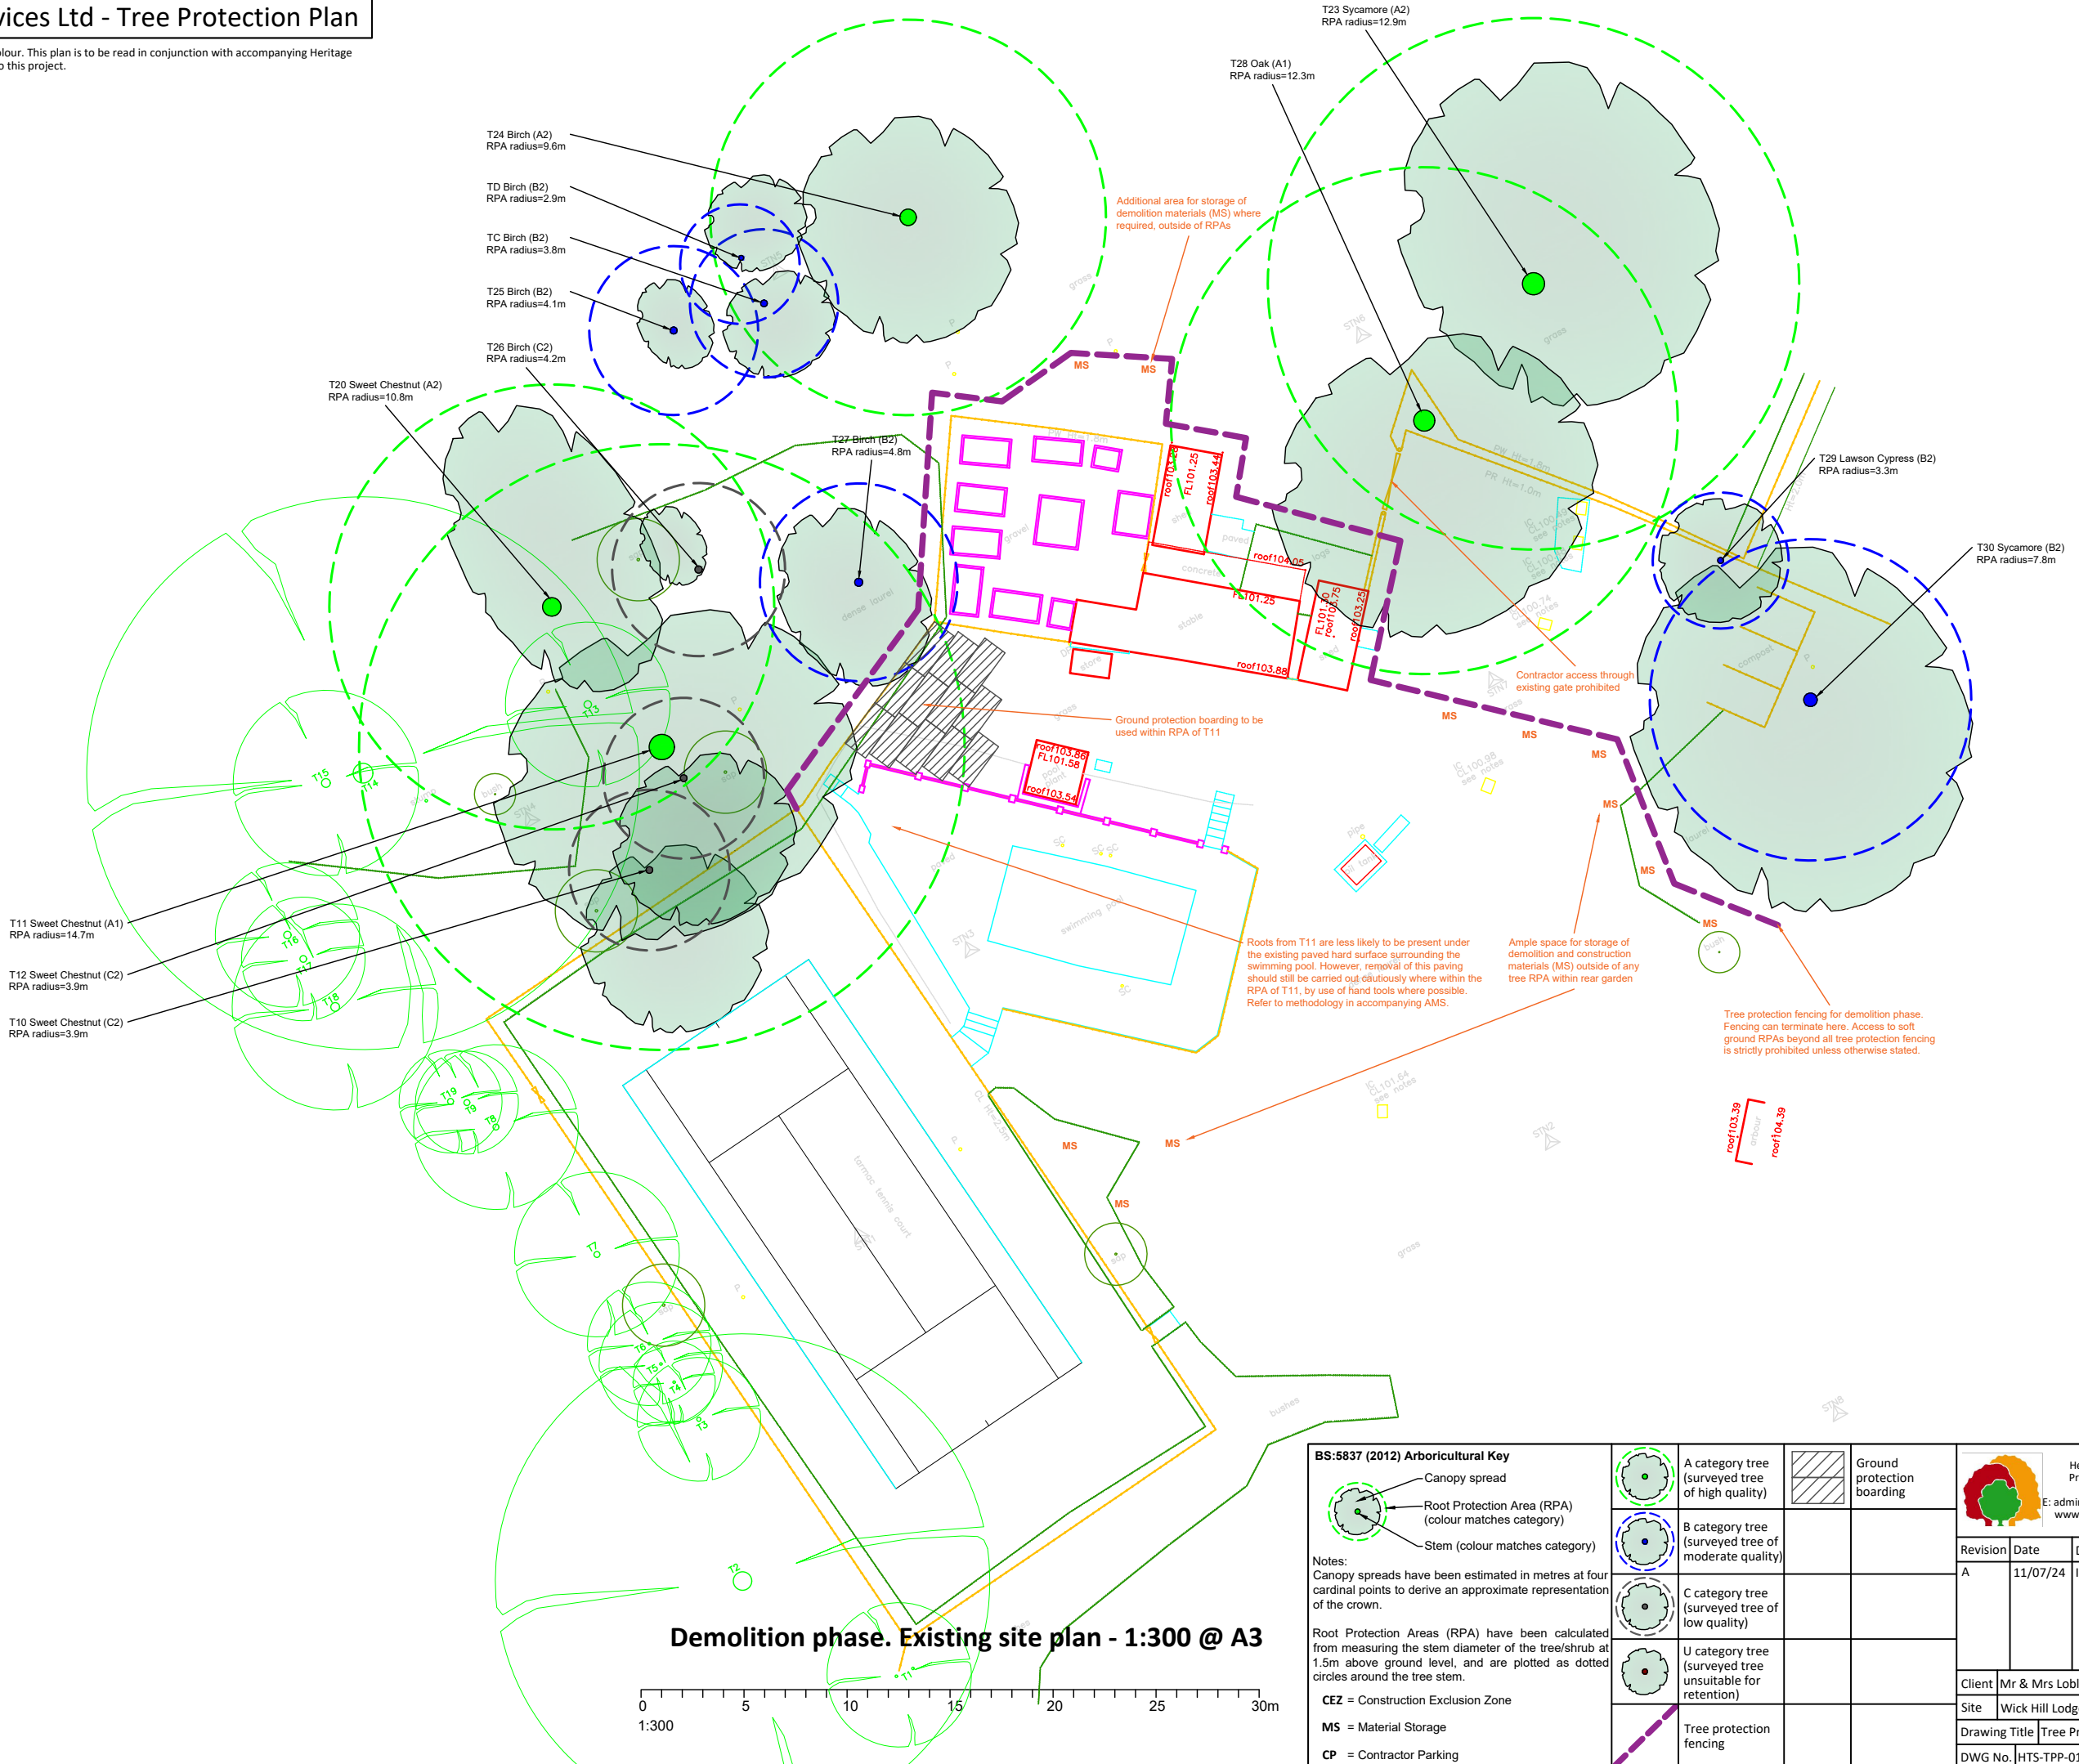


Heritage Tree Services Ltd - Tree Protection Plan


Please note, this drawing is to be read in colour. This plan is to be read in conjunction with accompanying Heritage Tree Services Ltd documentation relating to this project.

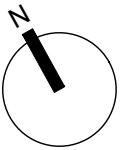

Demolition phase. Existing site plan - 1:300 @ A3

0 5 10 15 20 25 30m  
1:300

BS:5837 (2012) Arboricultural Key

 

Notes:  
Canopy spreads have been estimated in metres at four cardinal points to derive an approximate representation of the crown.

Root Protection Areas (RPA) have been calculated from measuring the stem diameter of the tree/shrub at 1.5m above ground level, and are plotted as dotted circles around the tree stem.

CEZ = Construction Exclusion Zone

MS = Material Storage

CP = Contractor Parking

|  |                                                          |
|--|----------------------------------------------------------|
|  | A category tree (surveyed tree of high quality)          |
|  | B category tree (surveyed tree of moderate quality)      |
|  | C category tree (surveyed tree of low quality)           |
|  | U category tree (surveyed tree unsuitable for retention) |
|  | Tree protection fencing                                  |

|  |                            |
|--|----------------------------|
|  | Ground protection boarding |
|--|----------------------------|



Heritage Tree Services Ltd  
Professional Arboriculture  
T: 01491 681185  
E: admin@heritagetreeservices.co.uk  
www.heritagetreeservices.co.uk



| Revision                                     | Date           | Details              |
|----------------------------------------------|----------------|----------------------|
| A                                            | 11/07/24       | Initial plan created |
| Client Mr & Mrs Lobley                       |                |                      |
| Site Wick Hill Lodge, Finchampstead RG40 3SS |                |                      |
| Drawing Title Tree Protection Plan           |                |                      |
| DWG No. HTS-TPP-01APH                        | Scale 1:300@A3 | Date 11/07/24        |