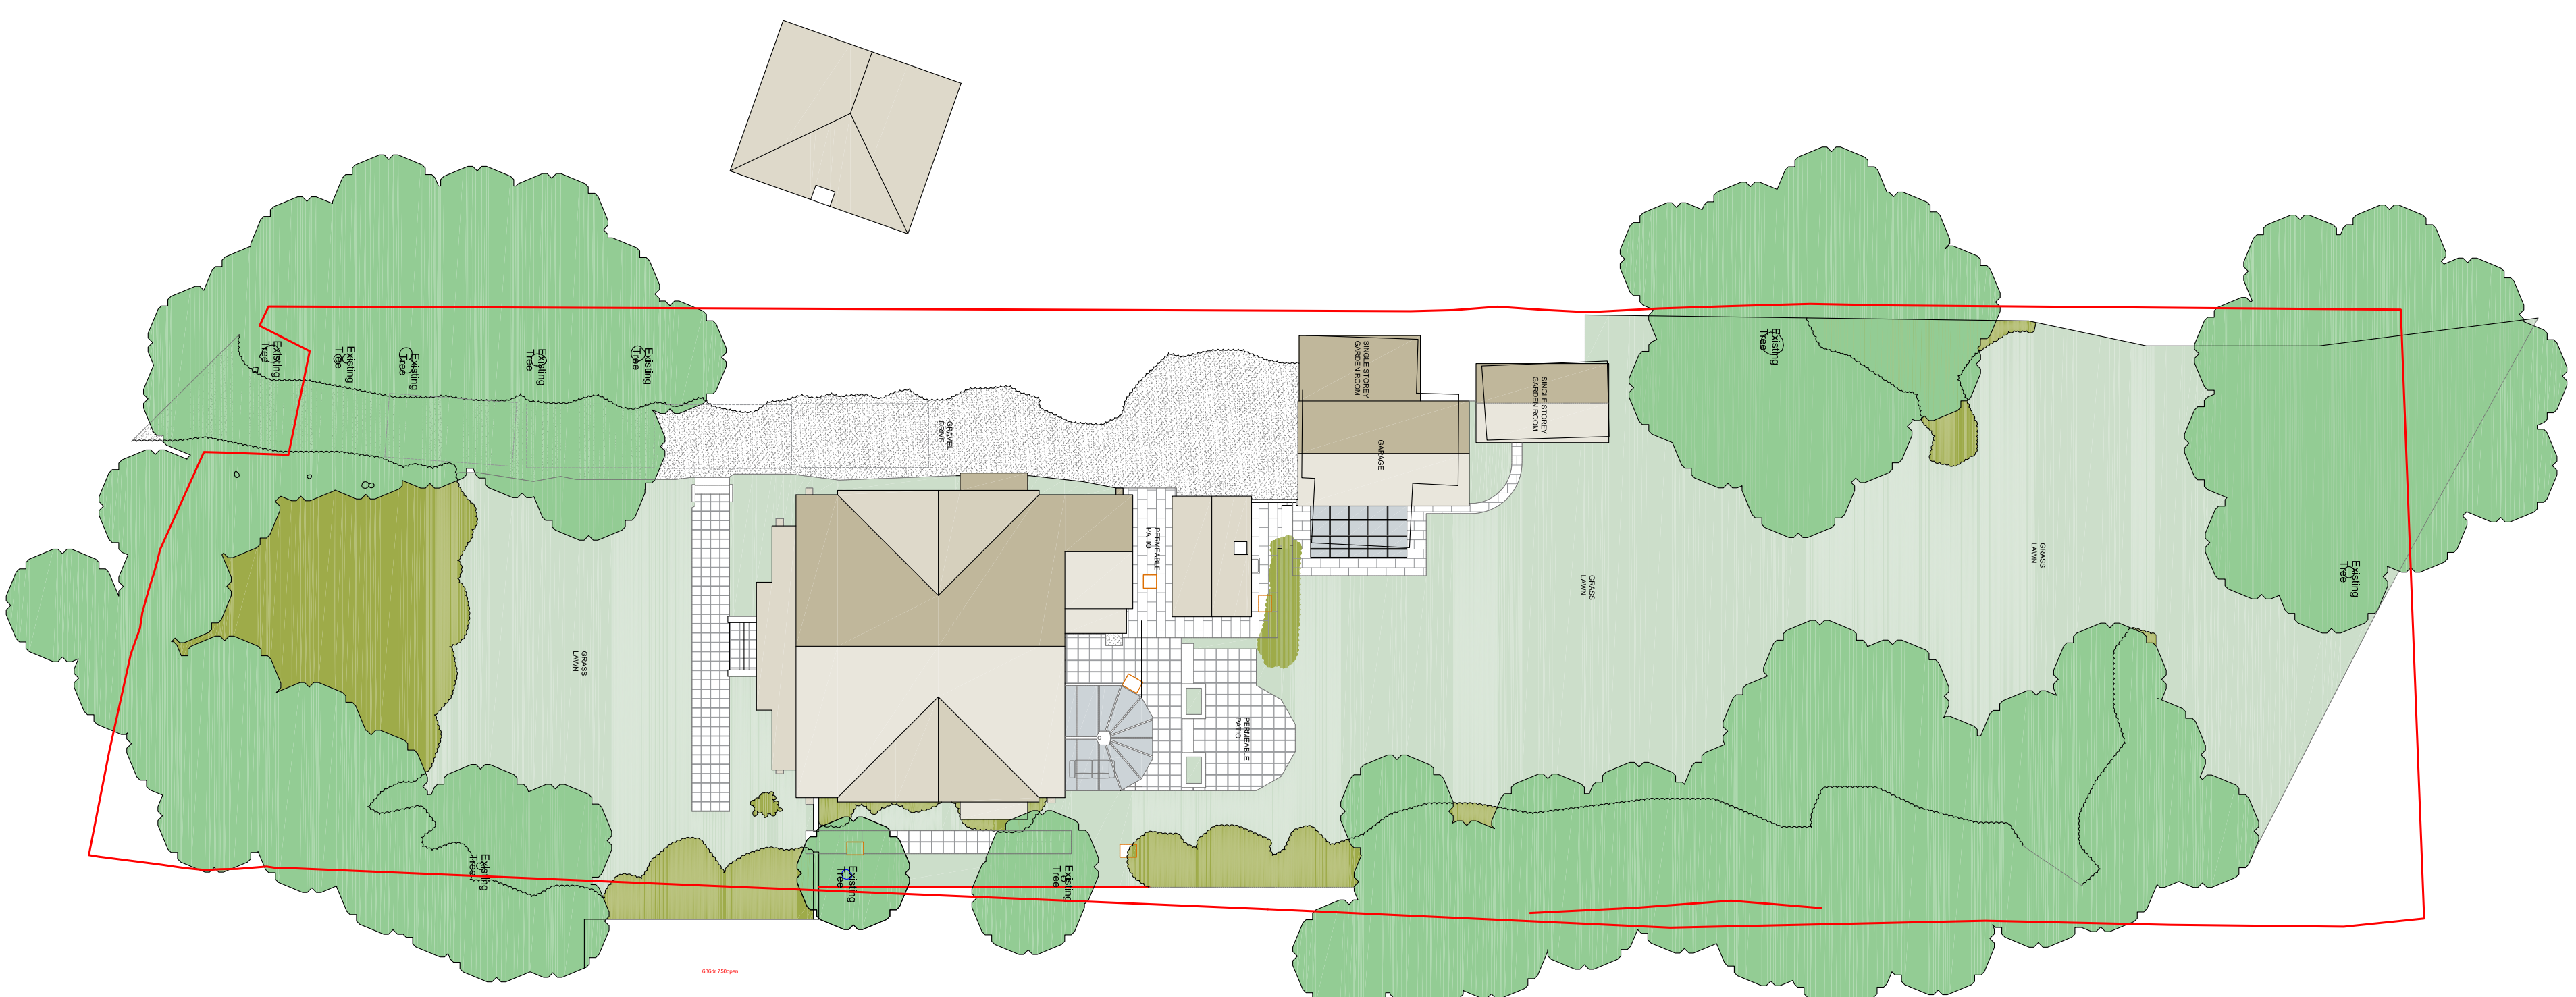


		PHILIP WADGE ARCHITECTURE		www.philipwadge.co.uk info@philipwadge.co.uk 01635 736440	
PROJECT	.			AT	16 Dark Lane Widgange Reading RG10 8JU
CLIENT	.				
TITLE	SITE PLAN			DATE	20/03/25
SCALE	1:200 @ A1			DRAWING NUMBER	24044/PL/03
				REV	-