




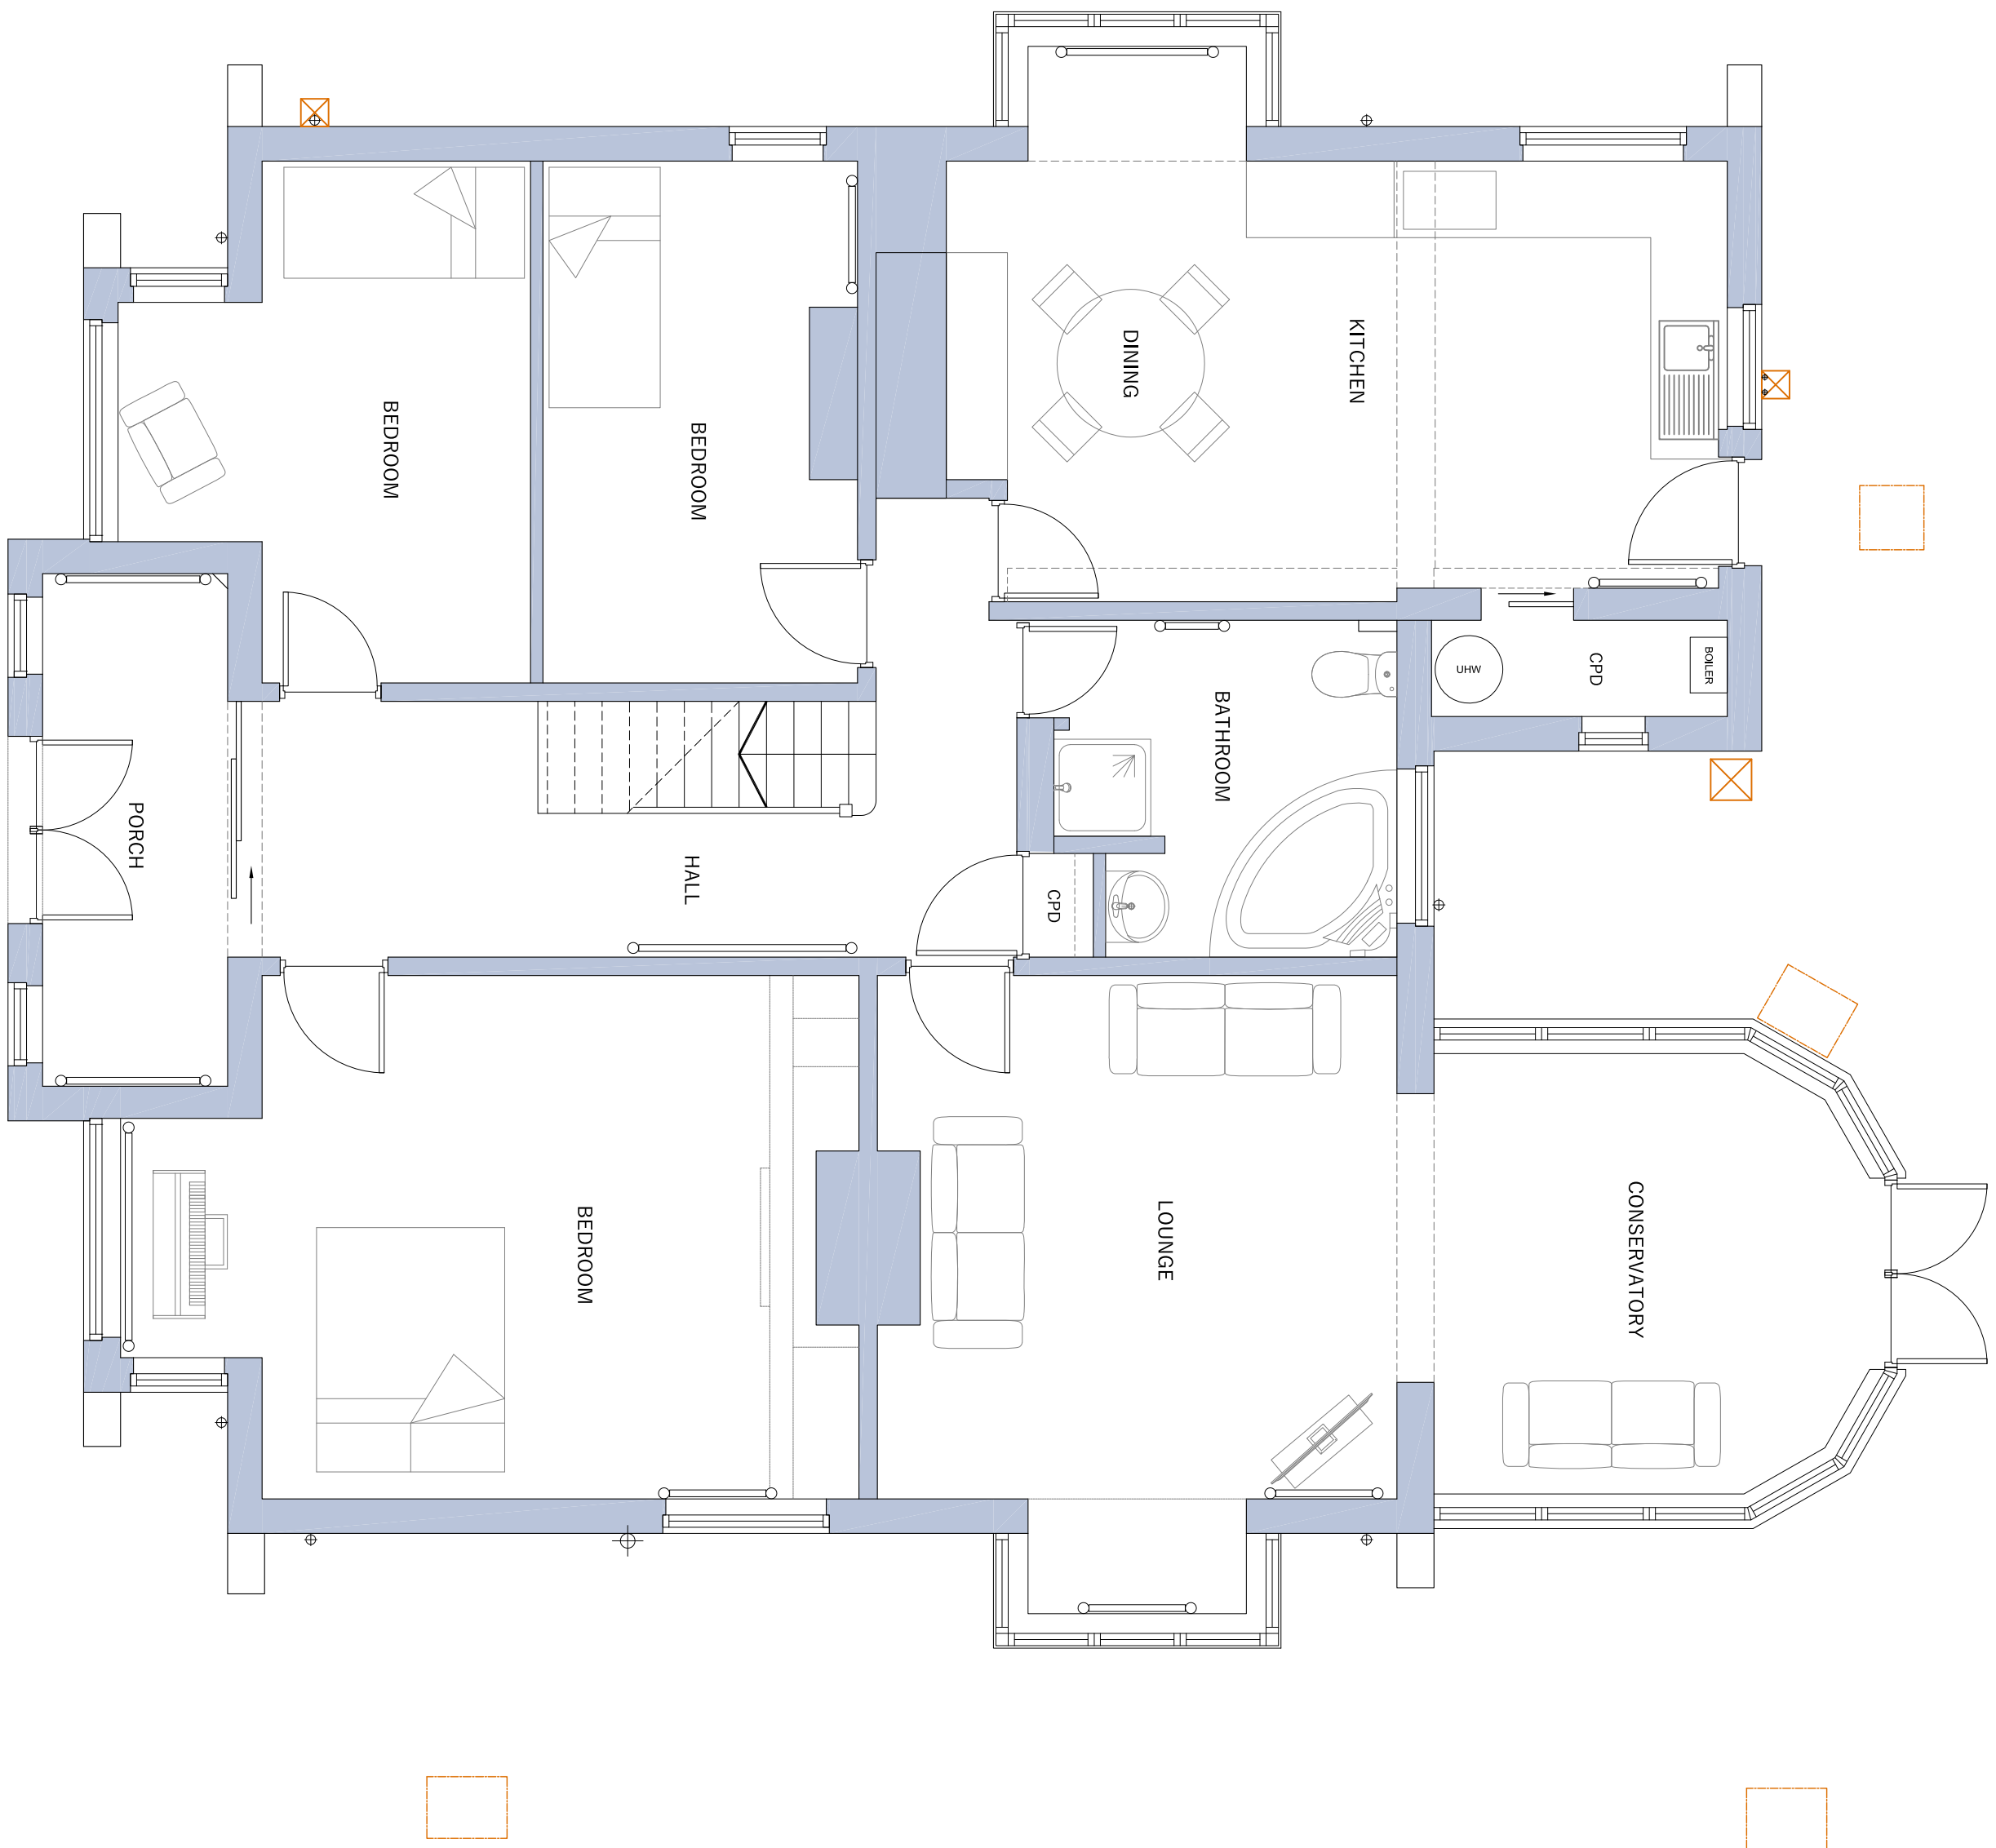

EXISTING GROUND FLOOR PLAN

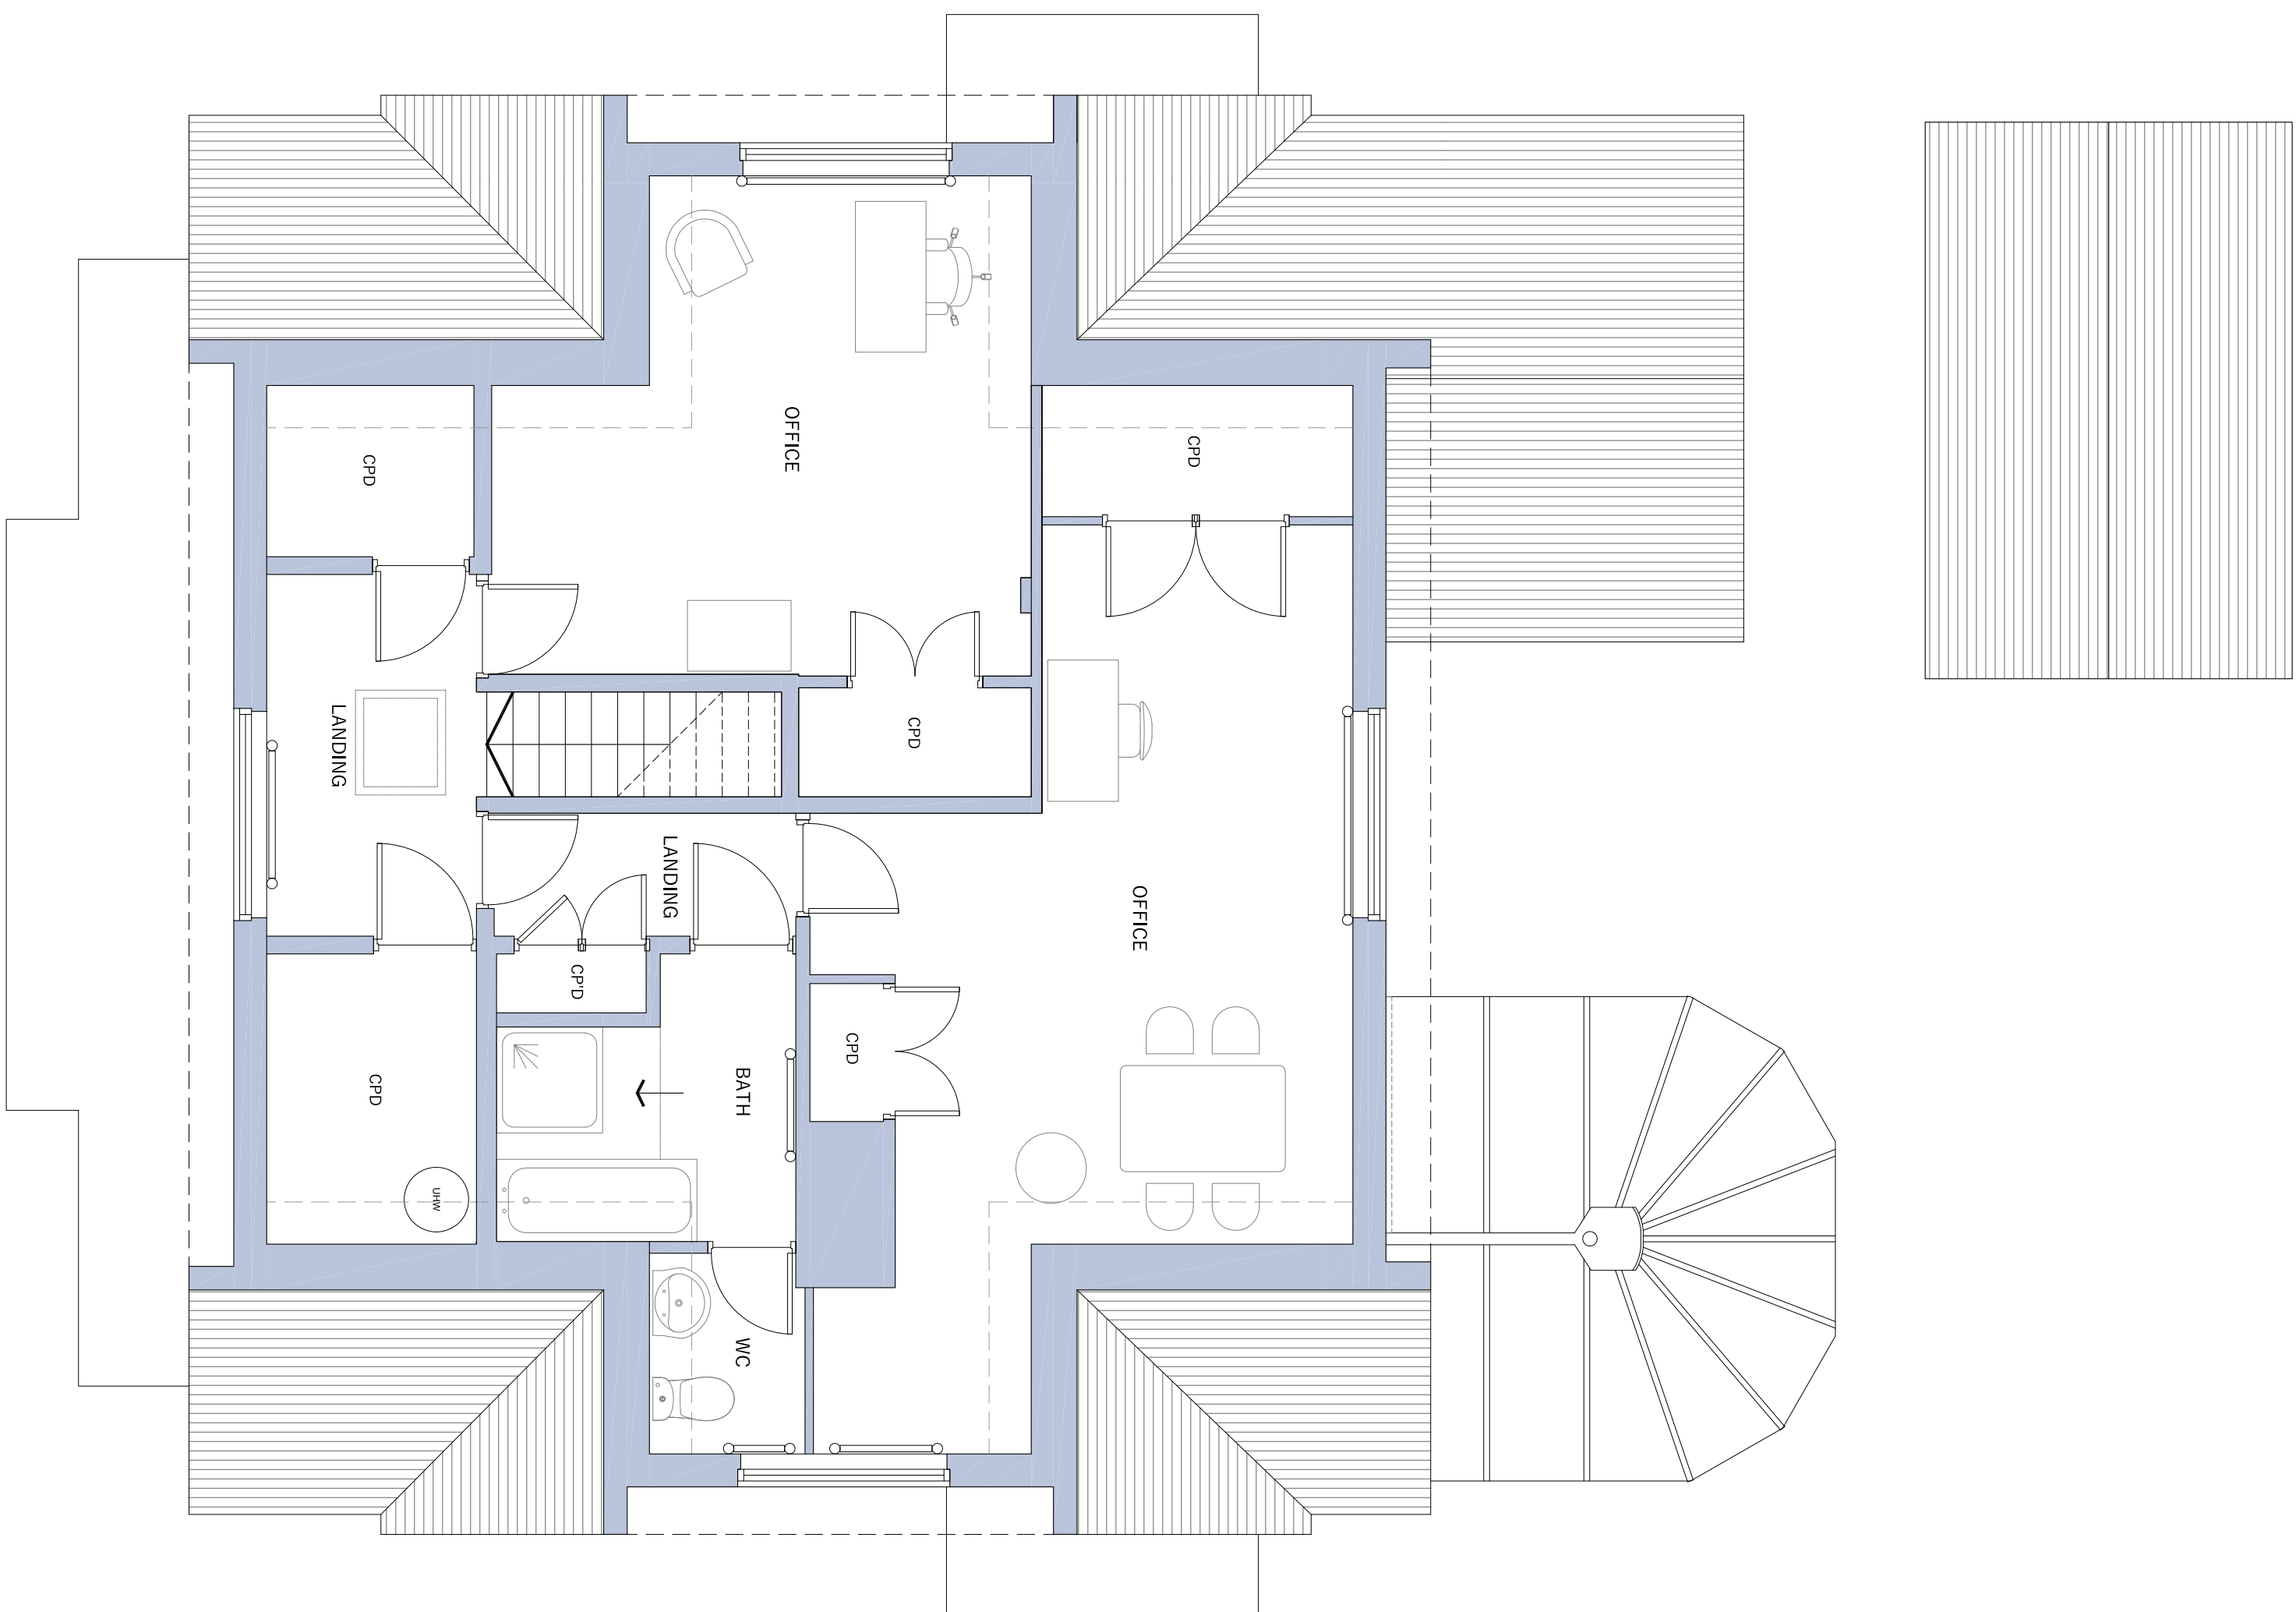

EXISTING FIRST FLOOR PLAN

 

 PHILIP WADGE ARCHITECTURE		www.philipwadge.co.uk info@philipwadge.co.uk 01635 736440		
PROJECT	A1 16 Dark Lane Wargrave Reading RG10 8JU			
CLIENT	-			
TITLE EXISTING FLOOR PLANS		DATE 17/01/25		
SCALE 1:50 @ A1 1:100 @ A3	DRAWING NUMBER 24044/PL/04	Rev -		
All Rights Reserved © Philip Wadge Associates Ltd 2025				