




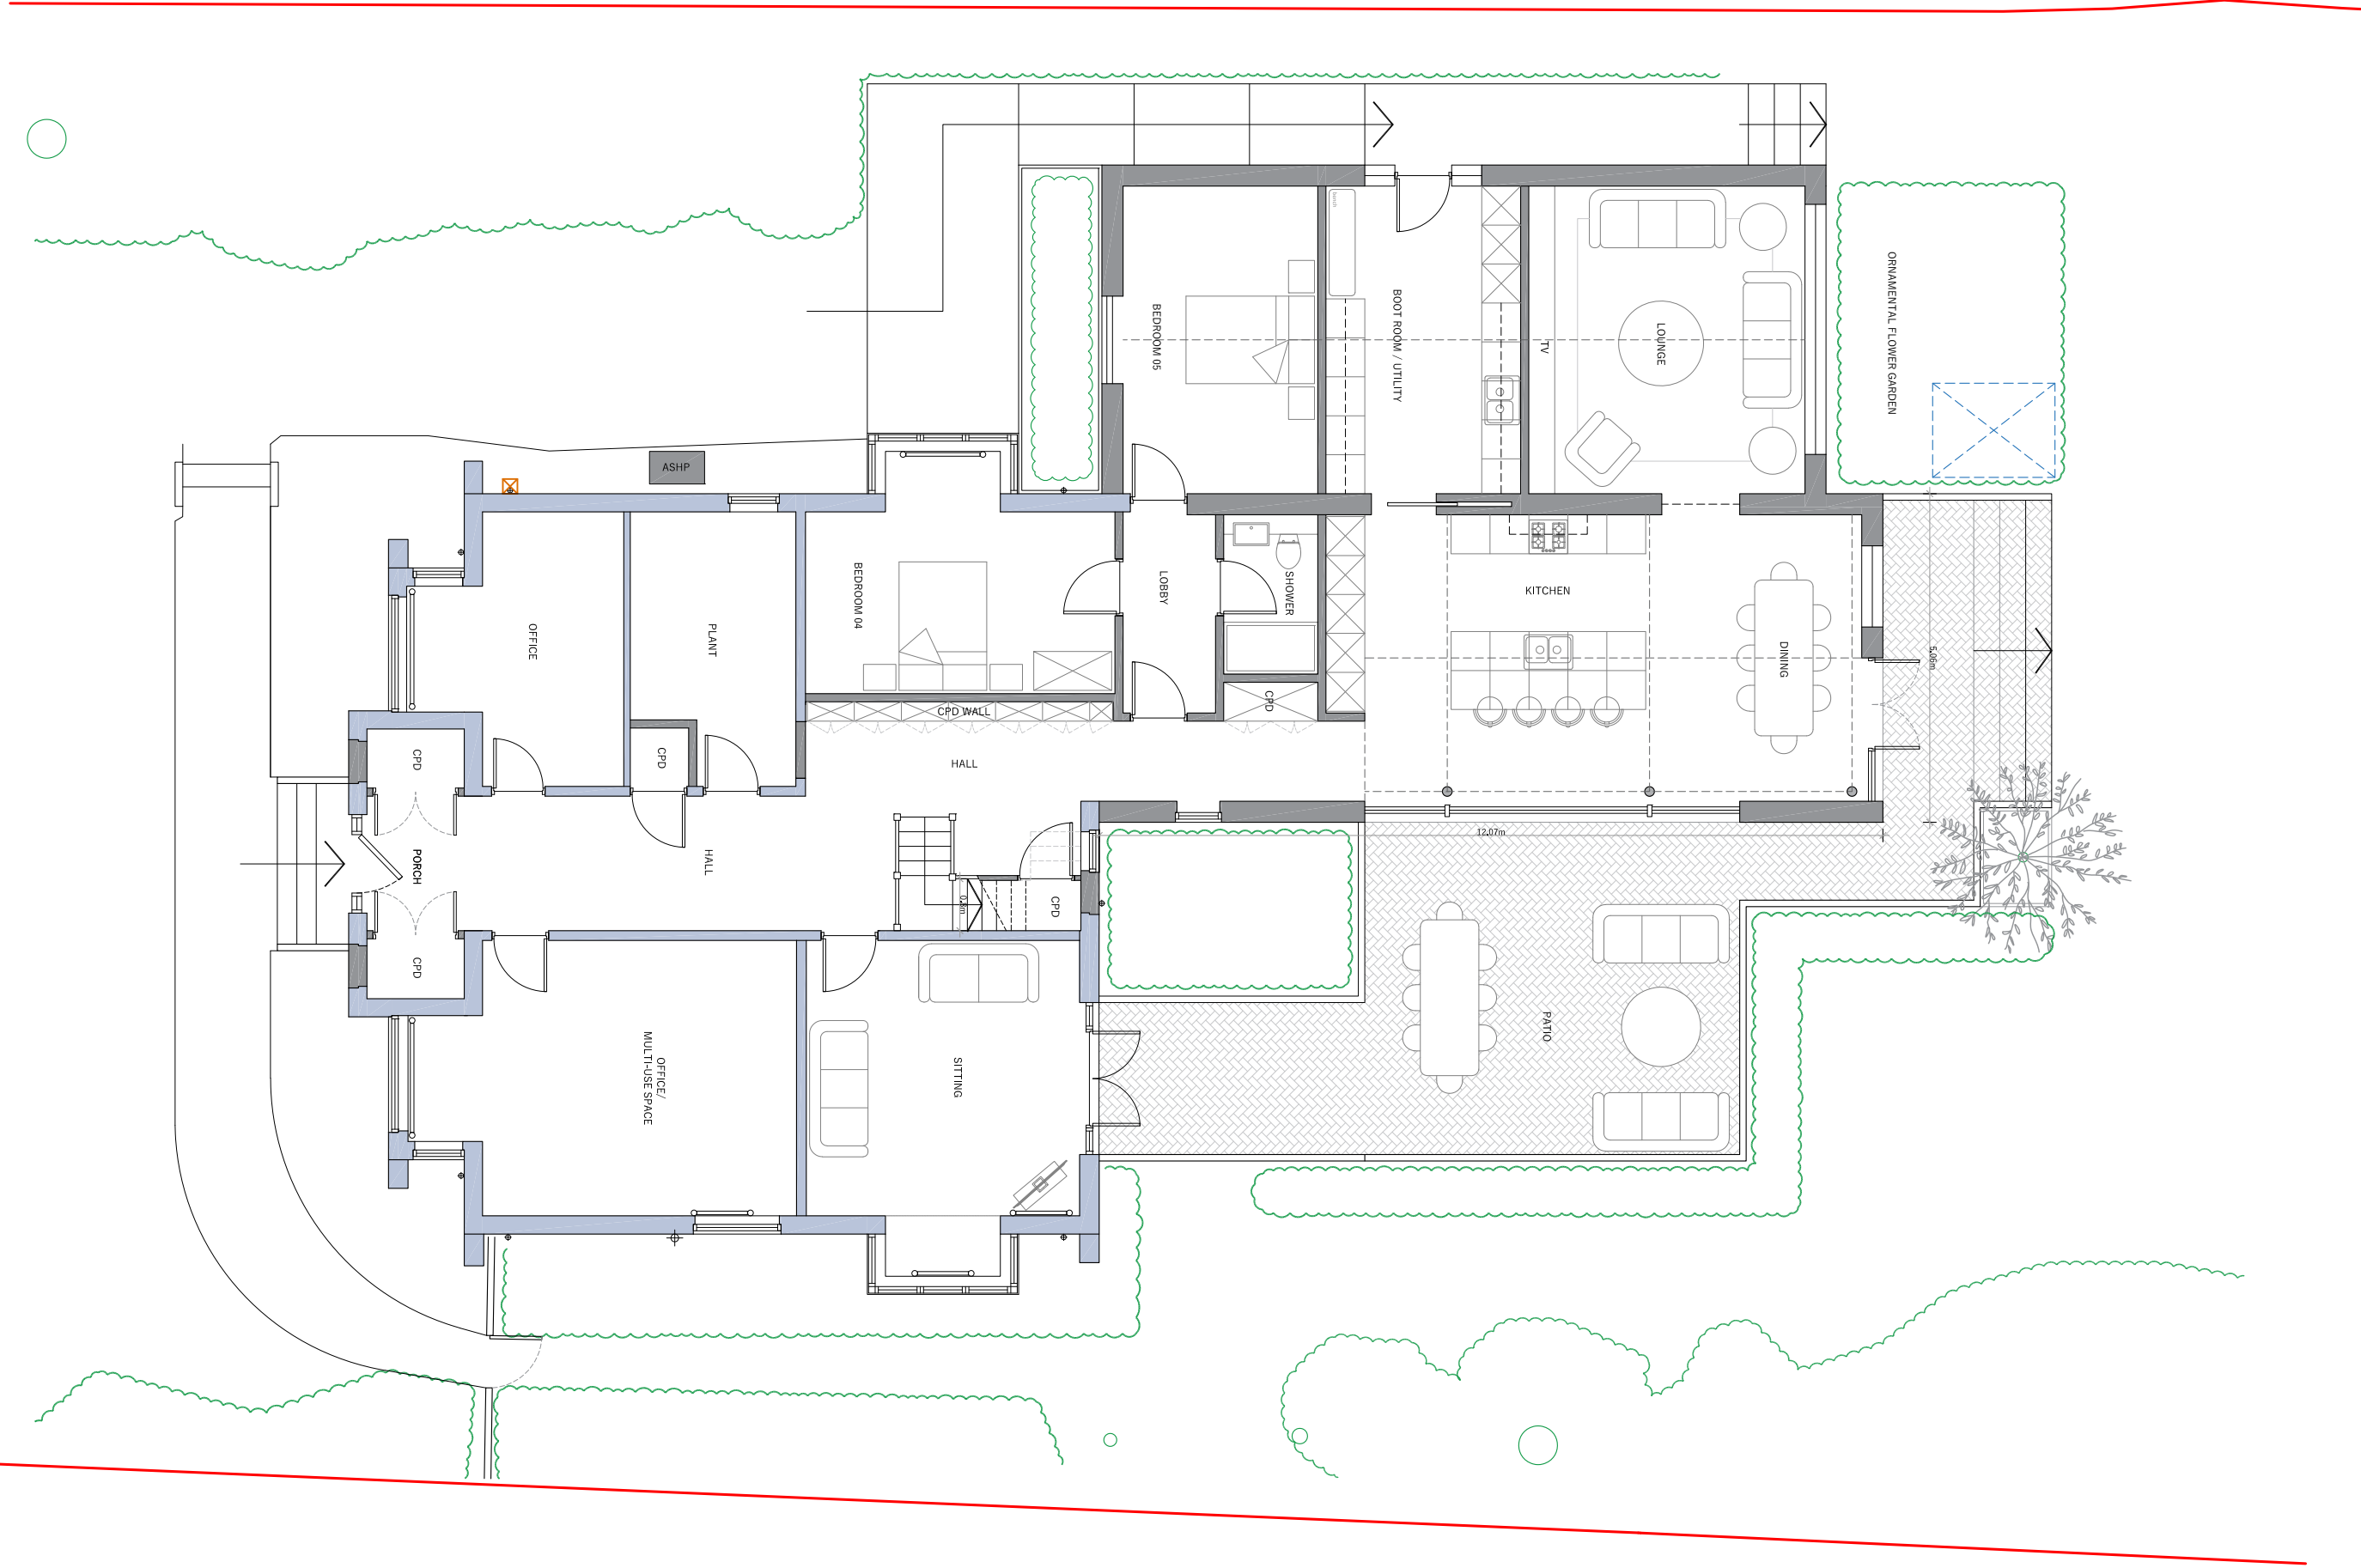

PROPOSED GROUND FLOOR PLAN

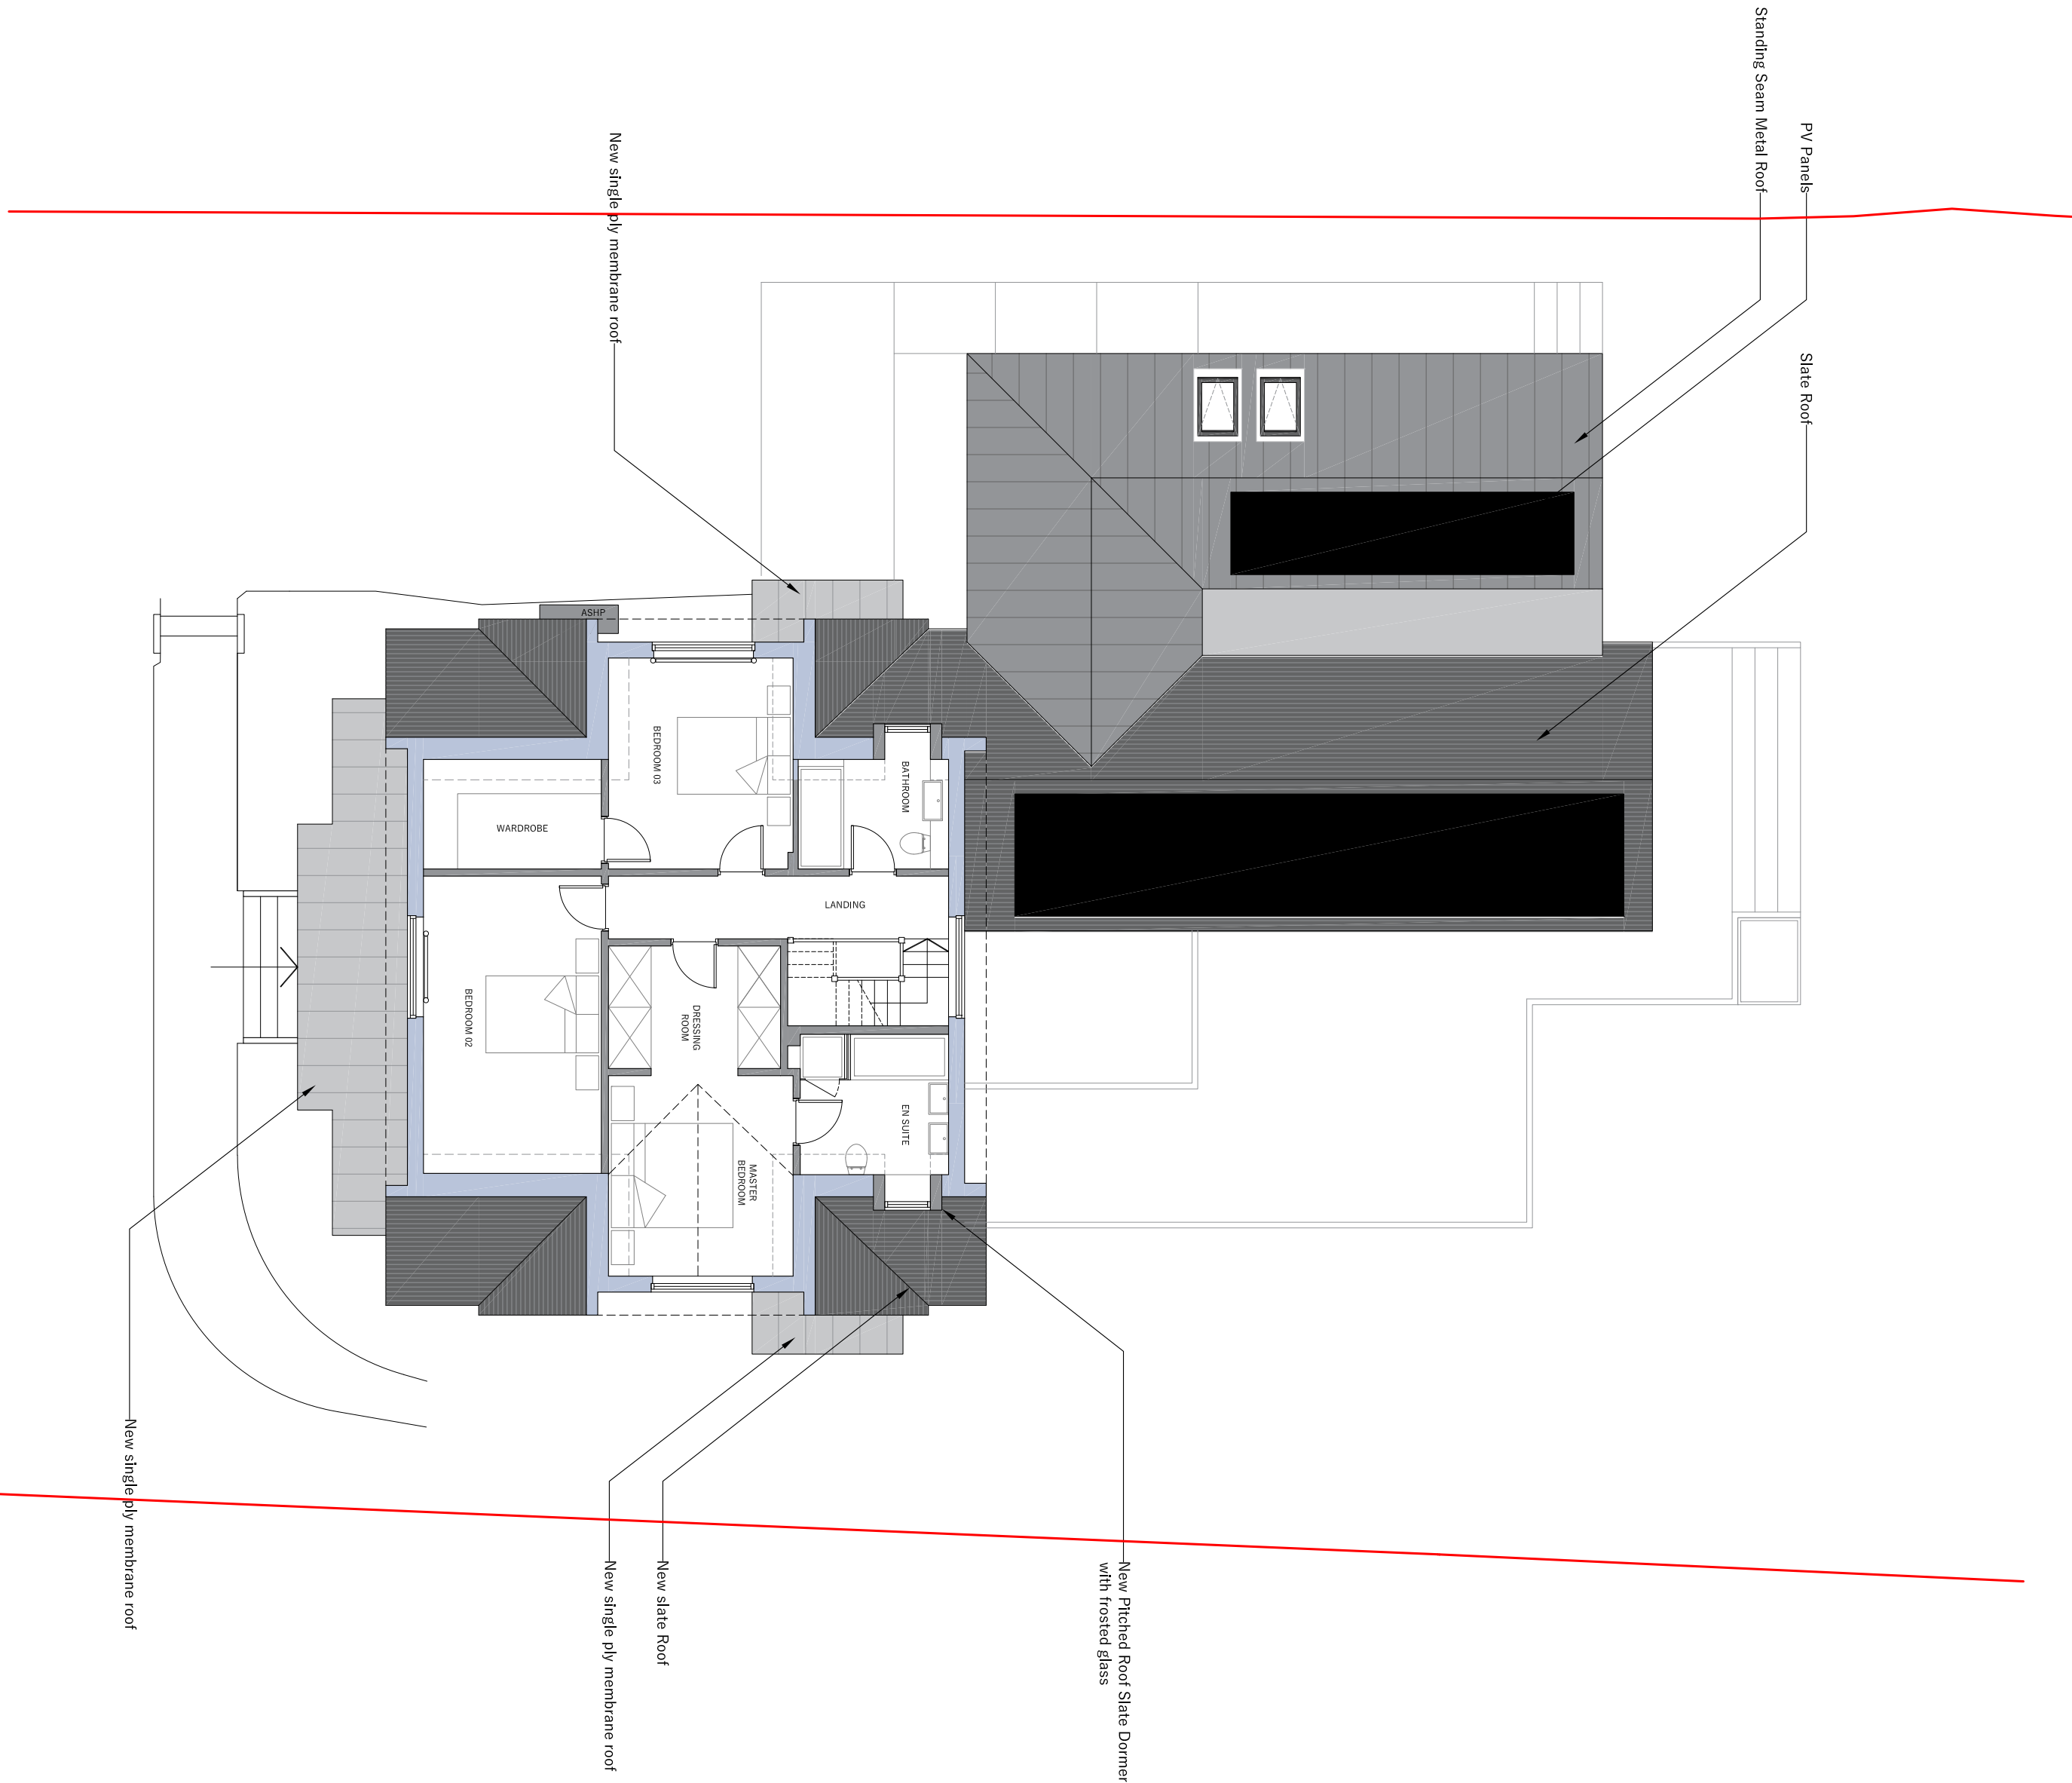

PROPOSED FIRST FLOOR PLAN

 

 PHILIP WADGE ARCHITECTURE		www.philipwadge.co.uk info@philipwadge.co.uk 01635 736440		
PROJECT	A1 16 Dark Lane Wargrave Reading RG10 8JU			
CLIENT				
TITLE PROPOSED PLANS		DATE 20/03/25		
SCALE 1:100 @ A1 1:200 @ A3	DRAWING NUMBER 24044/PL/10	Rev A		
All Rights Reserved © Philip Wadge Associates Ltd 2025				