



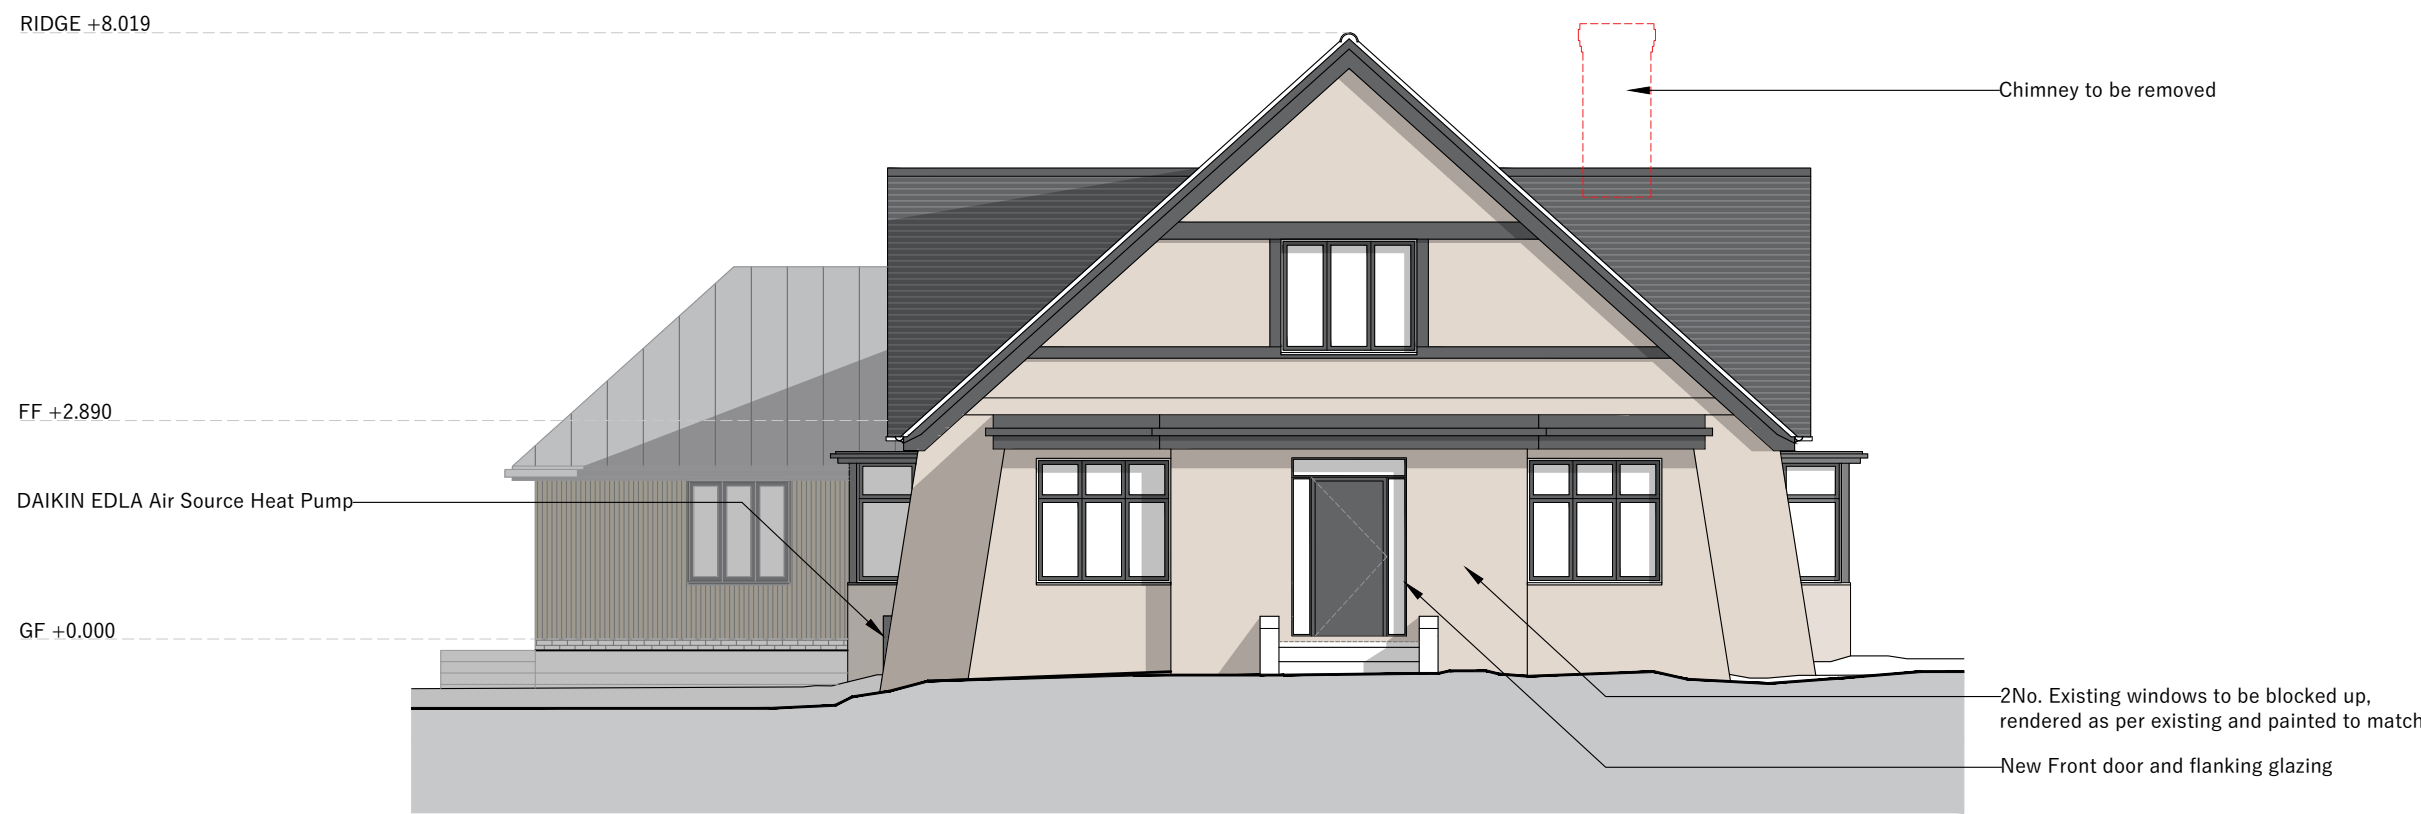

PROPOSED SOUTH EAST ELEVATION

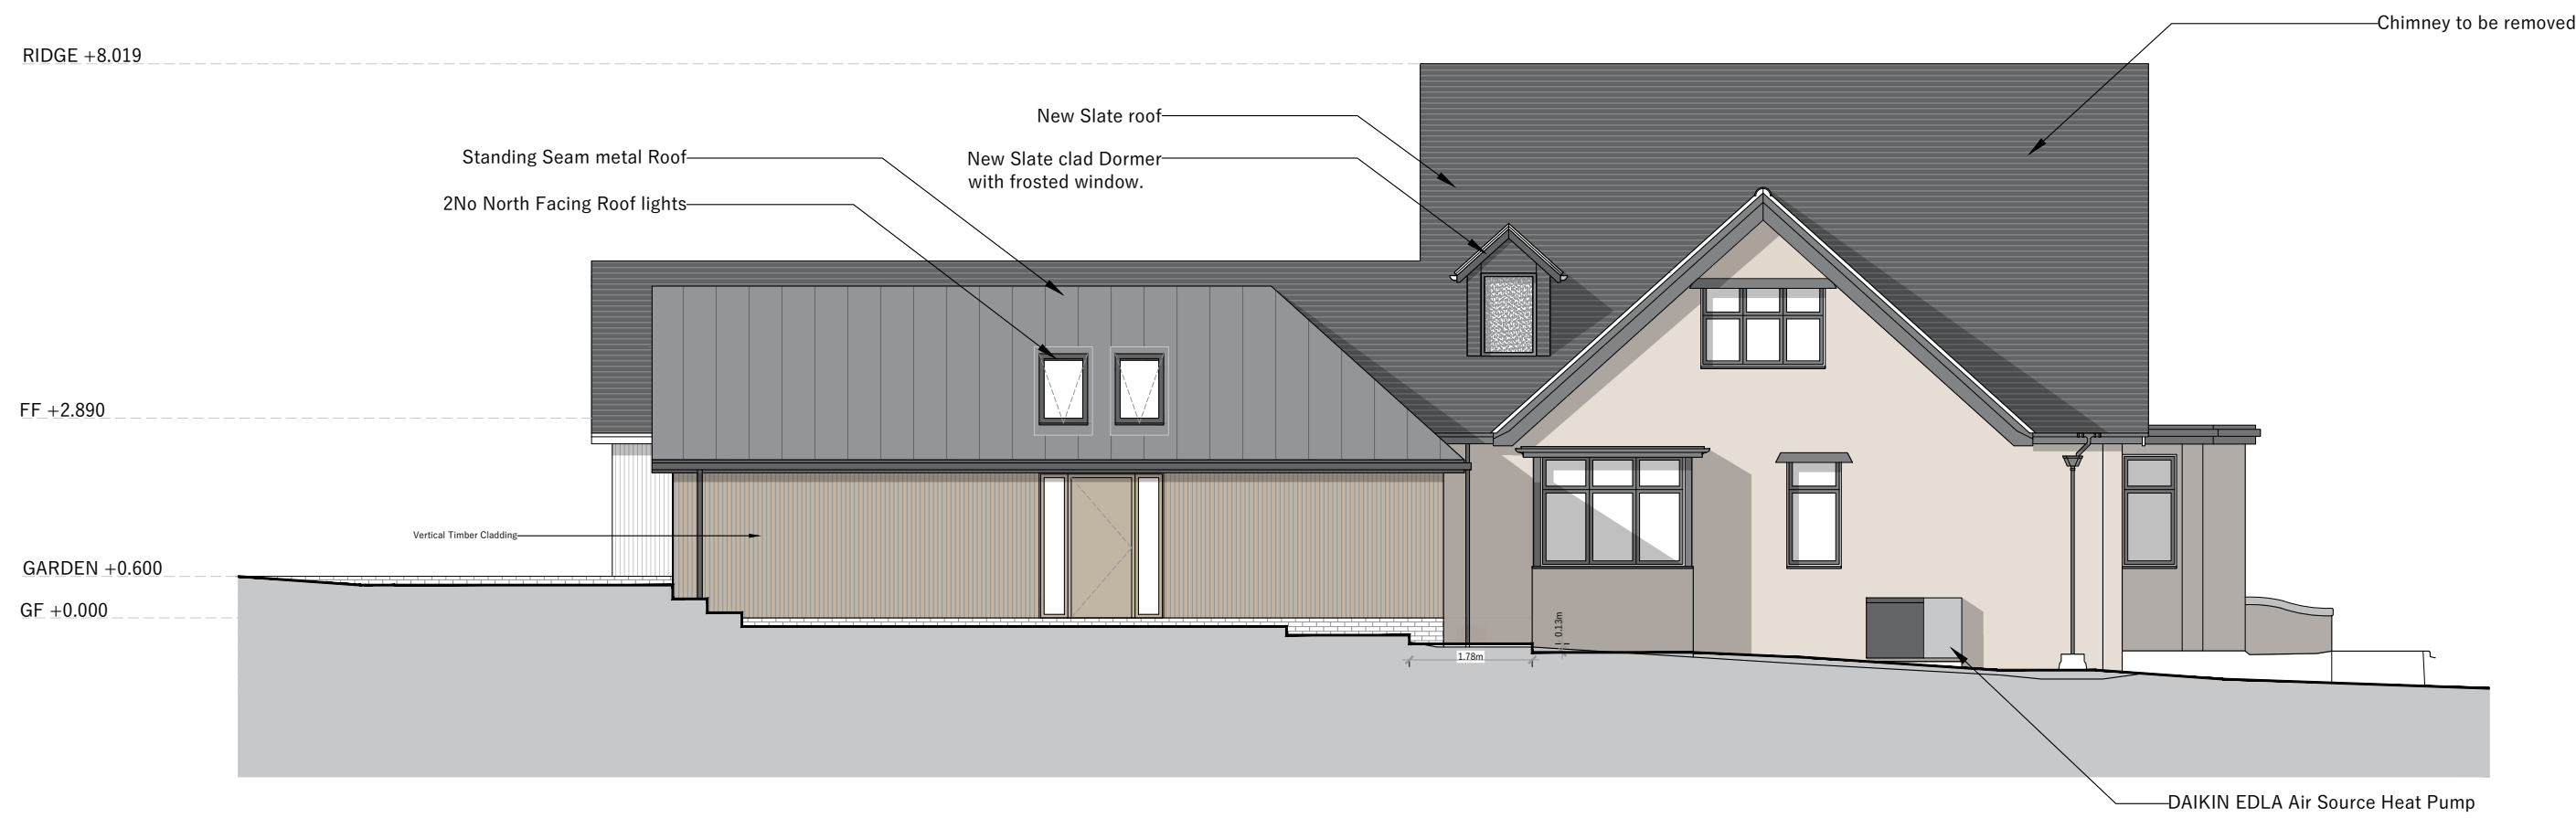

PROPOSED SOUTH WEST ELEVATION



PROPOSED NORTH WEST ELEVATION



PROPOSED NORTH EAST ELEVATION



www.philipwadge.co.uk
info@philipwadge.co.uk
01635 736440

PROJECT

AT
16 Dark Lane
Wargrave
Reading
RG10 8JU

CLIENT

TITLE
PROPOSED ELEVATIONS

DATE
21/03/25

SCALE
1:100 @ A1
1:200 @ A3

DRAWING NUMBER
24044/PL/11

Rev
B

All Rights Reserved © Philip Wadge Associates Ltd 2025