



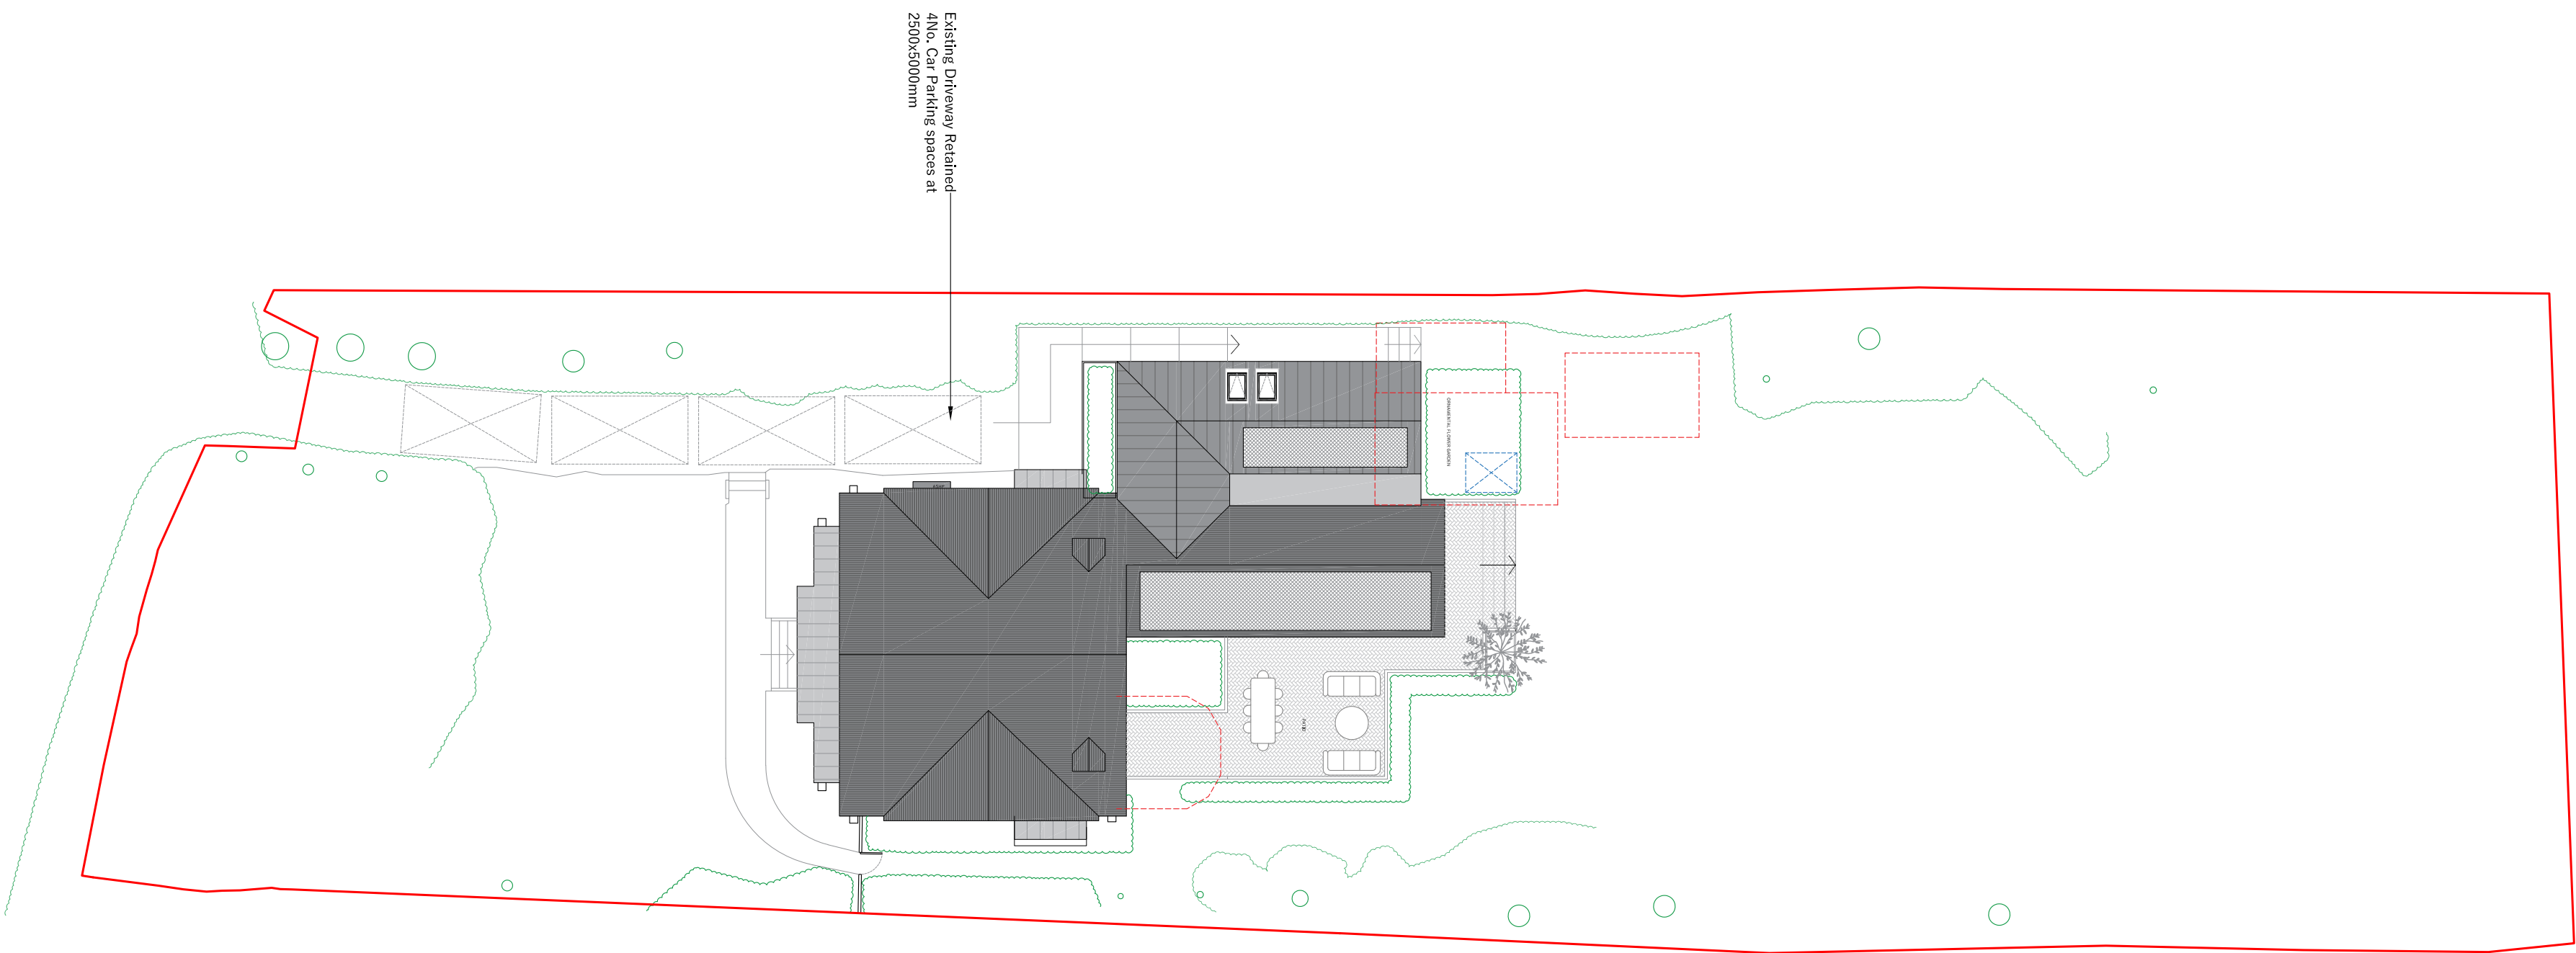

PROPOSED SITE PLAN

 

 PHILIP WADGE ARCHITECTURE		www.philipwadge.co.uk info@philipwadge.co.uk 01635 736440		
PROJECT	A1 16 Dark Lane Wargrave Reading RG10 8JU			
CLIENT				
TITLE PROPOSED SITE PLAN-PARKING		DATE 21/03/25		
SCALE 1:200 @ A1	DRAWING NUMBER 24044PL/13	Rev A		
All Rights Reserved © Philip Wadge Associates Ltd 2025				