




Front Elevation

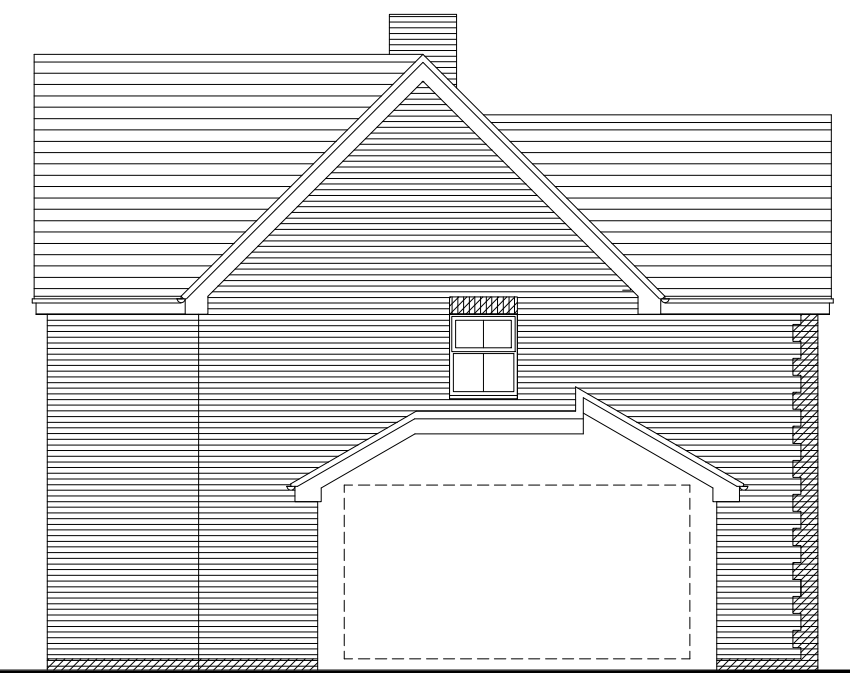


Side Elevation




Side Elevation




Rear Elevation

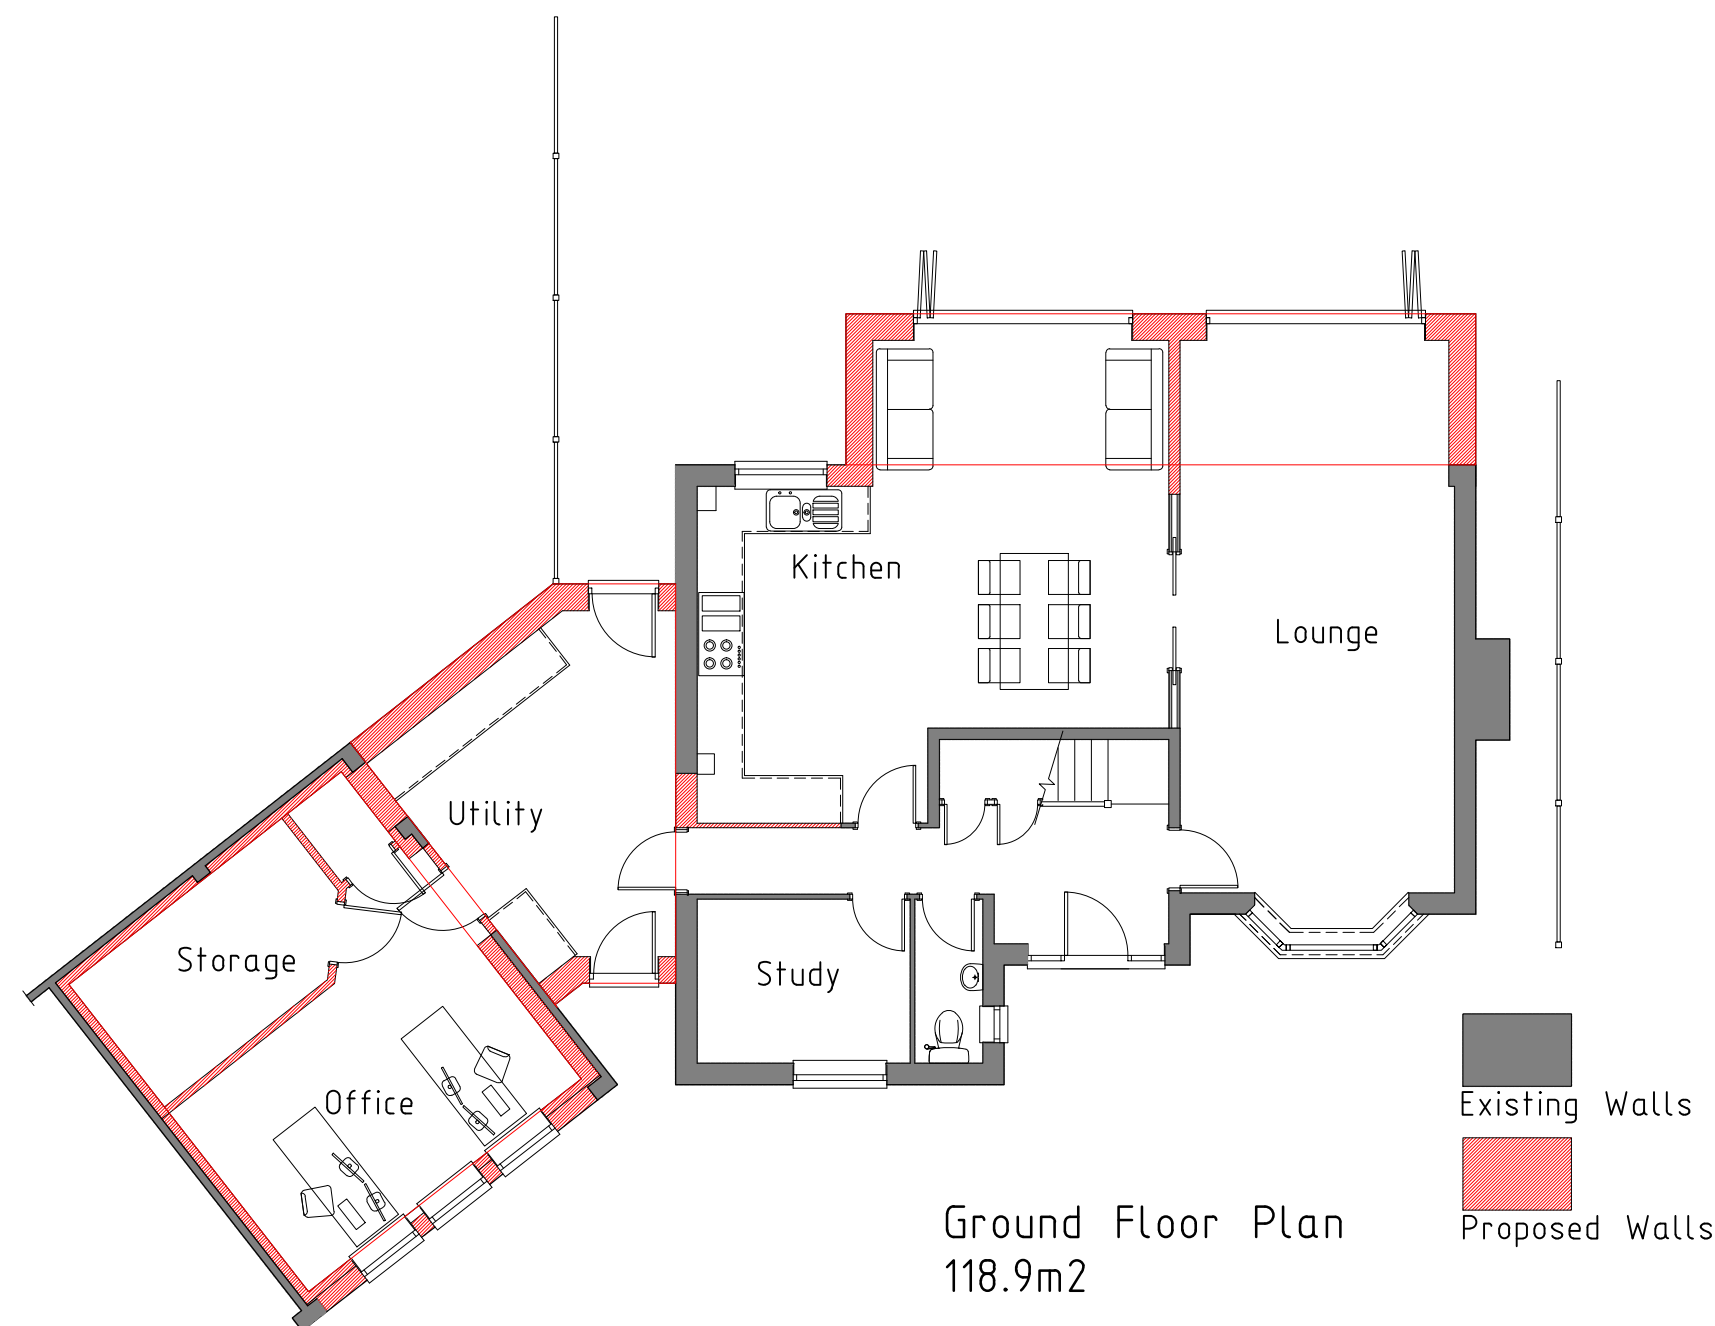

Ground Floor Plan
118.9m²

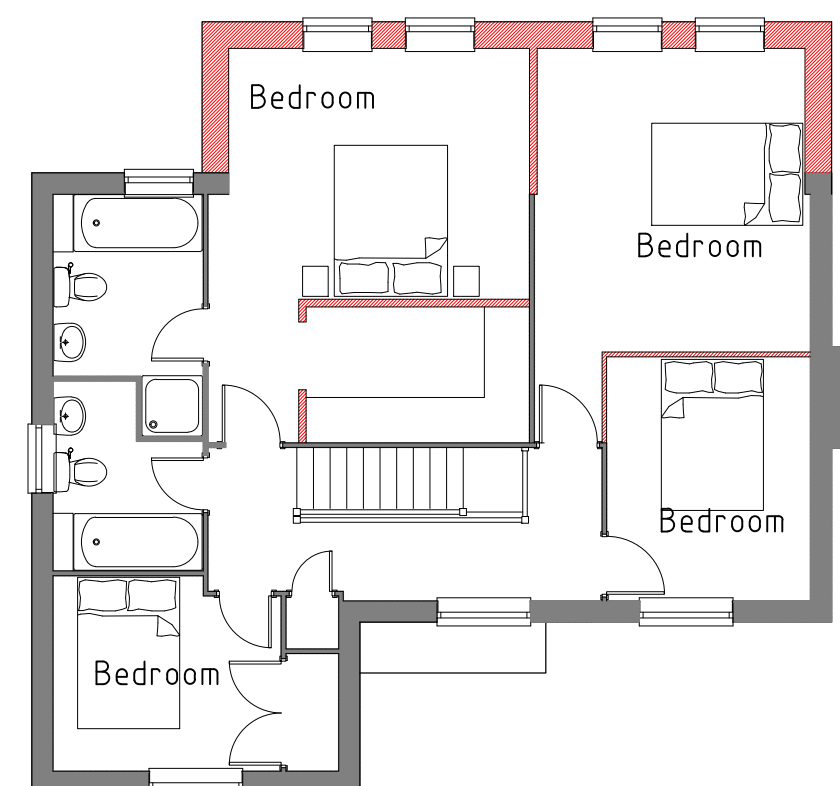

First Floor Plan
77.7m²

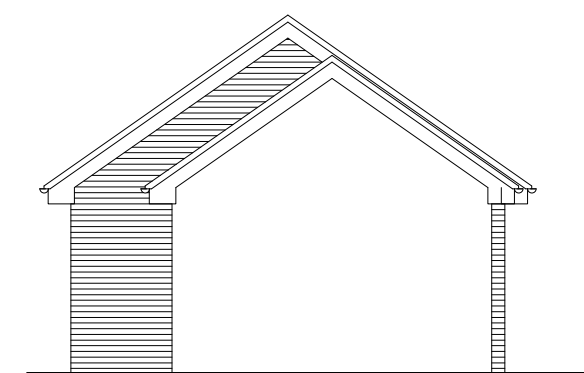

0 1 2 3 4 5 6 7
Scale m

REV.	DATE	COMMENTS
PROJECT 190 Hurricane Way, Woodley, RG5 4UH		
PROJECT TITLE Two/single storey front and side extension, replace existing conservatory with single storey rear extension		
DRAWING TITLE PROPOSED PLANS & ELEVATIONS		

SK-tec Ltd
Planning & Technical Services
22 Glasspool Road, Winnersh, Reading, Berks, RG40 5SB
mob: 07714 100537
e-mail: steve@sk-tec.co.uk

CLIENT
Mr & Mrs Atkins

SCALE 1:100 (A2) DATE May 25

DRG. No. 25/945-02 REV.