

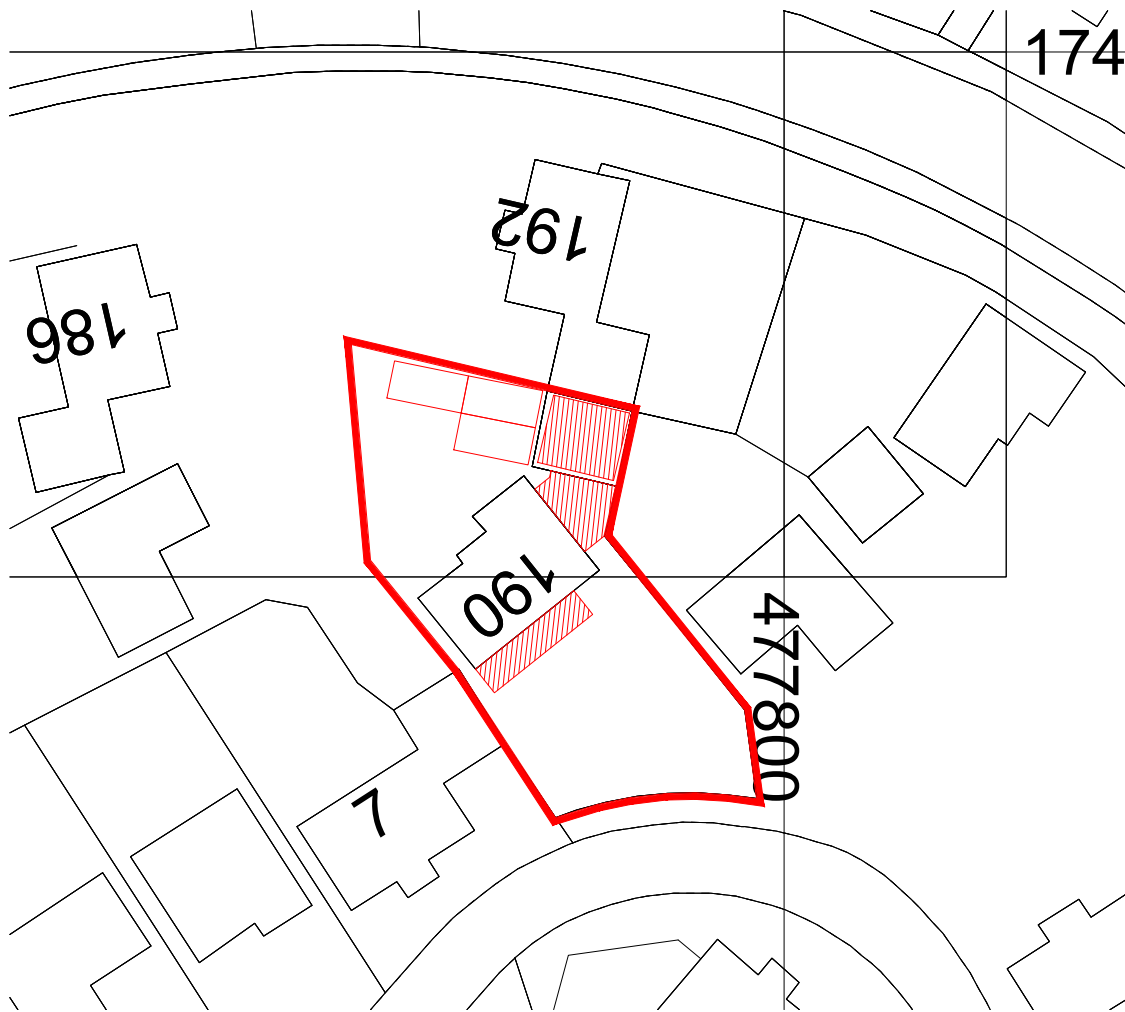


NOTE

Any discrepancies between this drawing, specialist contractor's drawings and client's specification should be notified immediately. All specialist contractors must visit site and be responsible for their own dimensions

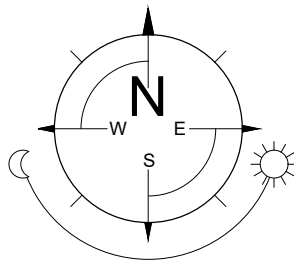

SITE PLAN (1:500)

 

REV. | DATE | COMMENTS

PROJECT

190 Hurricane Way,
Woodley,
RG5 4UH

PROJECT TITLE

Two/single storey front and side extension,
replace existng conservatory with single
storey rear extension

DRAWING TITLE

LOCATION PLAN

SK-tec Ltd

Planning & Technical Services
22 Glasspool Road, Winnersh, Reading, Berks, RG40 5SB
mob: 07714 100537
e-mail: steve@sk-tec.co.uk

CLIENT

Mr & Mrs Atkins

SCALE 1:1250 (A4)

DATE May 25

DRG. No. 25/945-03

REV.