



DEVELOPMENTS IN DESIGN LTD


WWW.DEVELOPMENTSINDSIGN.CO.UK
TEL 01344 641286

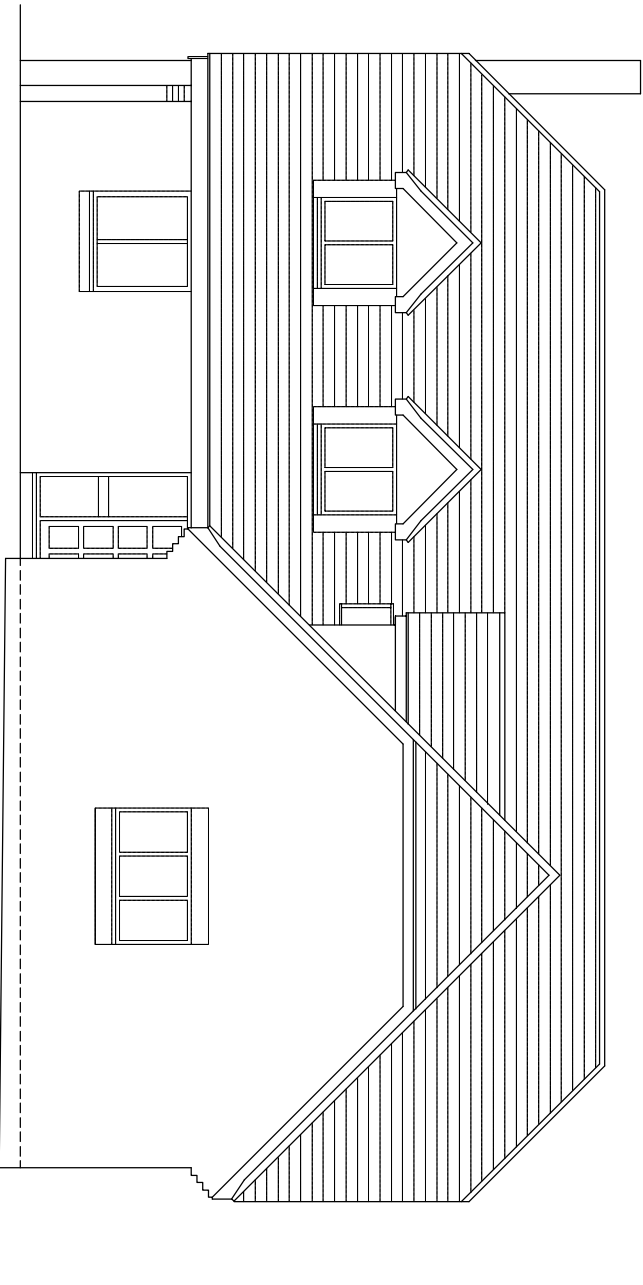


EXISTING FRONT ELEVATION

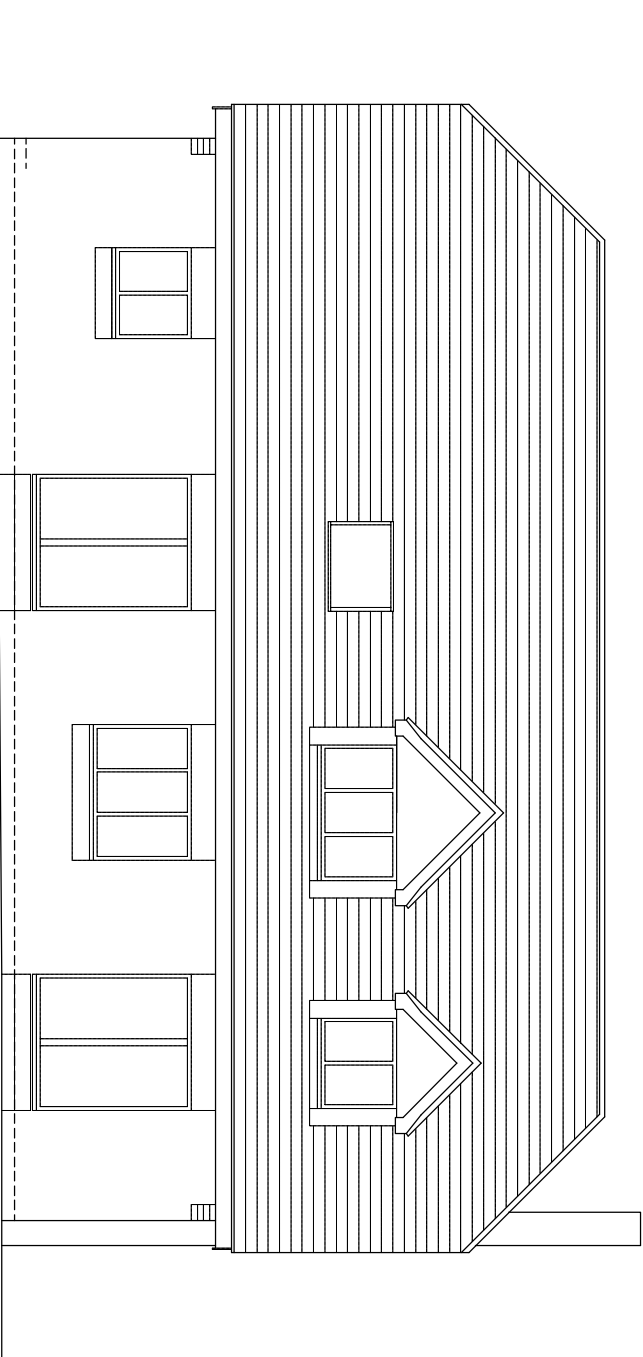

EXISTING REAR ELEVATION

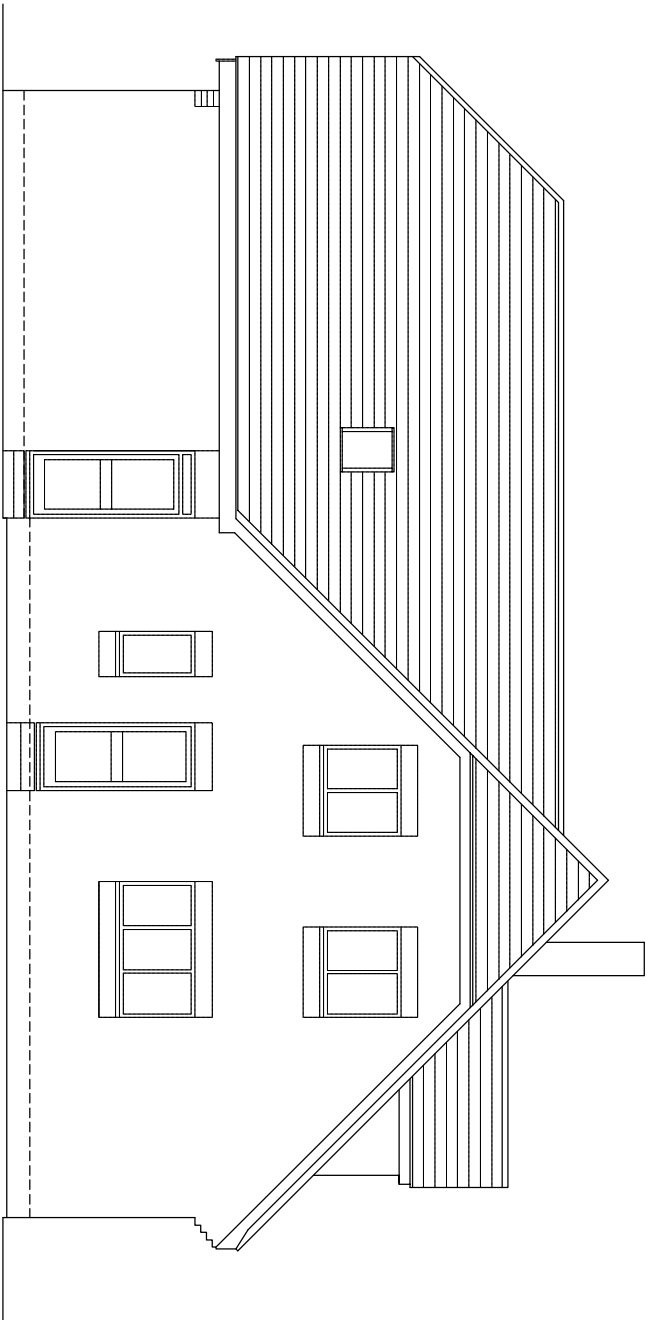


EXISTING SIDE ELEVATION

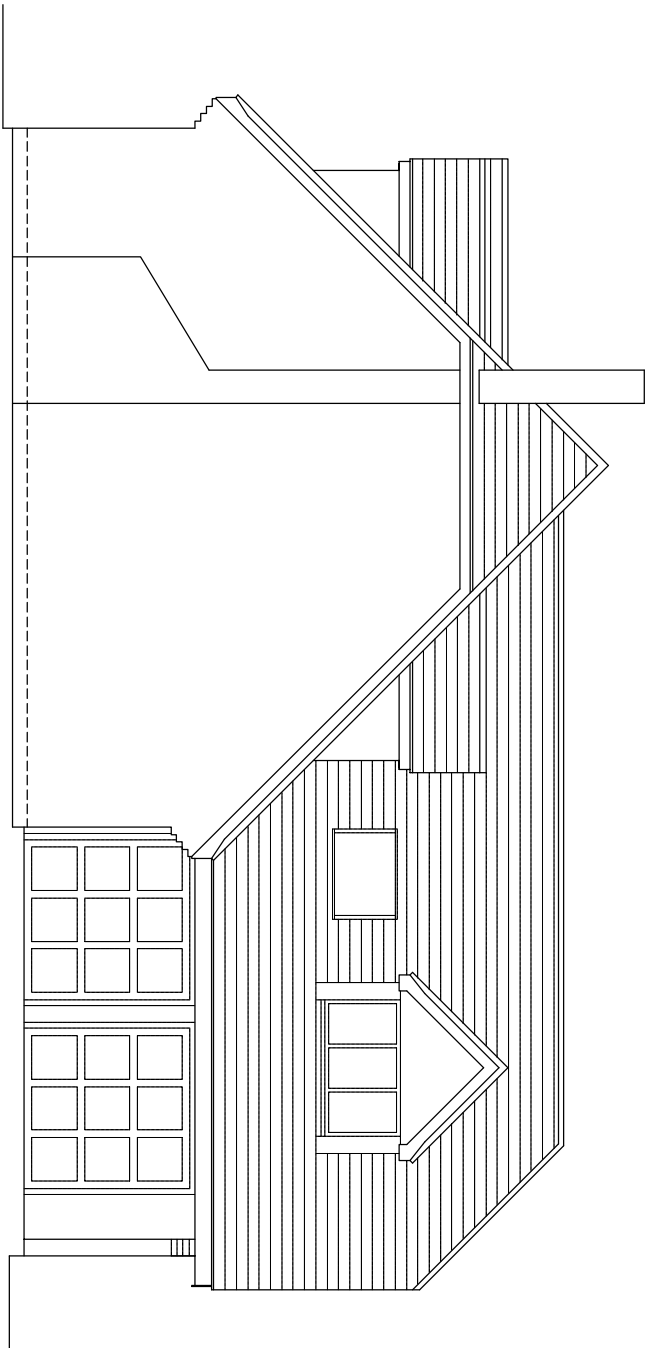

EXISTING SIDE ELEVATION

PROPOSED GARAGE CONVERSION

 

DRAWING NO. RH.001
DATE 15.10.24
SCALE 1:100

MR AND MRS RICH

KINGS LAKE HOUSE HOLLY BUSH RIDE FINCHAMPSTEAD BERKS RG40 3QR