



DEVELOPMENTS IN DESIGN LTD


WWW.DEVELOPMENTSINDESIGN.CO.UK
TEL:01344 641286

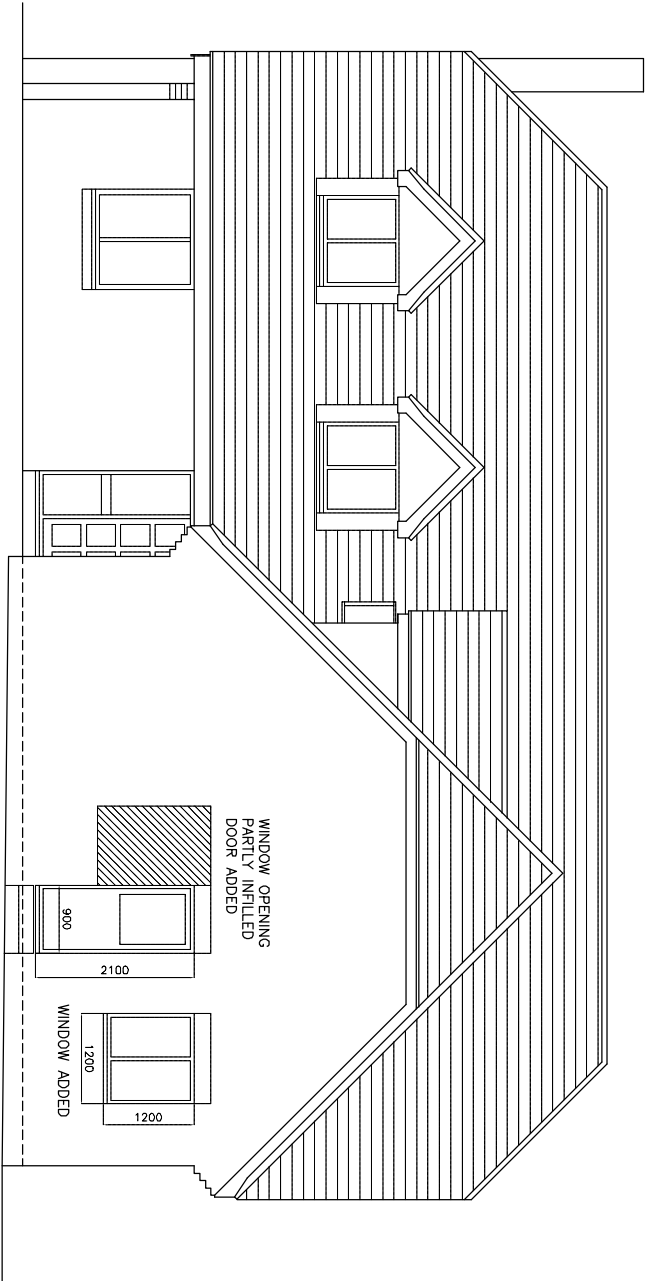


PROPOSED FRONT ELEVATION

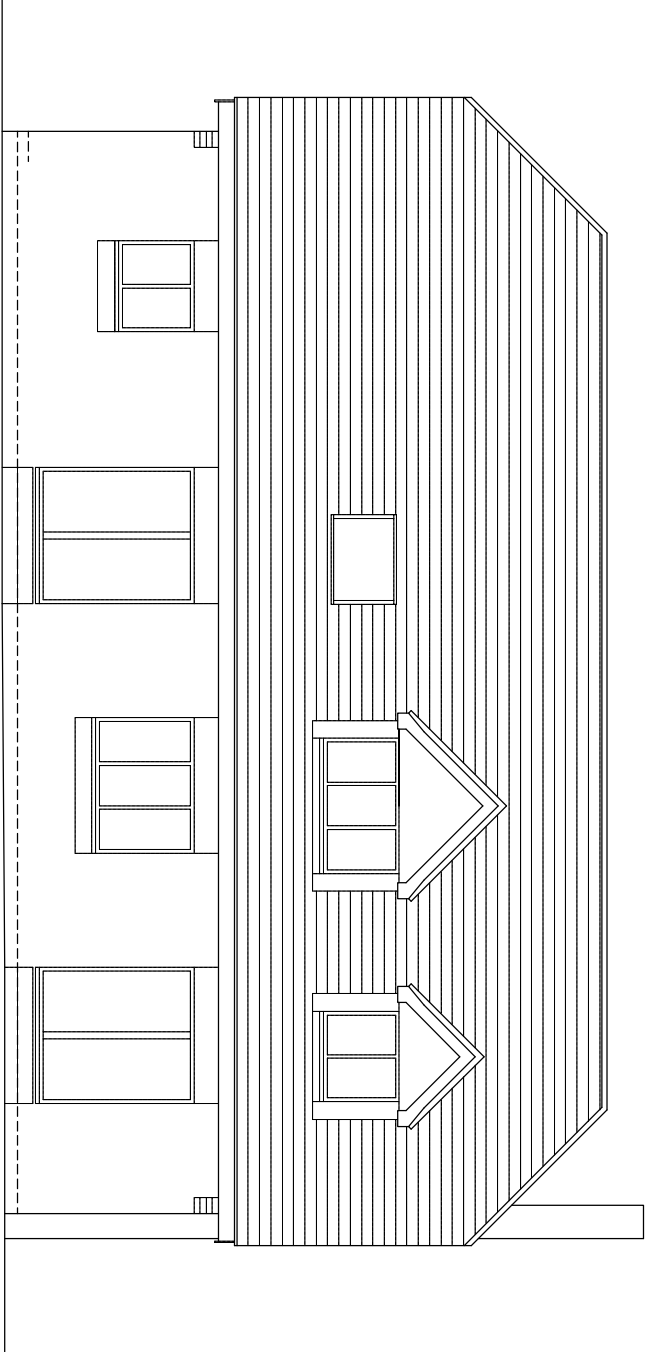

PROPOSED REAR ELEVATION
AS EXISTING

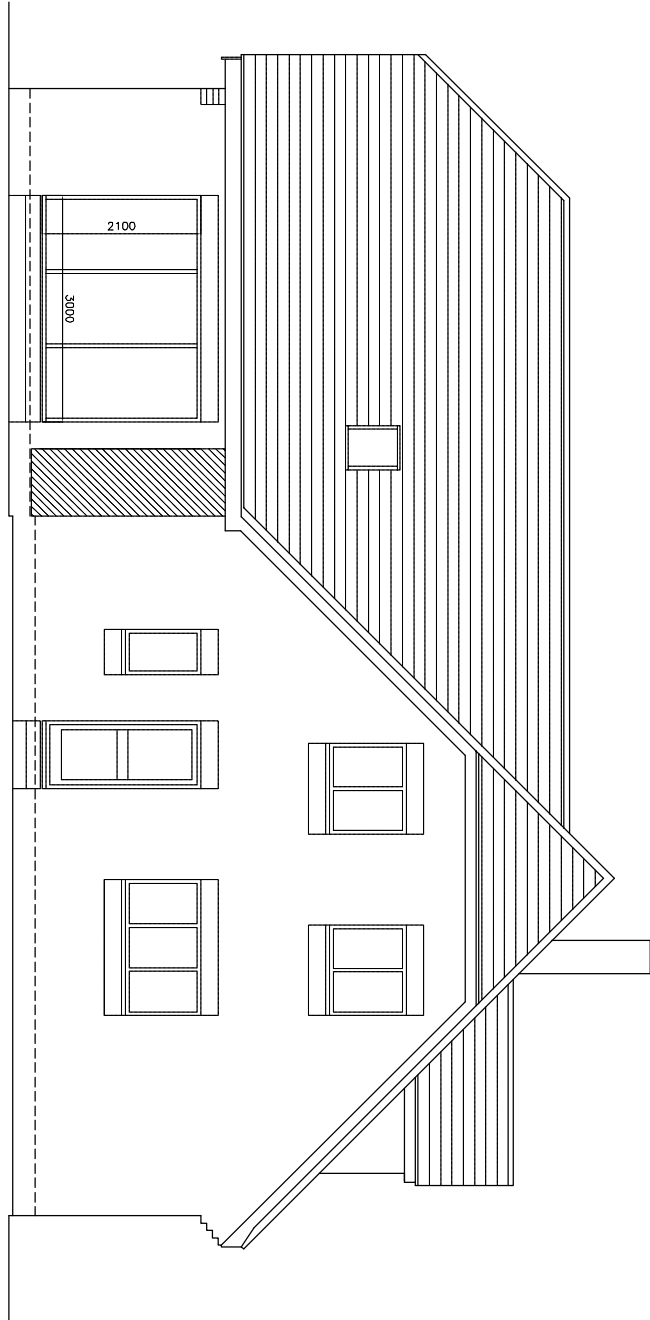

PROPOSED SIDE ELEVATION

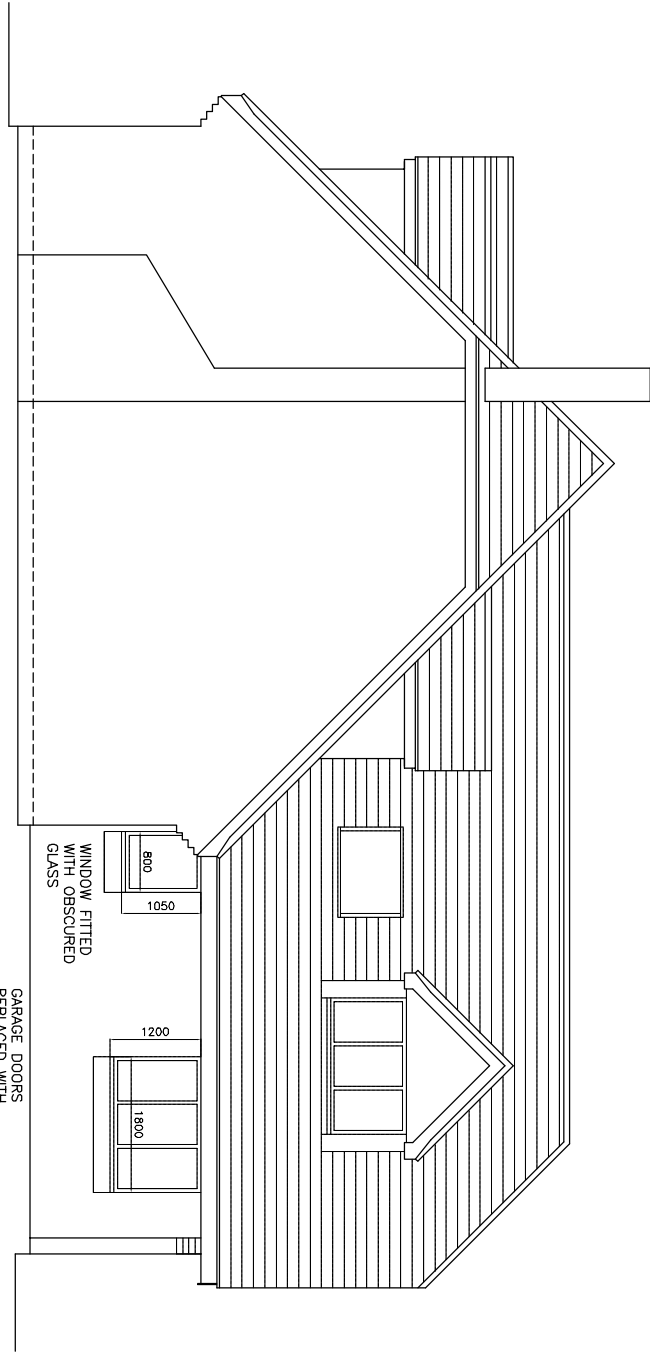

PROPOSED SIDE ELEVATION

GARAGE DOORS
REPLACED WITH
2 WINDOWS
BRICKWORK AND DOOR AND WINDOW
COLOUR TO MATCH MAIN HOUSE

WINDOW FITTED
WITH OBSOURED
GLASS

DOOR OPENING
TO BE INFILLED

BI FOLD DOORS

PROPOSED GARAGE CONVERSION

0 1 2 3 4 5M

DRAWING NO. RH.002
DATE 15.10.24
SCALE 1:100

MR AND MRS RICH

KINGS LAKE HOUSE HOLLY BUSH RIDE FINCHAMPSTEAD BERKS RG40 3QR