



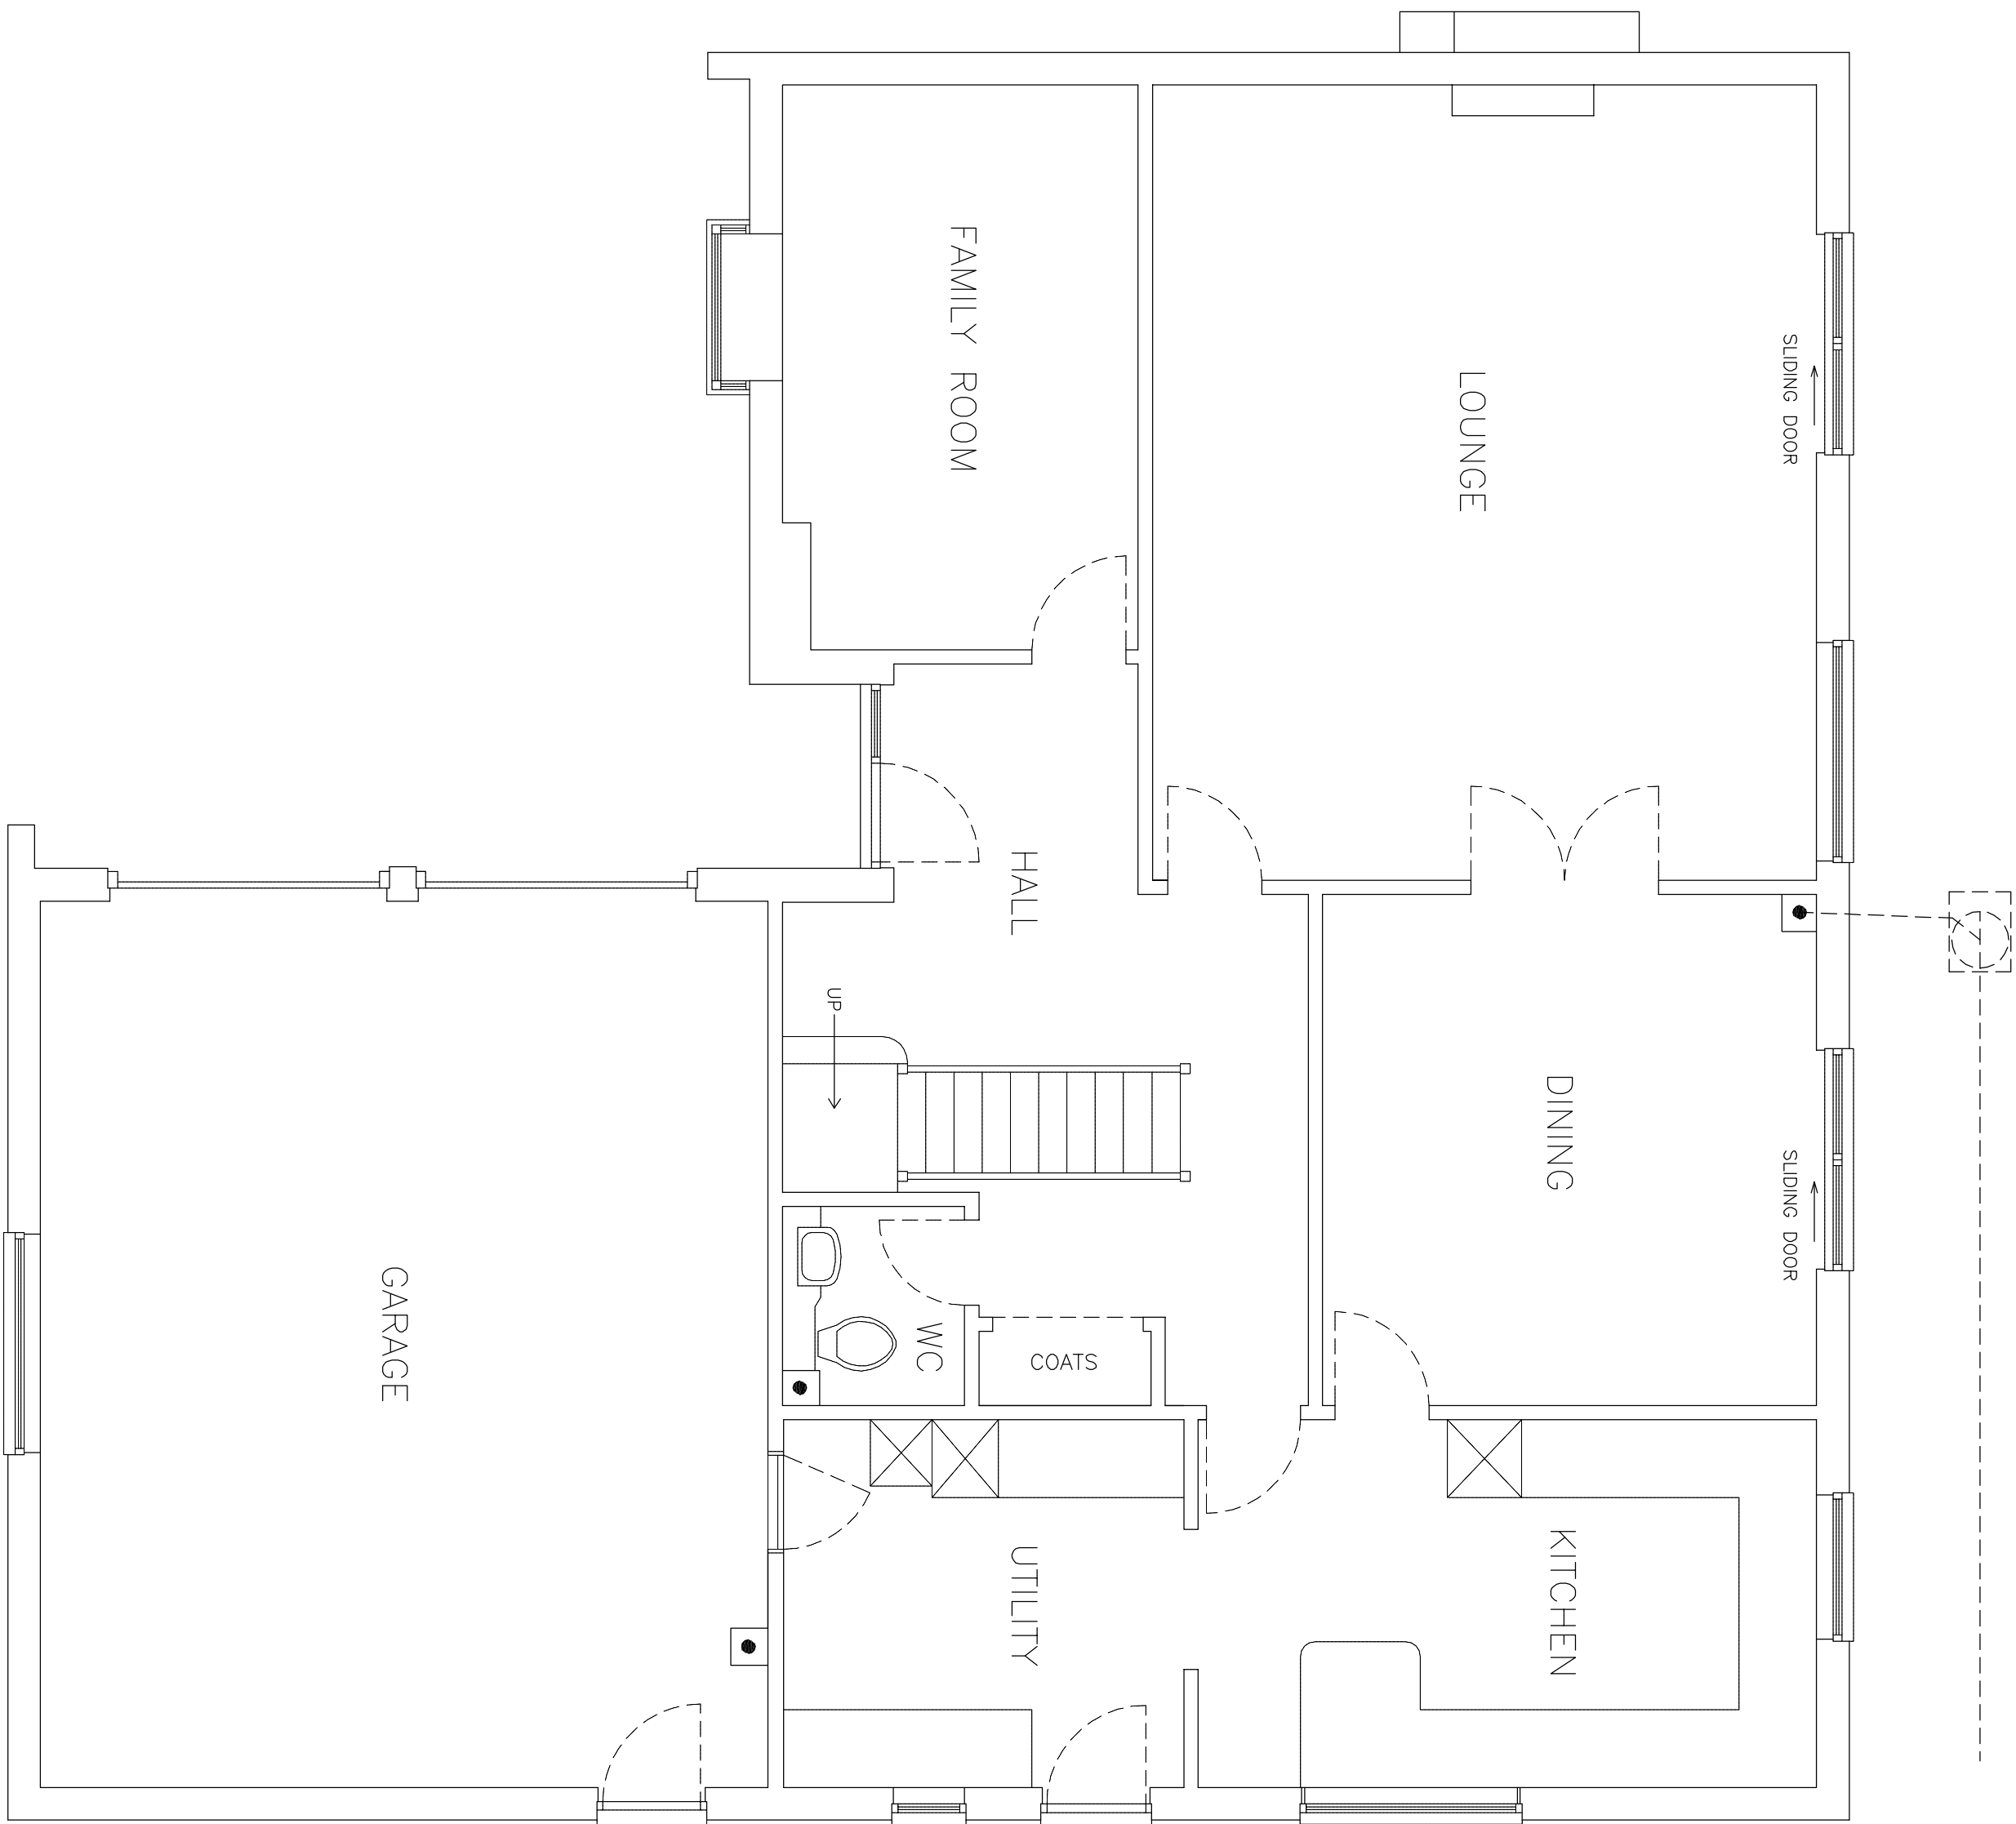

EXISTING GROUND FLOOR PLAN

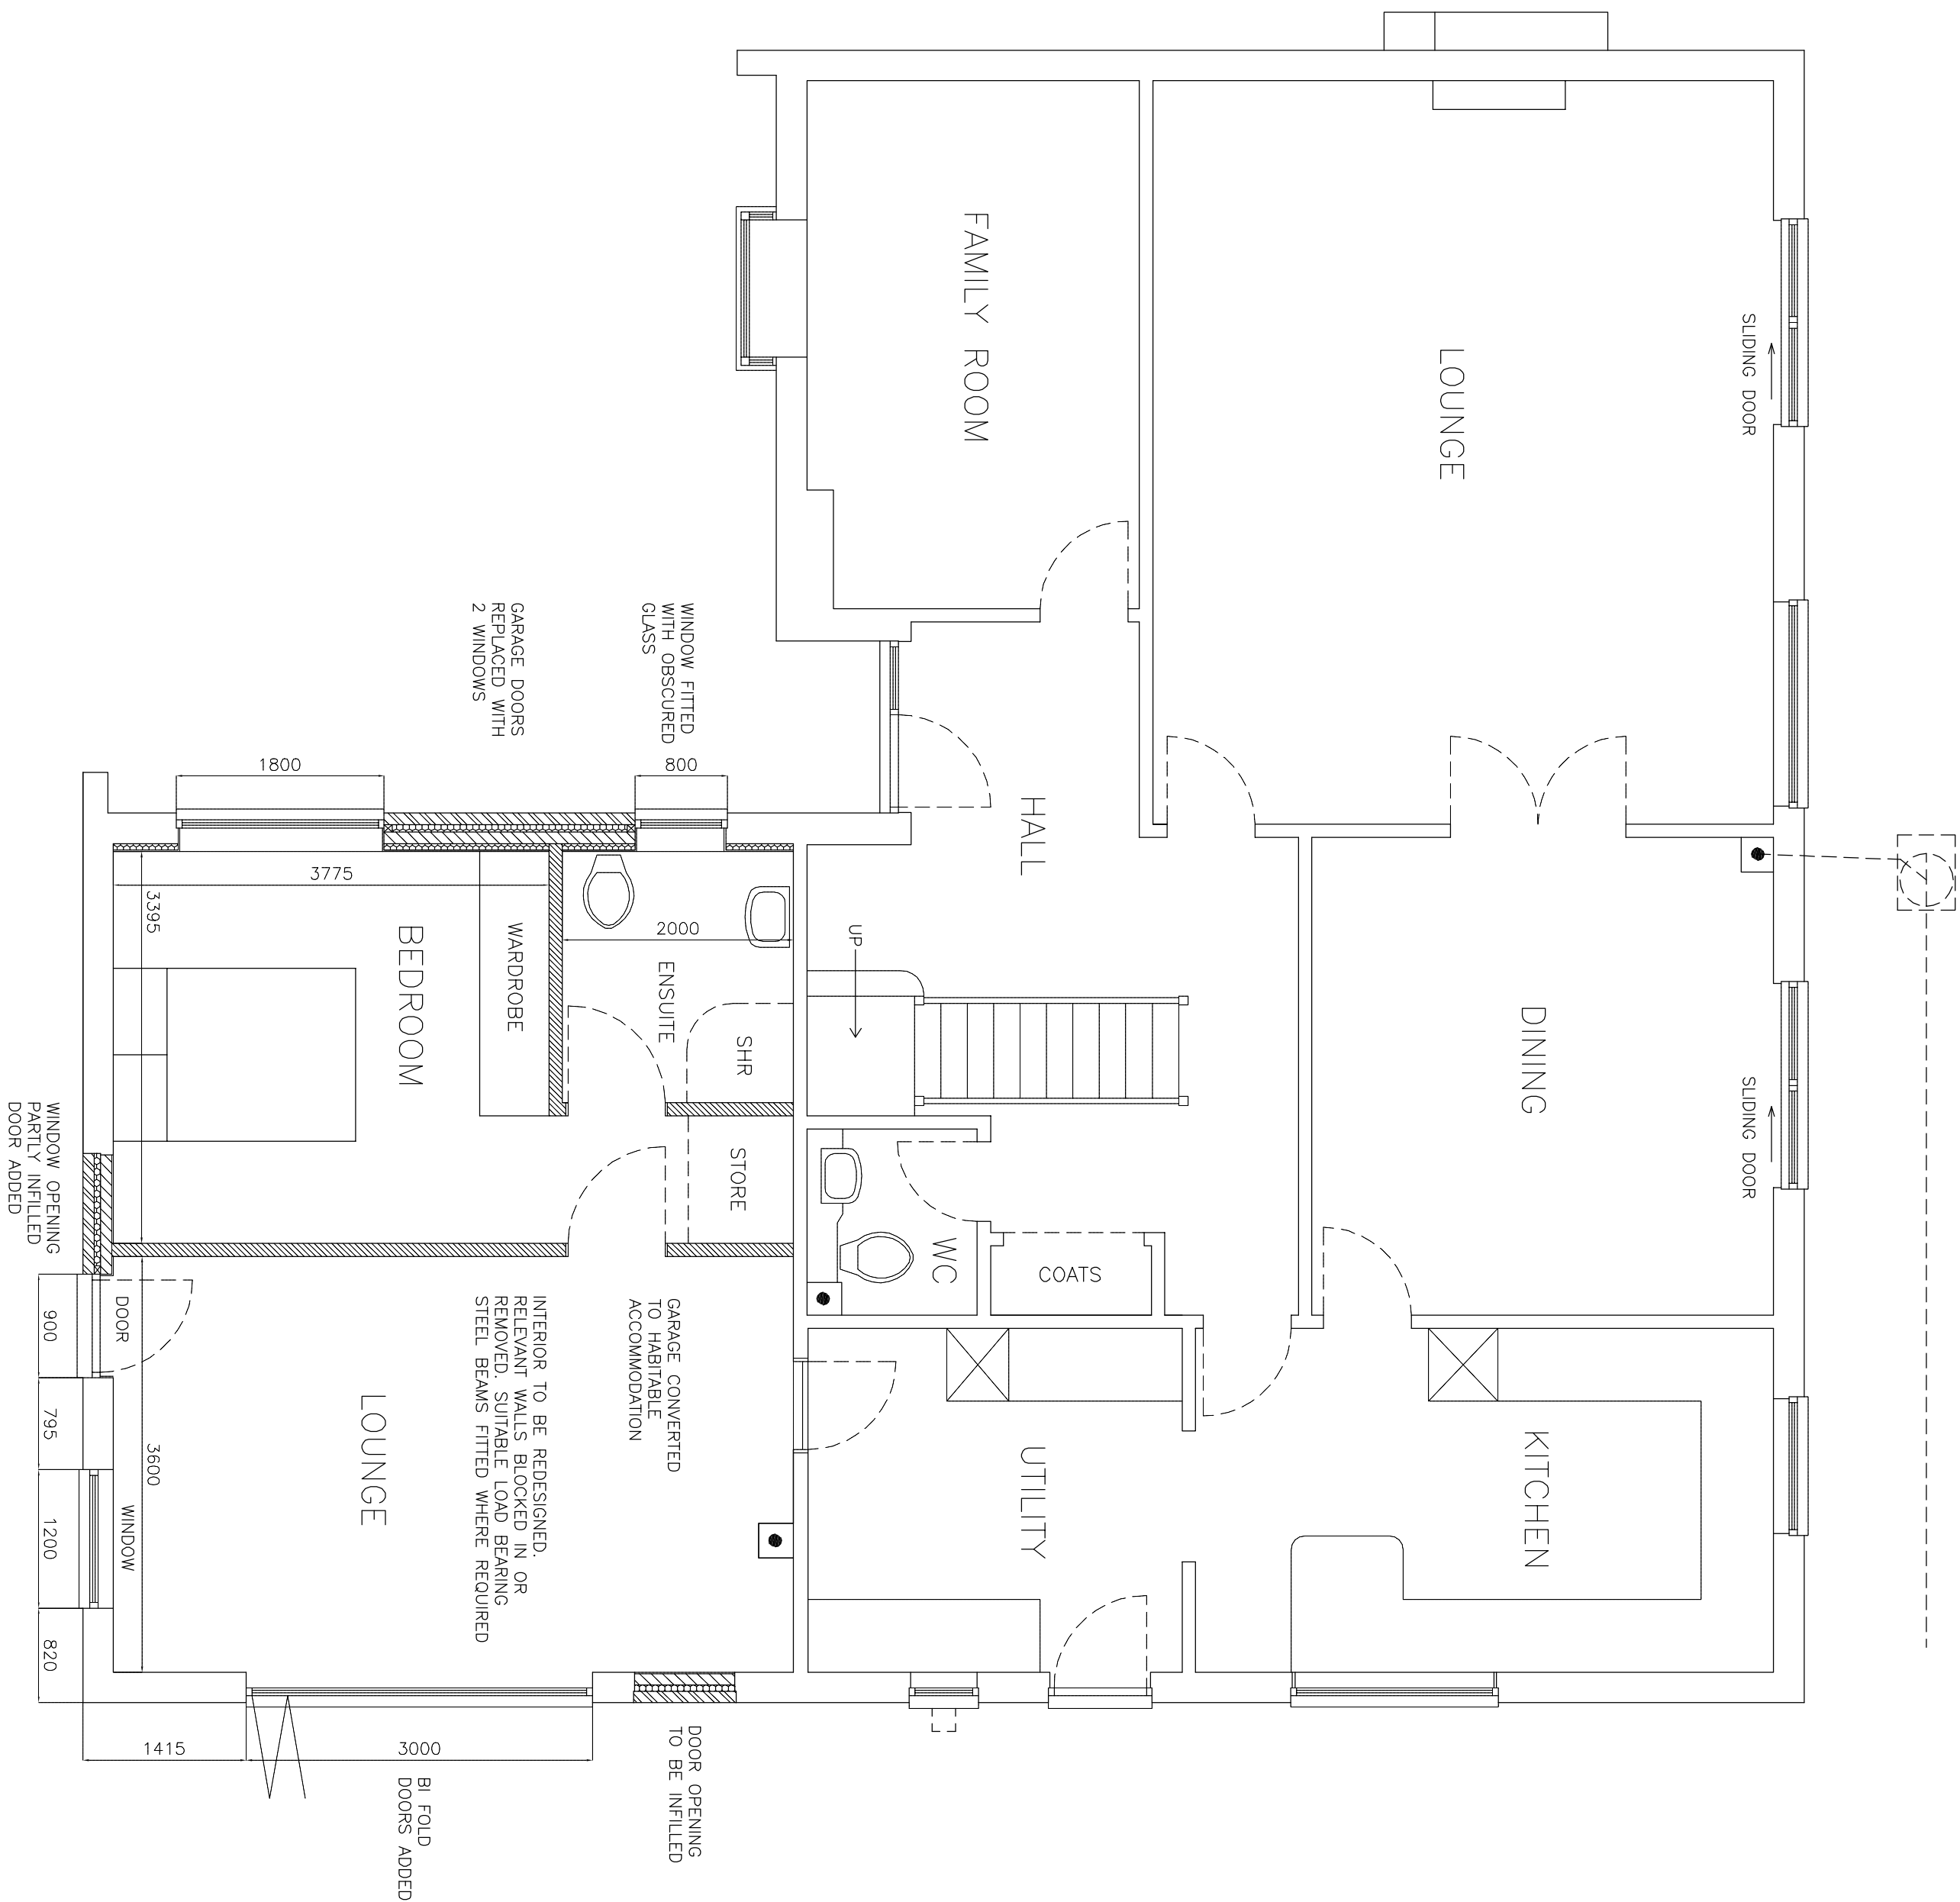


PROPOSED GROUND FLOOR PLAN

PROPOSED GARAGE CONVERSION

MR AND MRS RICH

KINGS LAKE HOUSE HOLLY BUSH RIDE FINCHAMPSTEAD BERKS RG40 3QR

 

DRAWING NO. RH.003
DATE 15.10.24
SCALE 1:50