


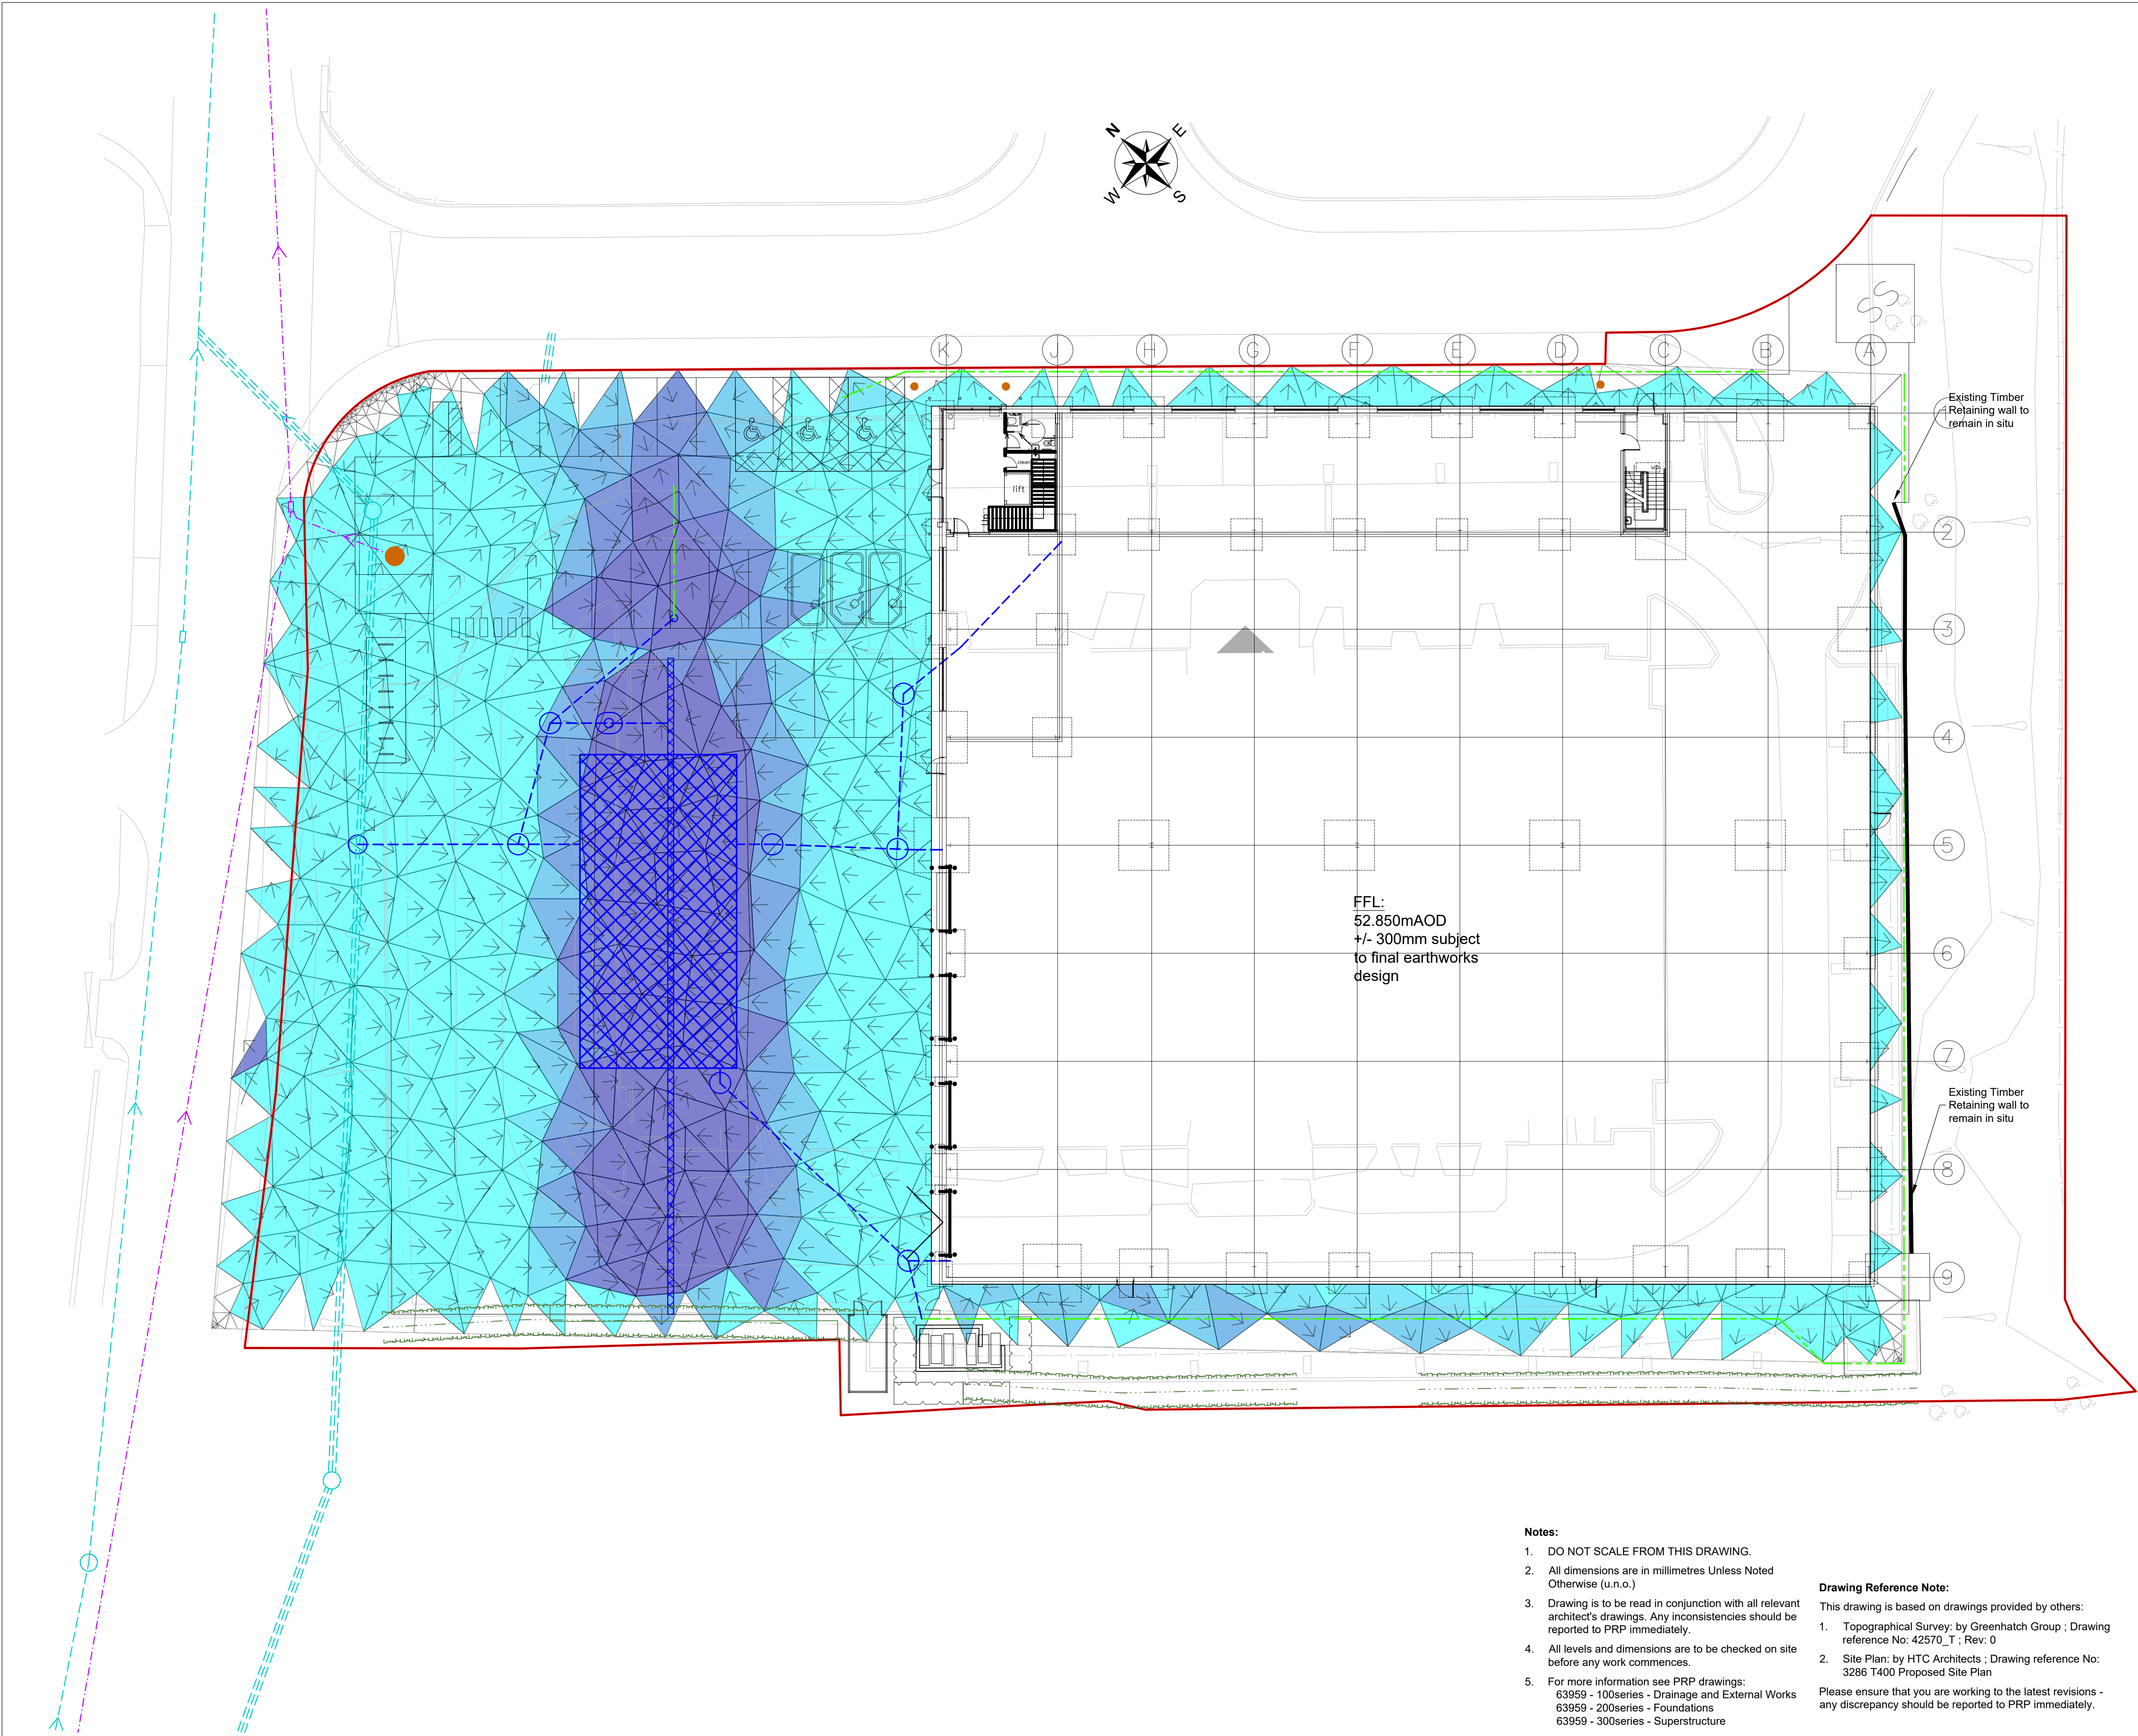

Notes:

- DO NOT SCALE FROM THIS DRAWING.
- All dimensions are in millimetres Unless Noted Otherwise (u.n.o.)
- Drawing is to be read in conjunction with all relevant architect's drawings. Any inconsistencies should be reported to PRP immediately.
- All levels and dimensions are to be checked on site before any work commences.
- For more information see PRP drawings:
63959 - 100series - Drainage and External Works
63959 - 200series - Foundations
63959 - 300series - Superstructure

Drawing Reference Note:

- This drawing is based on drawings provided by others:
- Topographical Survey; by Greenhatch Group ; Drawing reference No: 42570_T ; Rev: 0
 - Site Plan; by HTC Architects ; Drawing reference No: 3286 T400 Proposed Site Plan
- Please ensure that you are working to the latest revisions - any discrepancy should be reported to PRP immediately.

P1	04/07/2024	Issued for planning	MAS/ HP
Rev	Date	Description	By / Chk



PRP
consulting engineers & surveyors

Catherine House
Harborough Road
Brixworth NN6 9BX

Telephone: 01604 889 870
northampton@prp.uk.com
www.prp.uk.com

Leicester
Northampton
London

engineering excellence | creating advantage

Client: **TUNGSTEN**
PROPERTIES

Architect:
HTC Architects

Project:
Fishpond Road.
Wokingham

Title:
Drainage Layout
Overland Flow Routes

Status: **PLANNING**

Engineer:	MAS	Date:	Feb 2024
Drawn:	MAS	Scales @ A1:	1:200
Checked:	HP		
Project No:	63959	Dwg No:	103 Rev: P1