




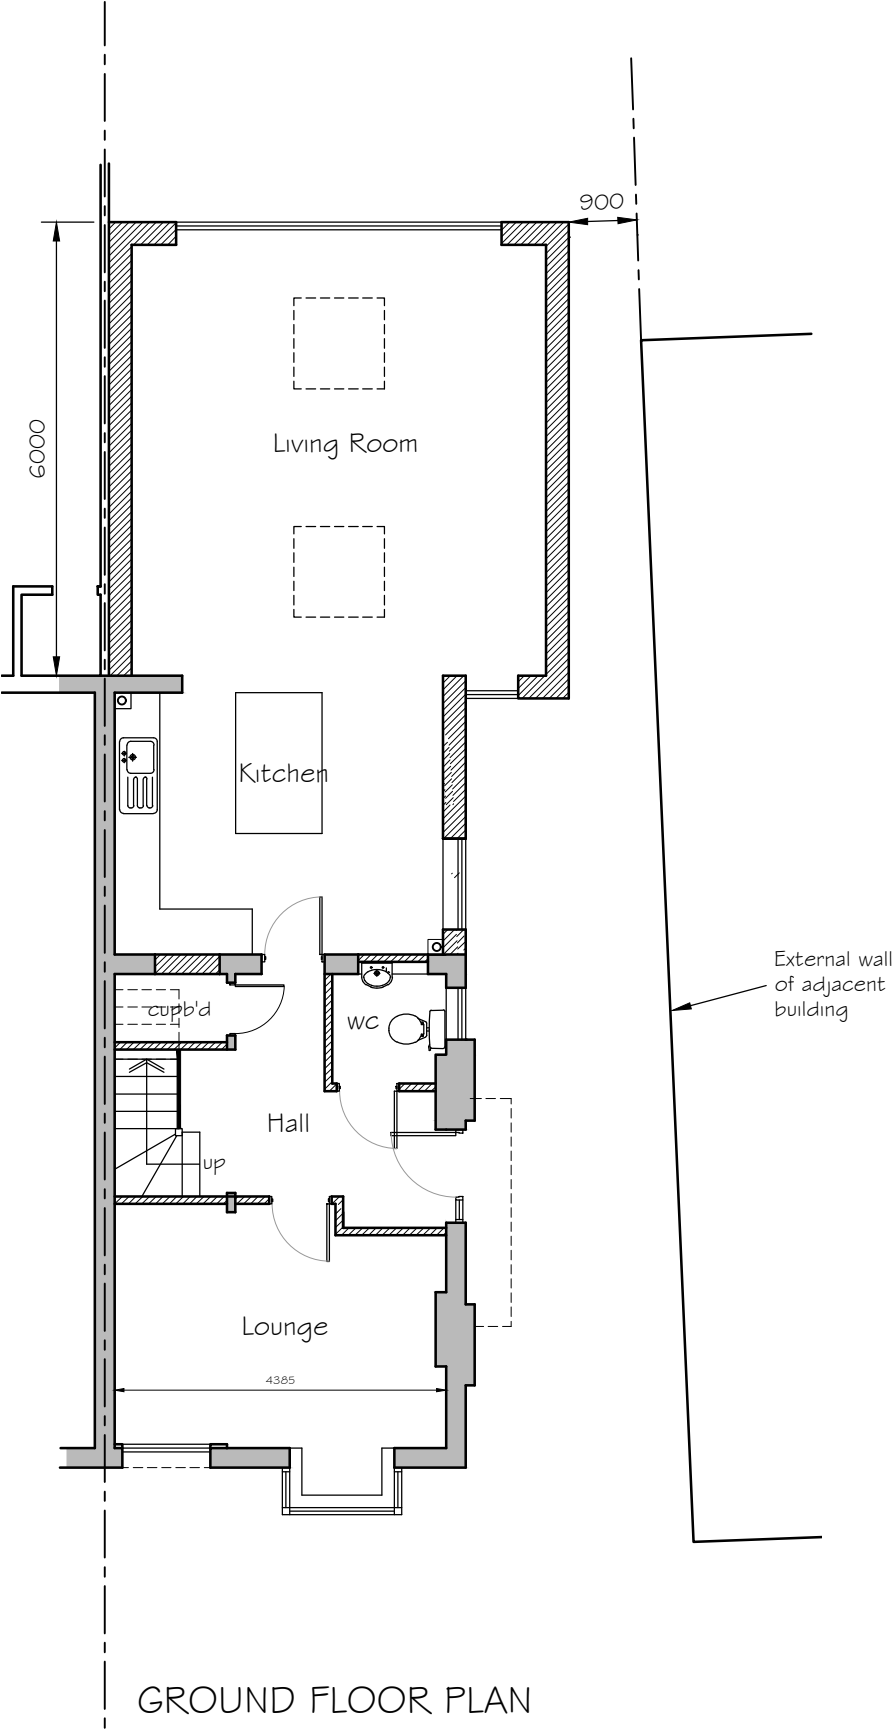

GROUND FLOOR PLAN

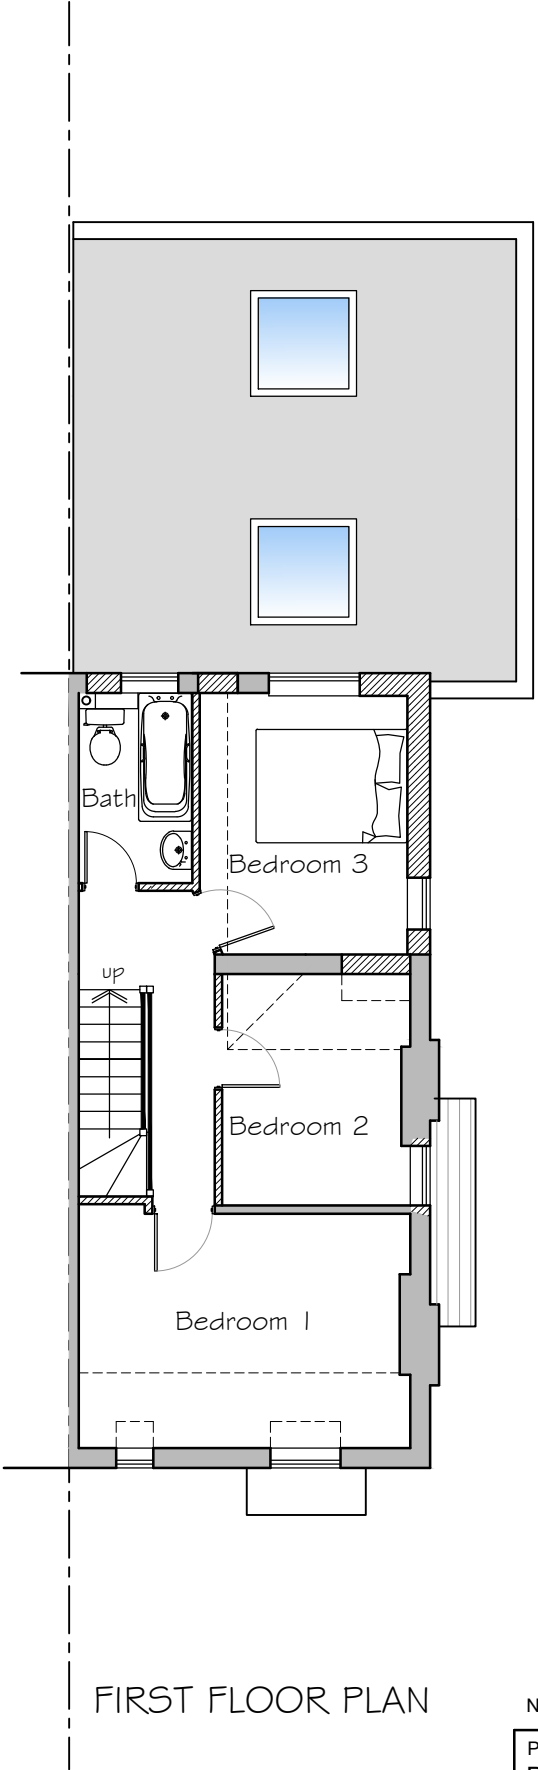

FIRST FLOOR PLAN

 

No.		Revision		Date		
Project				Project No	Drg No	Rev
Proposed extension and alterations				AL 01685	04	-
46, Colemansmoor Lane, Woodley, Reading, RG5 4BT				Scale	Drawn by	
Drawing Title				1:100 @ A3	CG	
Proposed Floor Plans				Date	May 2025	
Rowan Lodge Φ Southend Road Φ Southend Bradfield Φ RG7 6ES						
tel: 0118 9745100 Φ e-mail: enquiries@archytas.co.uk						
Architectural Design Services Φ Planning Φ Building Design Φ Surveying						
New Build Φ Extensions Φ Residential and Commercial Φ Listed Buildings						



