





SOUTH-WEST ELEVATION



SOUTH-EAST ELEVATION

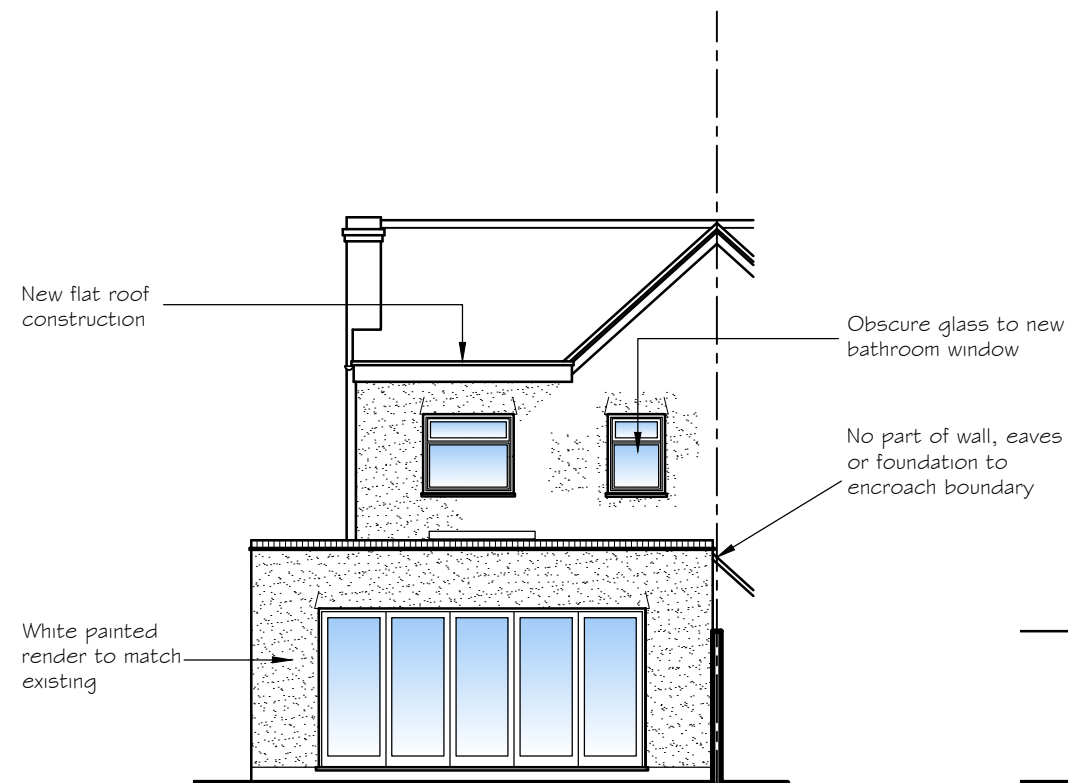

NORTH-EAST ELEVATION

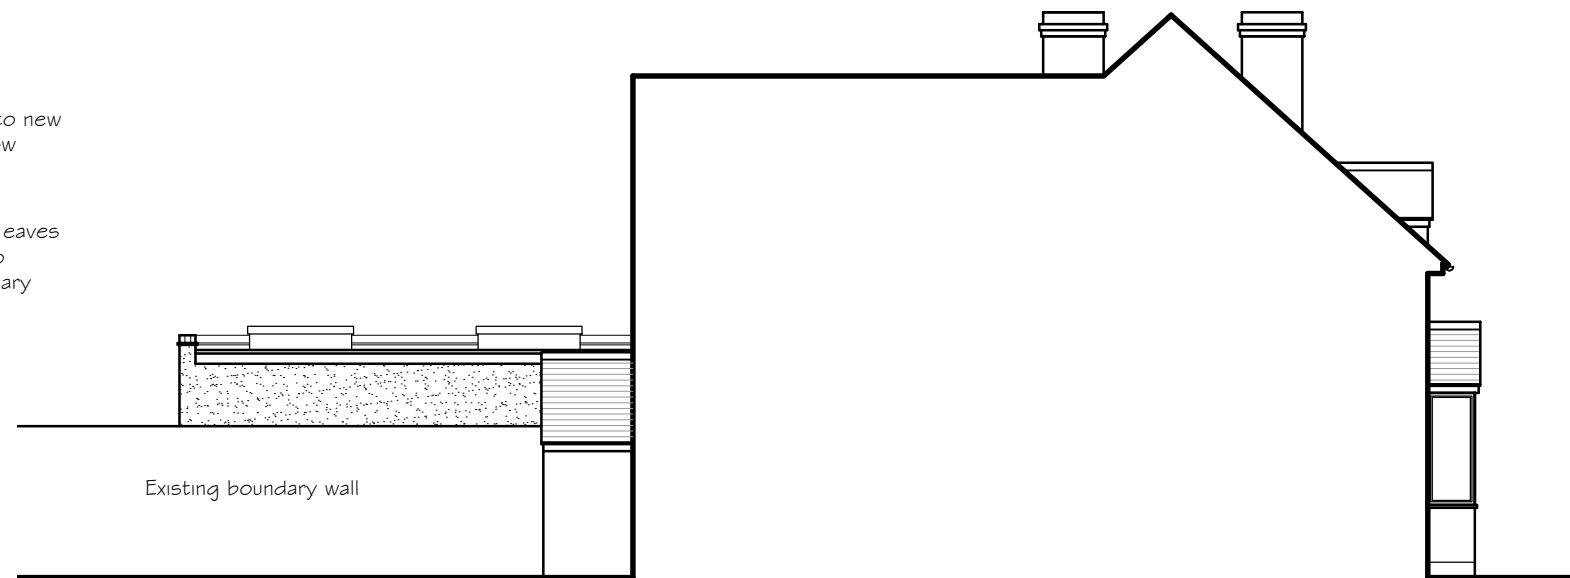

NORTH-WEST ELEVATION

No.	Revision	Date		
Project Proposed extension and alterations 46, Colemansmoor Lane, Woodley, Reading, RG5 4BT		Project No AL 01685	Drg No 05	Rev -
Drawing Title Proposed Elevations		Scale 1:100 @ A3	Drawn by CG	
		Date May 2025		
Rowan Lodge Φ Southend Road Φ Southend Bradfield Φ RG7 6ES tel: 0118 9745100 Φ e-mail: enquiries@archytas.co.uk Architectural Design Services Φ Planning Φ Building Design Φ Surveying New Build Φ Extensions Φ Residential and Commercial Φ Listed Buildings				

