


This drawing is to be read in conjunction with all relevant consultants information.

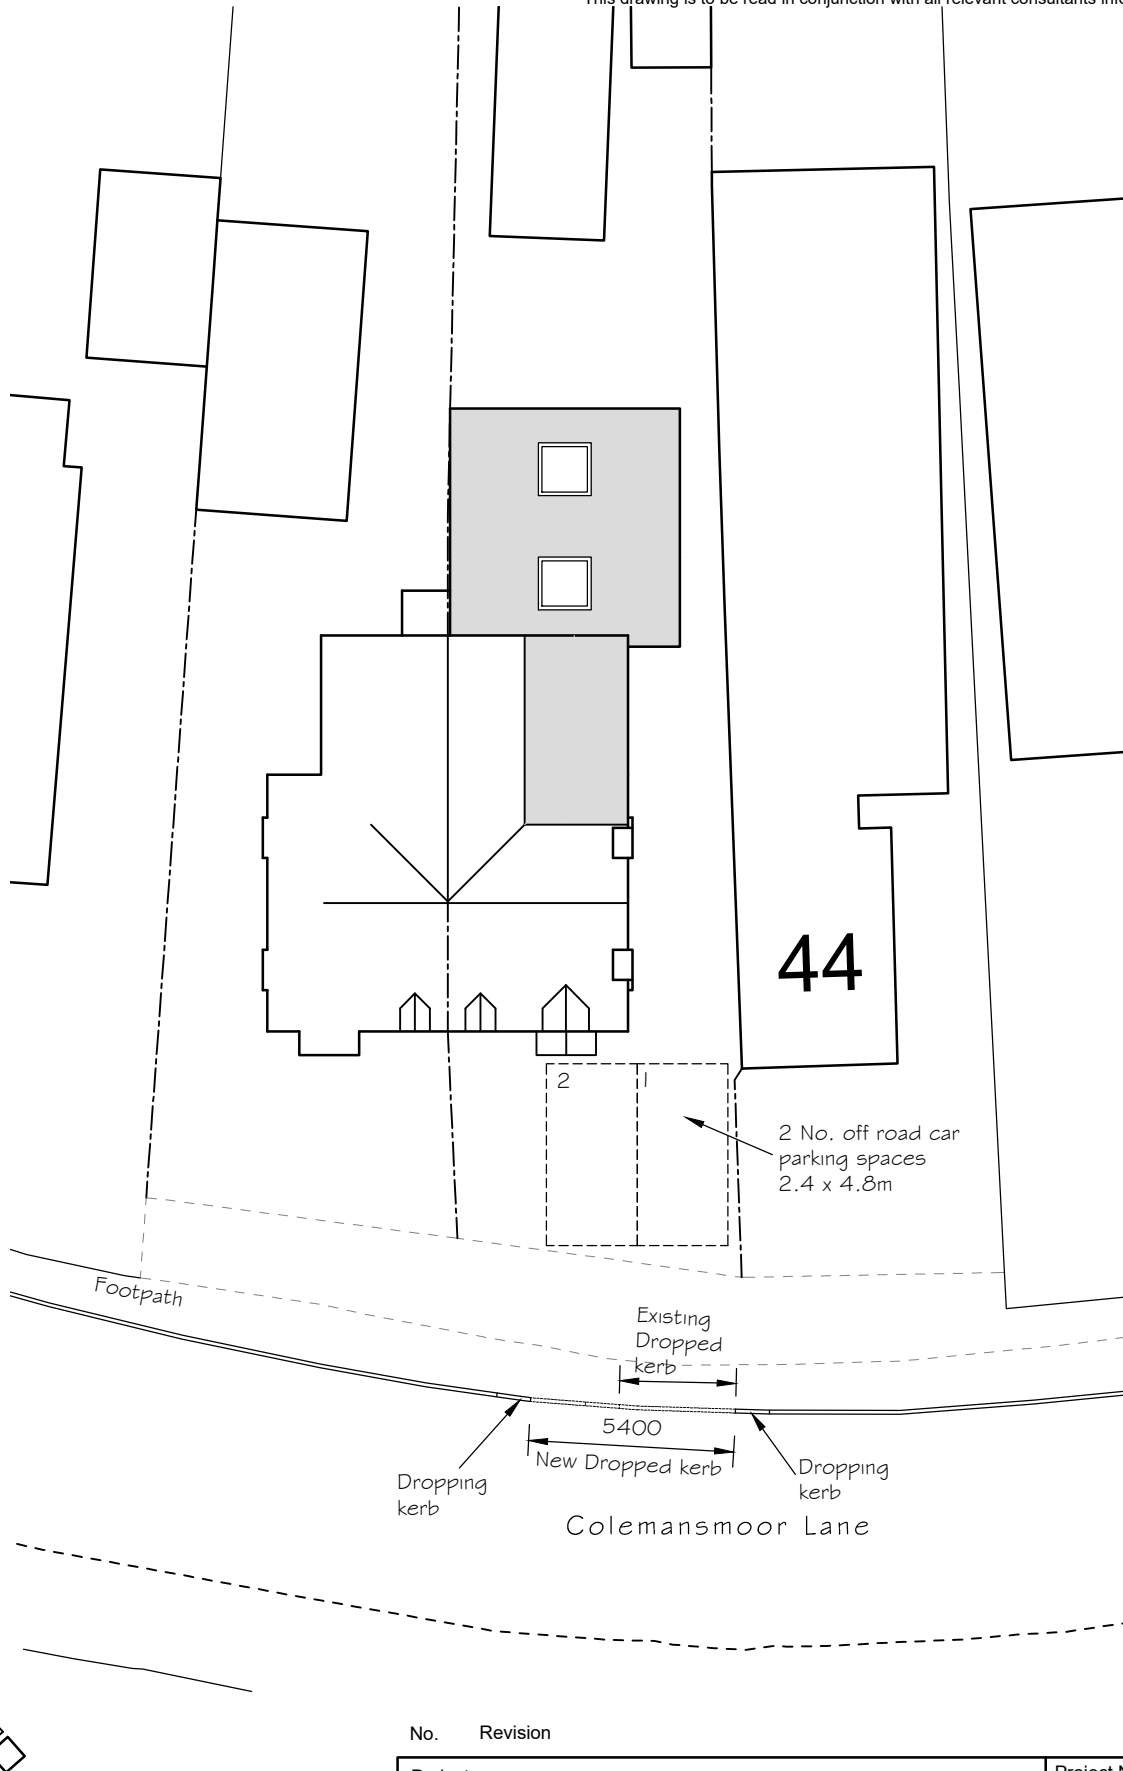

No. Revision

Date

Project
Proposed extension and alterations
46, Colemansmoor Lane, Woodley, Reading, RG5 4BT

Project No Drg No Rev
AL 01685 06 -

Drawing Title
Site Plan

Scale Drawn by
1:200 @ A4 CG

Date
May 2025

Rowan Lodge Φ Southend Road Φ Southend Bradfield Φ RG7 6ES
tel: 0118 9745100 Φ e-mail: enquiries@archytas.co.uk
Architectural Design Services Φ Planning Φ Building Design Φ Surveying
New Build Φ Extensions Φ Residential and Commercial Φ Listed Buildings

αrchytas

0 2 4 6 8m
Scale 1:200