


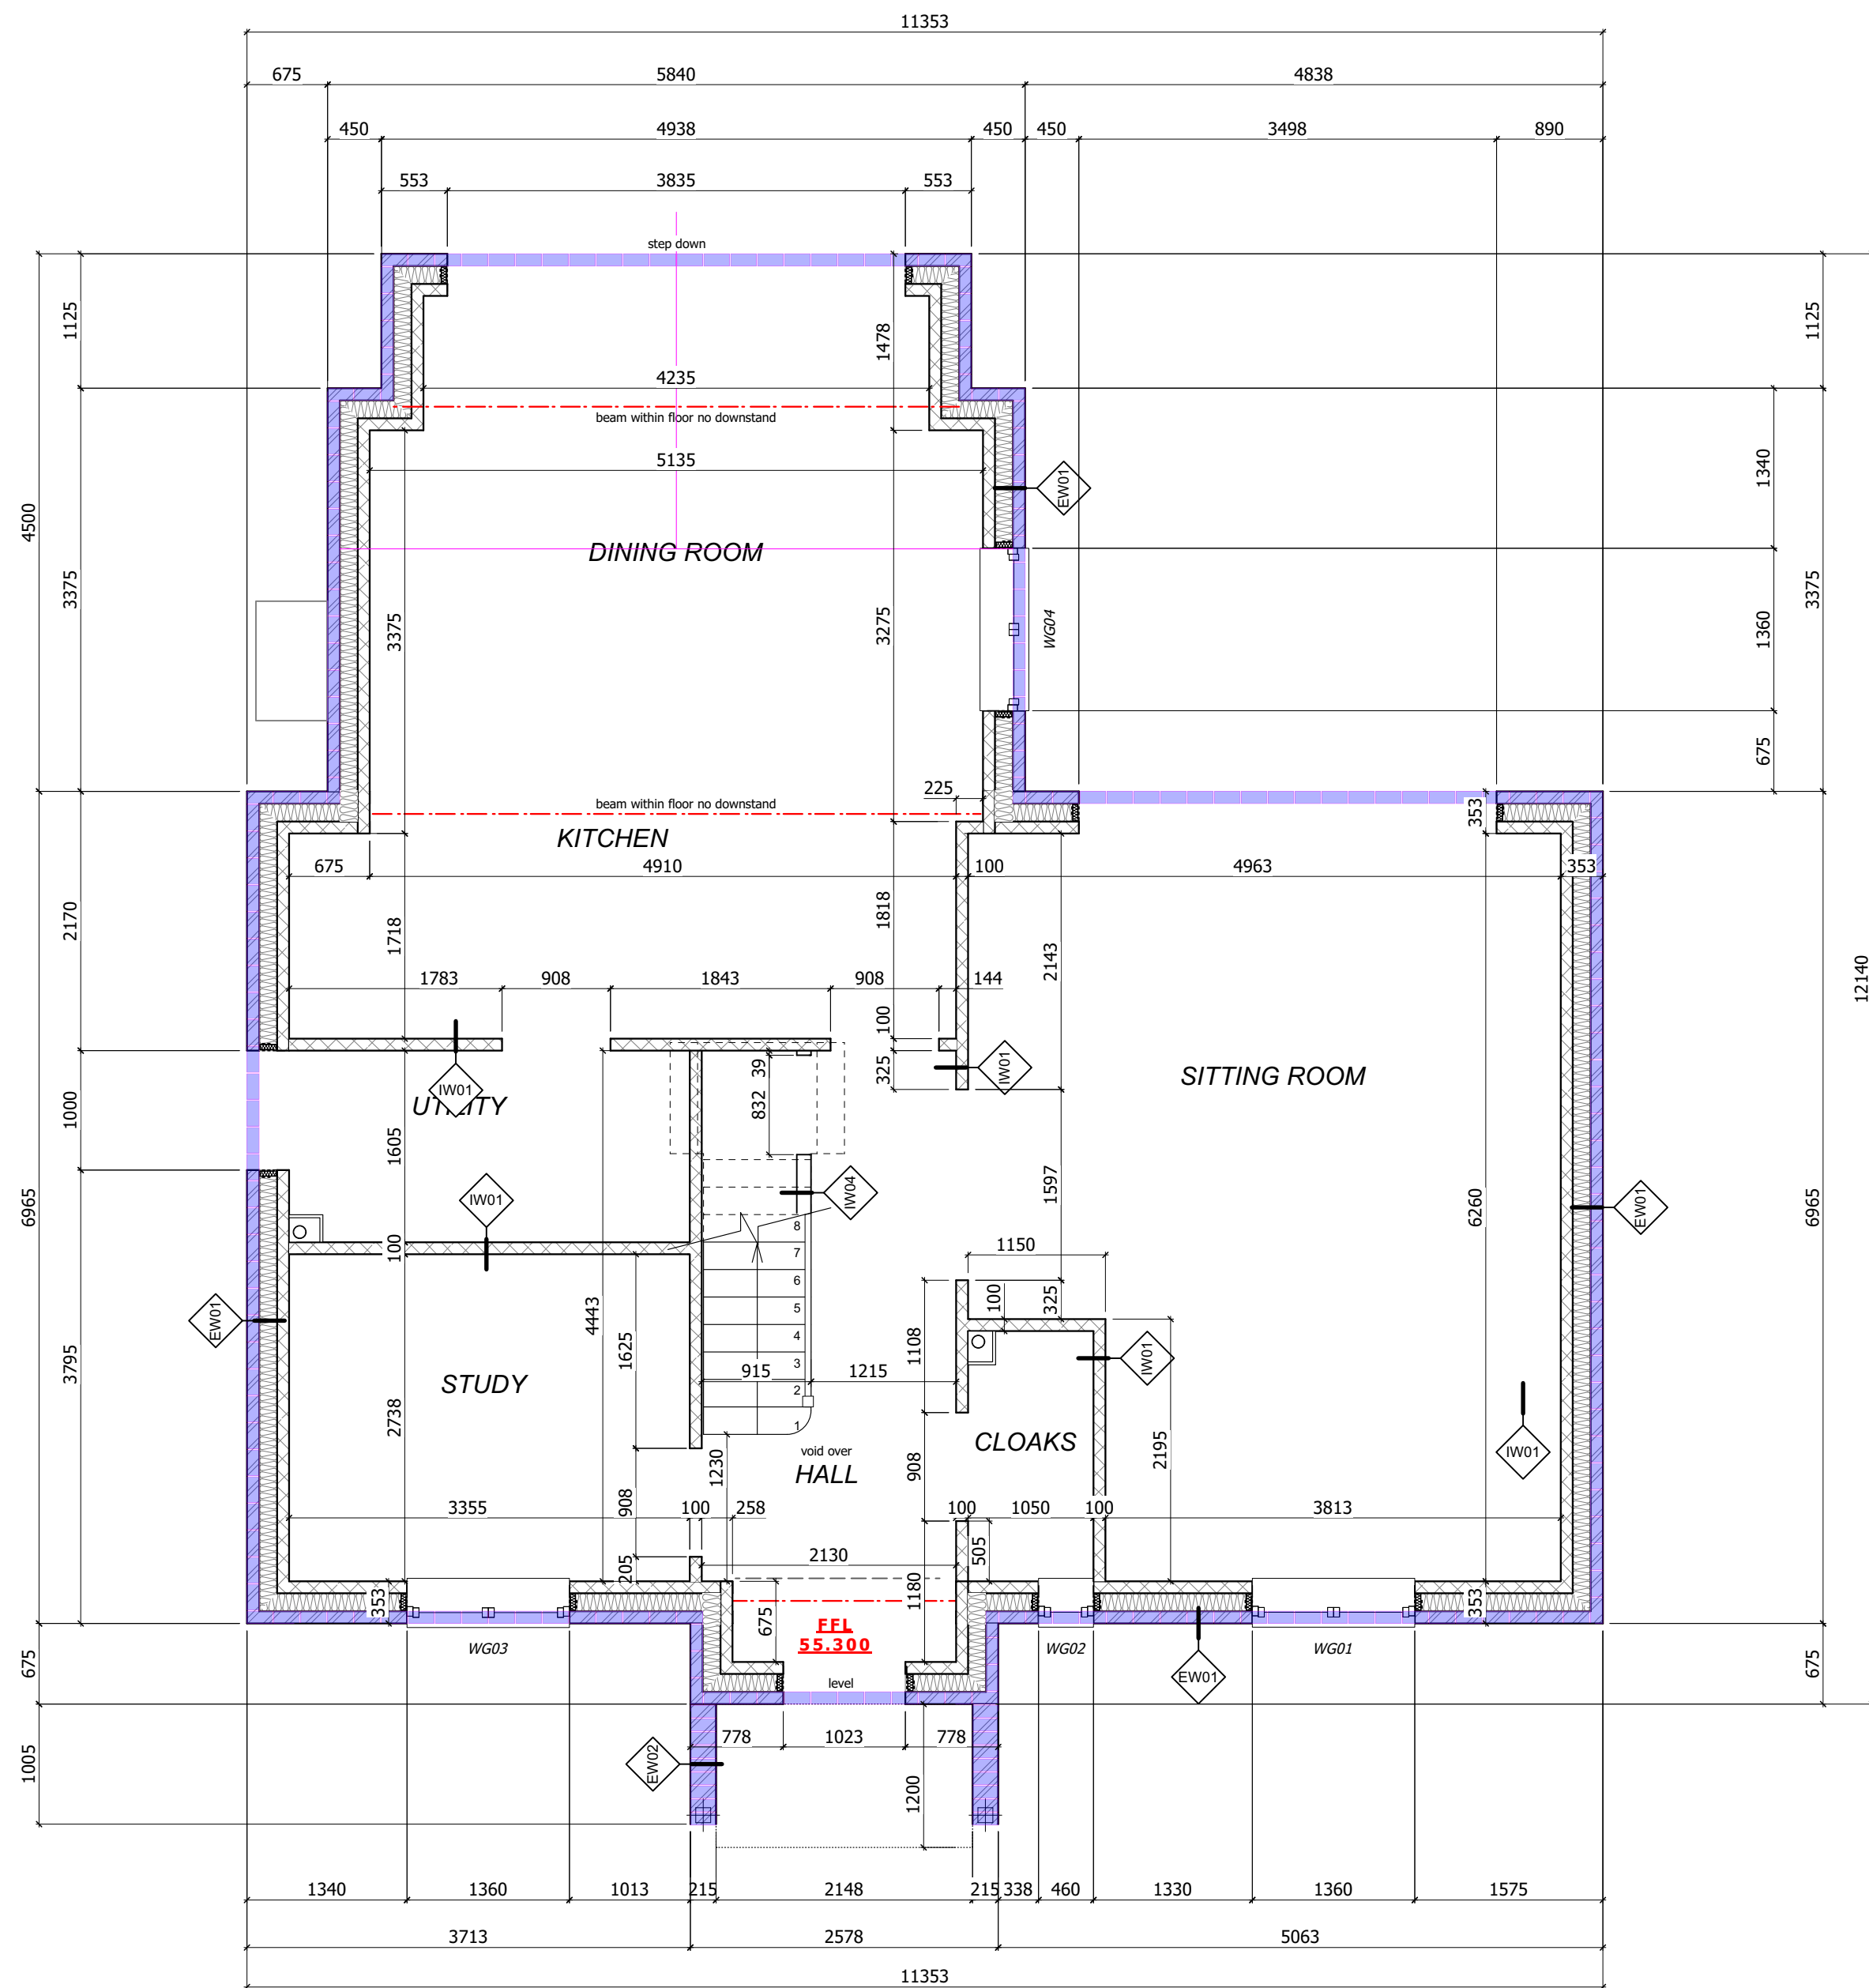

GROUND FLOOR PLAN
Scale: 1:50

Drawing to be read in conjunction with the specification.

Wall type EW01
- 102.5mm facing brickwork, stretcher bond
- 150mm full-fill DrTherm 32 insulation
- 100mm Solar blockwork (lambda=0.11)
- 10mm adhesive gypsum dots & dabs
- 12.5mm plasterboard + skim coat finish

Wall type EW02
- 215mm facing brickwork, stretcher bond
- Facing brickwork on edge capping

Wall type IW01
- 13mm Hardwall plaster + skim coat finish
- 100mm MD blockwork
- 13mm Hardwall plaster + skim coat finish



Wall type IW02
- 12.5mm Soundbloc plasterboard + skim coat finish
- 50mm acoustic slab
- 89x38mm timber stud wall
- 12.5mm Soundbloc plasterboard + skim coat finish

Wall type IW03
- 12.5mm MR plasterboard to wet side + skim coat finish
- 50mm acoustic slab
- 89x38mm timber stud wall
- 12.5mm Soundbloc plasterboard + skim coat finish


Wall type IW04
- 12.5mm Wallboard plasterboard + skim coat finish
- 89x38mm timber stud wall
- 12.5mm Wallboard plasterboard + skim coat finish

Wall type IW05
- 12.5mm Wallboard plasterboard + skim coat finish
- 50mm acoustic slab
- 89x38mm timber stud wall


INTERNAL DOORS:
Structural openings based on:
32mm softwood lining
3mm lining / leaf gap
Door leaf - imperial size (457,533,762,838,915mm)
- metric size (610mm)
4mm gap - double leaves flush meeting style

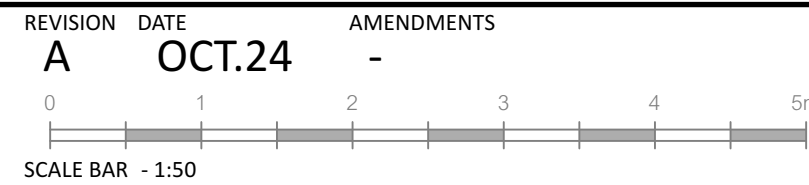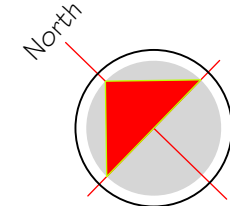

REVISION DATE AMENDMENTS
A OCT.24 -

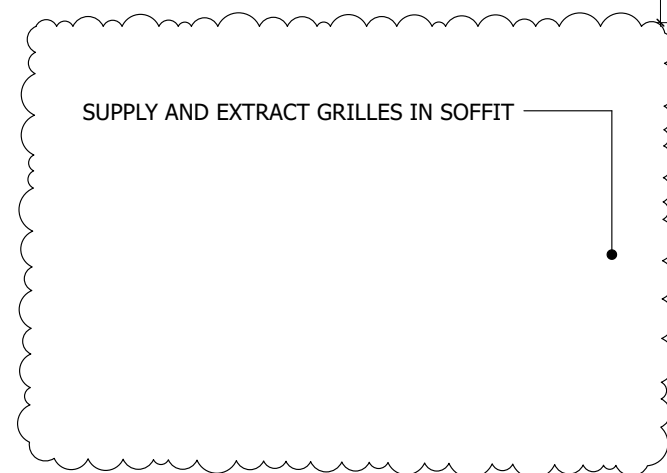

FIRST FLOOR PLAN
Scale: 1:50

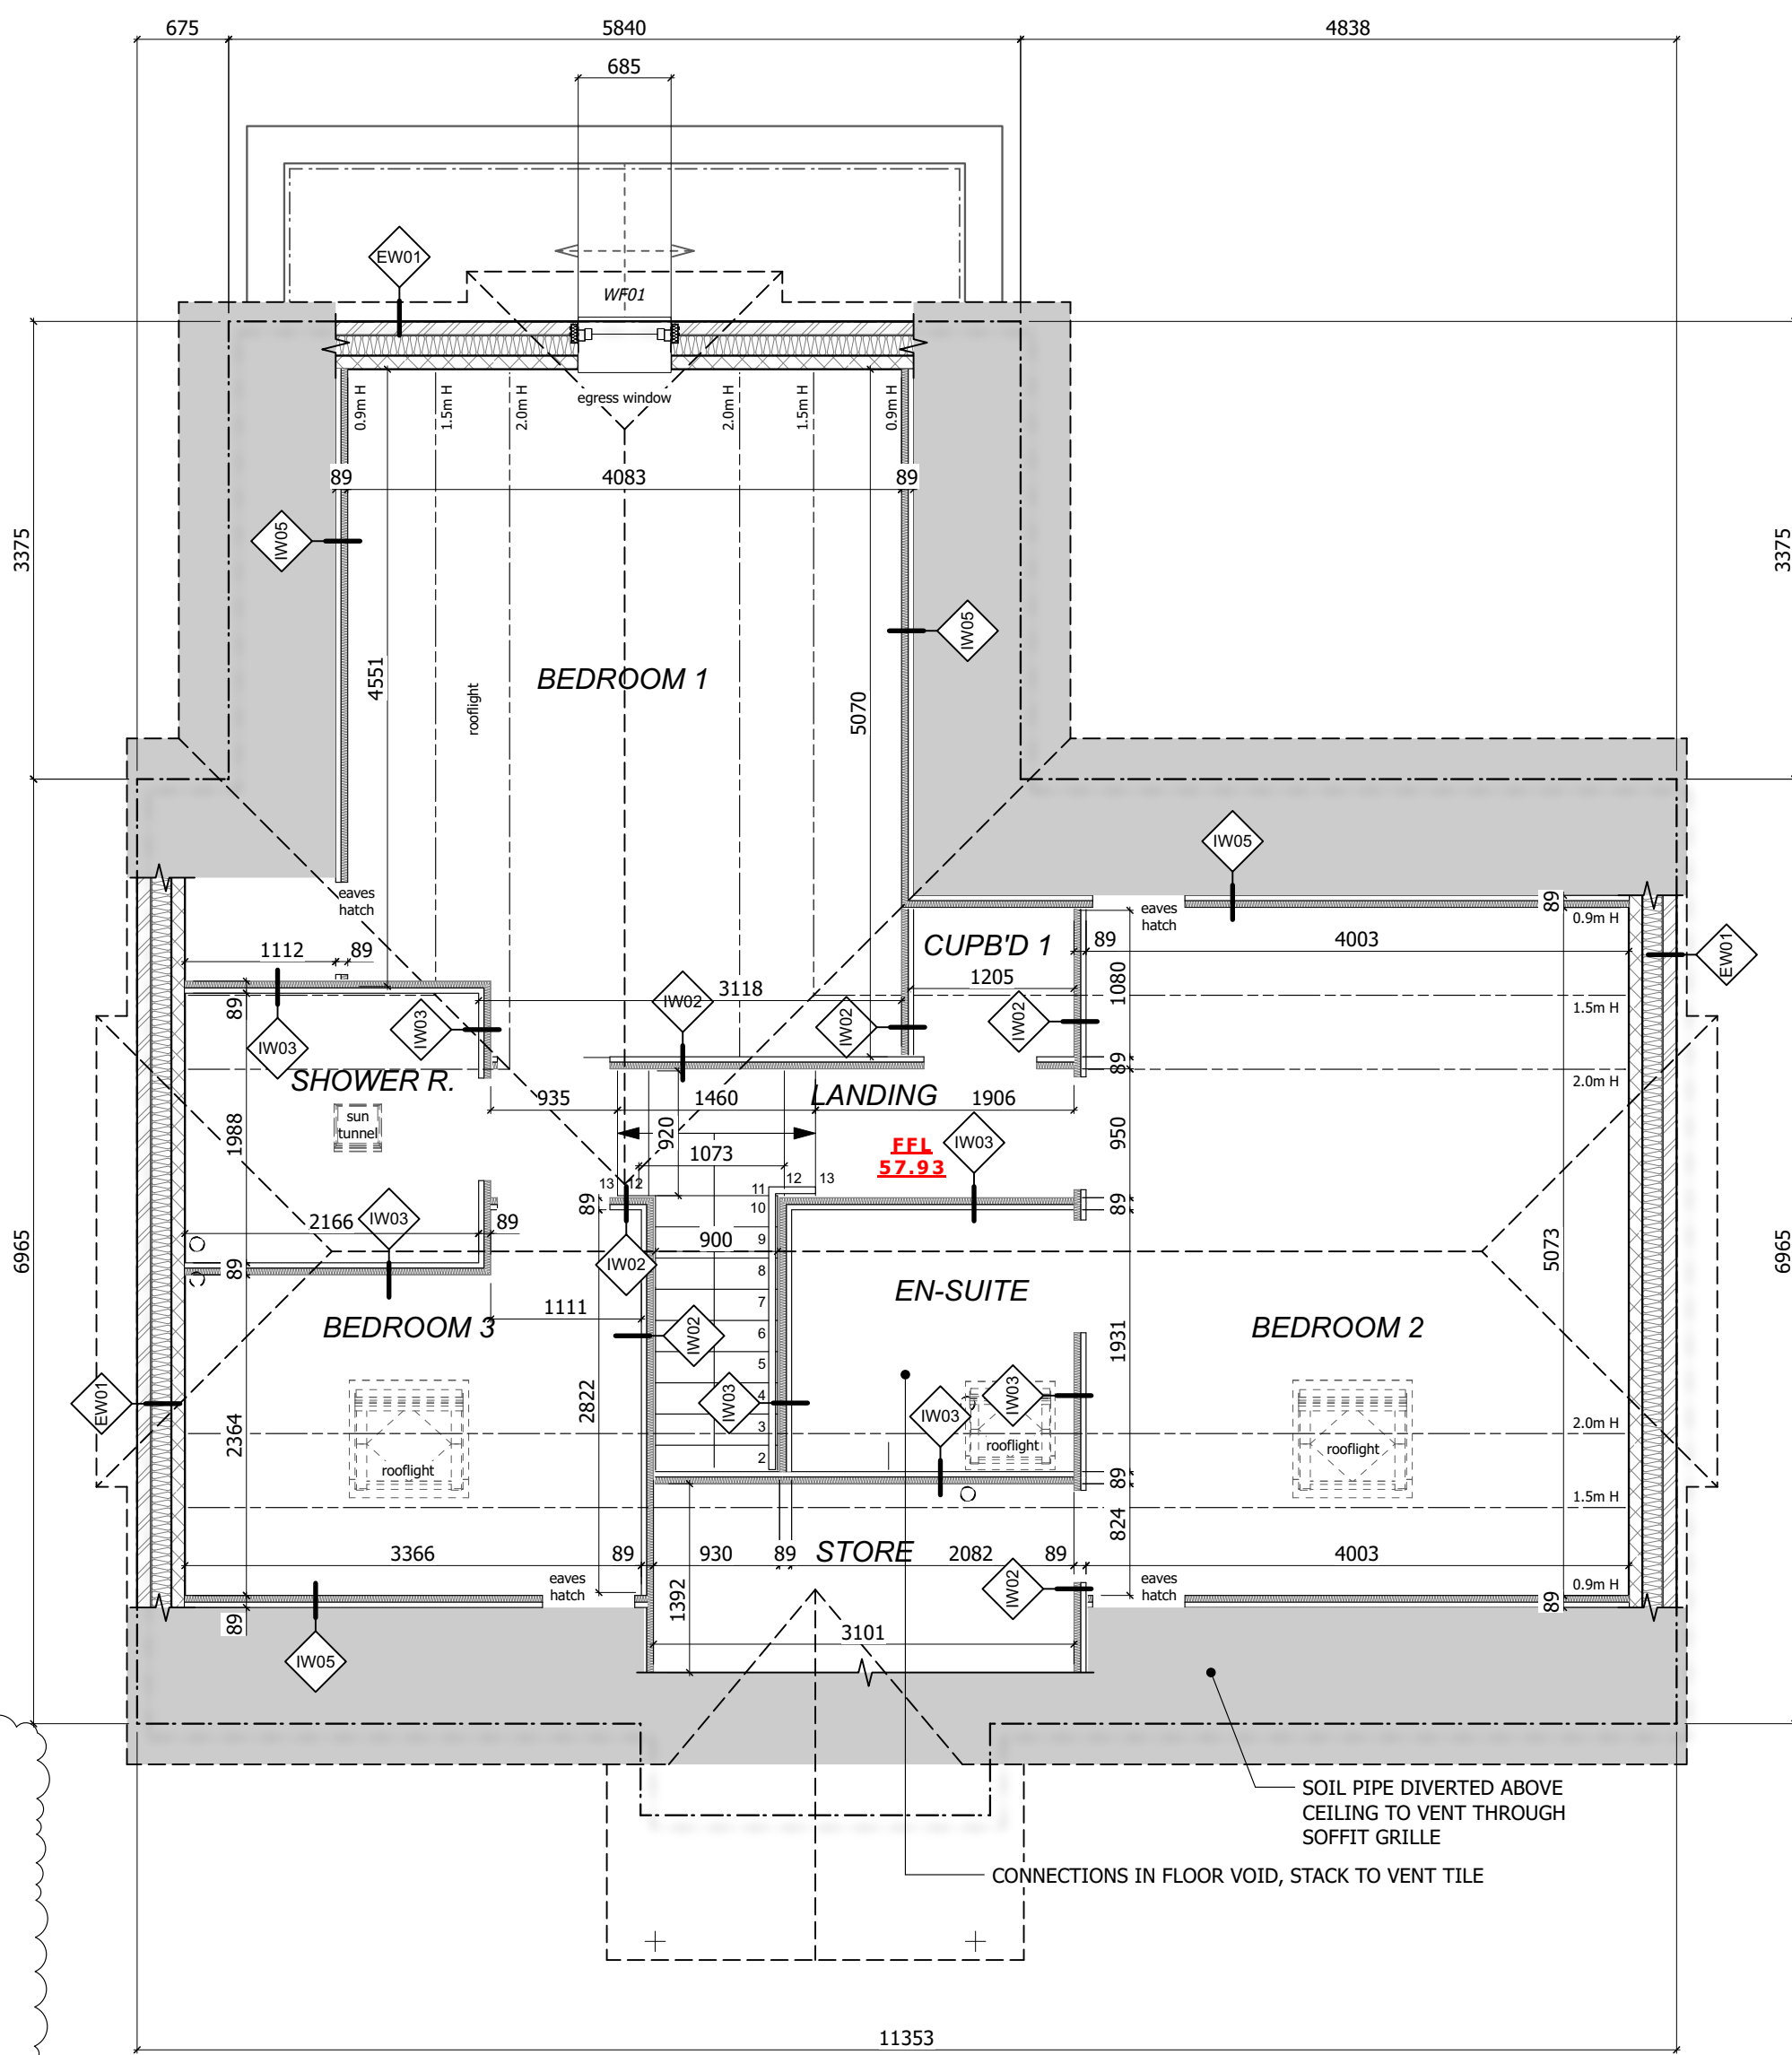

PRELIMINARY
BUILDING REGULATION ISSUE
Read in conjunction with Structural Engineers Drawings and Details
1:50 @ A1
PLOT 4.
PARTITIONS SETTING OUT
MATHEWSON WATERS ARCHITECTS
The Old Surgery
Crowley Road · Lambourn
Berkshire · RG17 8NR
enquiries@mw-architects.co.uk
01488 73131
www.mw-architects.co.uk
© MATHEWSON WATERS ARCHITECTS LLP
22009 GA213A
Whitehinch Studio:
07540 728562
RIBA #1
Chartered Practitioner