


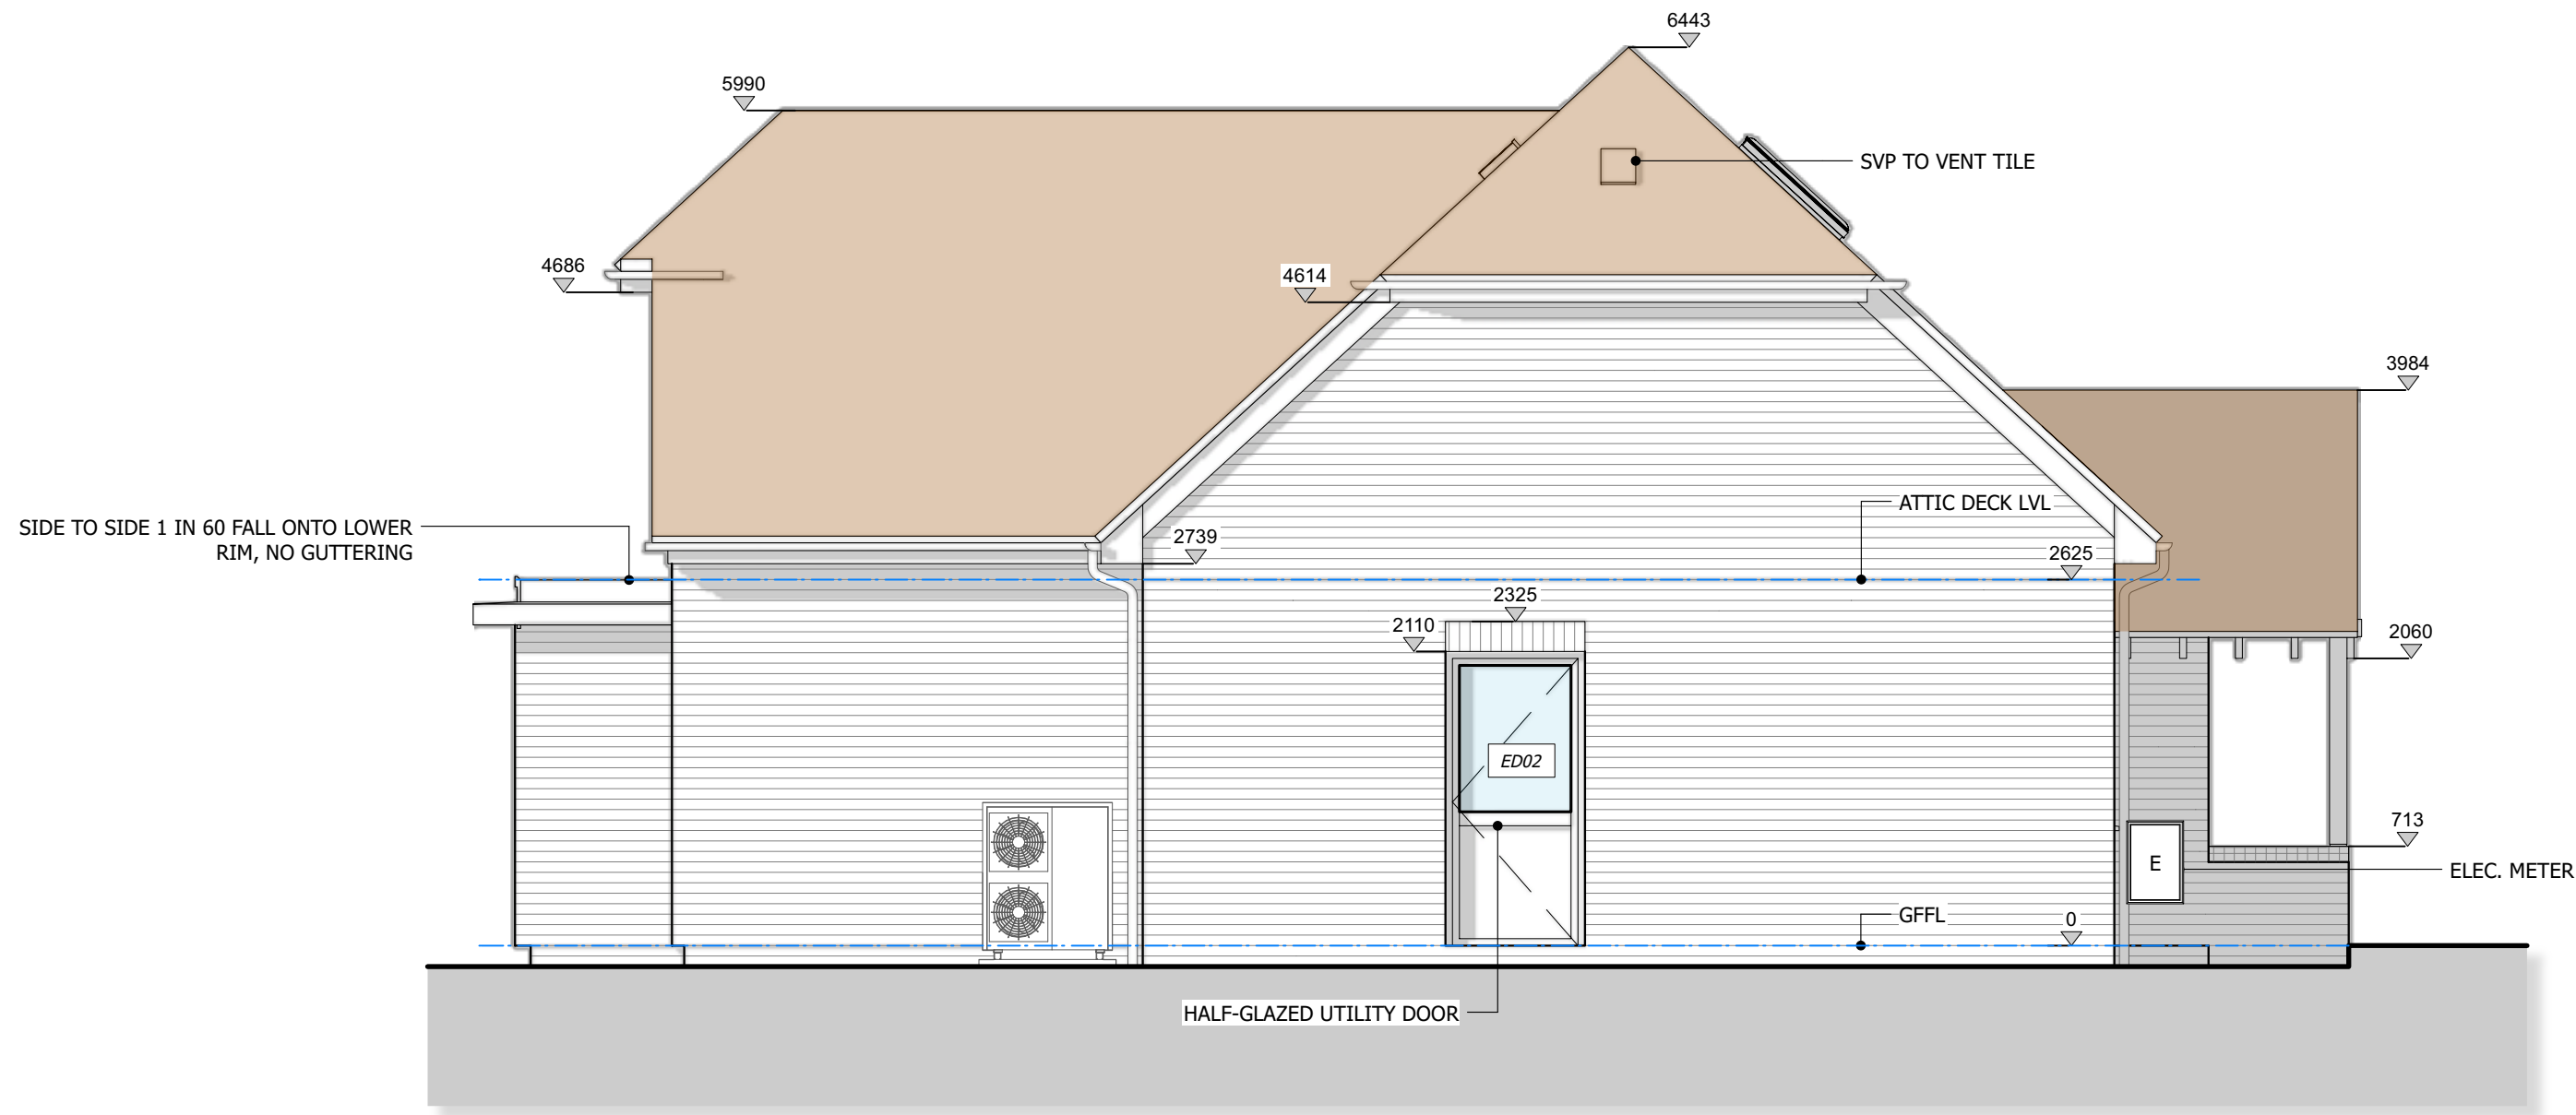


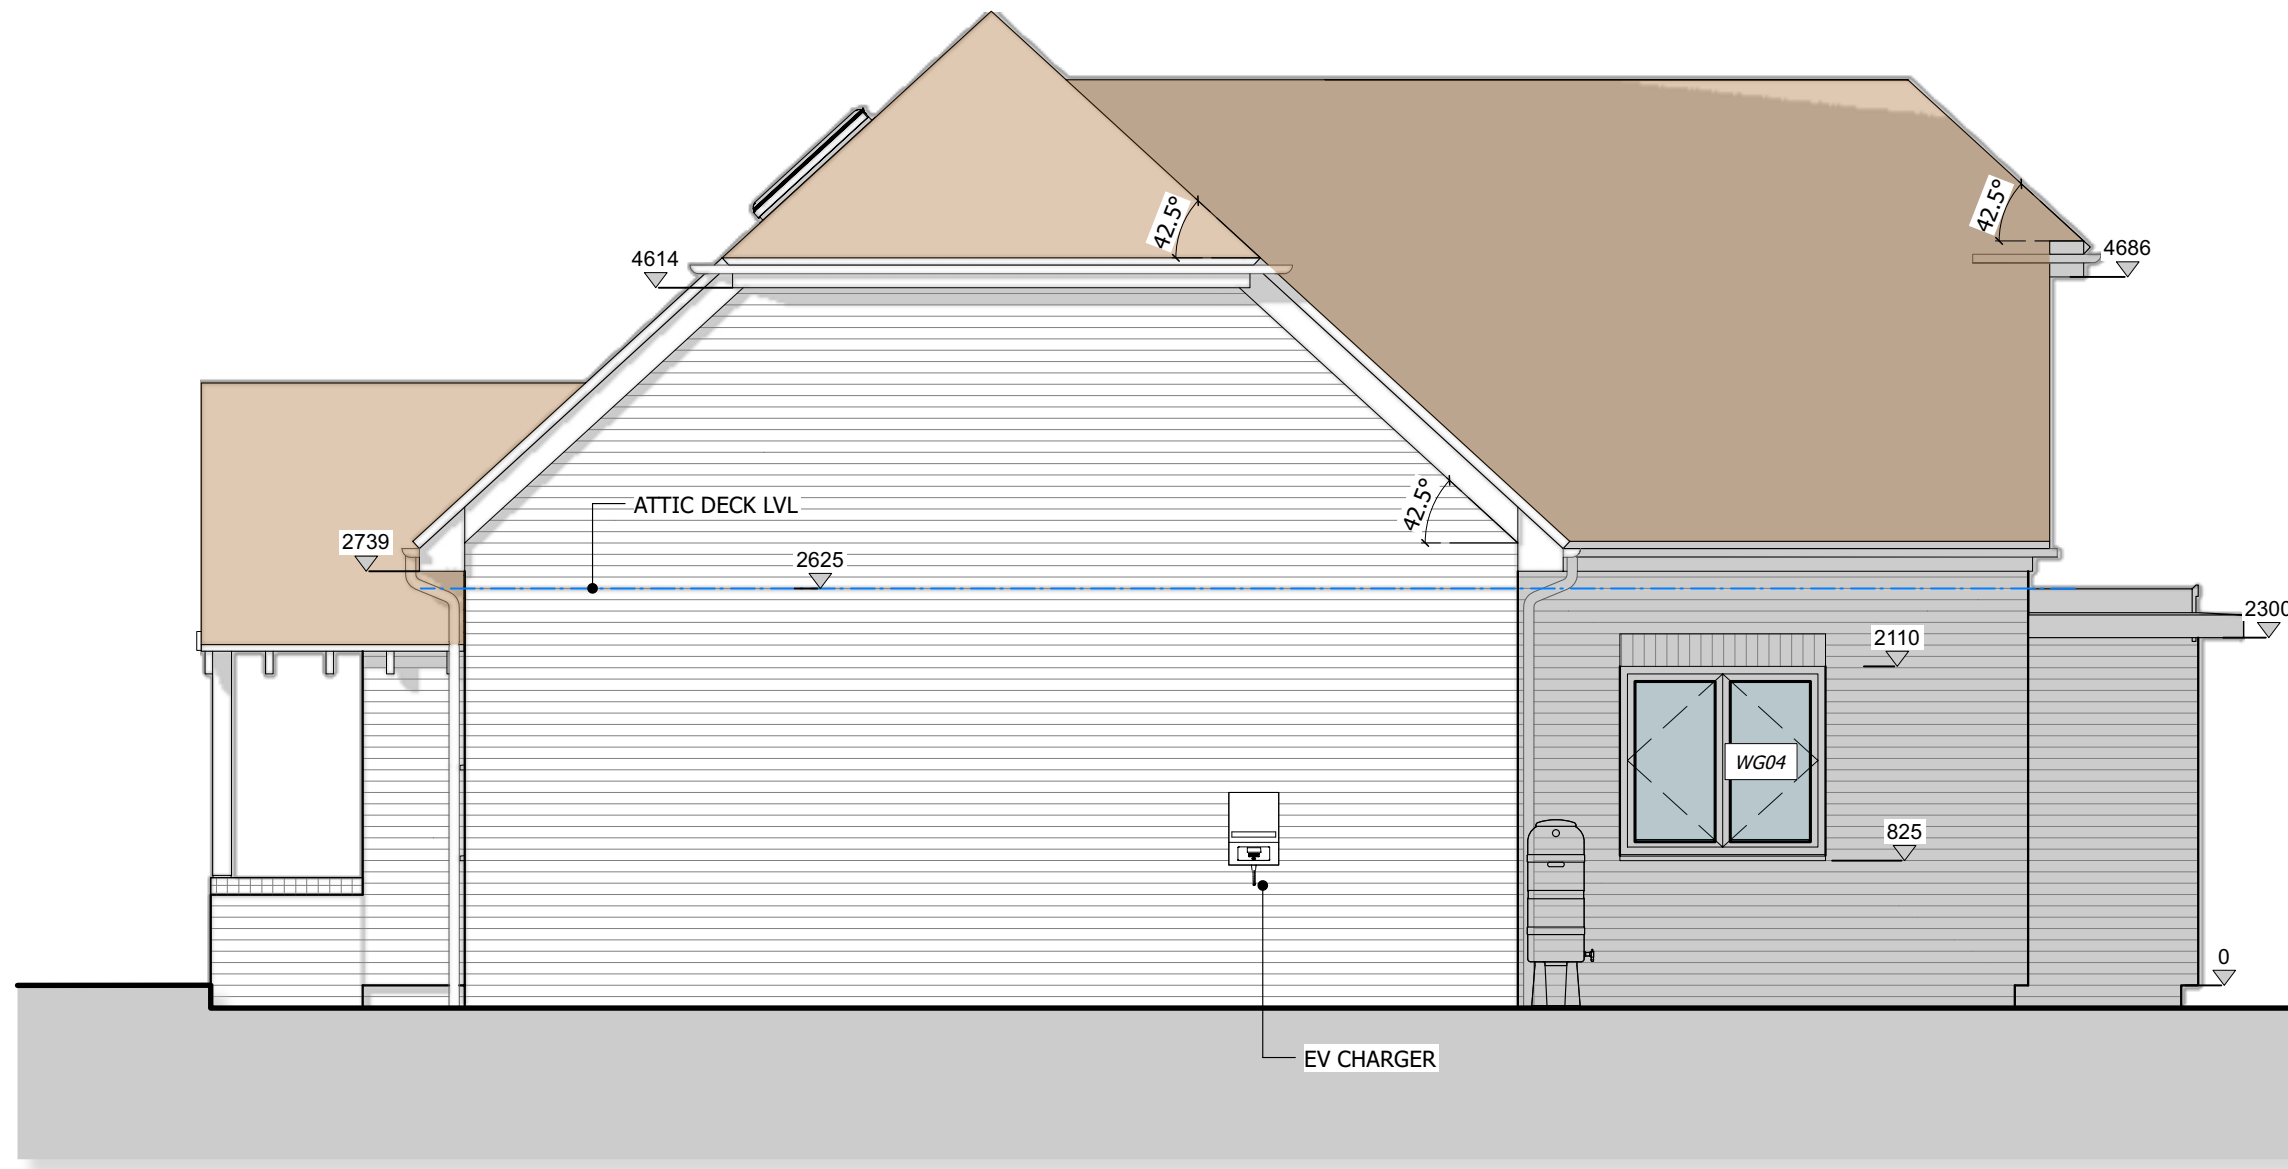


NW SIDE ELEVATION
Scale: 1:50

 

SE SIDE ELEVATION
Scale: 1:50

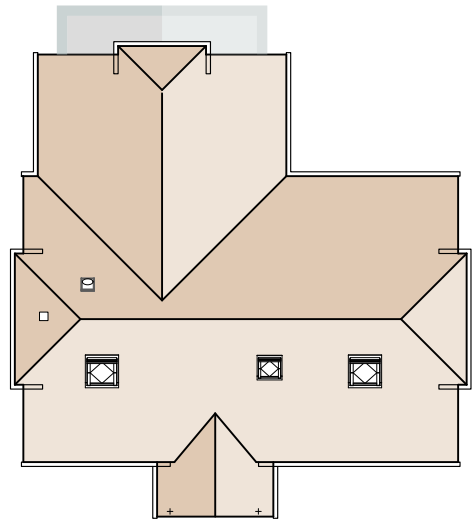

SW FRONT ELEVATION
Scale: 1:50

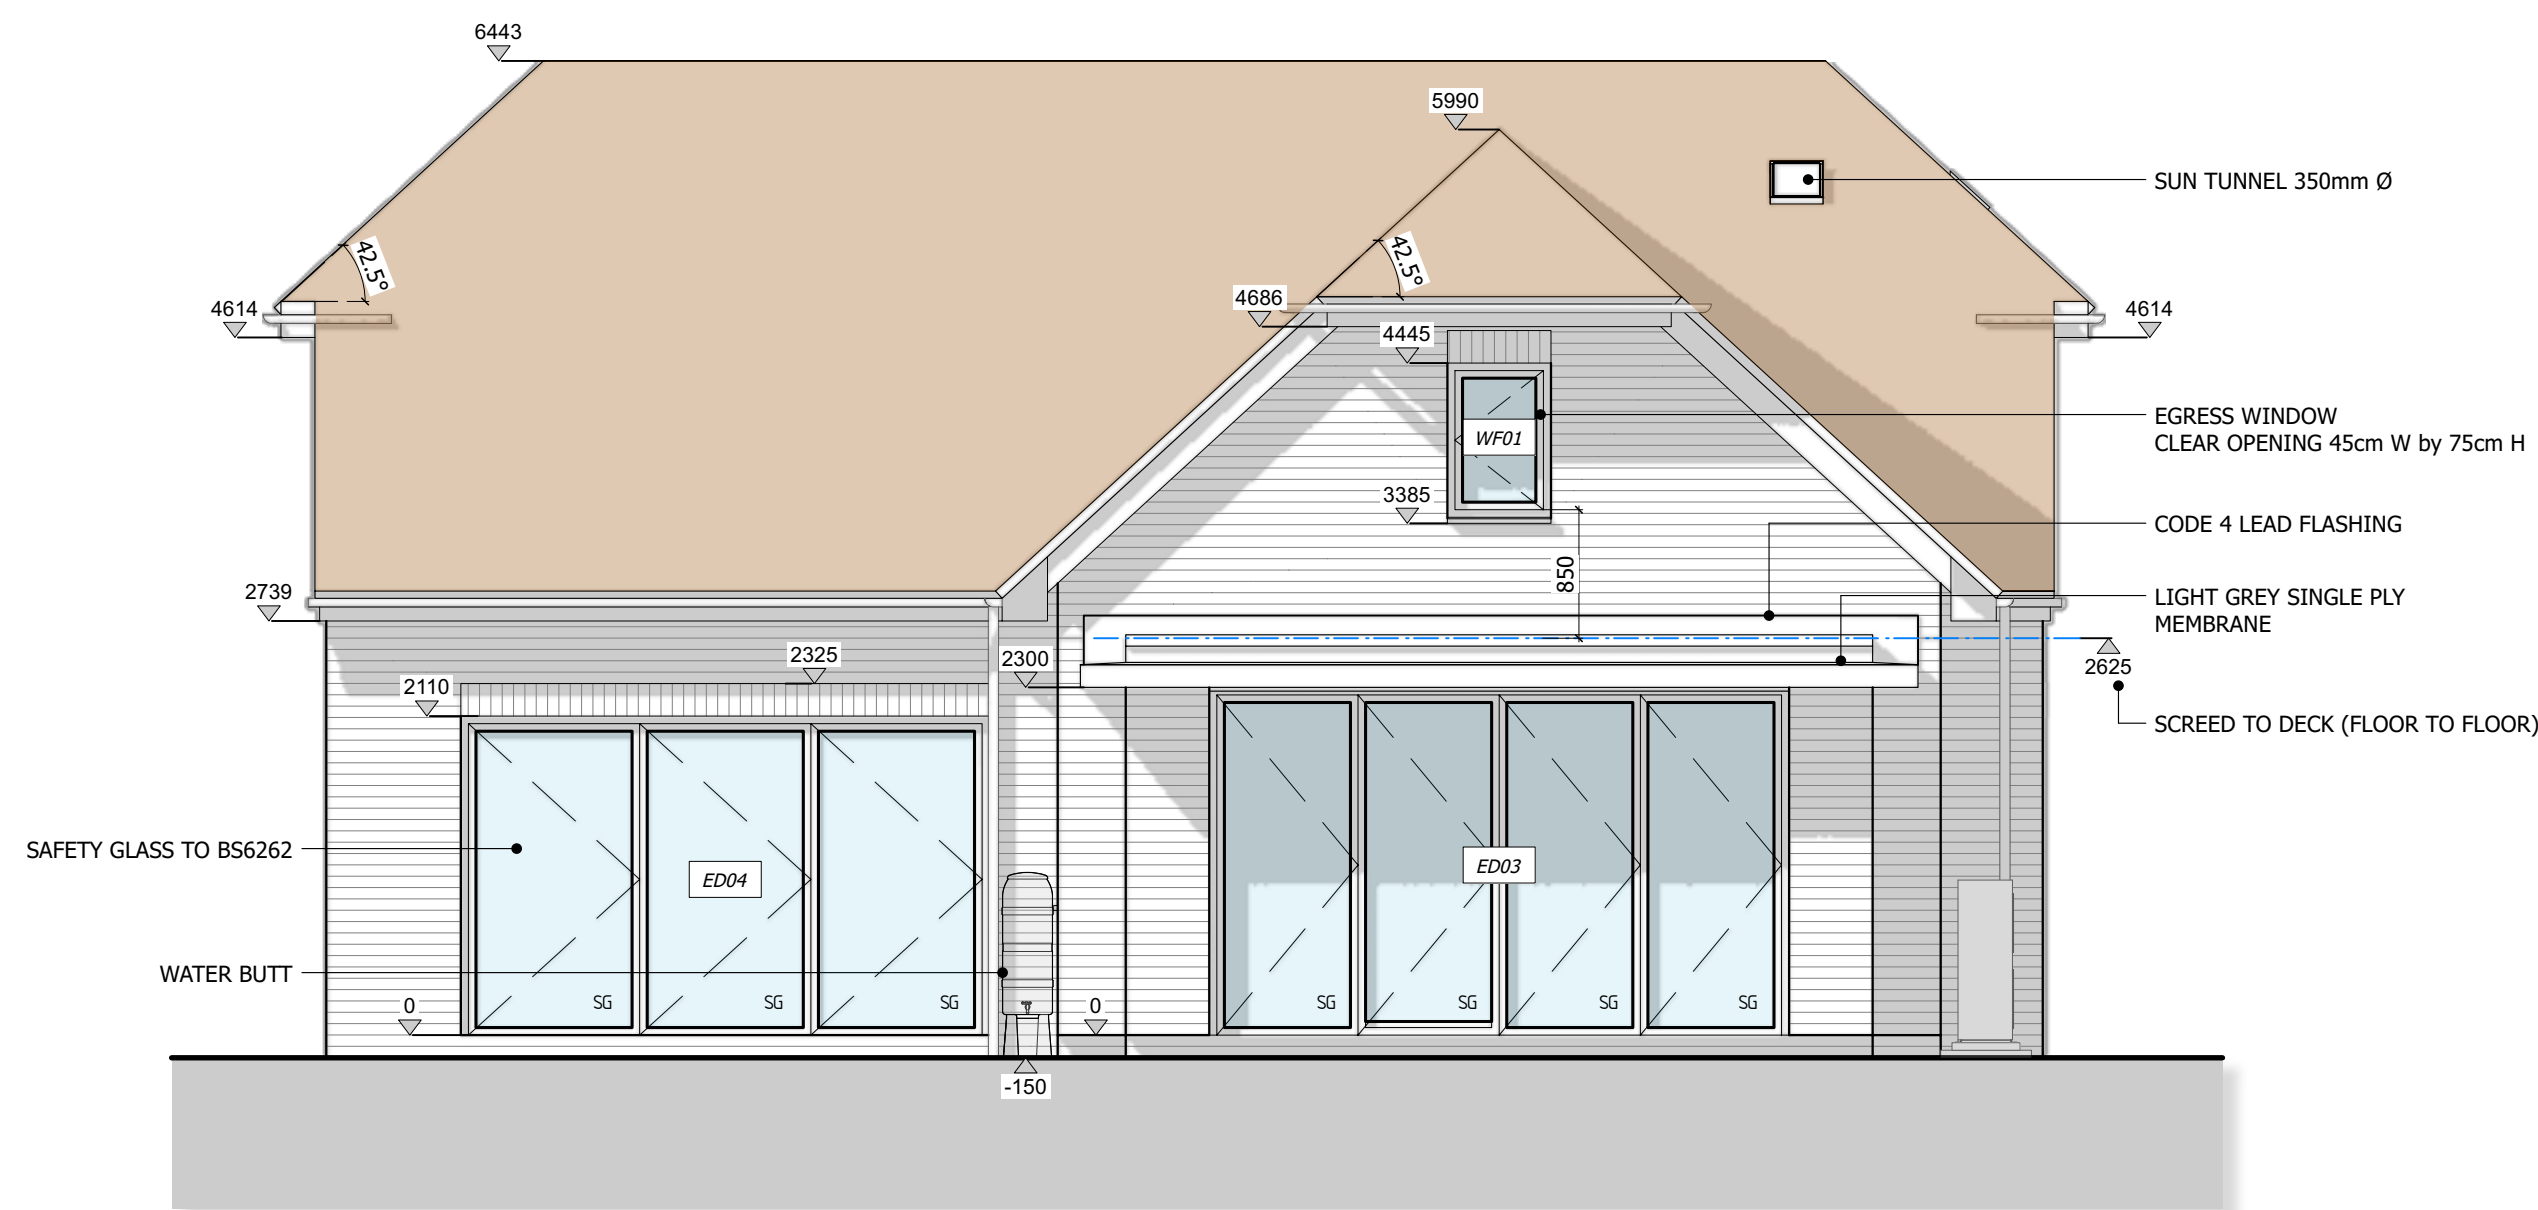

NE REAR ELEVATION
Scale: 1:50

PROJECT

LAND OFF SILVER FOX CRESCENT WOODLEY, RG5 3JA

REVISION DATE AMENDMENTS
A OCT.24 -

0 1 2 3 4 5m
SCALE BAR - 1:50

ALL FIGURED DIMENSIONS ARE TO BE TAKEN IN PREFERENCE TO SCALED DIMENSIONS AND ANY INACCURACIES ARE TO BE REPORTED TO THE ARCHITECT. DIMENSIONS TO BE CHECKED ON SITE BEFORE ANY WORK IS PUT IN HAND OR PREFABRICATED. COPYRIGHT OF THIS DRAWING IS RETAINED BY THE ARCHITECT AND IT MUST NOT BE REPRODUCED WITHOUT THEIR WRITTEN CONSENT.

1:50 @ A1
PLOT 4. ELEVATIONS
MATHEWSON WATERS ARCHITECTS
The Old Surgery
Crowle Road · Lambourn
Berkshire · RG17 8NR
enquiries@mw-architects.co.uk
www.mw-architects.co.uk
01888 73131
07540 726562
RIBA #1
Chartered Practitioner
© MATHEWSON WATERS ARCHITECTS LTD
22009 GA214A